




12 FARNABY CLOSE, NEWPORT

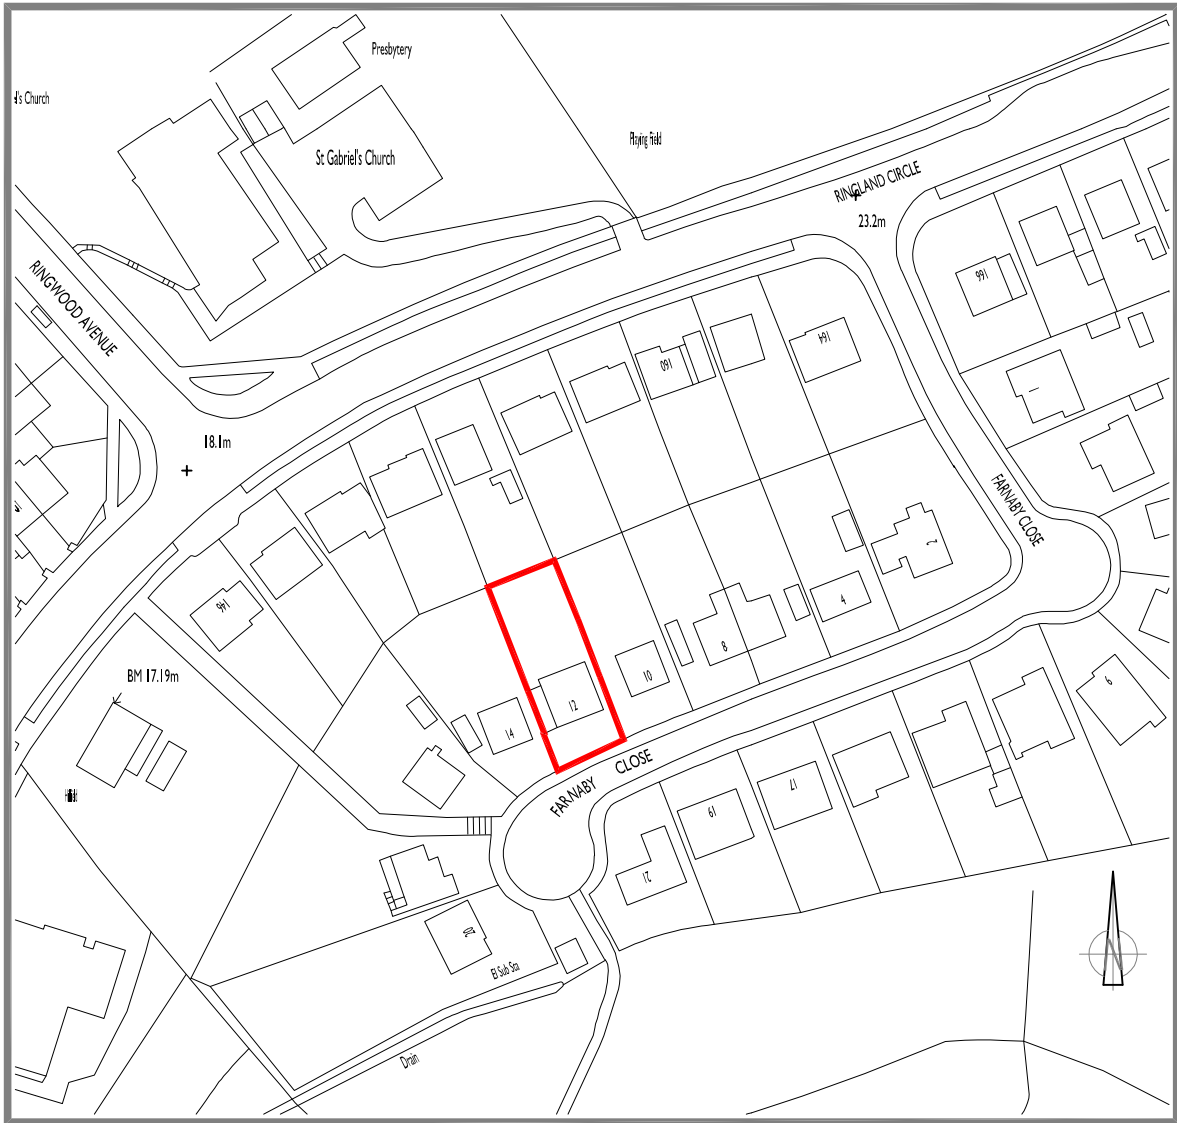

SITE LOCATION PLAN
SCALE 1:1250

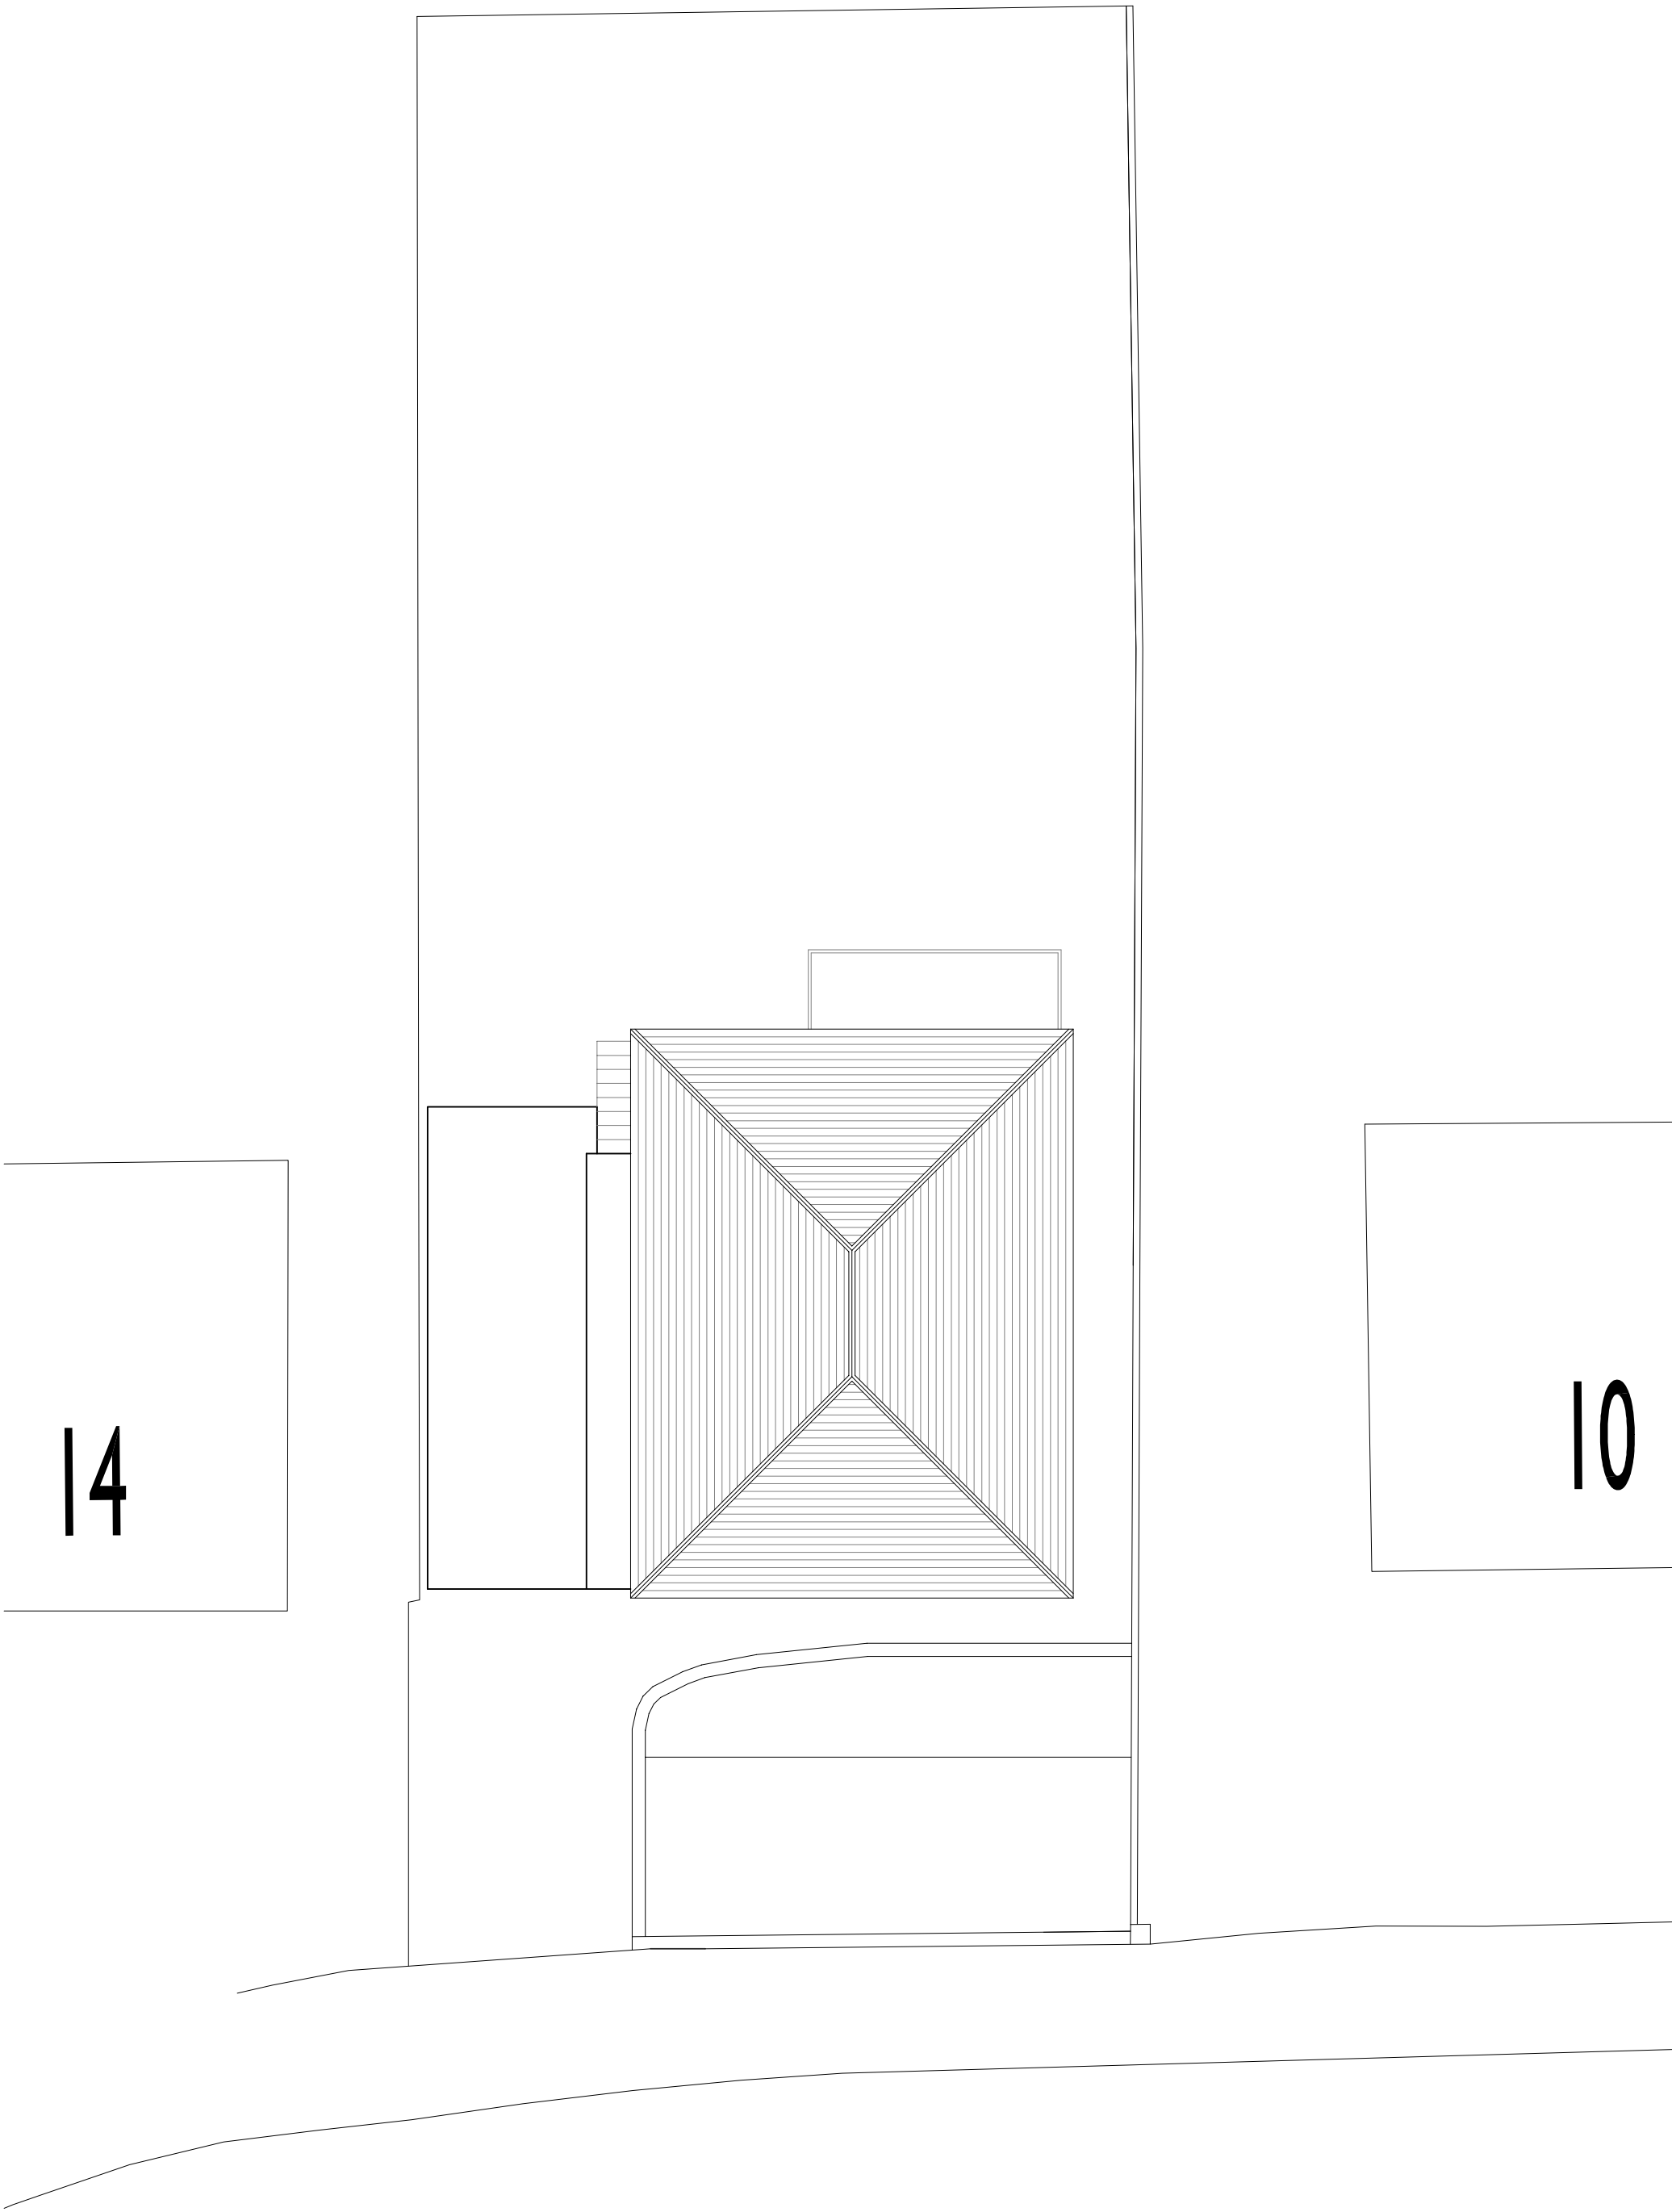

SITE PLAN - AS EXISTING


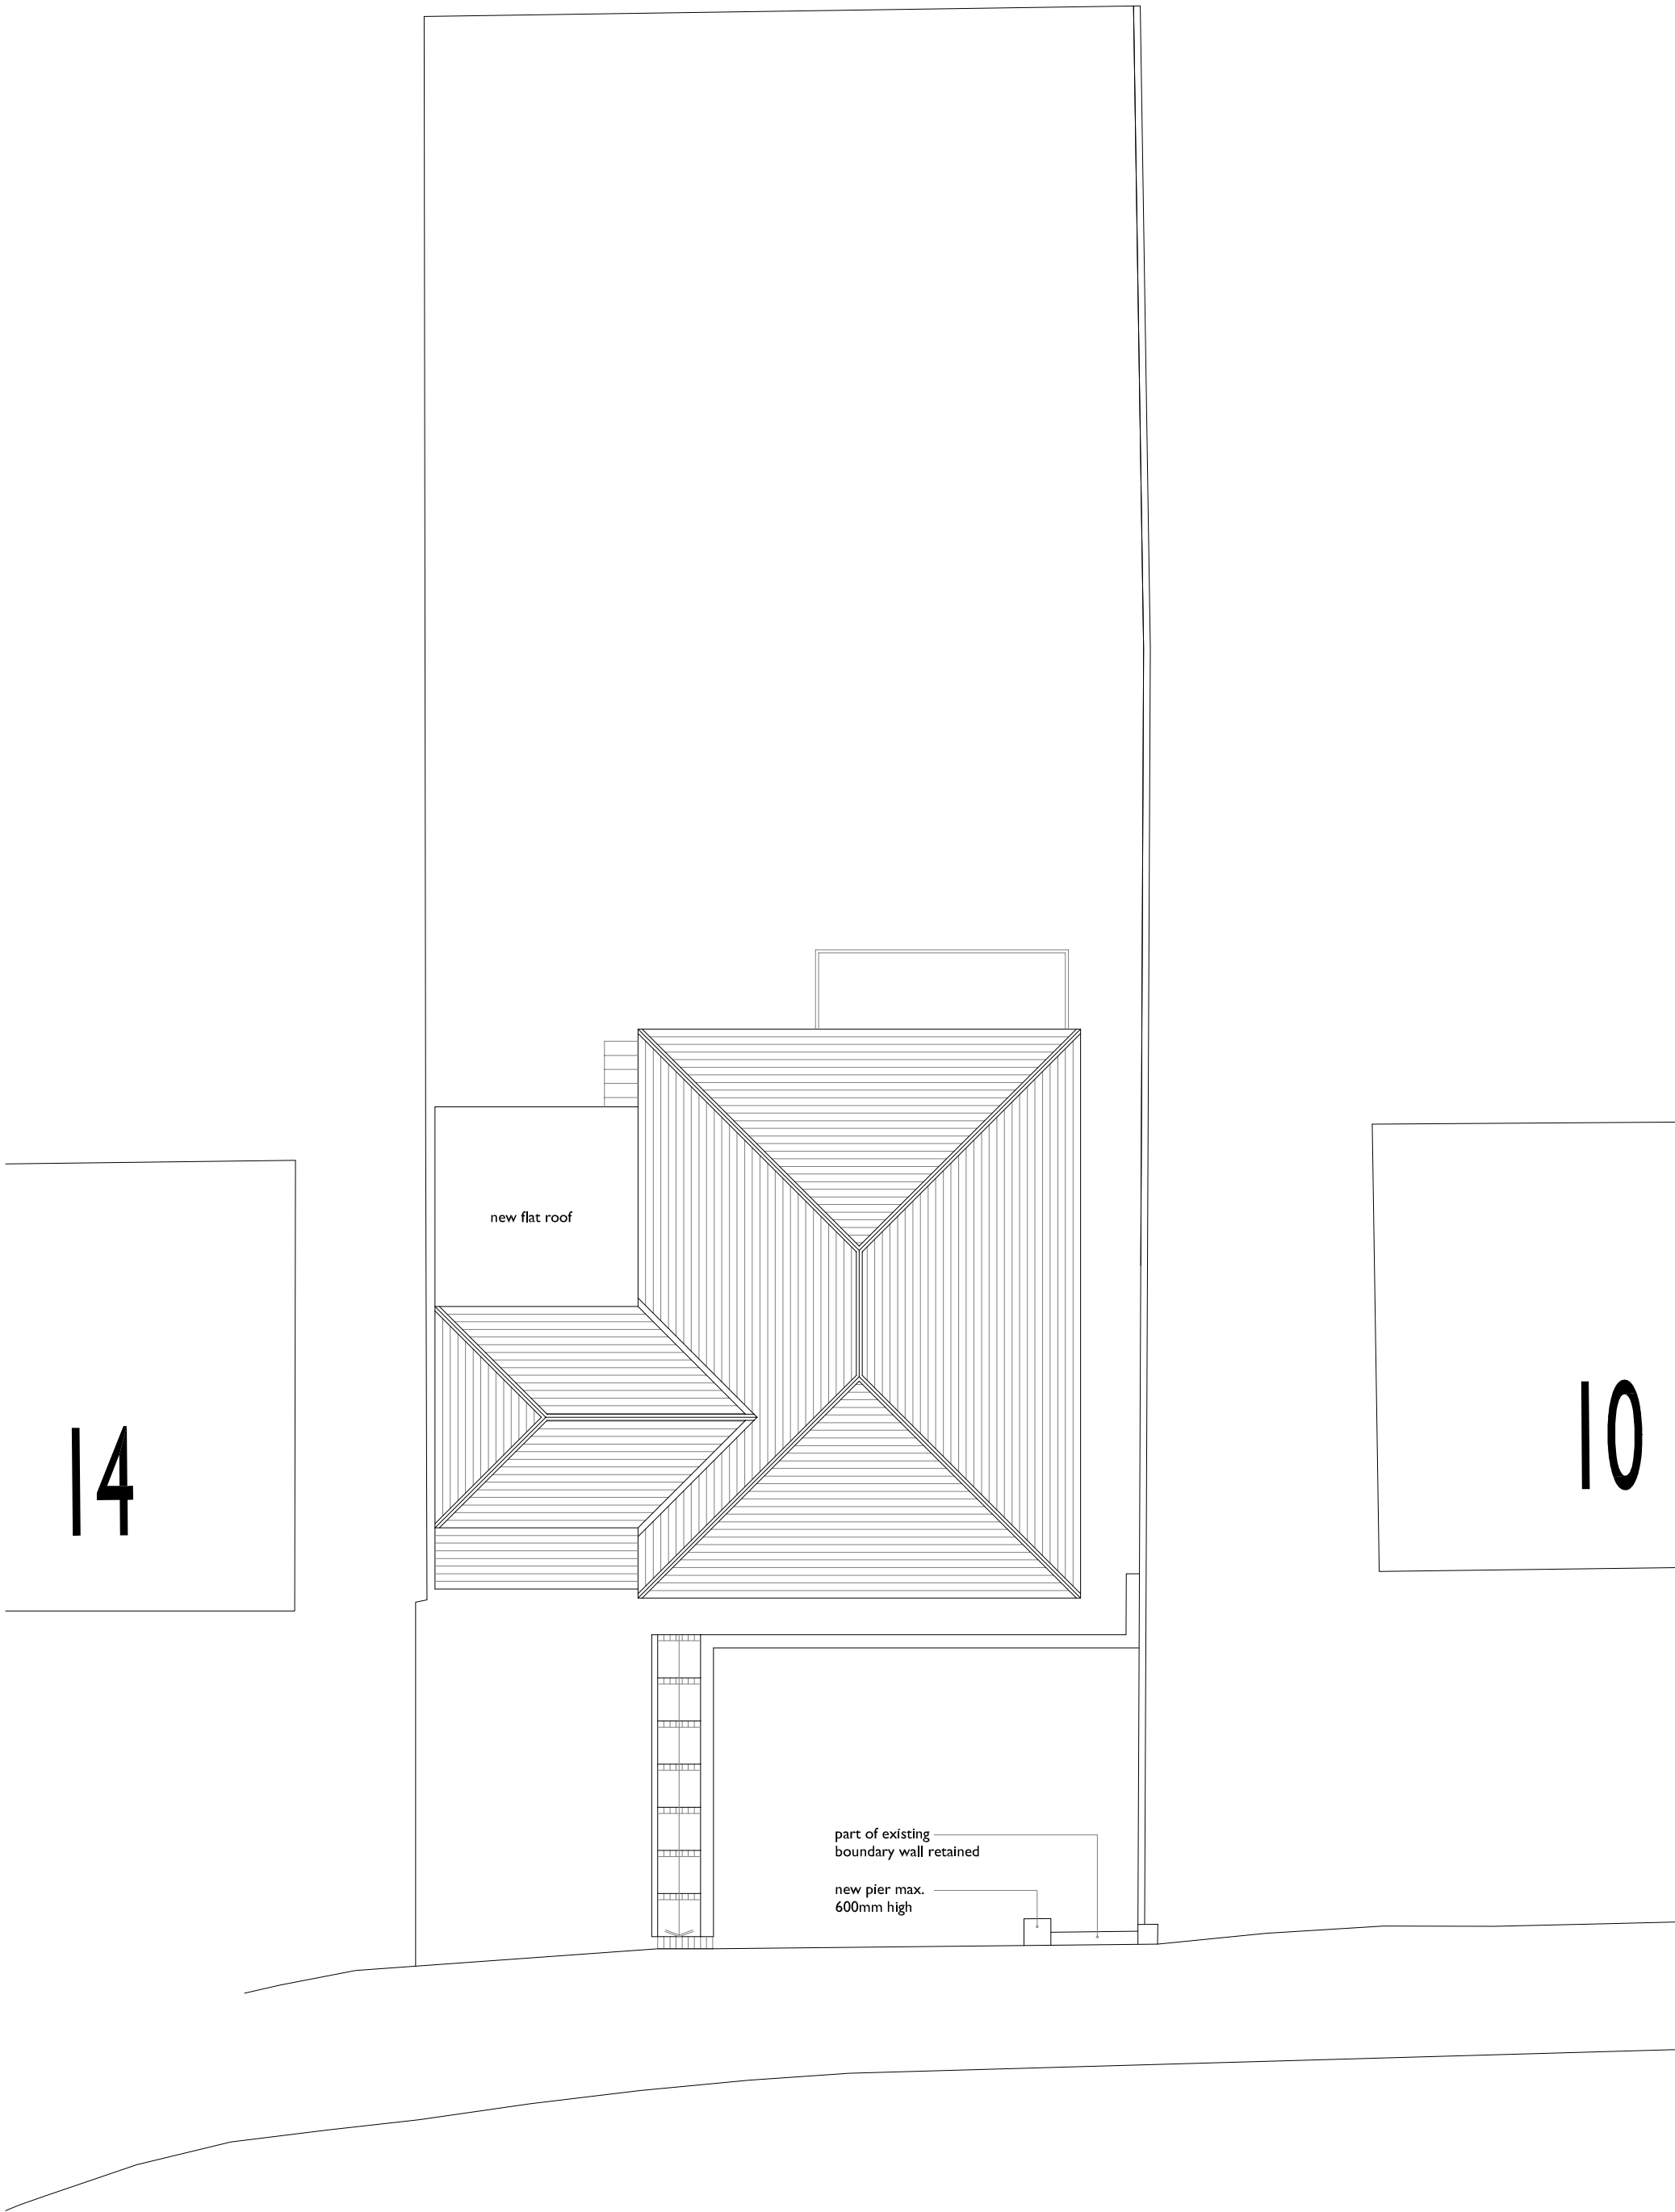


SITE PLAN - AS PROPOSED

SCALE THIS DRAWING ONLY FOR
PLANNING PURPOSES CHECK ALL
DIMENSIONS ON SITE

This drawing is to establish design intent. The contractor is responsible for
quantities, dimensions, verification of site conditions, compliance with contract
documents for information that pertains to the fabrication processes or techniques
of construction and for the coordination of work with all trades. All errors or
omissions are to be reported to the designers.

Original drawing size A1
Not drawing is copyright of ajt design

  

Rev	Date	Description	By	Checked
A	260316	Existing front garden amended.	jmt	-

Client	MR D. PERRY		
Project	PROPOSED FIRST FLOOR EXTENSION AT 12 FARNABY CLOSE, NEWPORT.		
Title	SITE PLANS AS EXISTING AND PROPOSED	Scale	1:100, 1:1250 @ A1 1:200, 1:250 @ A3
Status	PLANNING	Drawn jmt	Date Feb 2026
Job No	2026.578	Drwg No	PL01
		Rev.	A

ajt^{tech}
design

69 St Julians Road, Newport,
South Wales, NP19 7RU.
Tel: 07891 973844
Email: jason@ajtechdesign.co.uk