


- NOTES:
- 01 Roof: Slate tiles
 - 02 Walls: Pebbledash
 - 03 Windows: UPVC White
 - 04 Fascia to rear: UPVC White
 - 05 Gutter: UPVC Black




Front Elevation




Side Elevation/ Section

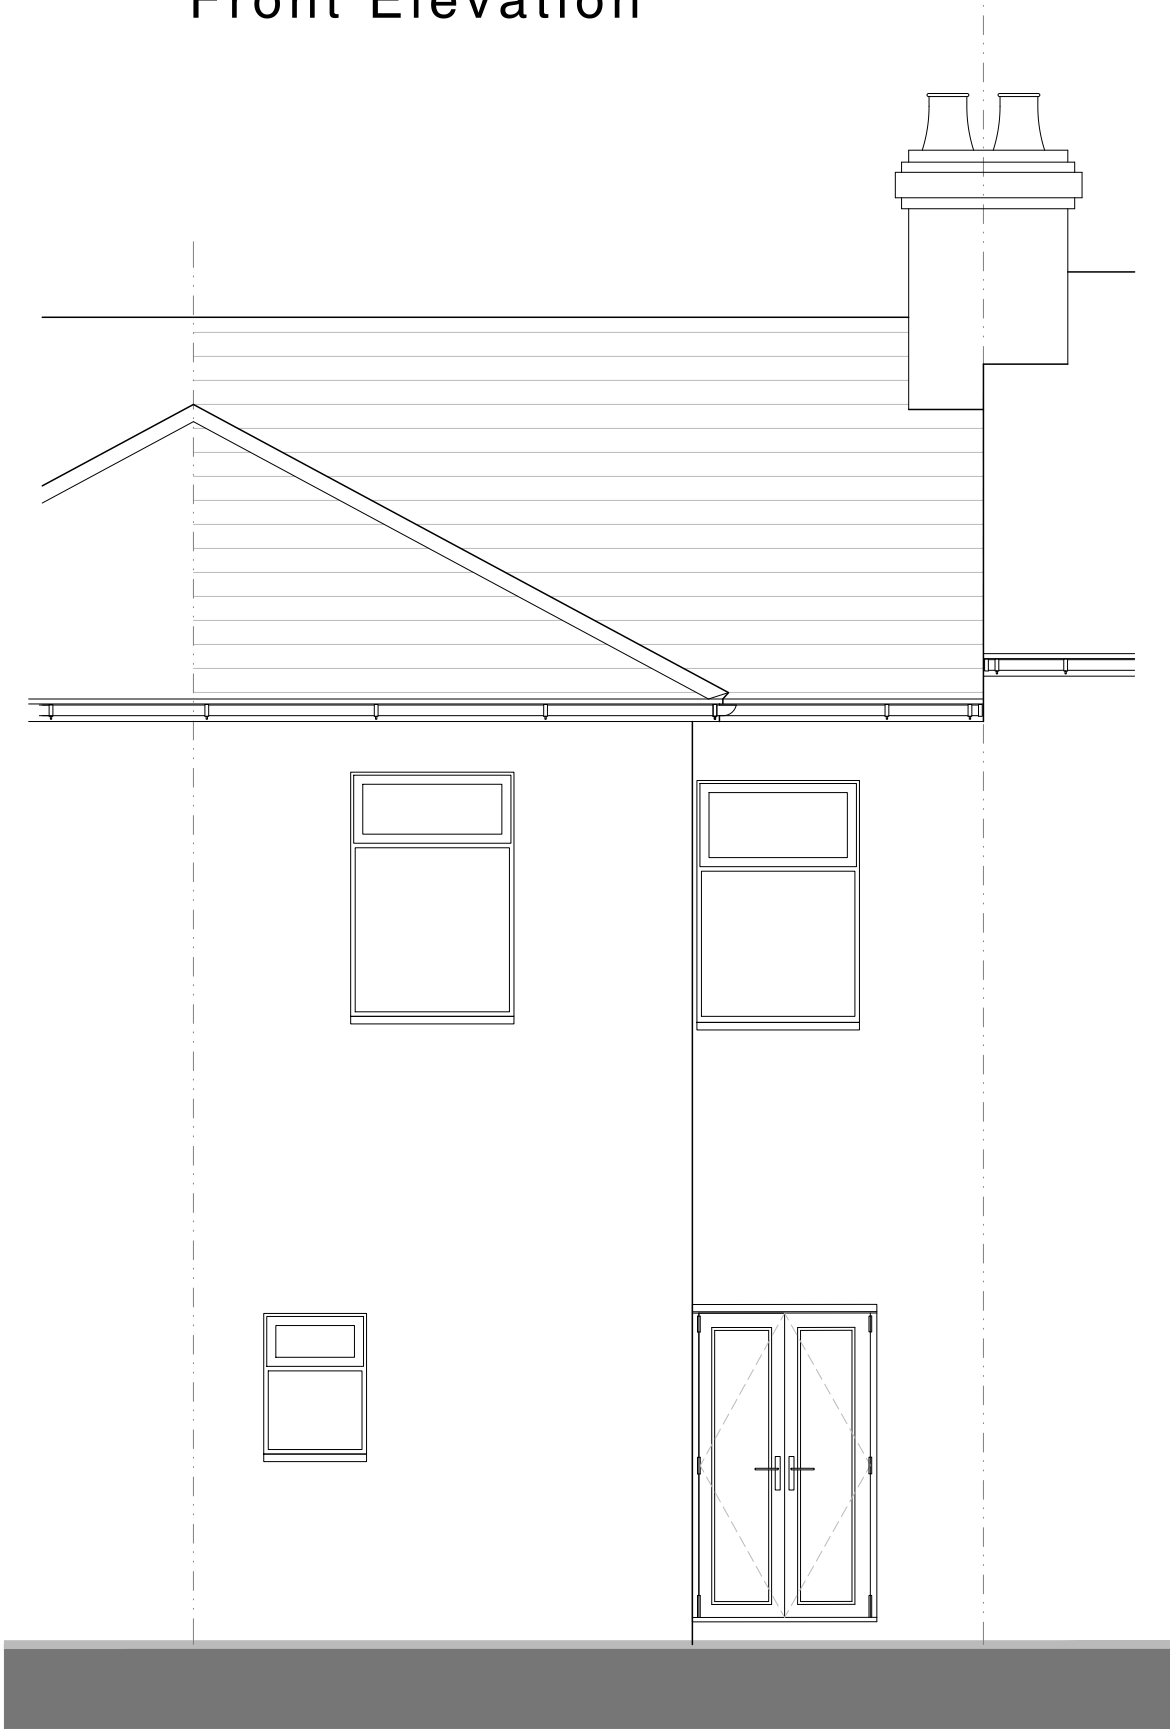


Rear Elevation

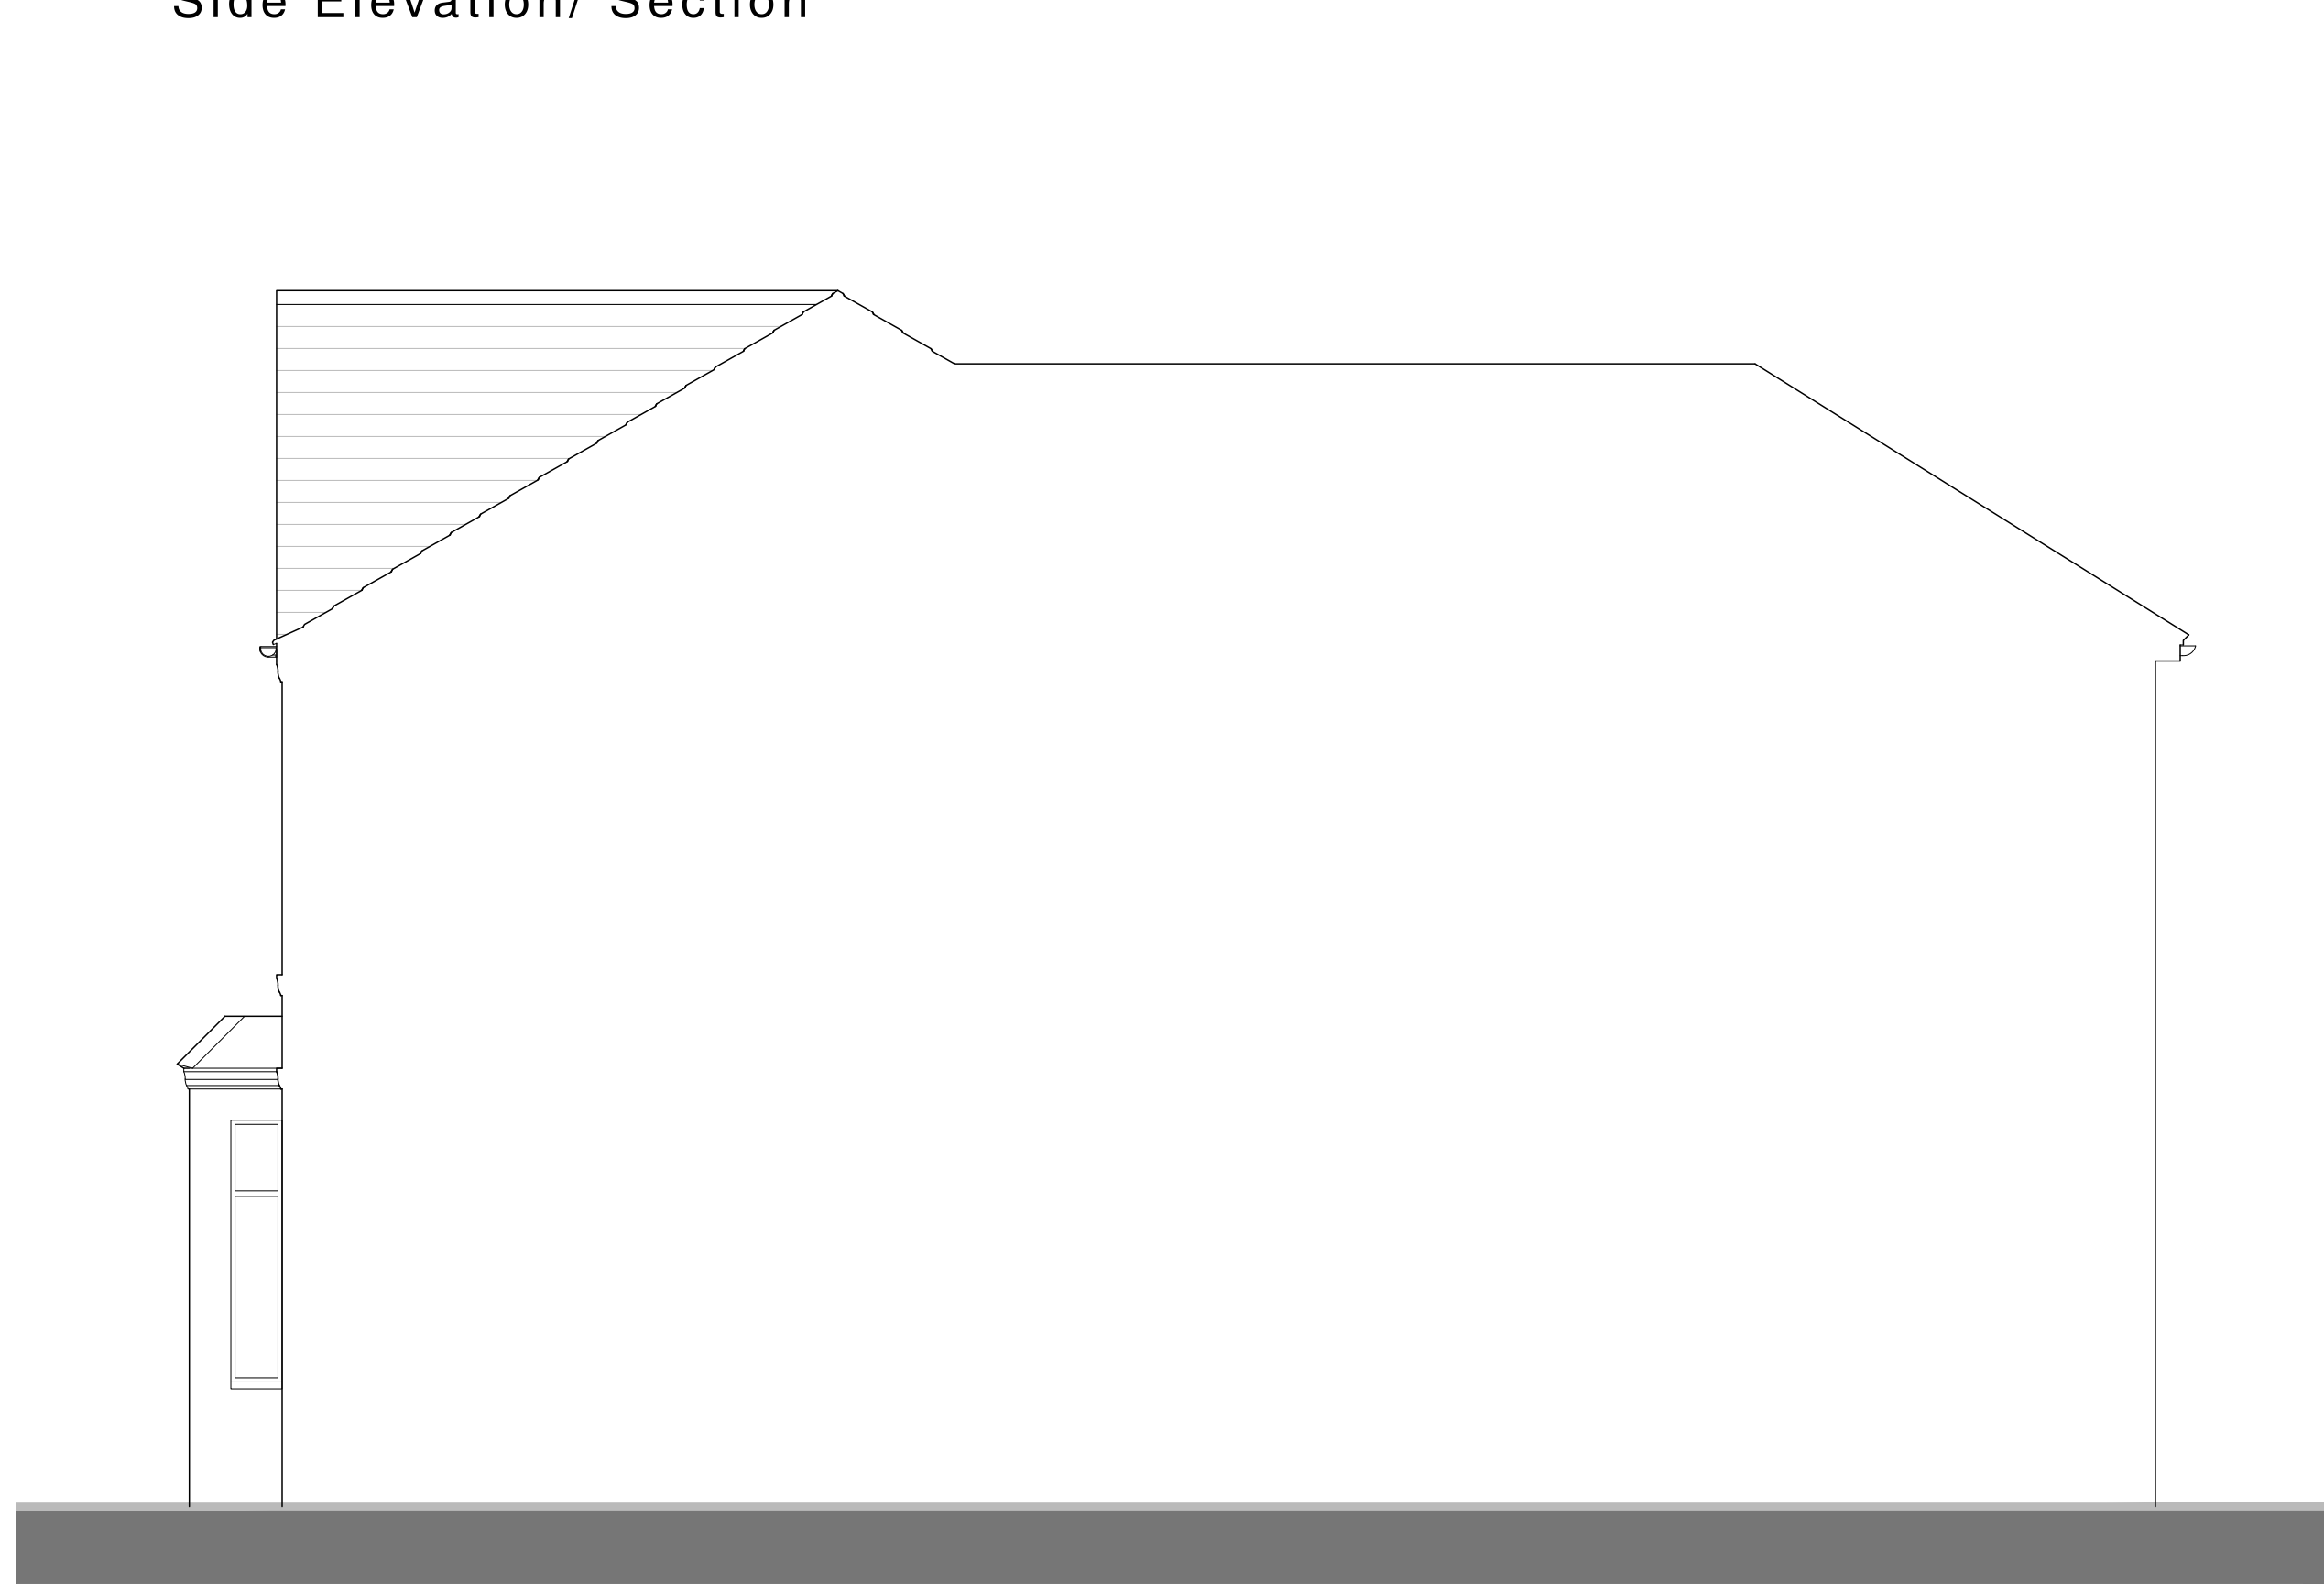

Side Elevation/ Section

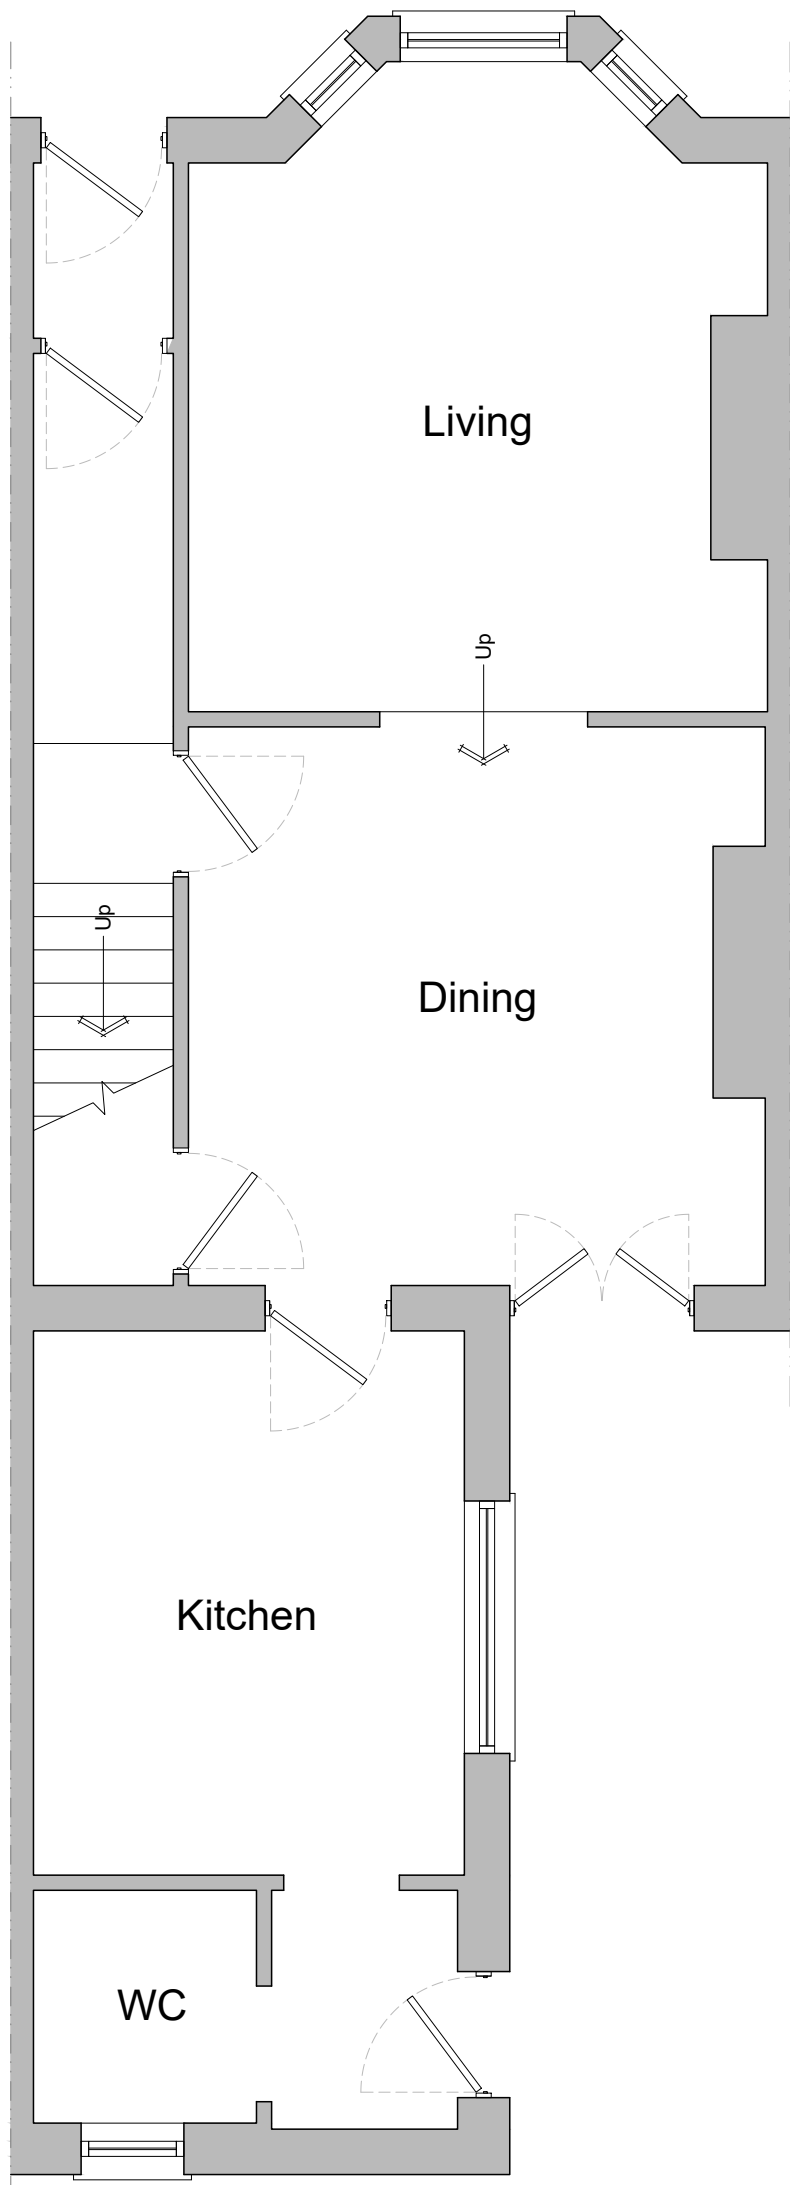

Ground Floor

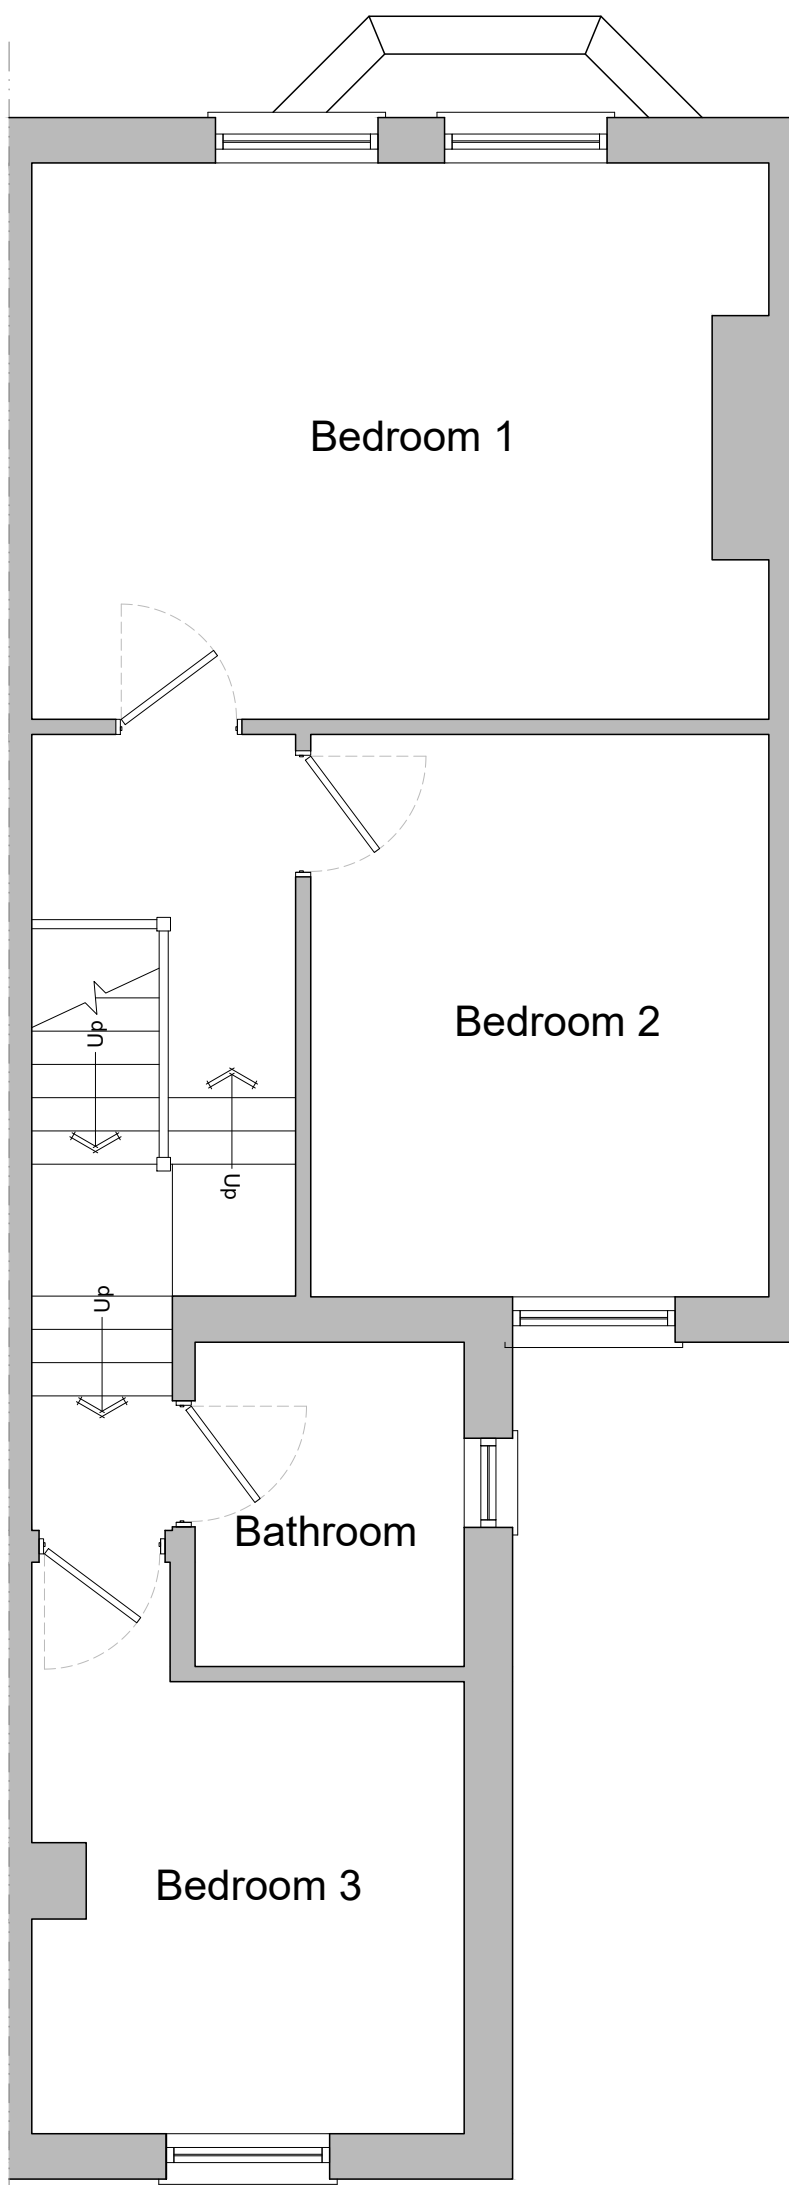

First Floor

PROJECT: 220 Caerleon Road		
TITLE: Existing Plans & Elevations		
SCALE: 1:50@A1	DATE: Jan' 2026	DRAWN BY: JM
DRAWING NUMBER: 4479.PL.03	REVISION: A	