


4 ALLT YR YN AVENUE, NEWPORT

AS EXISTING

SITE PLAN



STREET ELEVATION

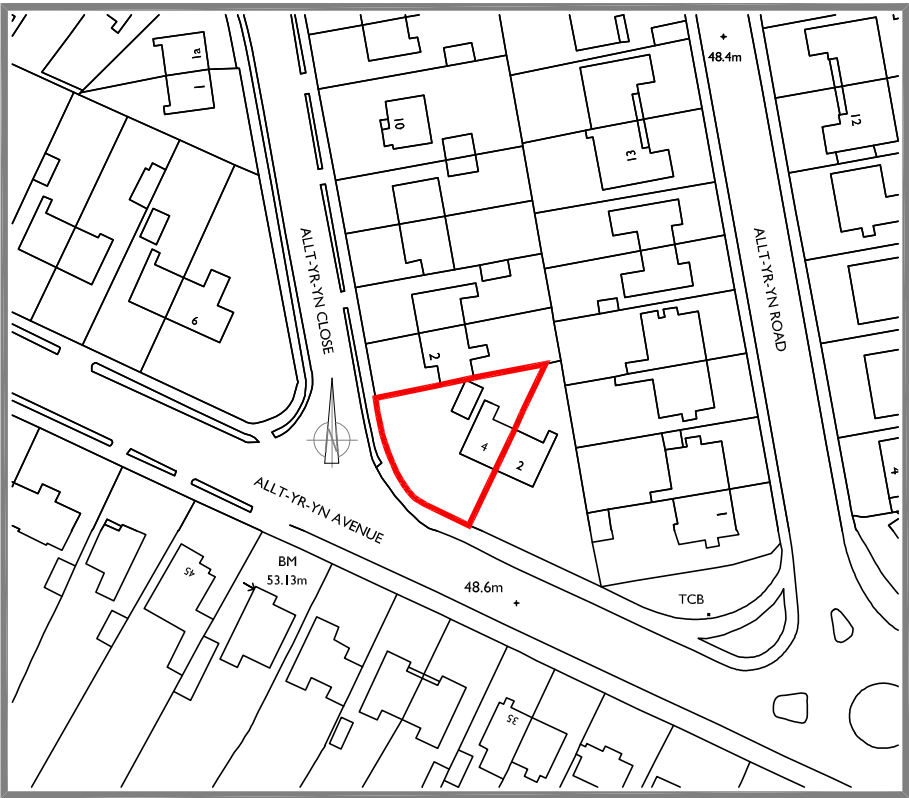


SITE LOCATION PLAN
SCALE 1:1250

AS PROPOSED

SITE PLAN





STREET ELEVATION

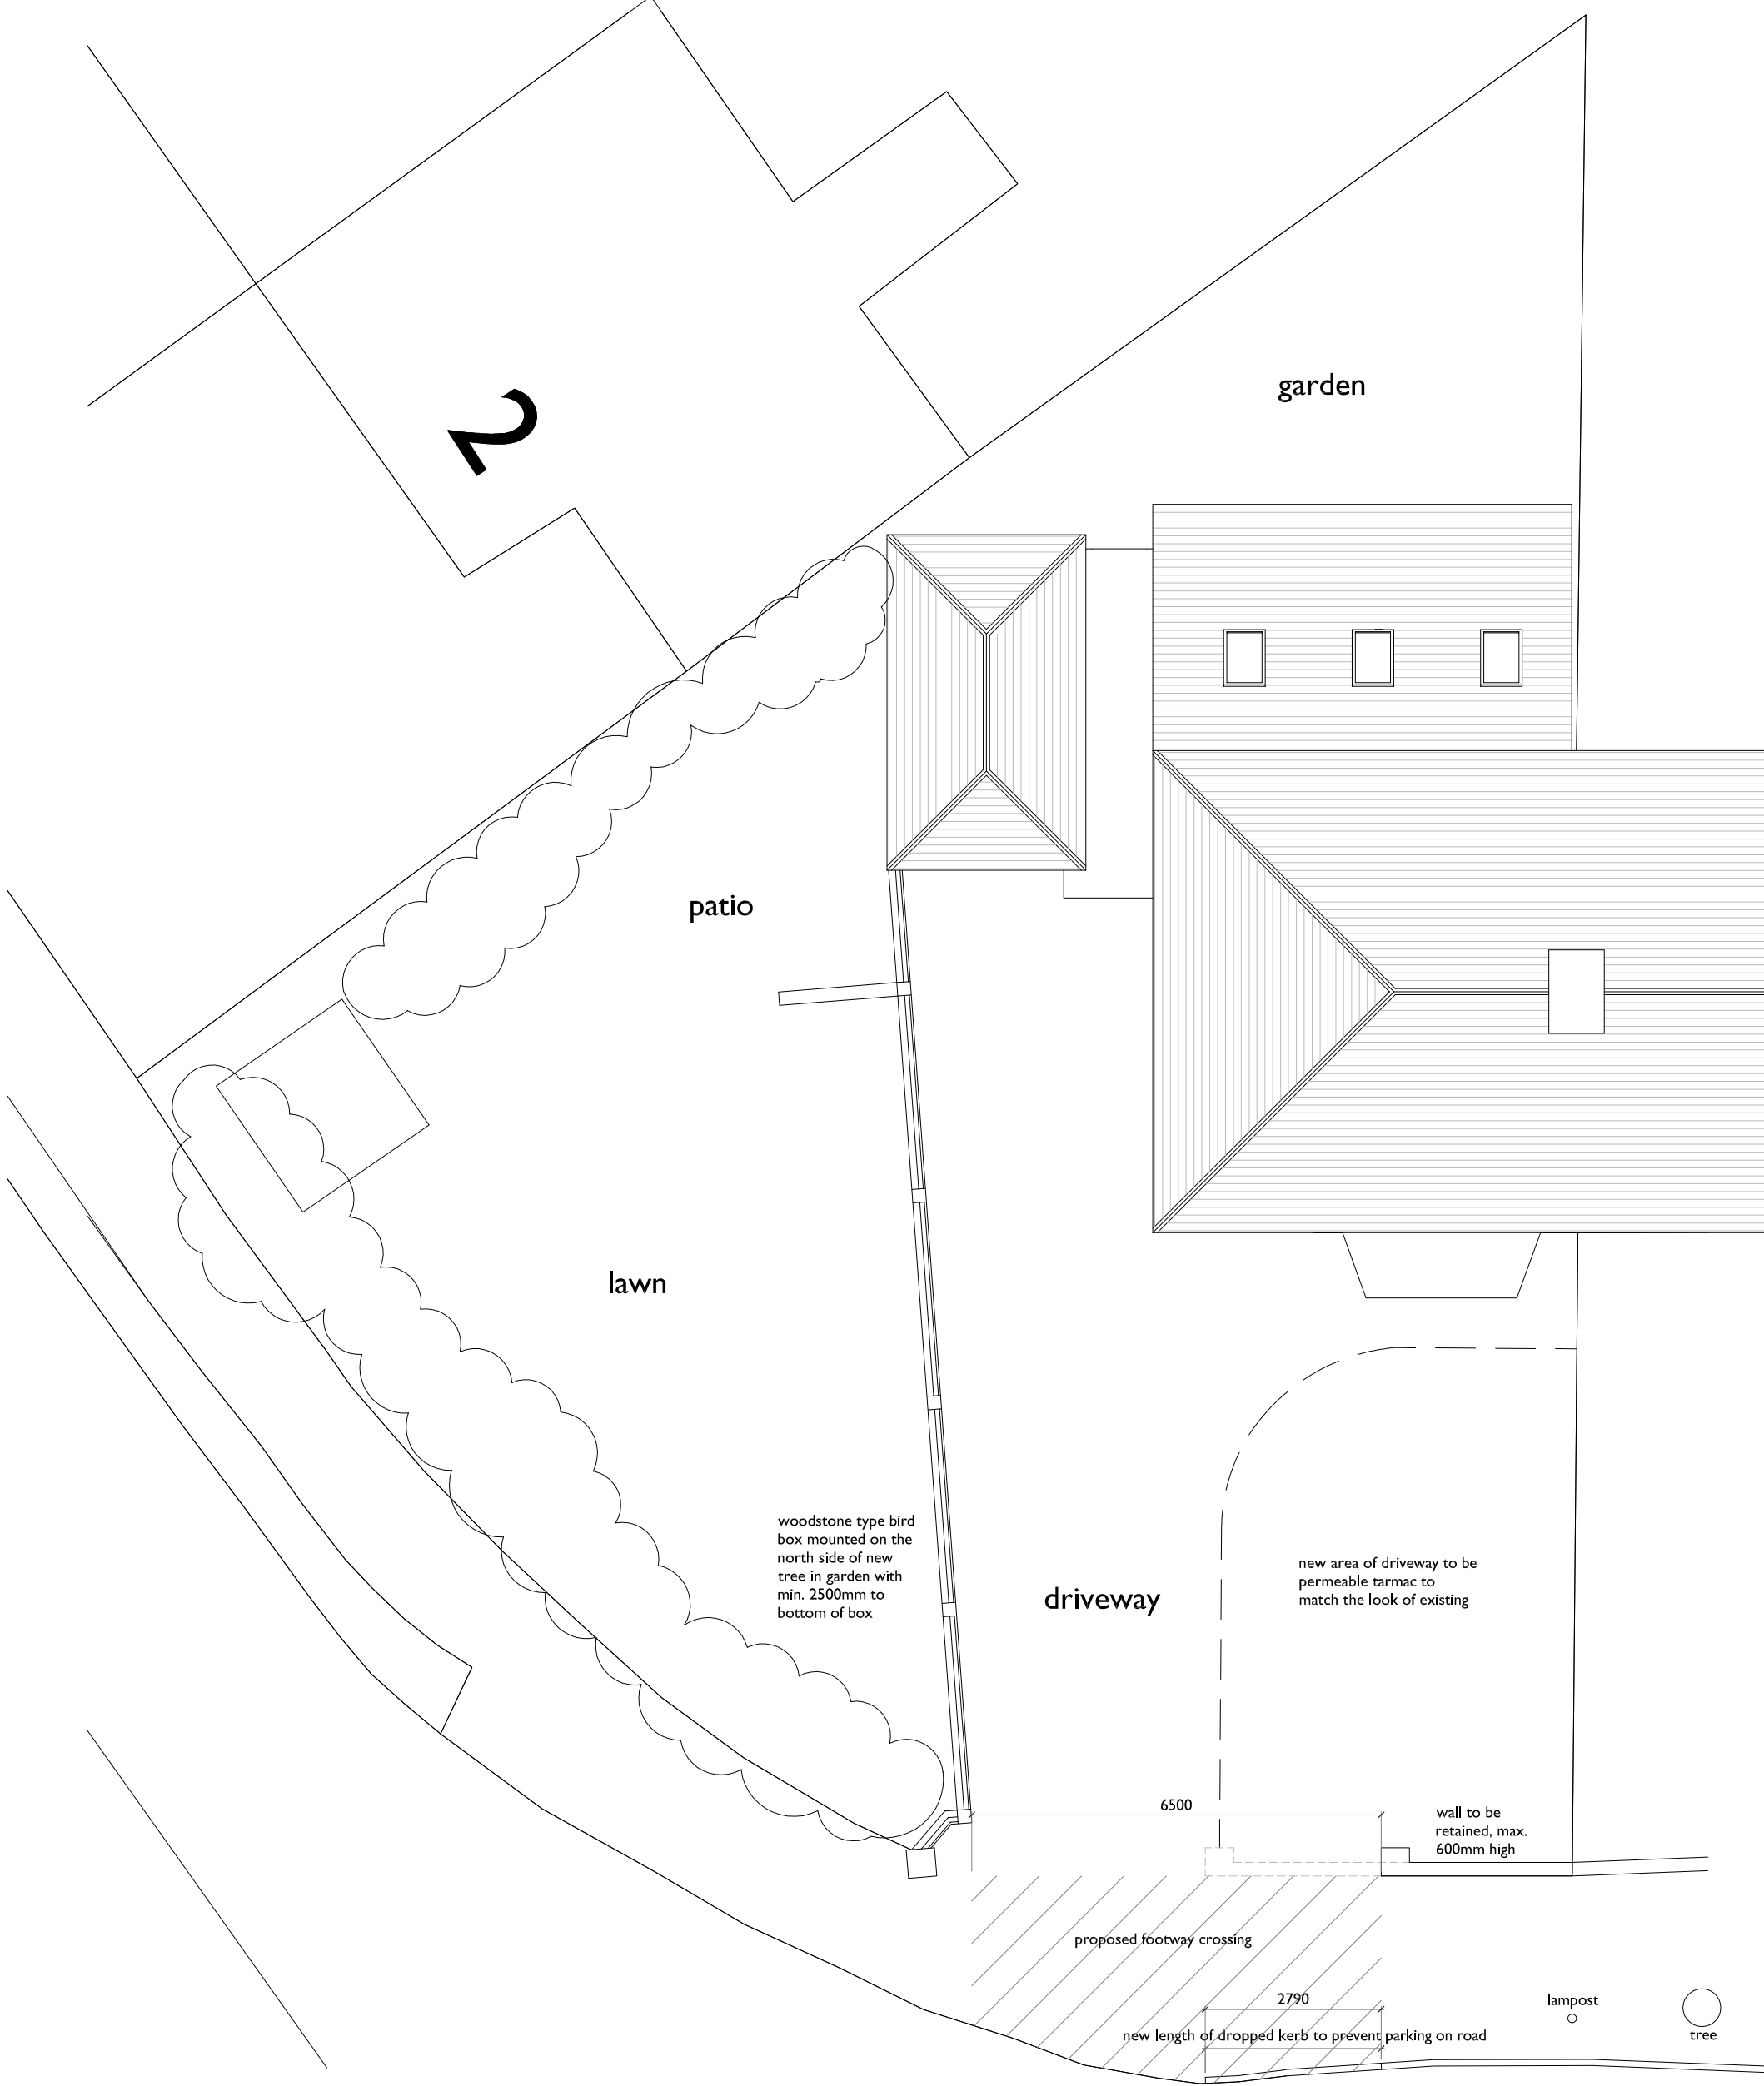

SCALE THIS DRAWING ONLY FOR
PLANNING PURPOSES CHECK ALL
DIMENSIONS ON SITE

This drawing is to establish design intent. The contractor is responsible for
quantities, dimensions, verification of site conditions, compliance with contract
documents for information that pertains to the fabrication processes or techniques
of construction and for the coordination of work with all trades. All errors or
omissions are to be reported to the designers.

Original drawing size A1
No drawing is copyright, all rights reserved.

  

Rev	Date	Description	By	Checked
A	26/02/05	Revised as Highways comments.	jmt	-

Client	MR S. DOCKER		
Project	PROPOSED NEW DRIVEWAY AT 4 ALLT YR YN AVENUE, NEWPORT.		
Title	PLANS AND ELEVATIONS AS EXISTING AND PROPOSED	Scale	1:100, 1:1250 @ A1 1:200, 1:2500 @ A3
Status	PLANNING	Drawn	jmt
Job No	2025.554	Dwg. No	PL01
Rev.	A	Drawn	jmt
		Checked	---

ajtech
design

69 St Julians Road, Newport,
South Wales, NP19 7RU.

Tel: 07891 973844
Email: jason@ajtechdesign.co.uk