



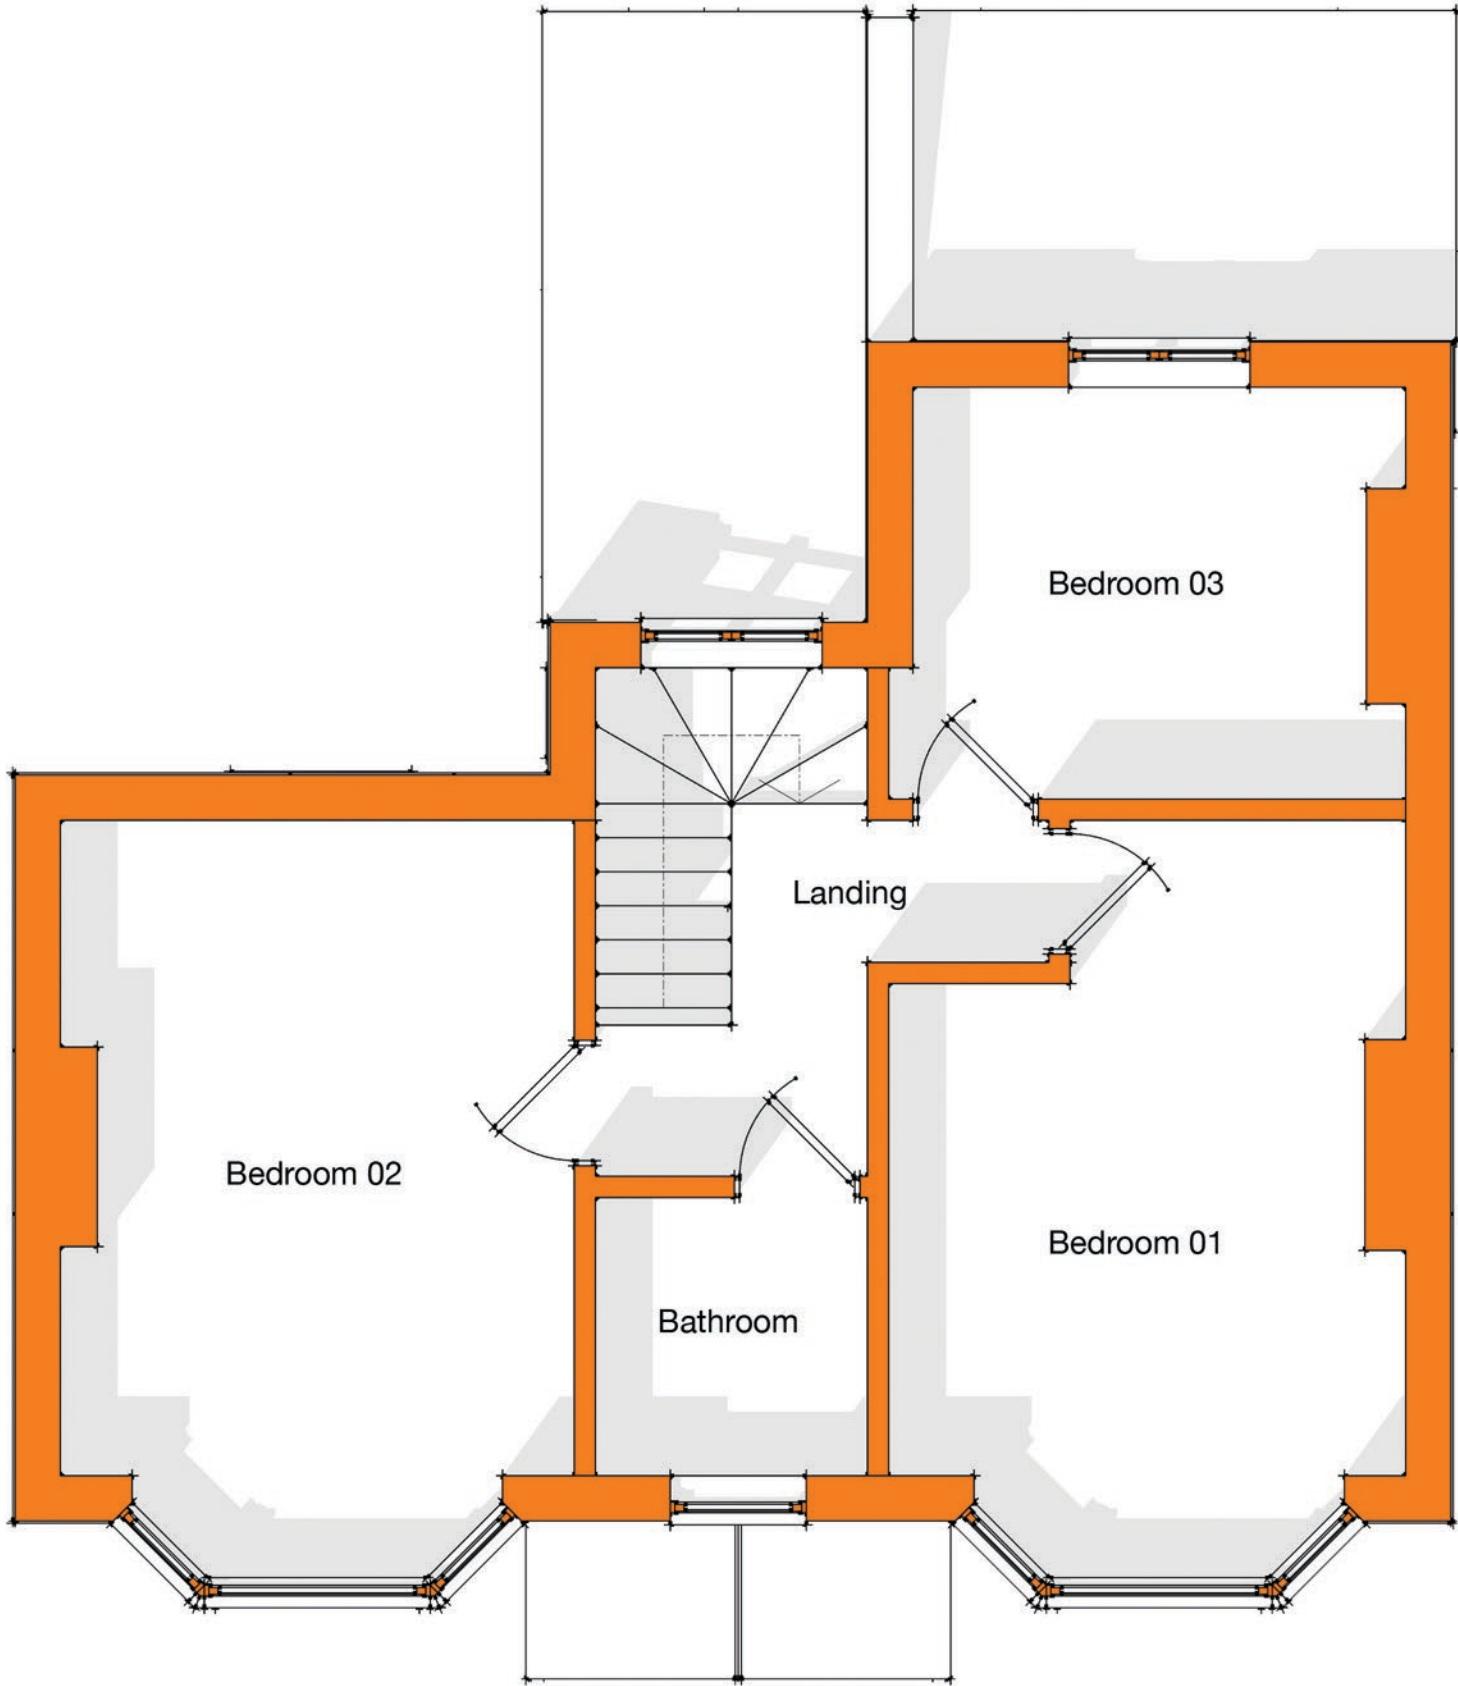


First Floor Plan - Existing
scale 1:50
EP 02



South Elevation - Existing
scale 1:50
EE 01

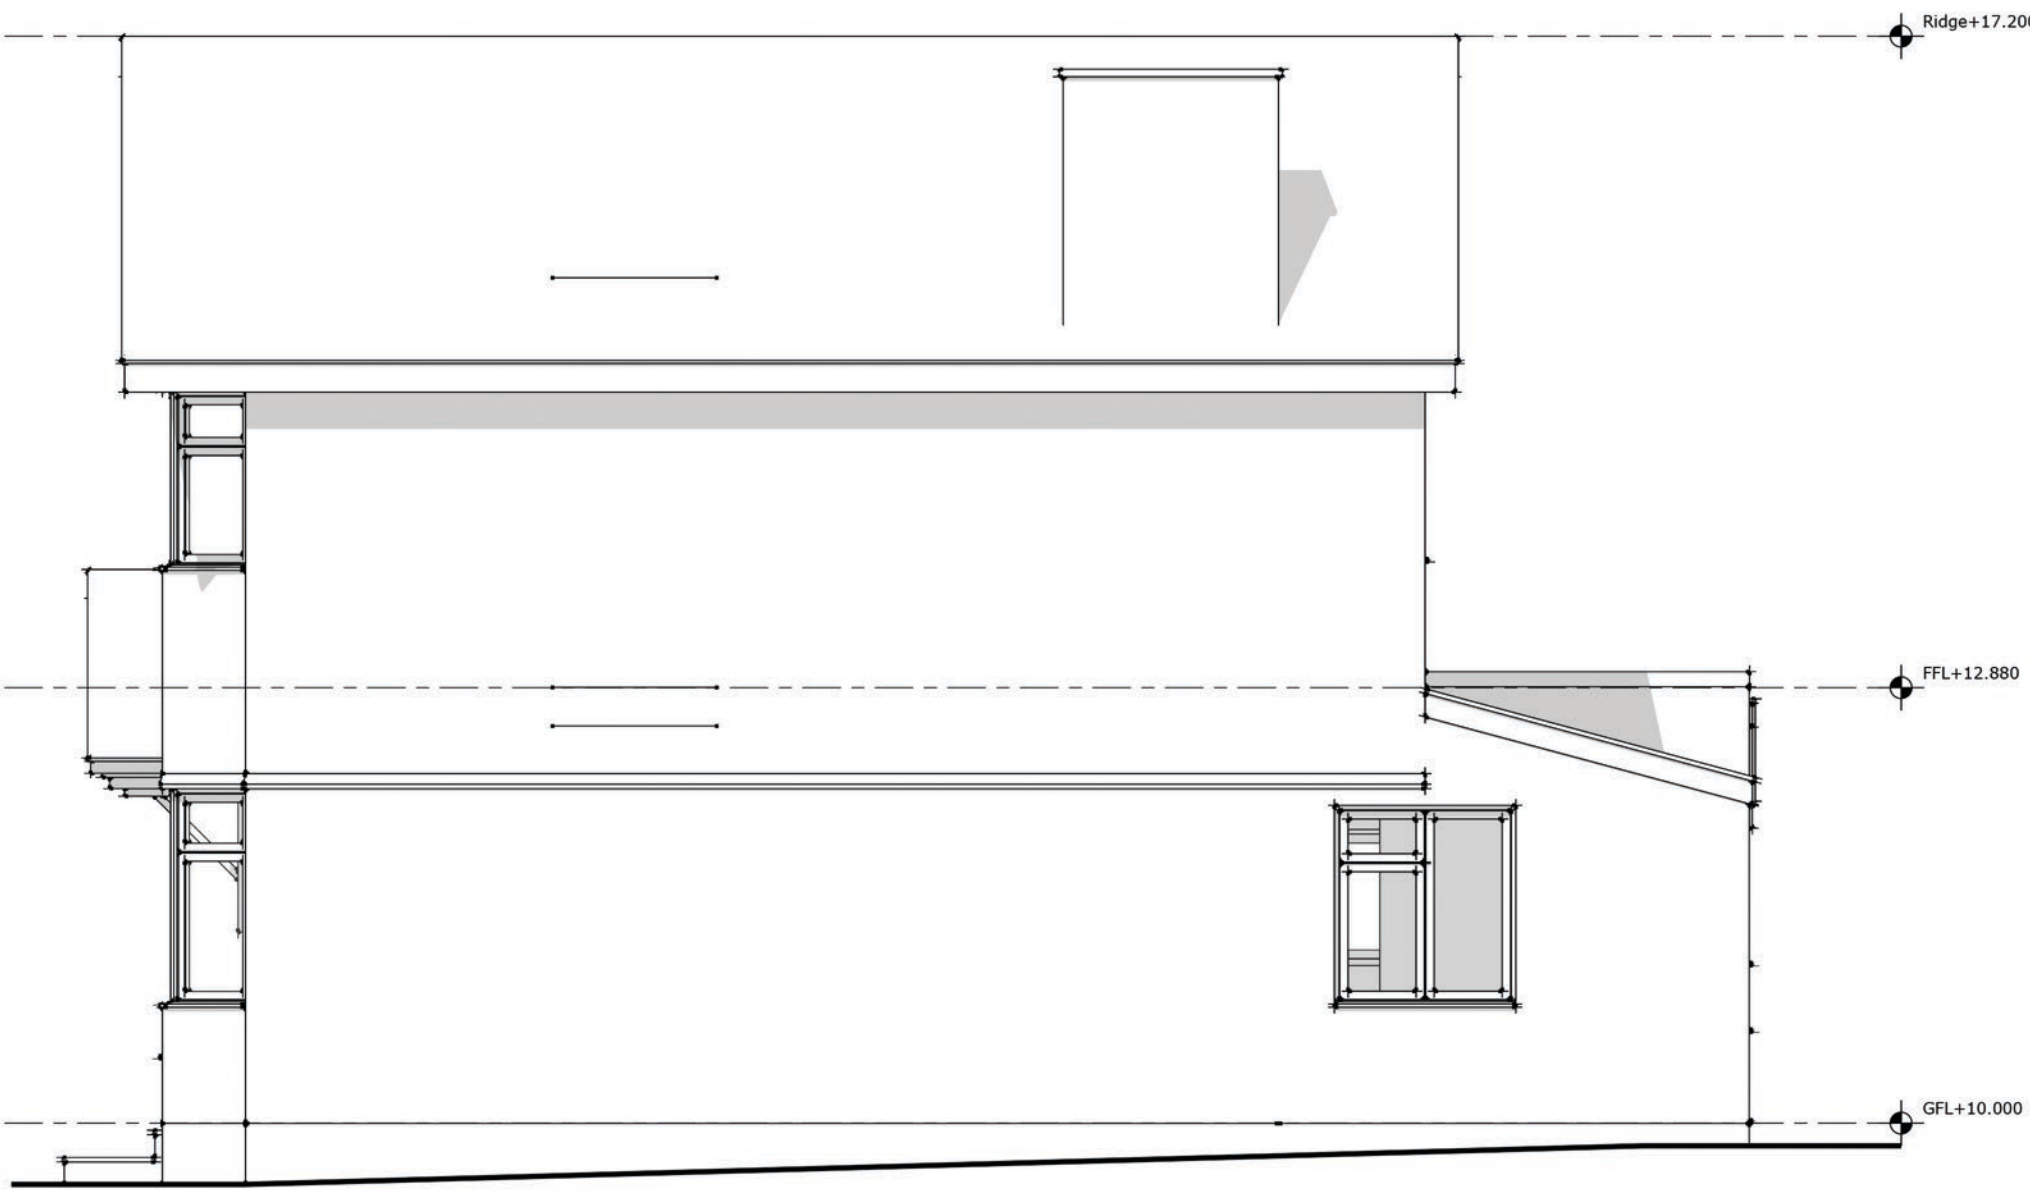


East Elevation - Existing
scale 1:50
EE 02

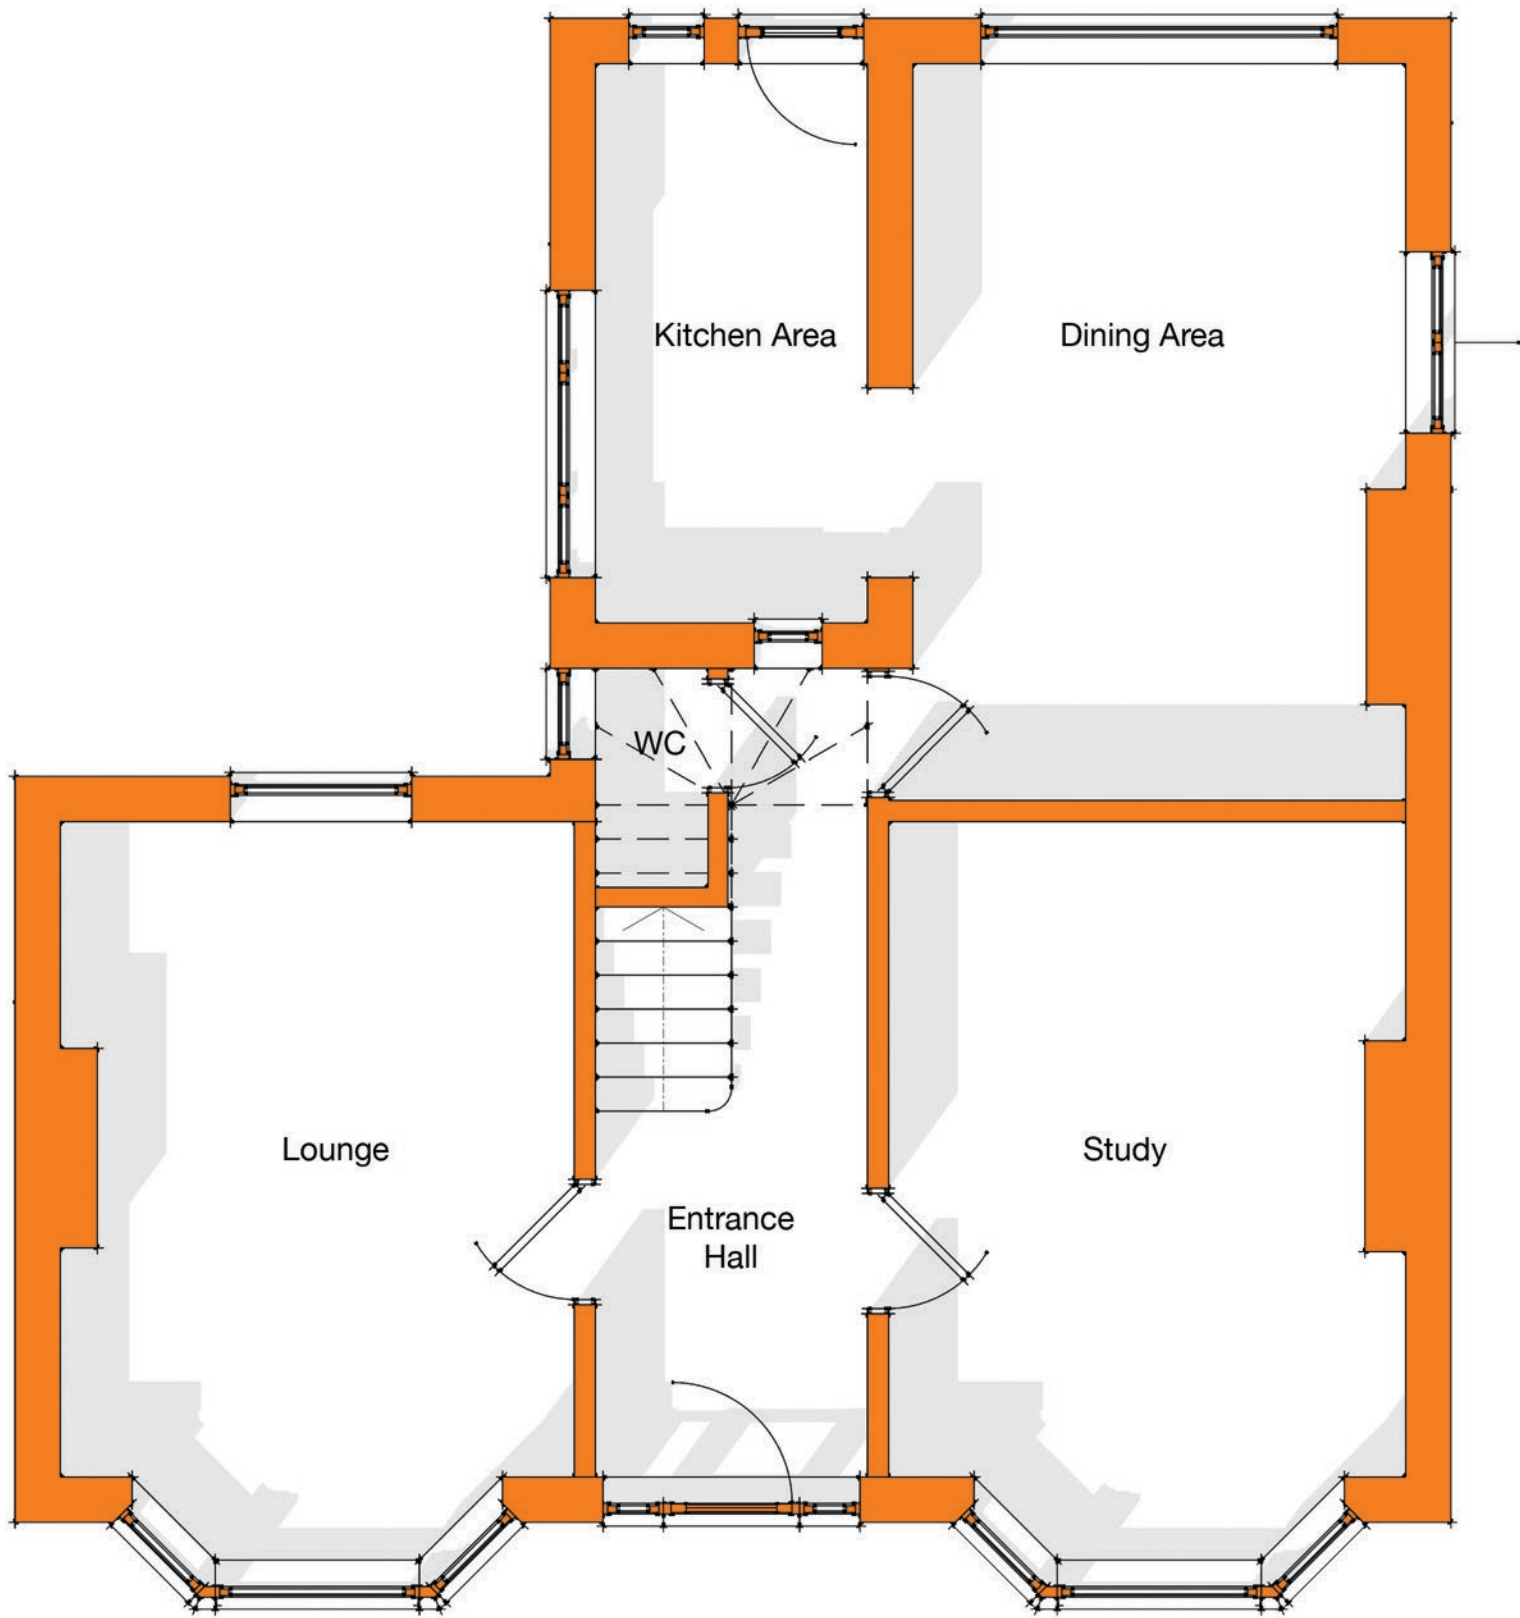

Ground Floor Plan - Existing
scale 1:50
EP 01



North Elevation - Existing
scale 1:50
EE 03

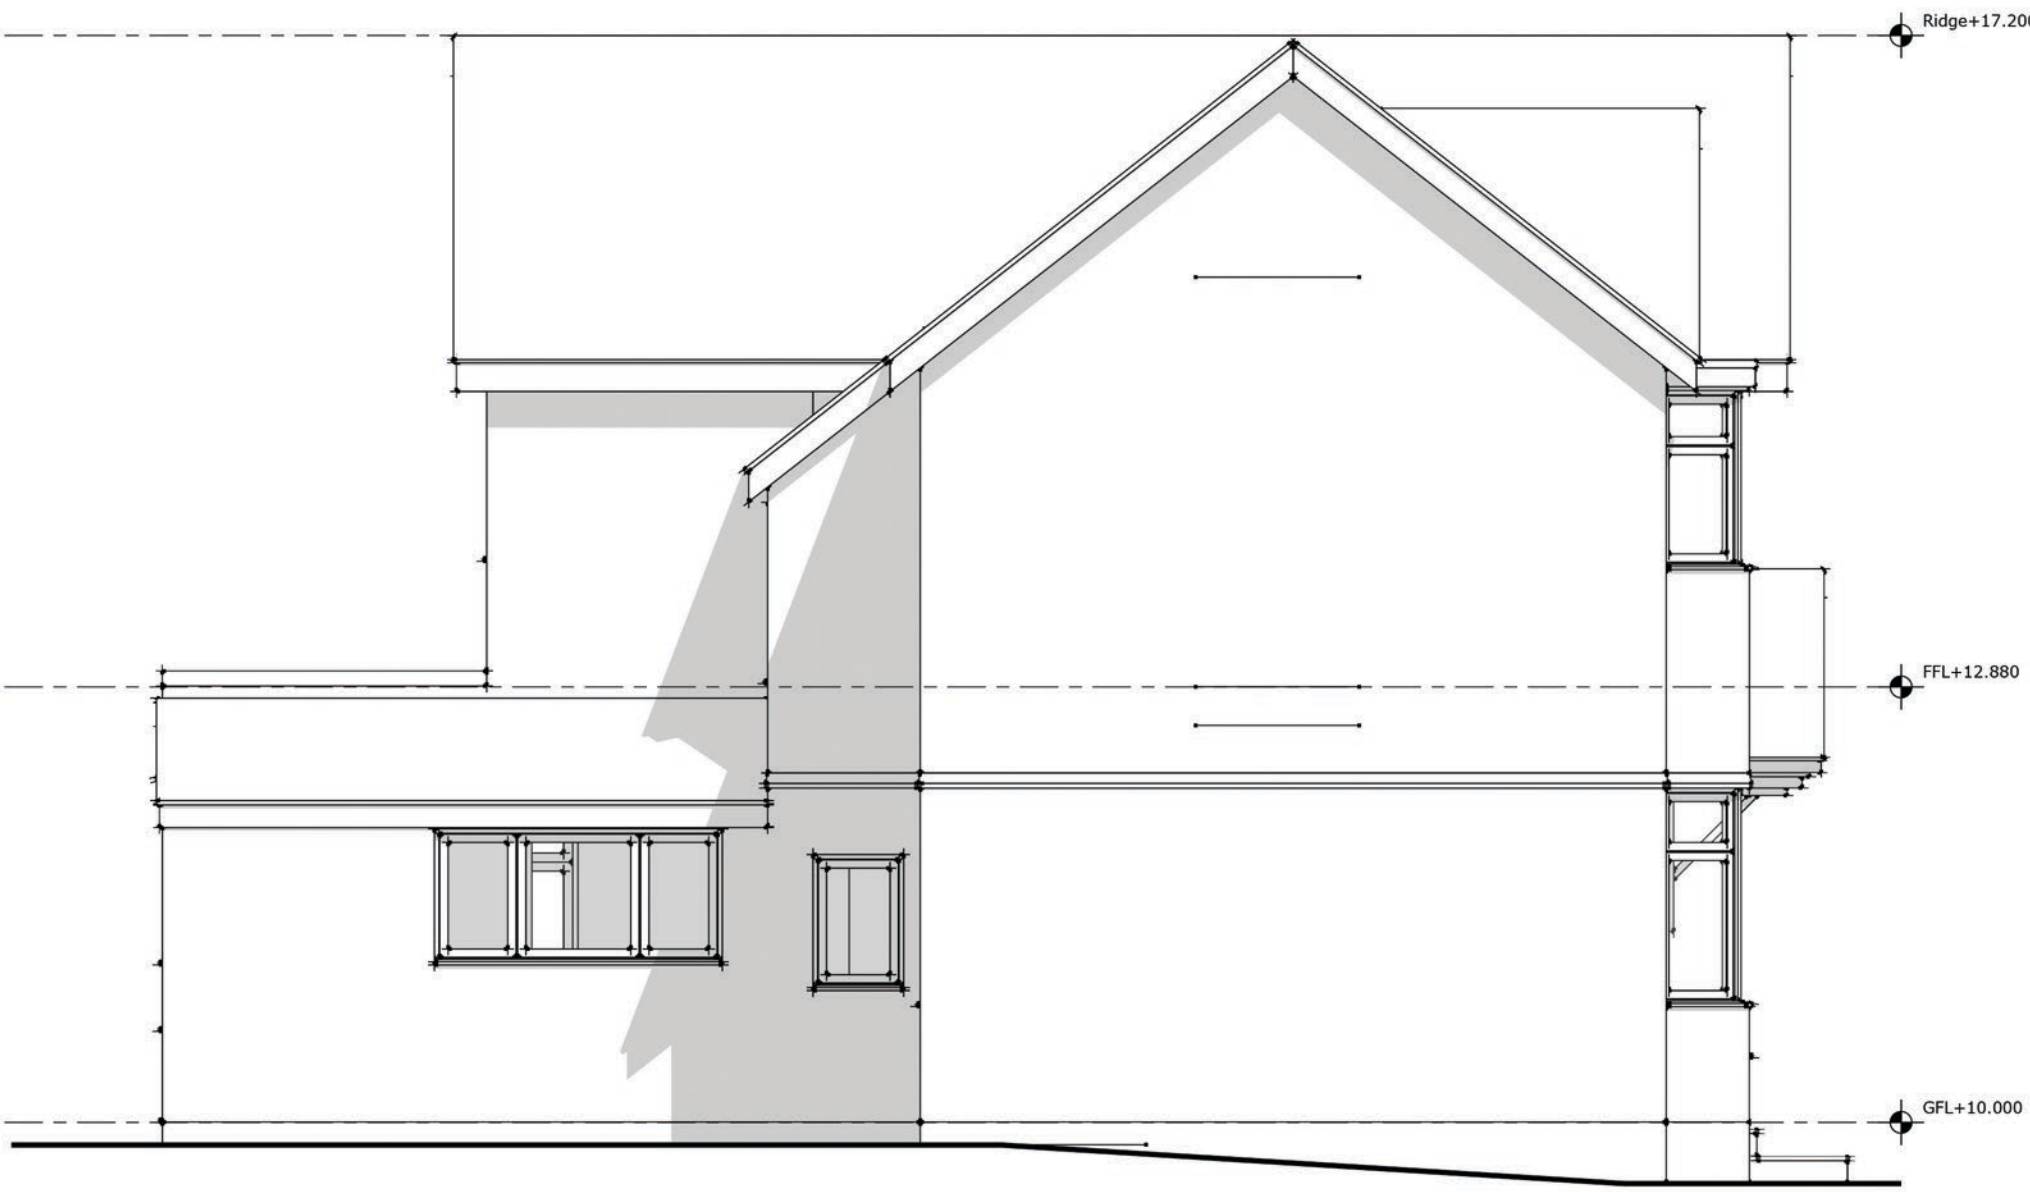

West Elevation - Existing
scale 1:50
EE 04