



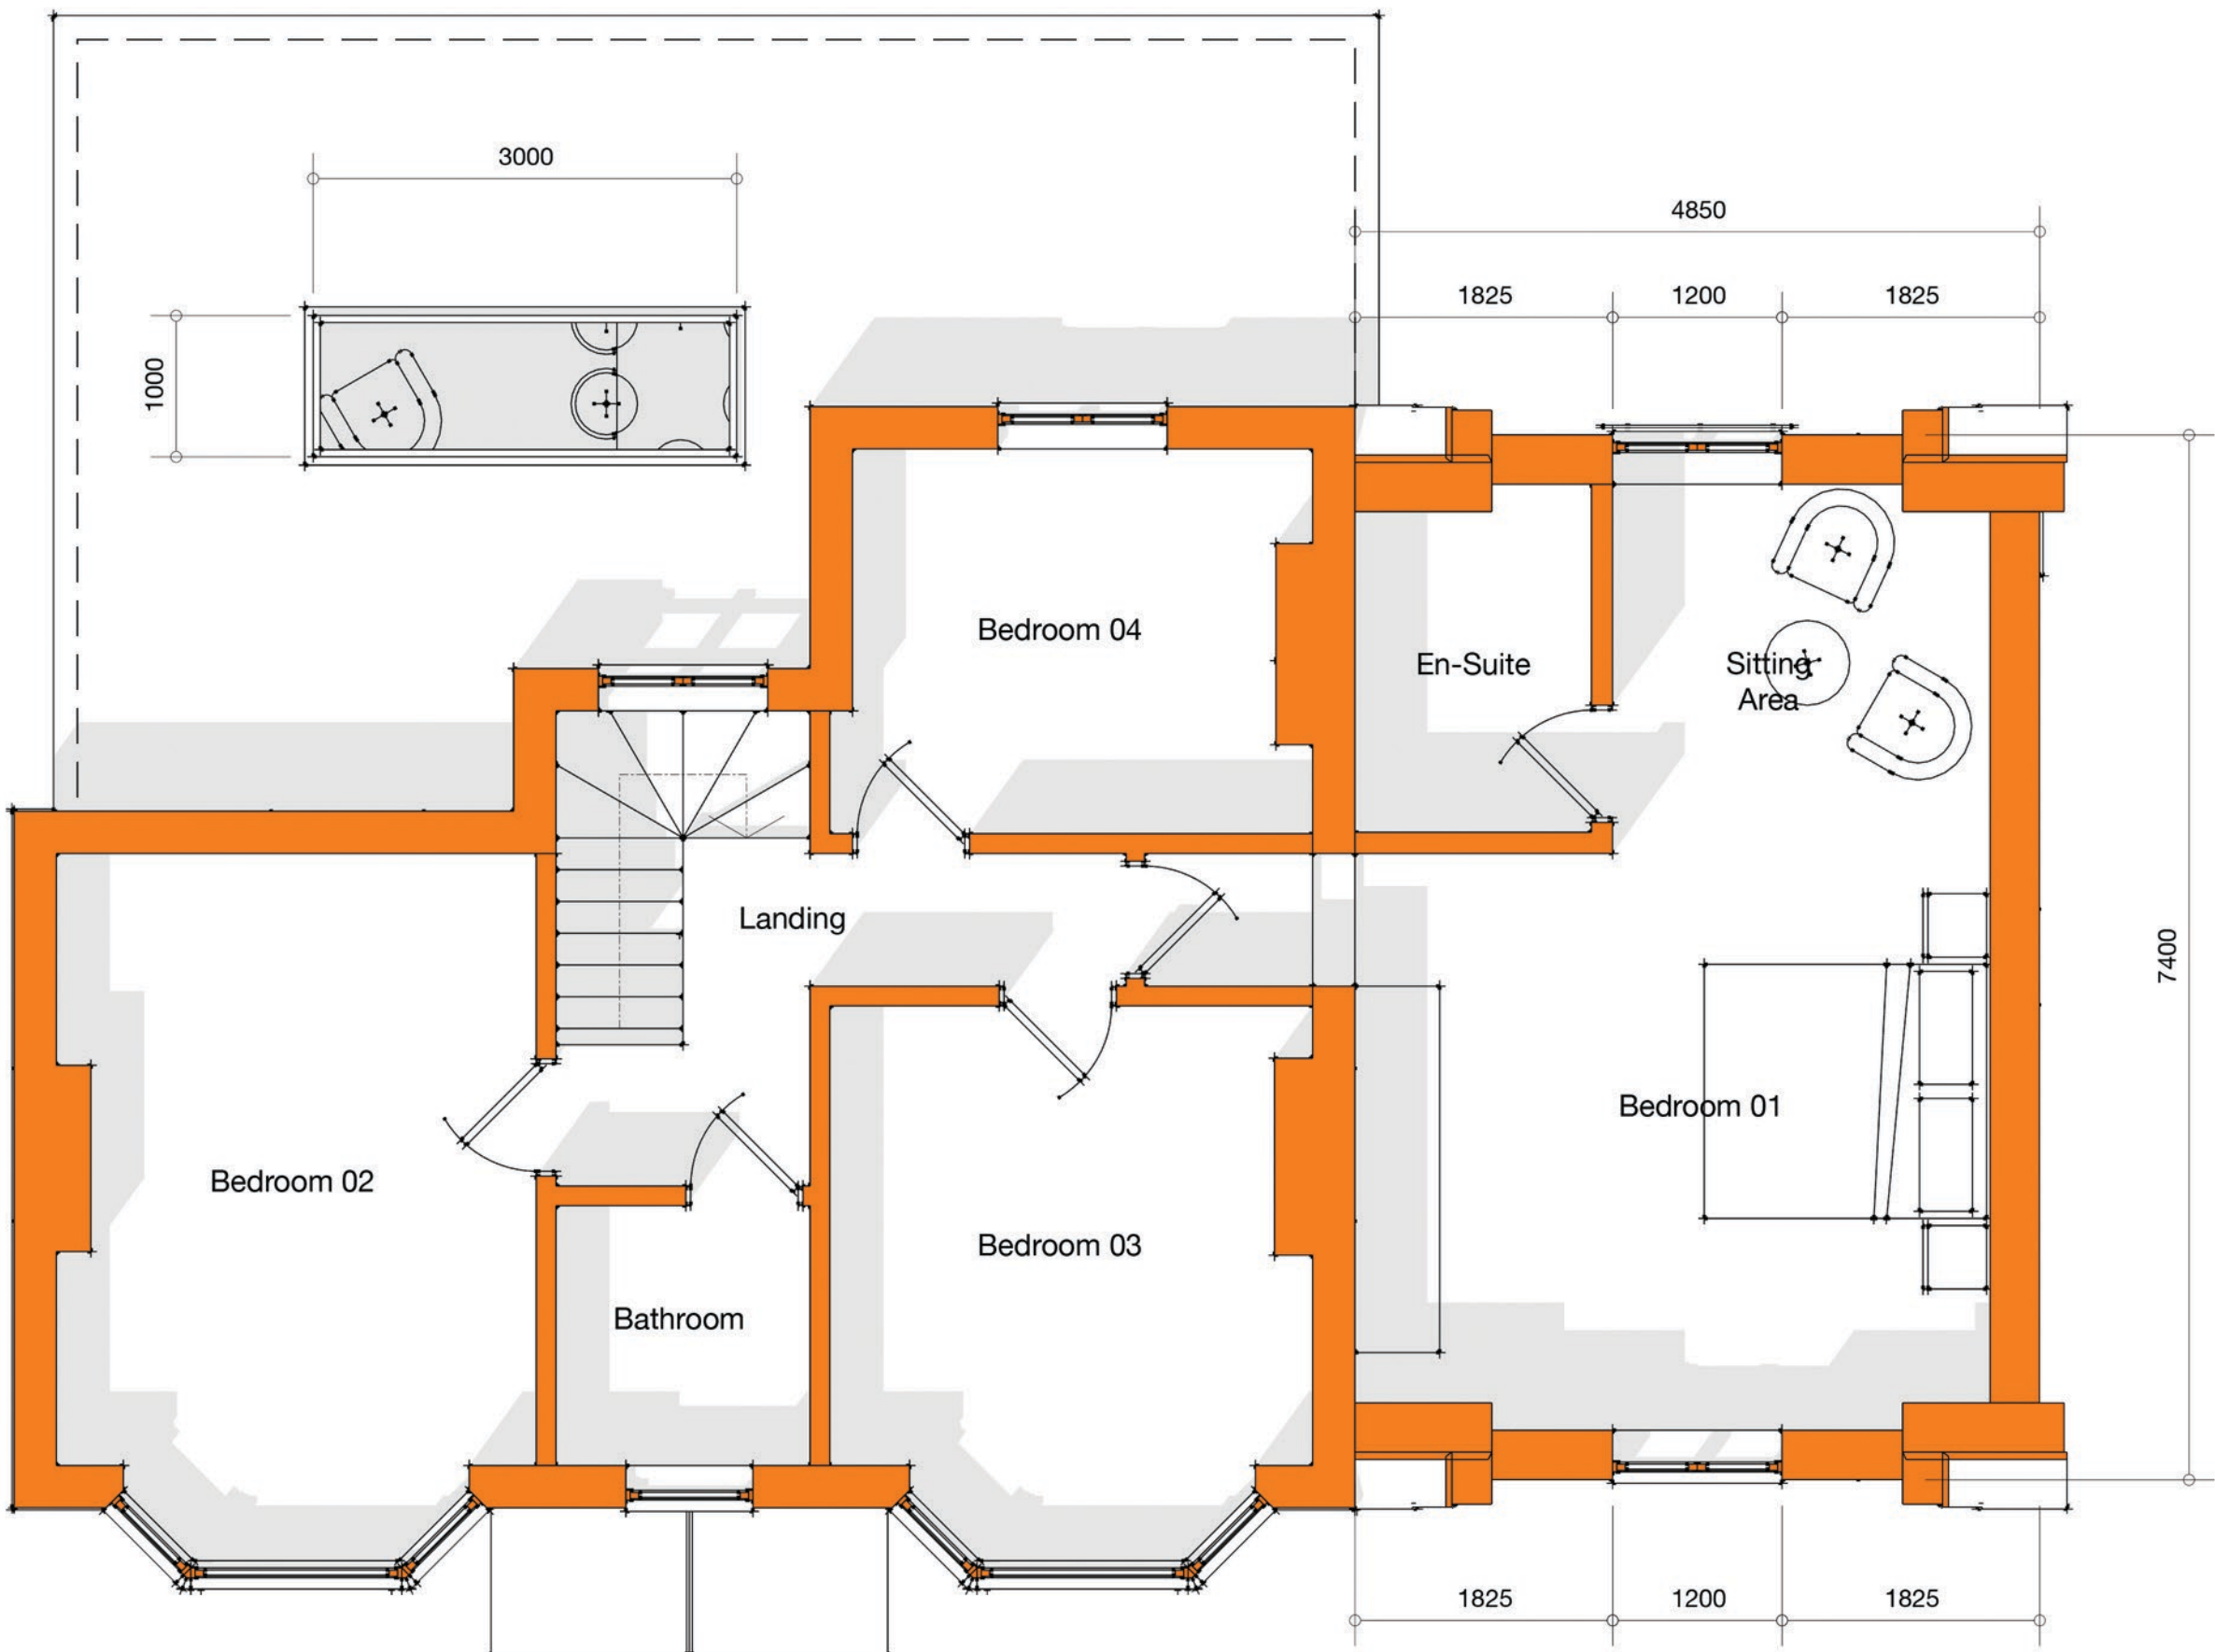

First Floor Plan - Proposed
scale 1:50
PP 02

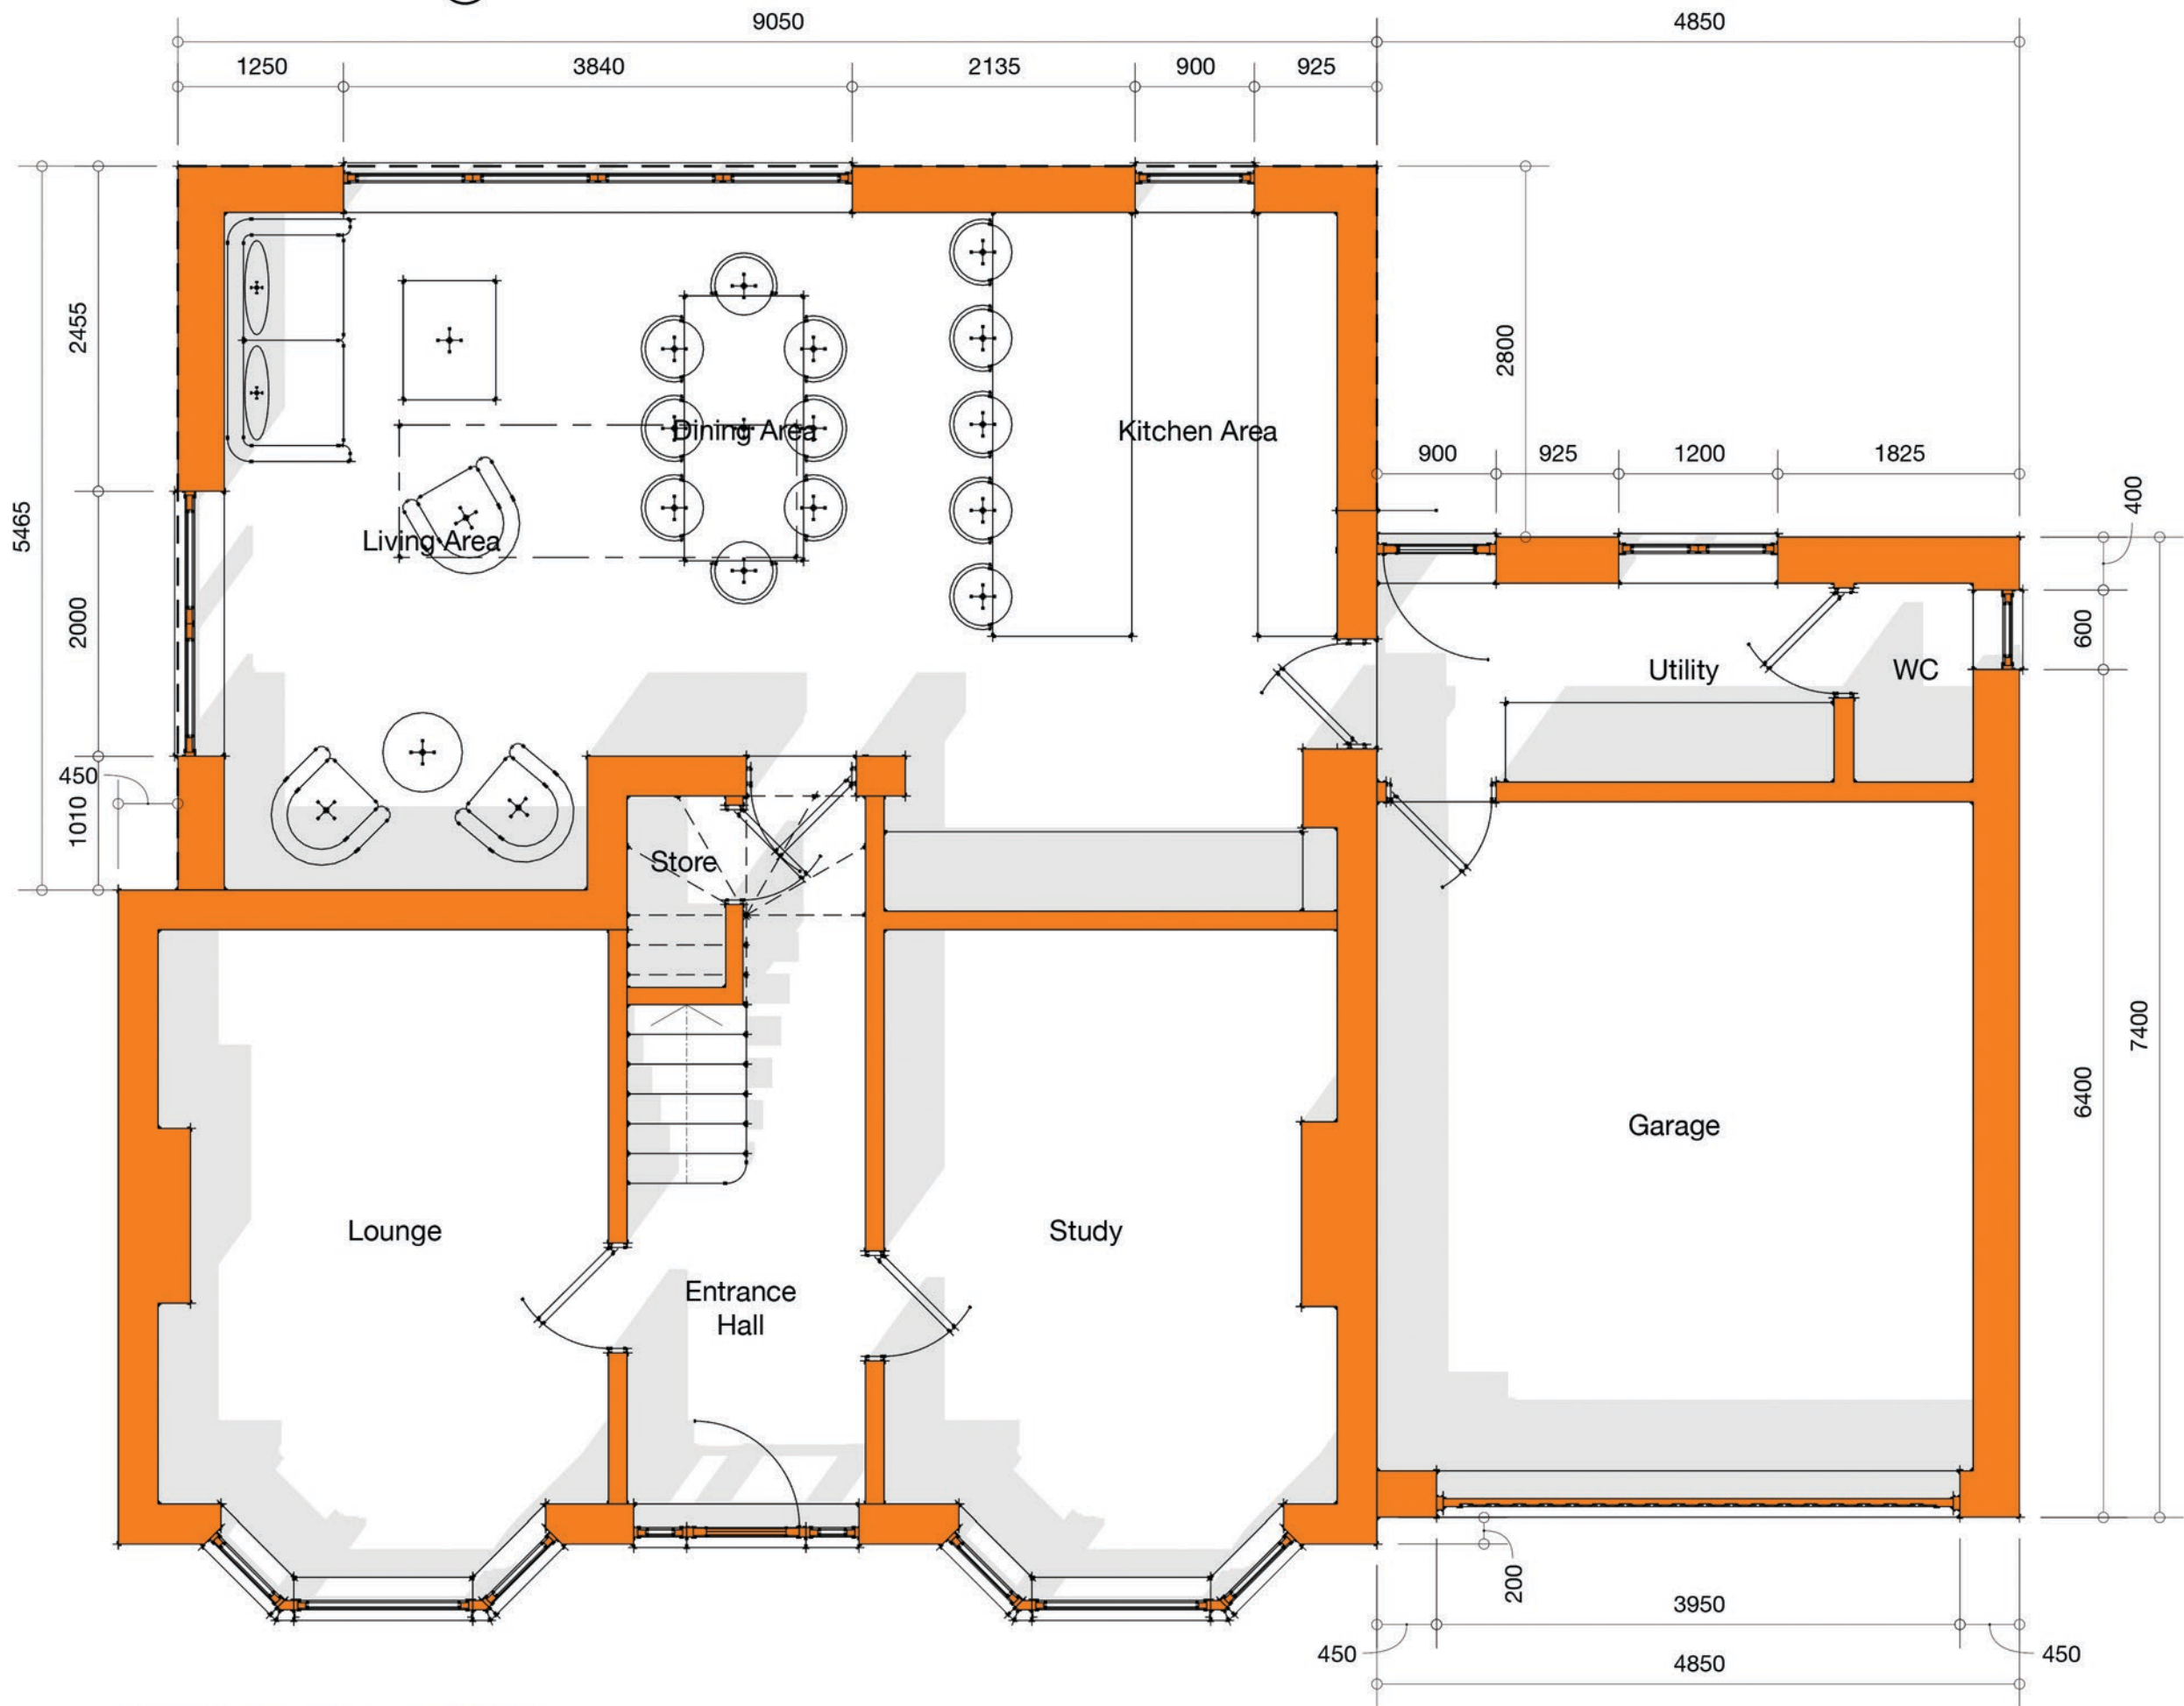

Ground Floor Plan - Proposed
scale 1:50
PP 01



Site Plan - Proposed
scale 1:100
SP 01