
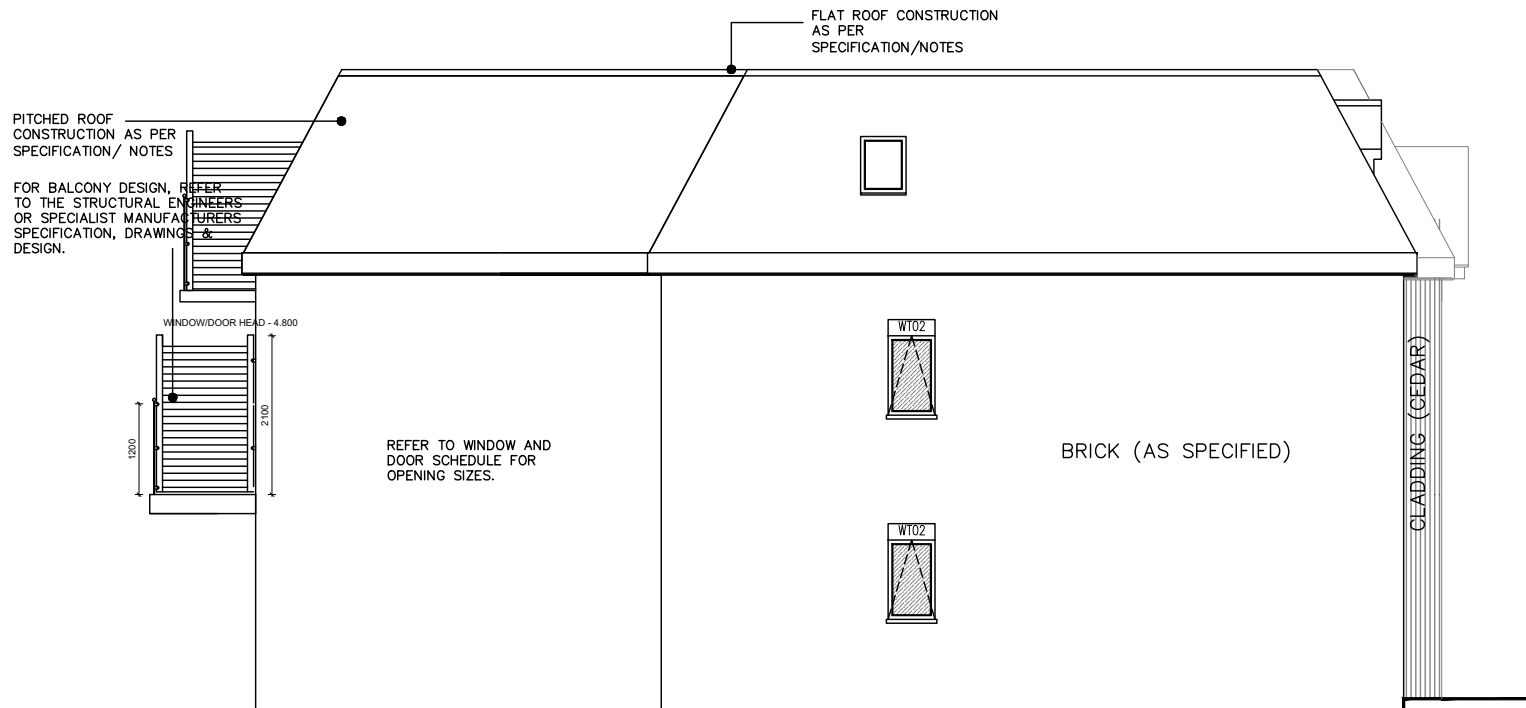


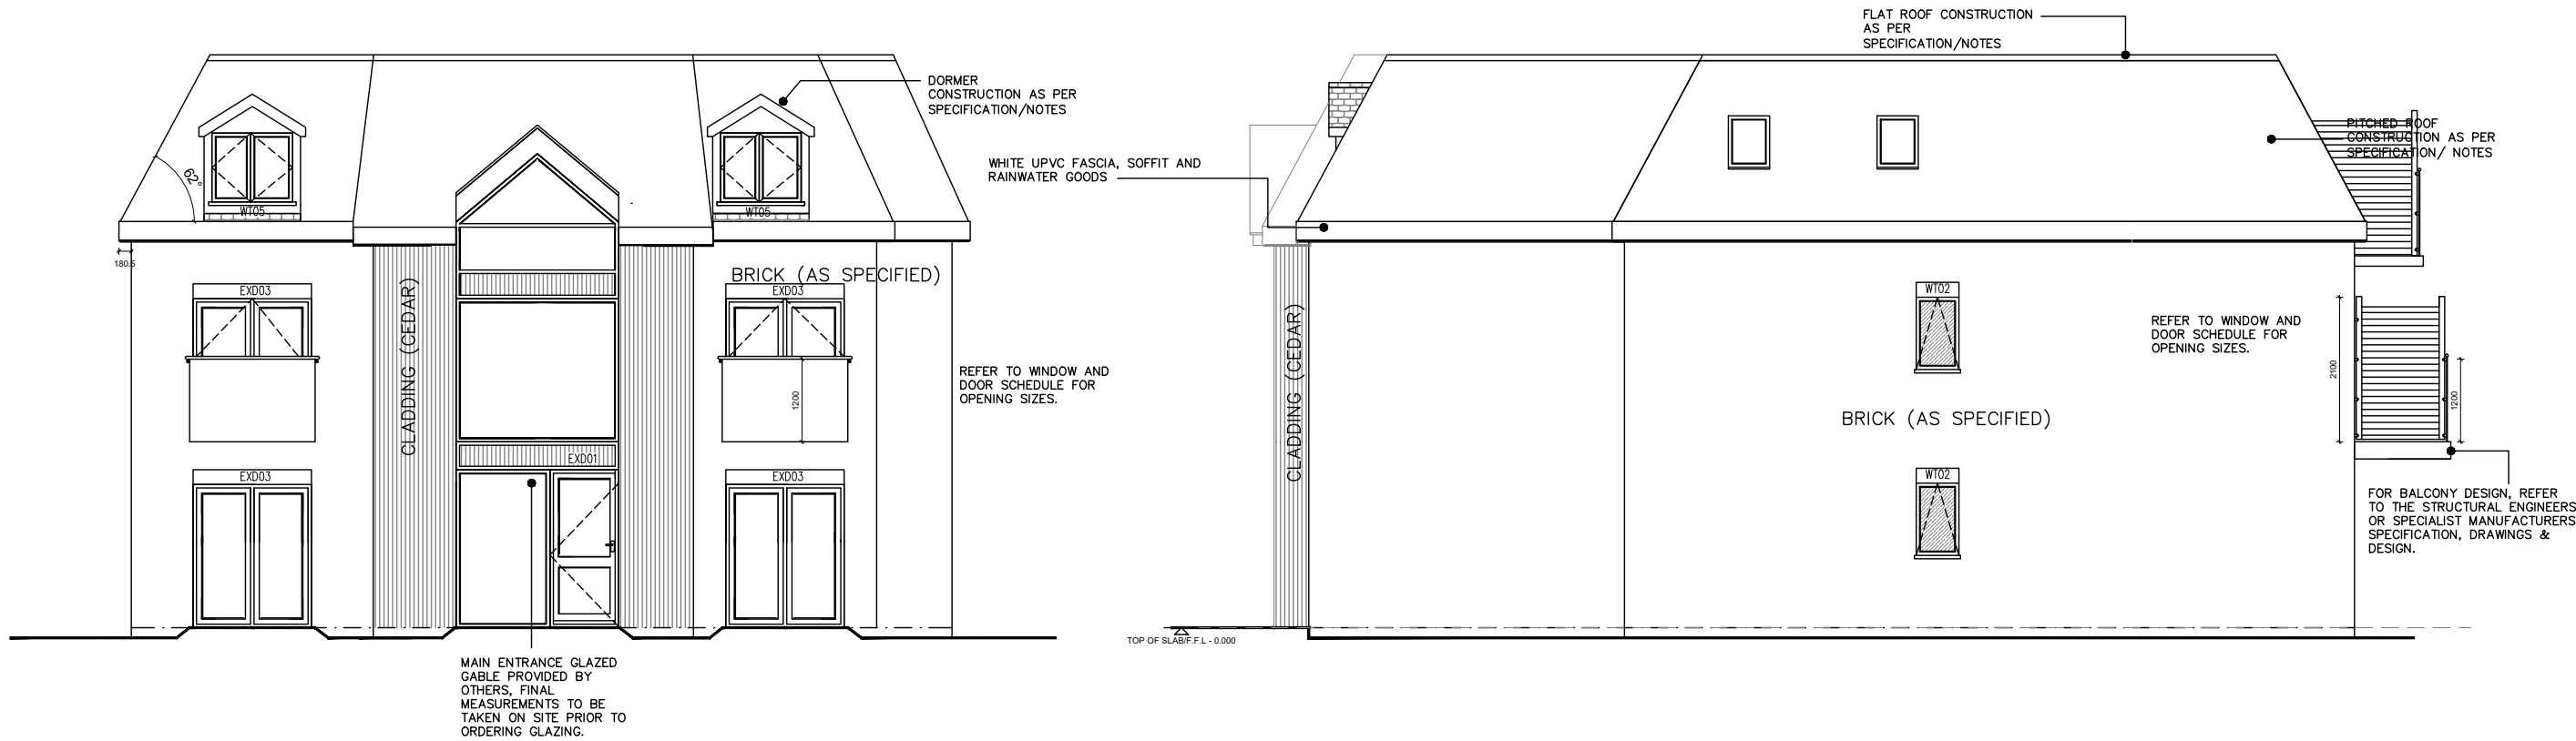

NOTES:  
RESPONSIBILITY IS NOT ACCEPTED FOR ERRORS MADE BY OTHERS IN SCALING FROM THIS DRAWING.  
ALL CONSTRUCTION INFORMATION SHOULD BE TAKEN FROM FIGURED DIMENSIONS ONLY  
NO WARRANT AS TO THE PRECISION OF THIS DRAWING IS GIVEN NOR SHOULD BE INFERRED  
CONSTRUCTION DRAWINGS TO BE READ IN CONJUNCTION WITH SPECIFICATIONS, SCHEDULES  
AND DRAWINGS FROM STRUCTURAL AND MECHANICAL ENGINEERS.

| DOOR SCHEDULE - GROUND FLOOR |           |            |   |       |              |
|------------------------------|-----------|------------|---|-------|--------------|
|                              |           |            |   |       |              |
| EXD01                        | 1000x2100 | 936x2050   | - | FD30S | EXT ENT DR   |
| EXD02                        | 1530x2100 | 2x736x2050 | - | FD30S | PATIO DRS    |
| EXD03                        | 1720x2100 | 2x836x2050 | - | FD30S | JULET BALC   |
| DT01                         | 900x2031  | 836x1981   | - | FD30S | ENTRANCE DRS |
| DT02                         | 902x2031  | 838x1981   | - | FD30S | INT DOORS    |

| WINDOW SCHEDULE |           |             |      |    |
|-----------------|-----------|-------------|------|----|
|                 |           |             |      |    |
| WT01            | 1220x1050 | DOUBLE      | 1500 | NO |
| WT02            | 620x1050  | SINGLE (OB) | 900  | NO |
| WT03            | 620x1050  | SINGLE      | 900  | NO |
| WT04            | 1220x1200 | DOUBLE      | 1550 | NO |
| WT05            | 1172x1000 | DOUBLE      | 1500 | NO |

|                                |                       |                     |
|--------------------------------|-----------------------|---------------------|
| CLIENT<br>T PRICTOR            | SCALE<br>1:50 -@ A2   | DATE<br>AUG '22     |
| PROJECT<br>FORMER POST OFFICE  | DRAWN<br>DJA          | CHECKED<br>DJA      |
| DRAWING TITLE<br>GA ELEVATIONS | JOB NUMBER<br>2022-99 | DRAWING NO.<br>GA04 |
|                                |                       | REVISION<br>DC      |

**COTSWOLD**  
ARCHITECTURAL  
COTSWOLDS | FOREST OF DEAN | CHELTENHAM

© ALL RIGHTS RESERVED  
REPORT ALL DISCREPANCIES  
WWW.COTSWOLDBUILDINGDESIGN.CO.UK  
COTSWOLDBUILDINGDESIGN@GMAIL.COM  
0751915279

DO NOT SCALE FROM DRAWING  
CHECK DIMENSIONS ON SITE