



South Elevation



West Elevation



East Elevation



North Elevation

EXISTING ELEVATIONS



South Elevation



West Elevation




East Elevation




North Elevation

PROPOSED ELEVATIONS

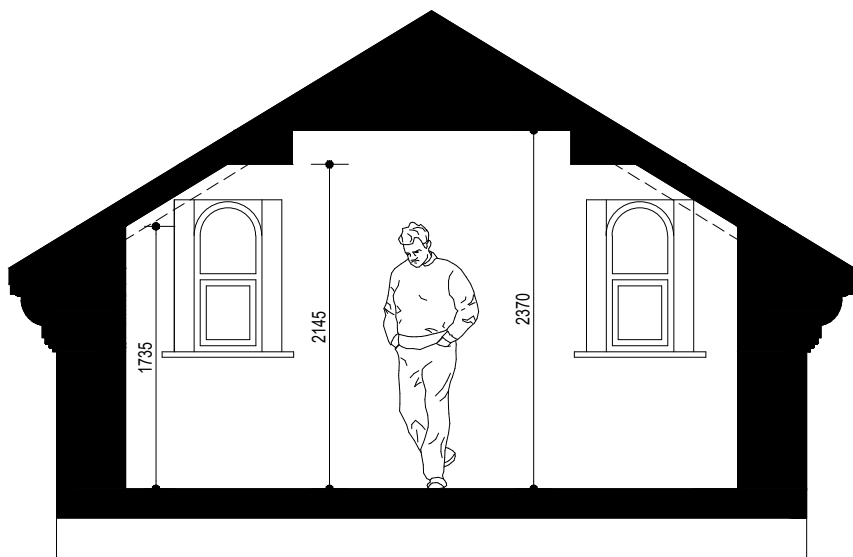

Section Through Bedroom 9

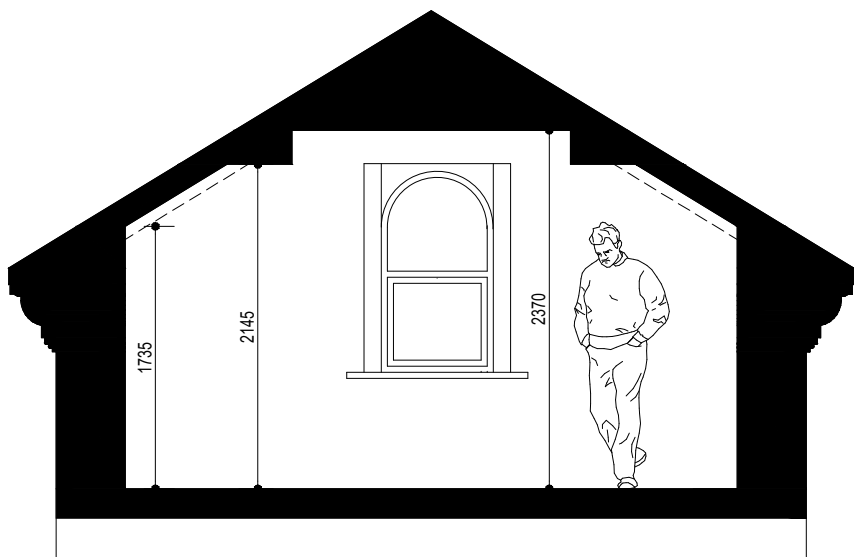

Section Through Bedroom 10

PROPOSED SECTIONS

Scale 1 : 50

REV.	DESCRIPTION	DATE
CLIENT		
Hammond Architectural Ltd		
JOB TITLE		
Proposed Alterations for HMO 10 Goldtops, Newport. NP20 4PH		
DRAWING TITLE		
Existing and Proposed Elevations Top Floor Sections		
SCALE @ A1	DATE	DRAWN BY
1:100	Aug 2025	HA Ltd
DRAWING NO.	REF	REVISION
2099	EL03	.

hammond
ARCHITECTURAL LTD
Melrose Court
Melrose Hall
Cypress Drive
St. Mellons
Cardiff CF3 0EG

t. 029 2077 6900
f. 029 2079 9619
e. info@hammond-ltd.co.uk

www.hammond-ltd.co.uk
© Hammond Architectural Limited 2014
Figured dimensions must be taken in preference to scaled dimensions and any discrepancies are to be referred to Hammond Architectural Ltd. Contractors, subcontractors and suppliers must verify all dimensions on site before commencing any work or making any workshop drawings.