

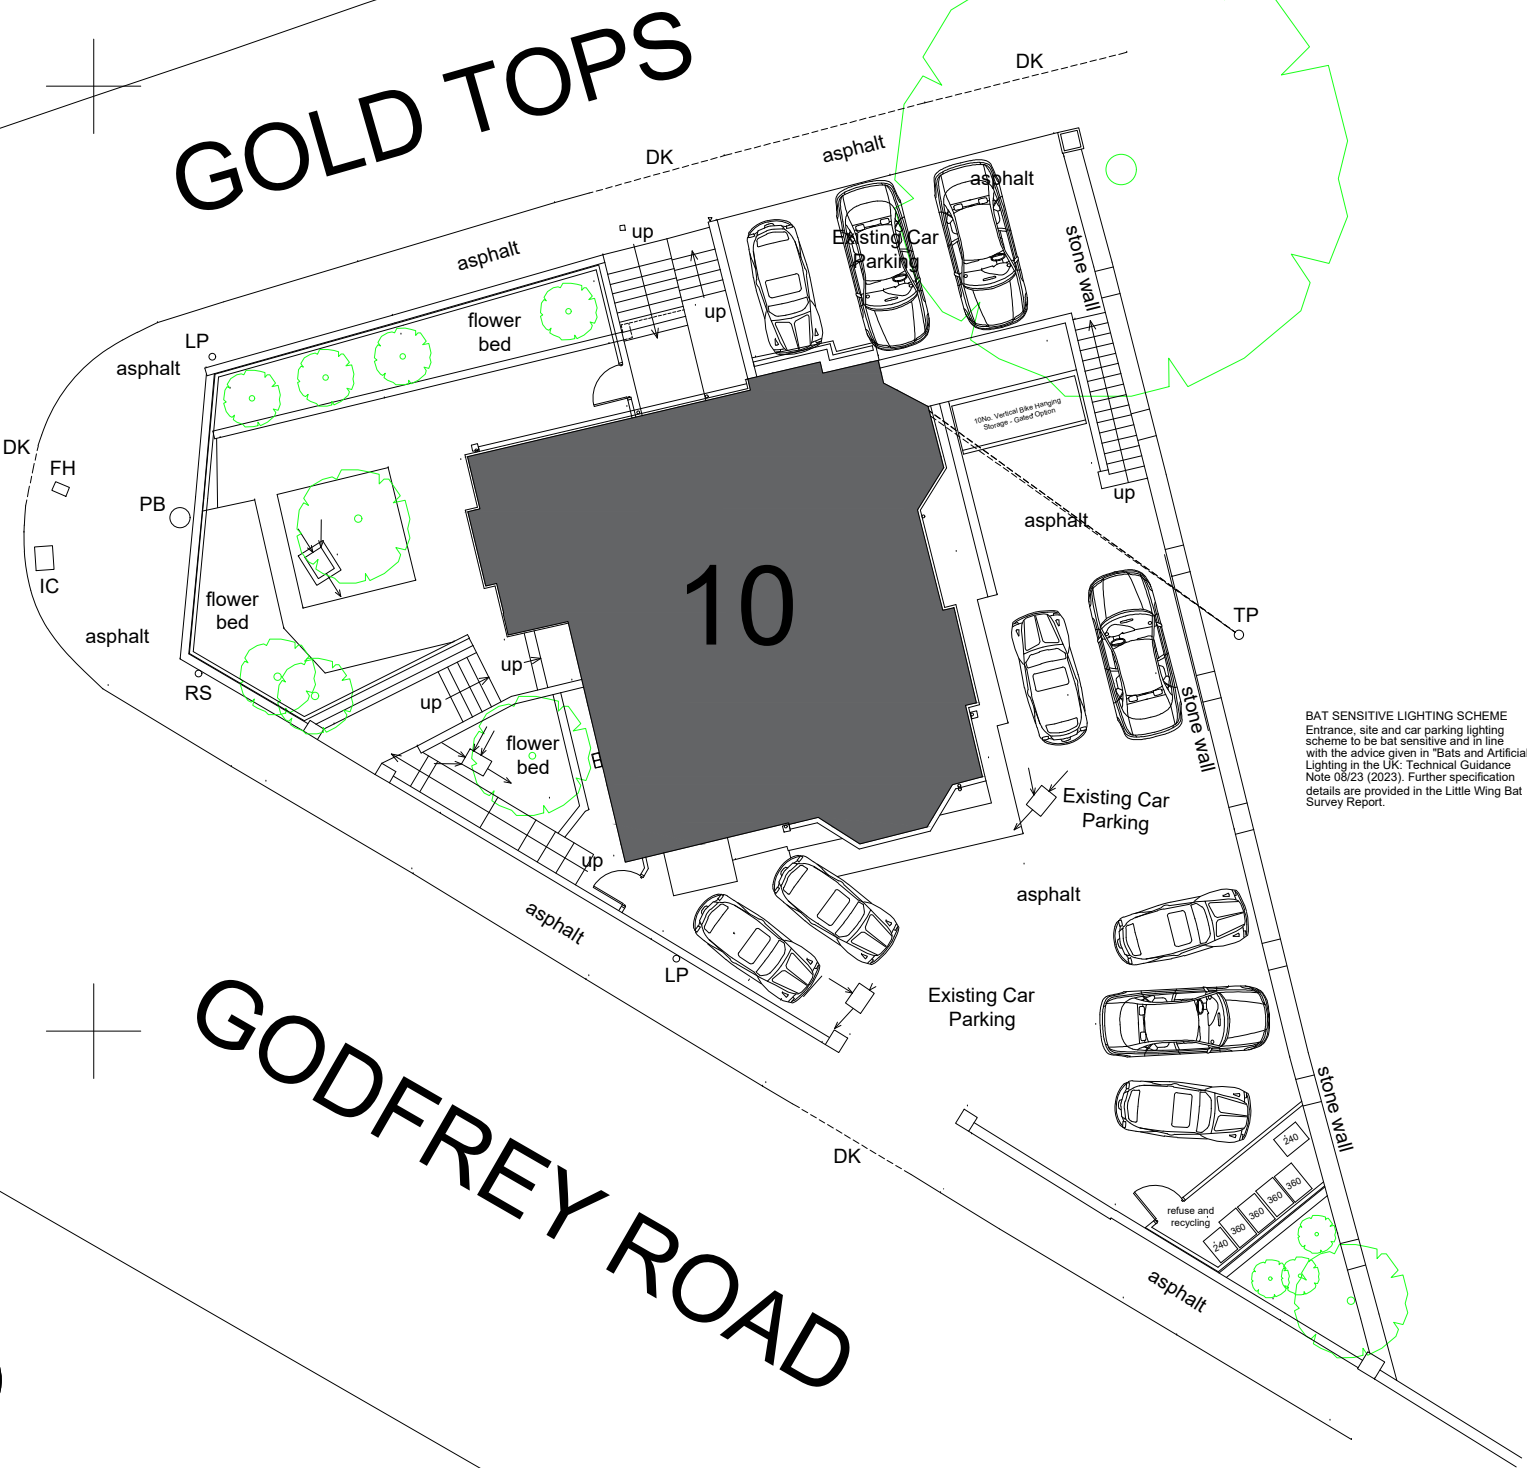


Site Plan (1:200 scale)

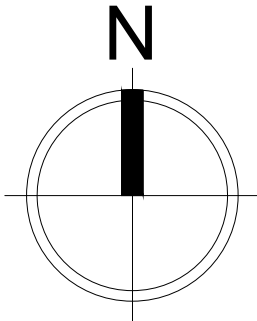

Scale 1:200

 

REV.	DESCRIPTION	DATE
------	-------------	------

CLIENT		
--------	--	--

Hammond Architectural Ltd

JOB TITLE		
Proposed Alterations for HMO		
10 Goldtops, Newport. NP20 4PH		

DRAWING TITLE		
Proposed Site Layout		

SCALE @ A2	DATE	DRAWN BY
1:200	April 2025	HA Ltd
DRAWING NO.	REF	REVISION
2099	SL04	.

hammond
ARCHITECTURAL LTD
Melrose Court
Melrose Hall
Cypress Drive
St. Mellons
Cardiff CF3 0EG

t. 029 2077 6900
f. 029 2079 9619
e. info@hammond-ltd.co.uk

www.hammond-ltd.co.uk

© Hammond Architectural Limited 2014
Figured dimensions must be taken in preference to scaled dimensions and any discrepancies are to be referred to Hammond Architectural Ltd. Contractors, subcontractors and suppliers must verify all dimensions on site before commencing any work or making any workshop drawings.