


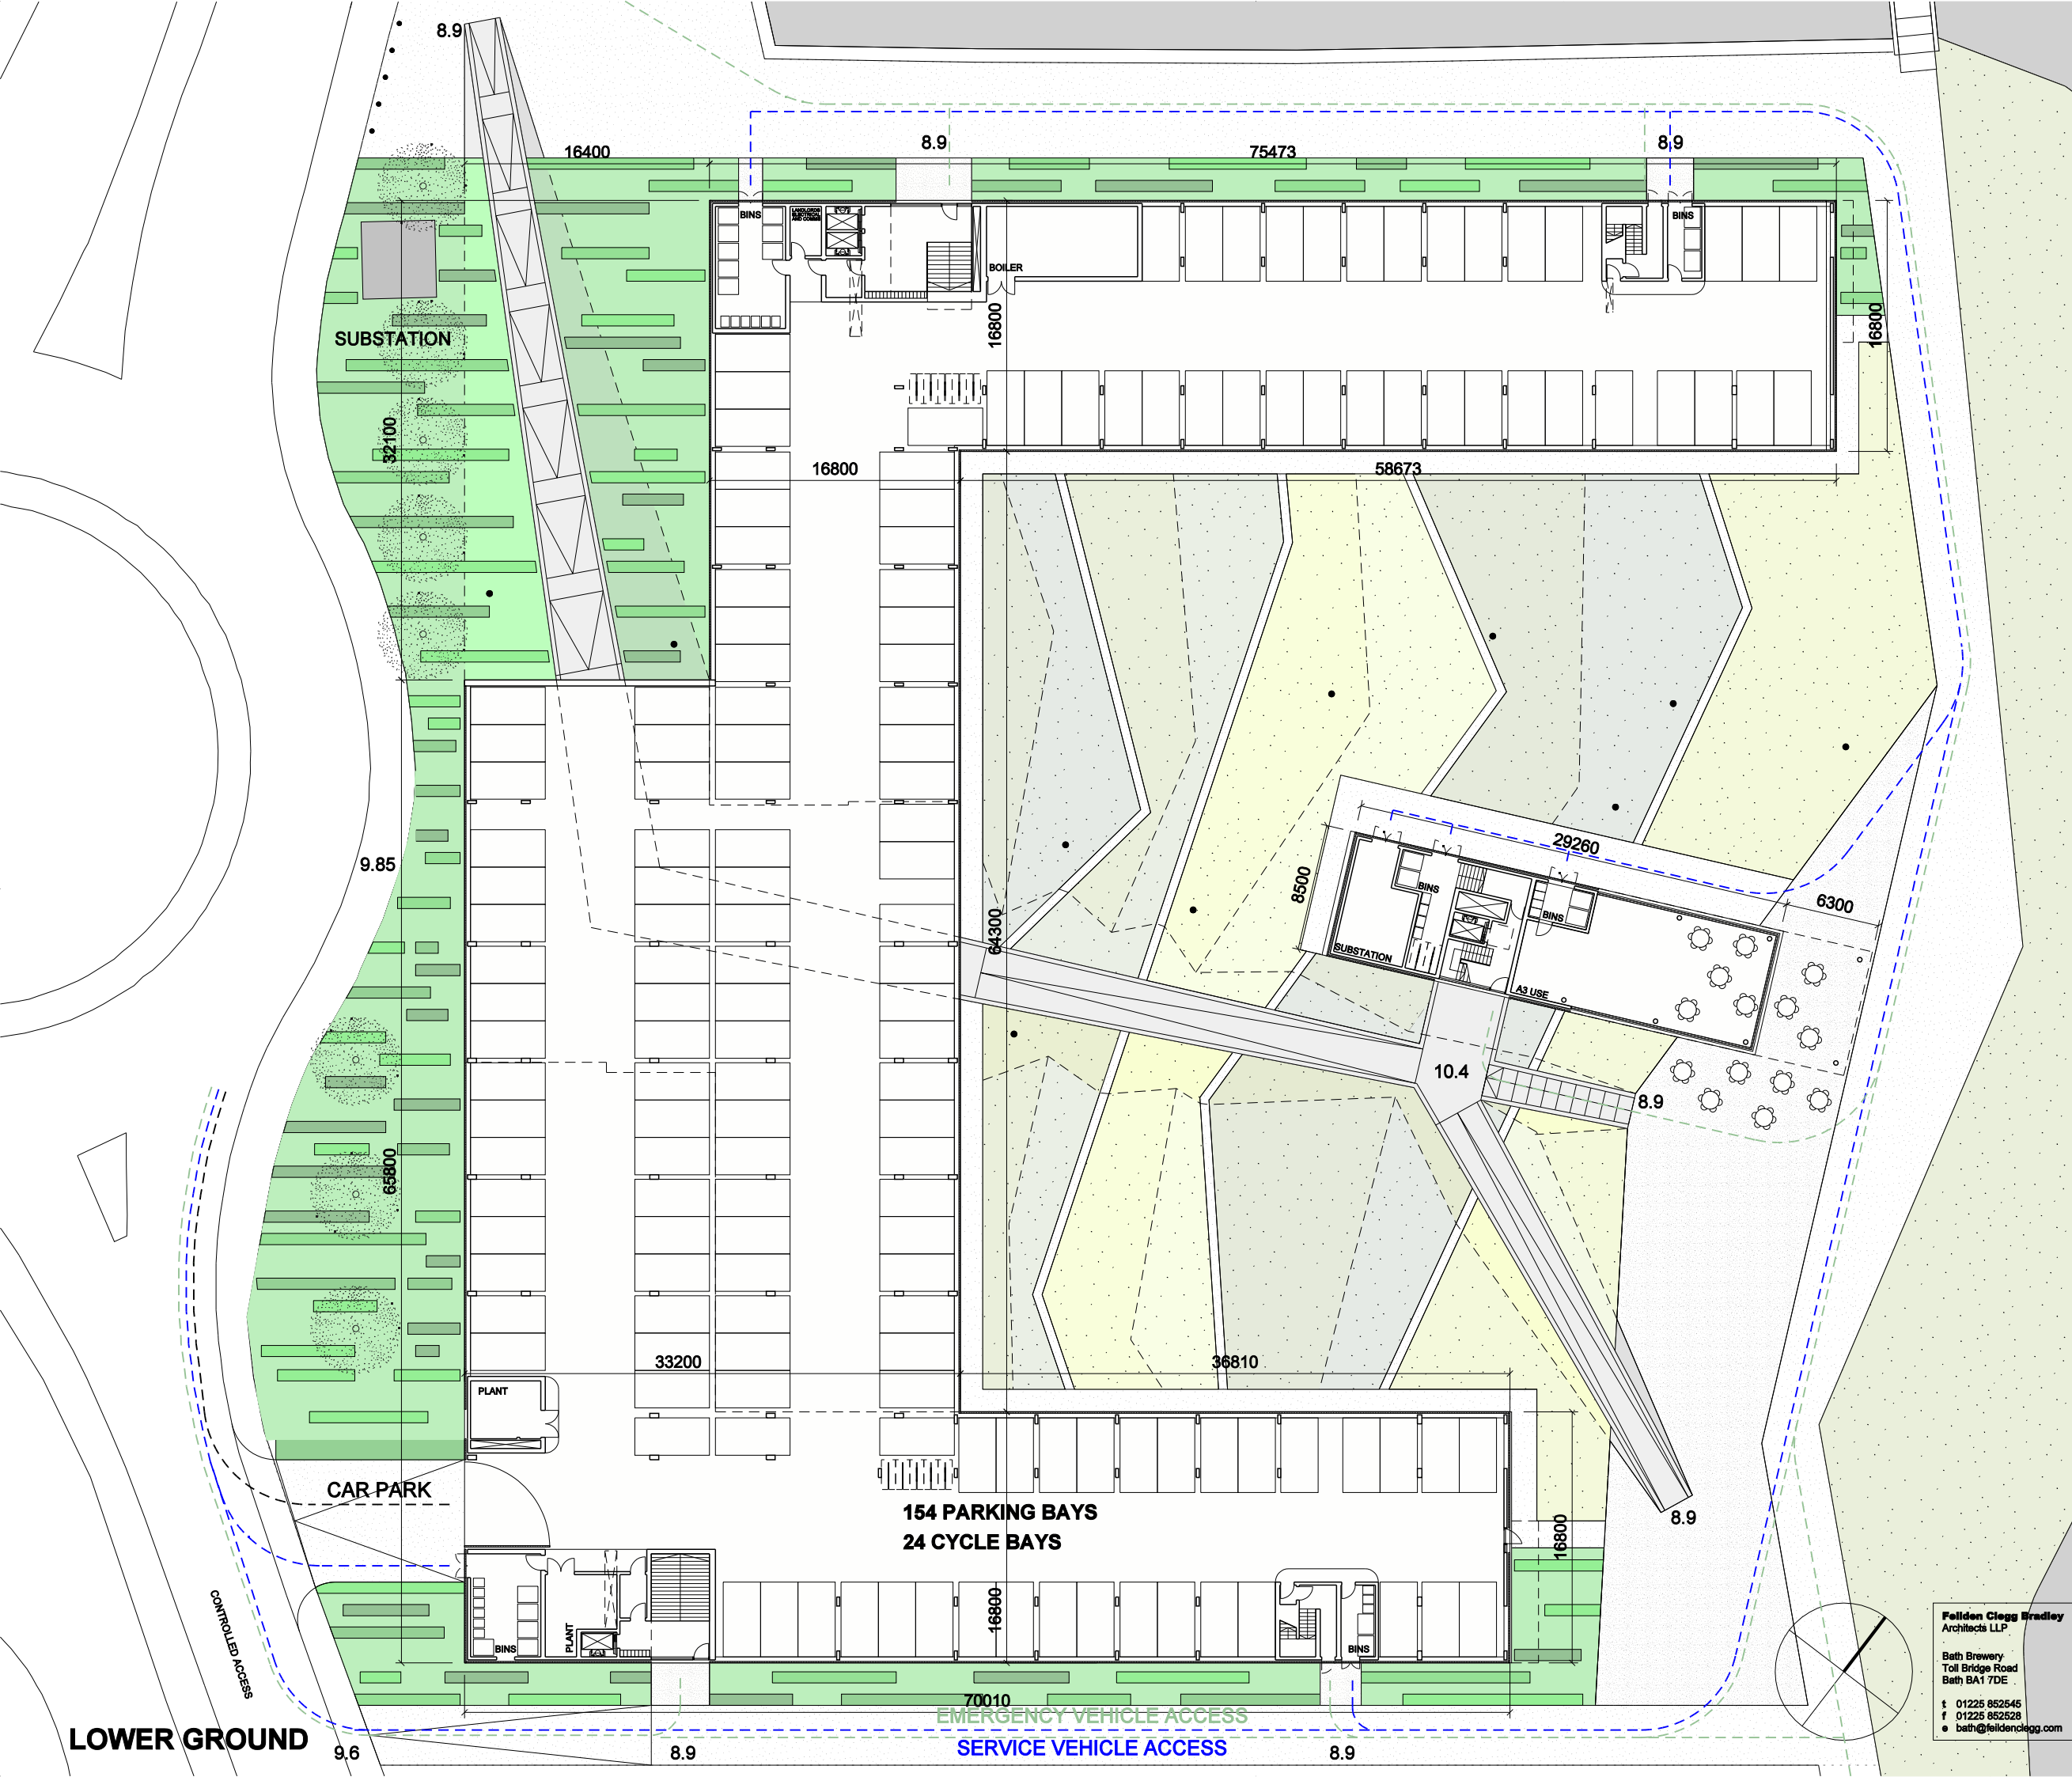

LANDSCAPE KEY

- CONCRETE SURFACE - DIFFERENT FINISHES APPLIED TO DEMARCATe AREAS
- TIMBER BOARDWALK
- NATIVE TIDAL RANGE PLANTING
- RUBBLE FILLED GABIONS + PLANTERS CONTAINING TIDAL RANGE PLANTING
- NATIVE HEDGE PLANTING + GROUND COVER PLANTING

L	Staircore and associated landscape omitted, service and emergency access amended.	31.07.06
K	Apartment areas reviewed.	16.12.05
J	PLANNING APPLICATION ISSUE	14.12.05
H	Stair core to affordable amended to allow future lift.	01.12.05
G	Amendments reflecting Hoare Lea comments.	29.11.05
F	Amendments reflecting Westmark + Hoare Lea comments.	25.11.05
E	Issued to NCC for information.	18.11.05
D	Parking plan extended to allow increased bin store and plant area.	10.11.05
C	Parking layout amended to reflect changes to dwg 1281/P/101	08.11.05
B	Parking layout amended to reflect changes to dwg 1281/P/101	27.10.05
A	Parking layout amended to reflect changes to dwg 1281/P/101	13.10.05
	Amendment	Date

OLD TOWN DOCK NEWPORT	1281-P-100	L
Lower Ground Floor Plan	Scale 1:200 (1:400 @ A3)	
	Date SEPT 2005	
	Drawn CG	
Do not scale	All dimensions to be checked on site	
Original printed at A1		

Fellden Clegg Bradley
Architects LLP
Bath Brewery
Toll Bridge Road
Bath BA1 7DE
t 01225 852545
f 01225 852528
e bath@felldenclegg.com