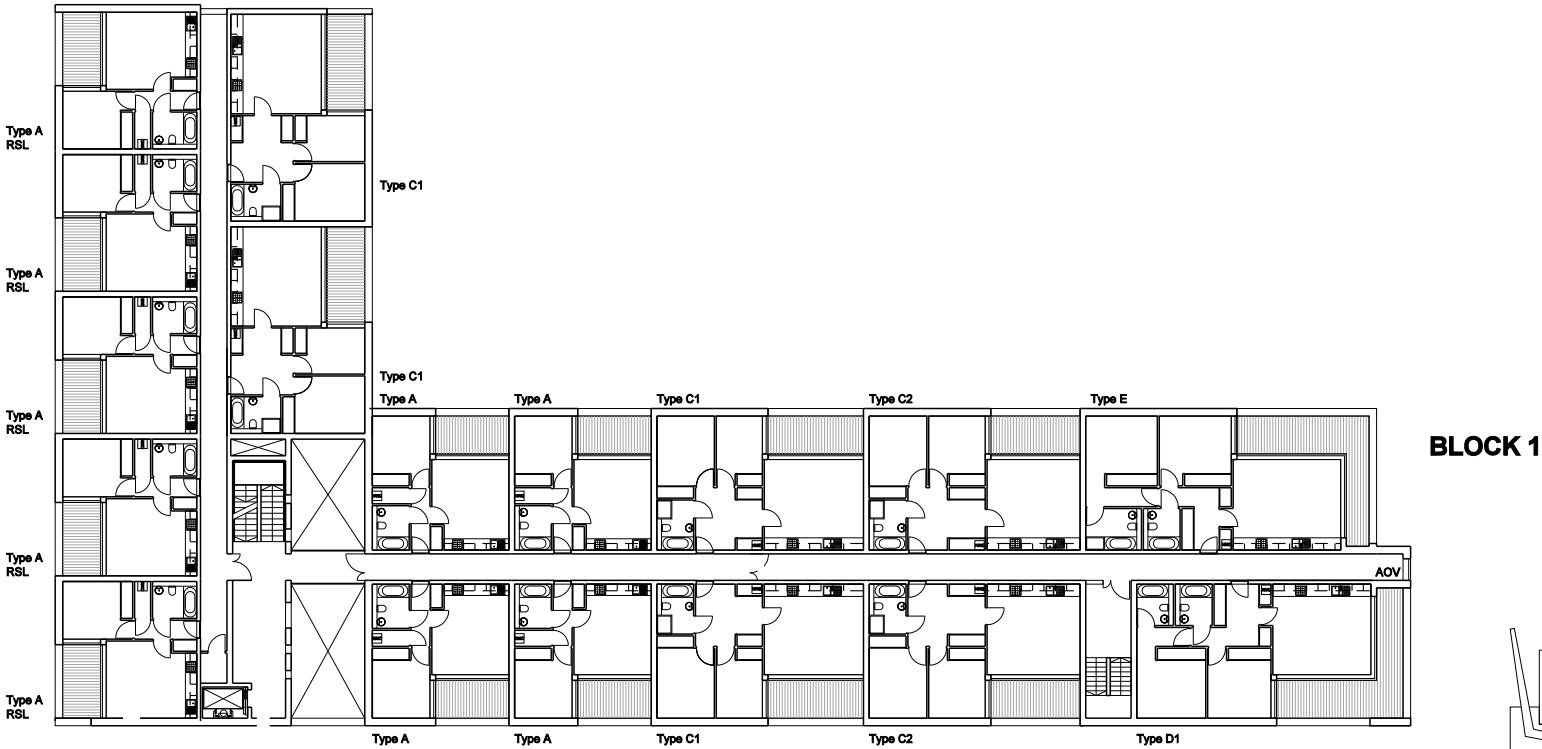
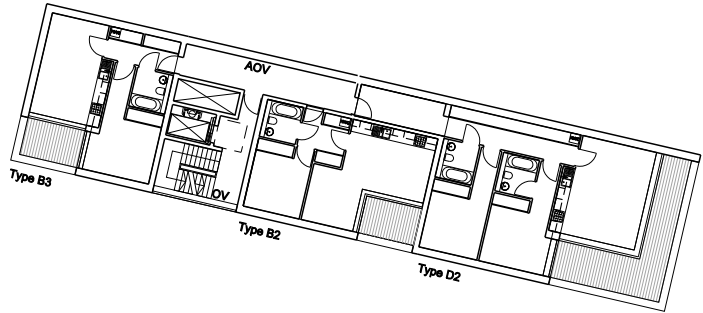
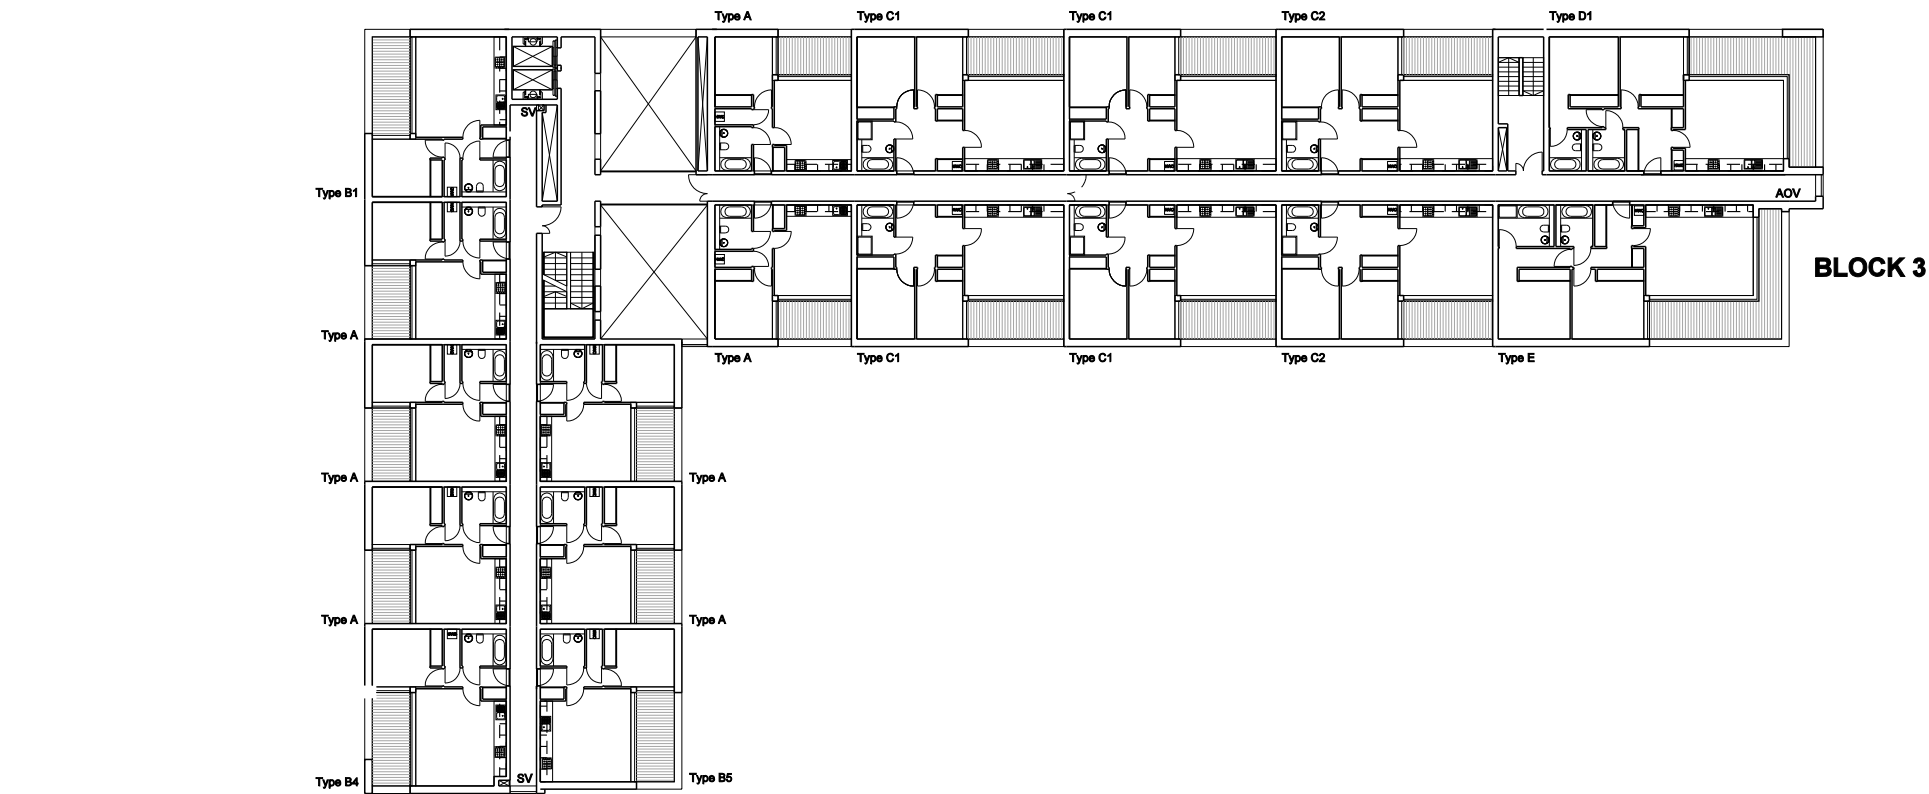


Fellden Clegg Bradley
Architects LLP

Bath Brewery
Toll Bridge Road
Bath BA1 7DE

t 01225 852545
f 01225 852528
e bath@felldenclegg.com

J	Block1 layout amended to omit staircore.	07.08.06
H	Apartment areas reviewed.	16.12.05
G	PLANNING APPLICATION ISSUE	14.12.05
F	Stair core to affordable amended to allow future lift. Usk Way end to Block 3 amended to reflect Westmark comments.	01.12.05
E	Amendments reflecting Hoare Lea comments.	29.11.05
D	Amendments reflecting Westmark + Hoare Lea comments.	25.11.05
C	Issued to NCC for information.	18.11.05
B	Plans amended to reflect detailed design development	08.11.05
A	Plans amended to reflect detailed design development	27.10.05
Amendment		Date

OLD TOWN DOCK
NEWPORT

First Floor Plan

Do not scale

Job/Drawing No Amendment

1281-P-102 J

Scale 1:200 (1:400 @ A3)

Date SEPT 2005

Drawn CG

All dimensions to be checked on site

Original printed at A1