


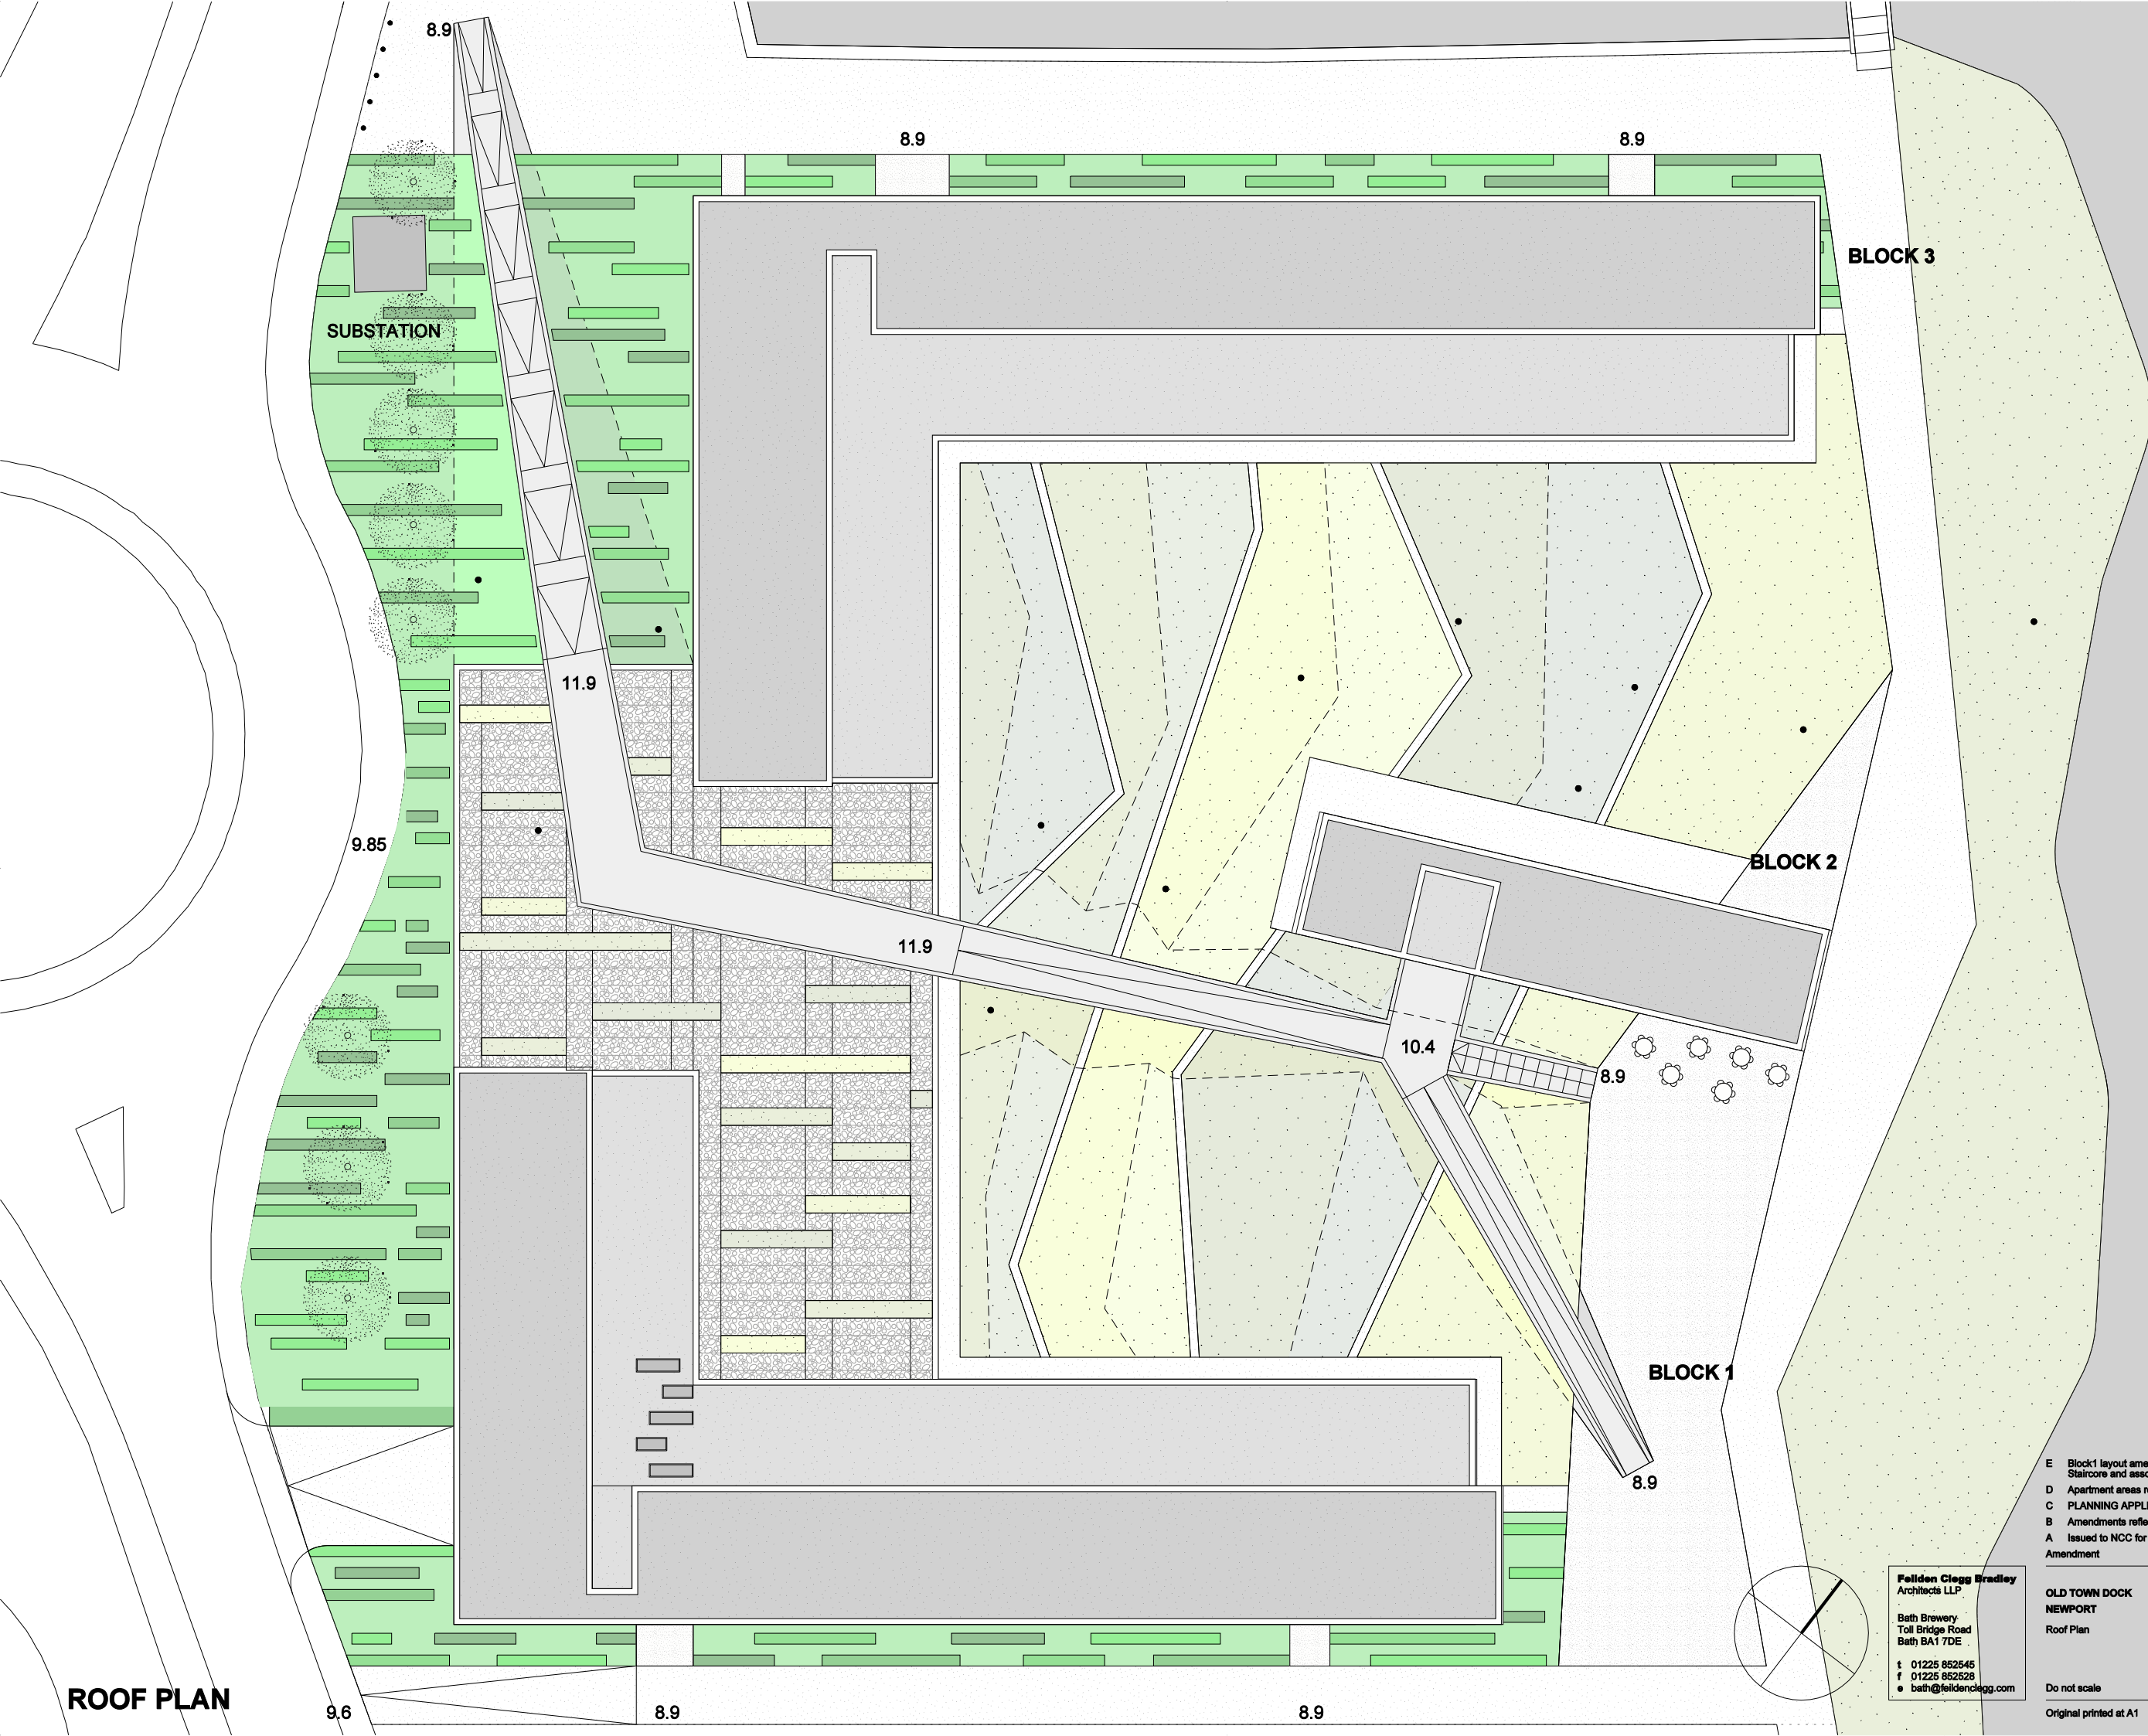

LANDSCAPE KEY

- CONCRETE SURFACE - DIFFERENT FINISHES APPLIED TO DEMARCATe AREAS
- TIMBER BOARDWALK
- NATIVE TIDAL RANGE PLANTING
- RUBBLE FILLED GABIONS + PLANTERS CONTAINING TIDAL RANGE PLANTING
- NATIVE HEDGE PLANTING + GROUND COVER PLANTING

ROOF PLAN

E	Block1 layout amended to omit staircore. Staircore and associated landscape omitted.	07.08.06
D	Apartment areas reviewed.	16.12.05
C	PLANNING APPLICATION ISSUE	14.12.05
B	Amendments reflecting Westmark + Hoare Lea comments.	25.11.05
A	Issued to NCC for information.	18.11.05
Amendment		Date

Fellden Clegg Bradley Architects LLP
Bath Brewery
Toll Bridge Road
Bath BA1 7DE
t 01225 852545
f 01225 852528
e bath@felldenclegg.com

OLD TOWN DOCK
NEWPORT

Roof Plan

Do not scale

Original printed at A1

Job/Drawing No Amendment

1281-P-106 E

Scale 1:200 (1:400 @ A3)

Date SEPT 2005

Drawn CG

All dimensions to be checked on site