


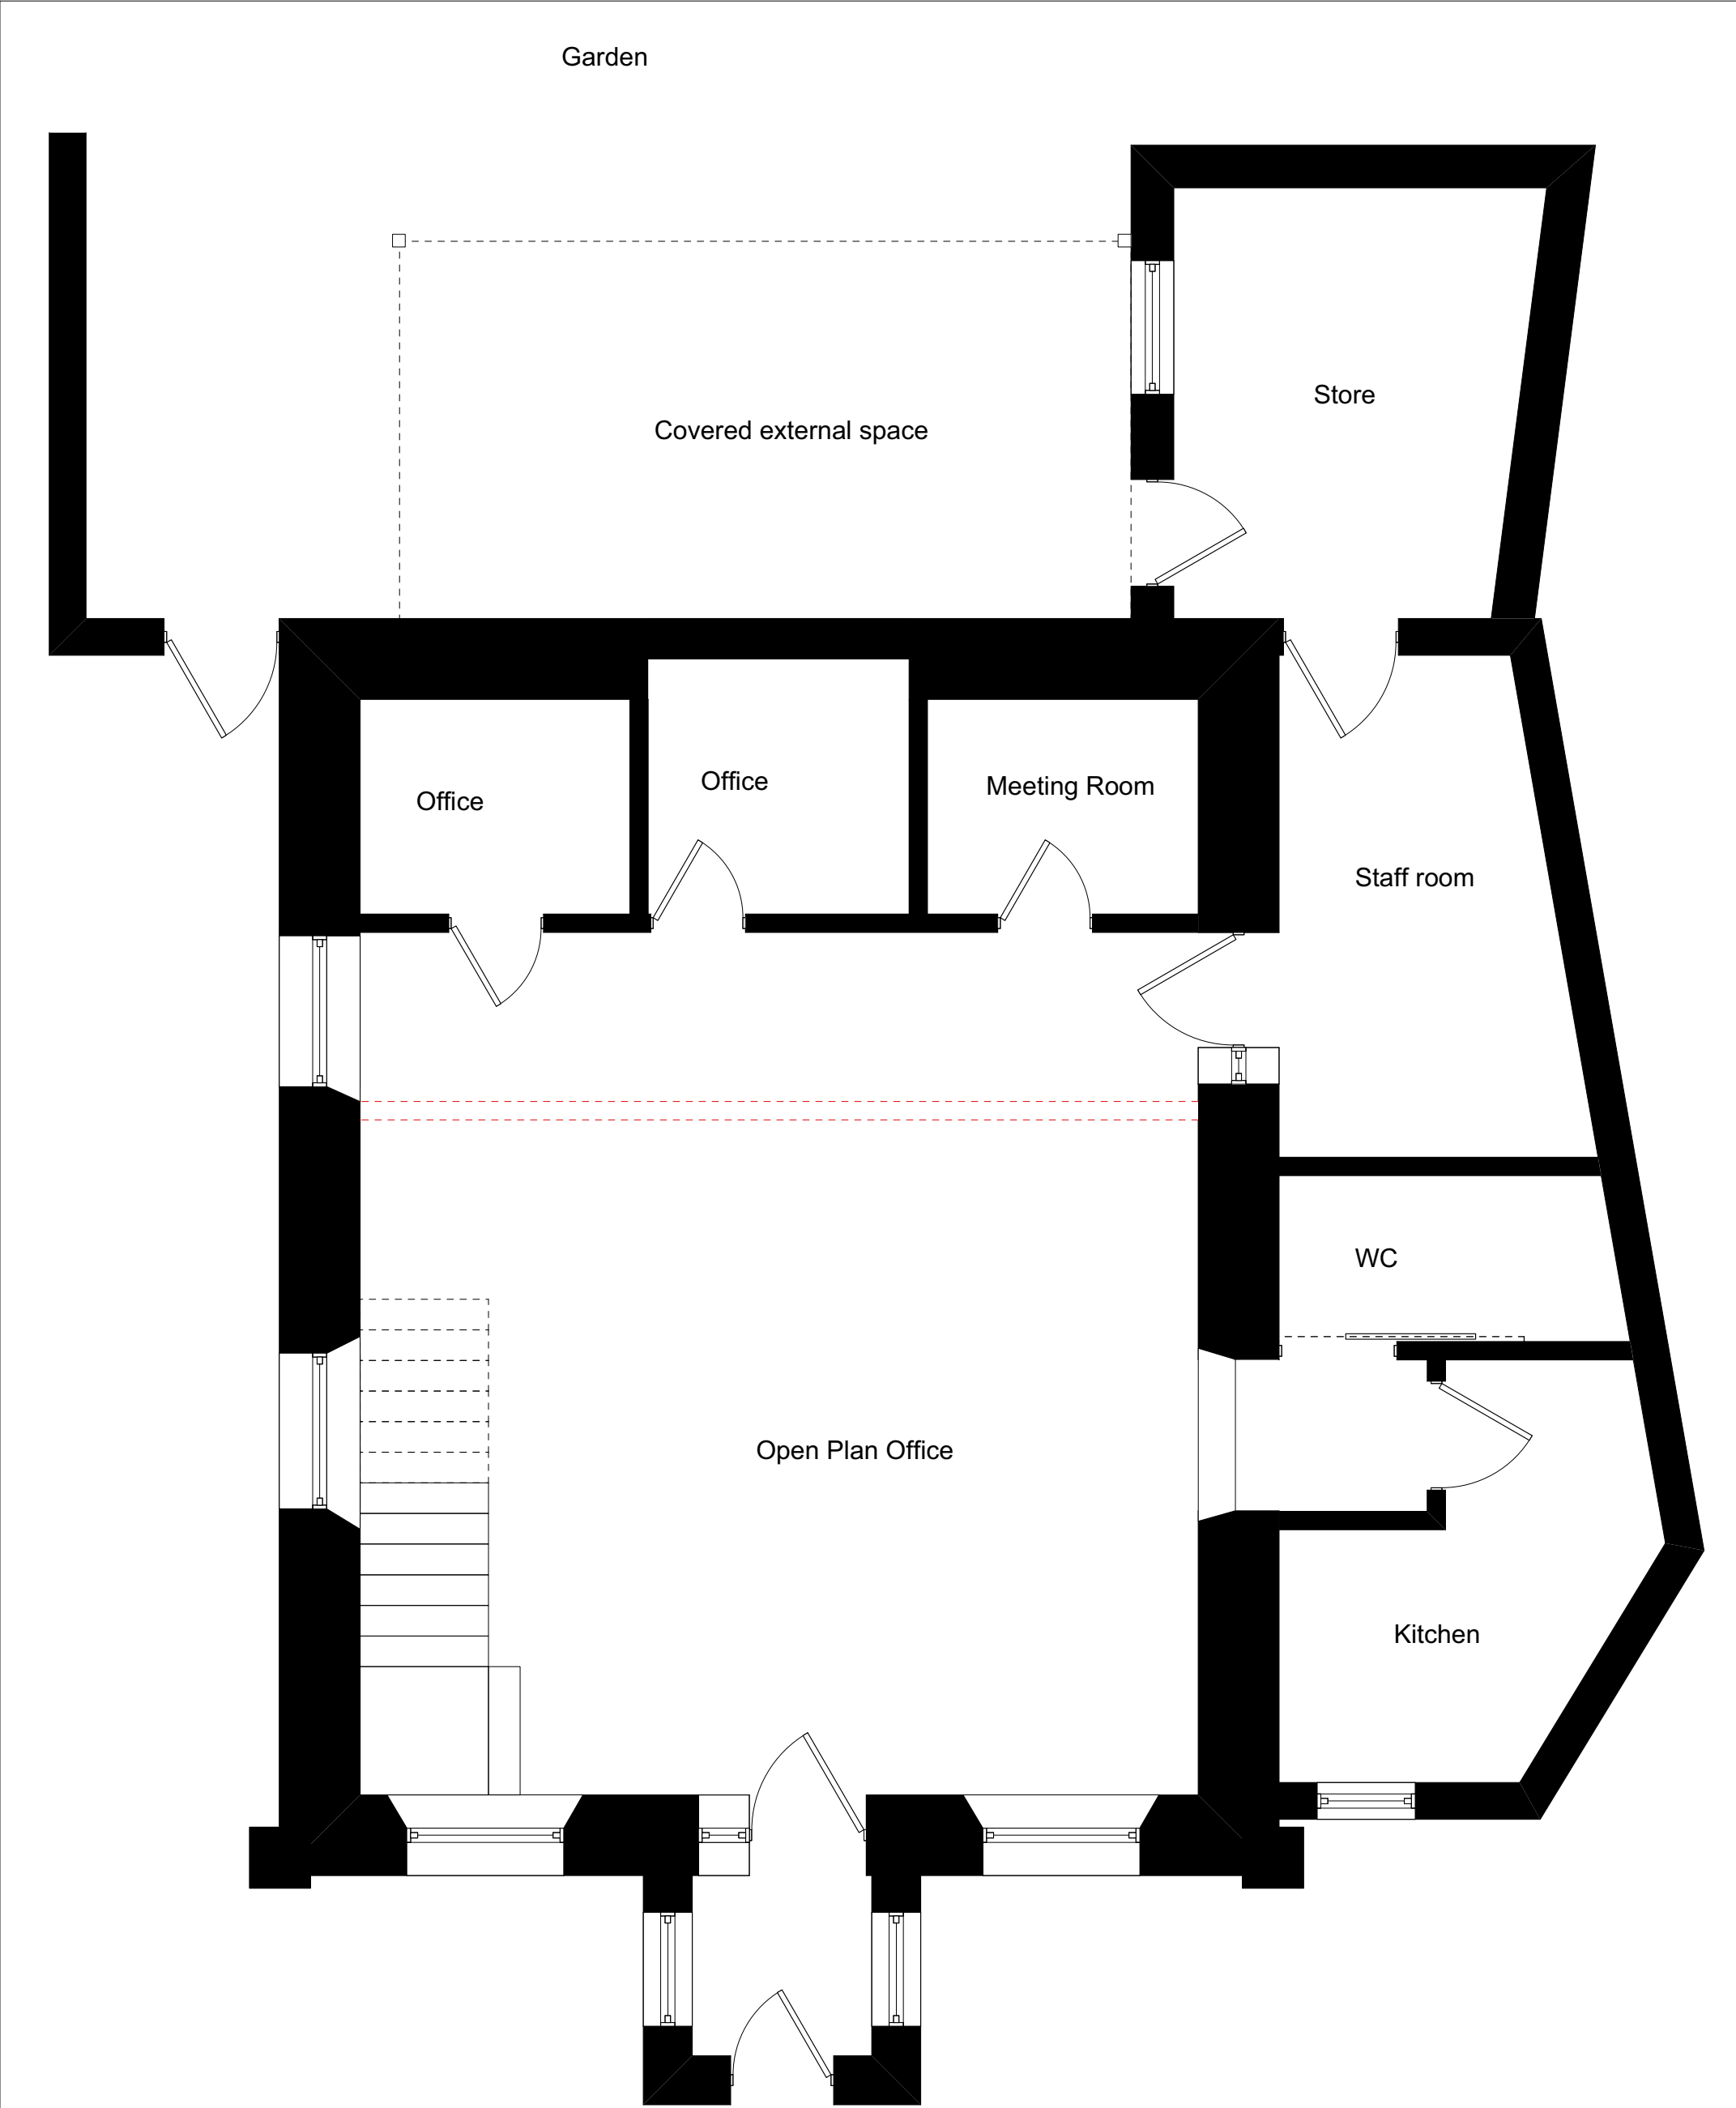

 Skerryvore Designs Ltd skerryvoredesigns.co.uk SKERRYVORE DESIGNS SKD Phone 01633 897922 Mobile 07816 934352 contact@skerryvoredesigns.co.uk	JOB TITLE Former Methodist Church Church Street Caerleon Newport NP18 1AW	DRAWING TITLE Proposed Ground Floor plan	DRAWING No. SD1126-04
			SCALE 1:50 @ A3
			DATE Aug 2025