



THIS DRAWING IS COPYRIGHT
RICHARD ANDREWS ARCHITECTS
WORKS TO FORMED DIMENSIONS ONLY.
ANY DISCREPANCIES TO BE NOTIFIED TO THE ARCHITECT


THIS DRAWING HAS BEEN PRODUCED FOR PLANNING AND BUILDING REGULATIONS
PURPOSES ONLY. IT IS NOT TO BE USED FOR CONSTRUCTION OR ANY OTHER
CONTRACTOR UNLESS OTHERWISE ADVISED IN WRITING.

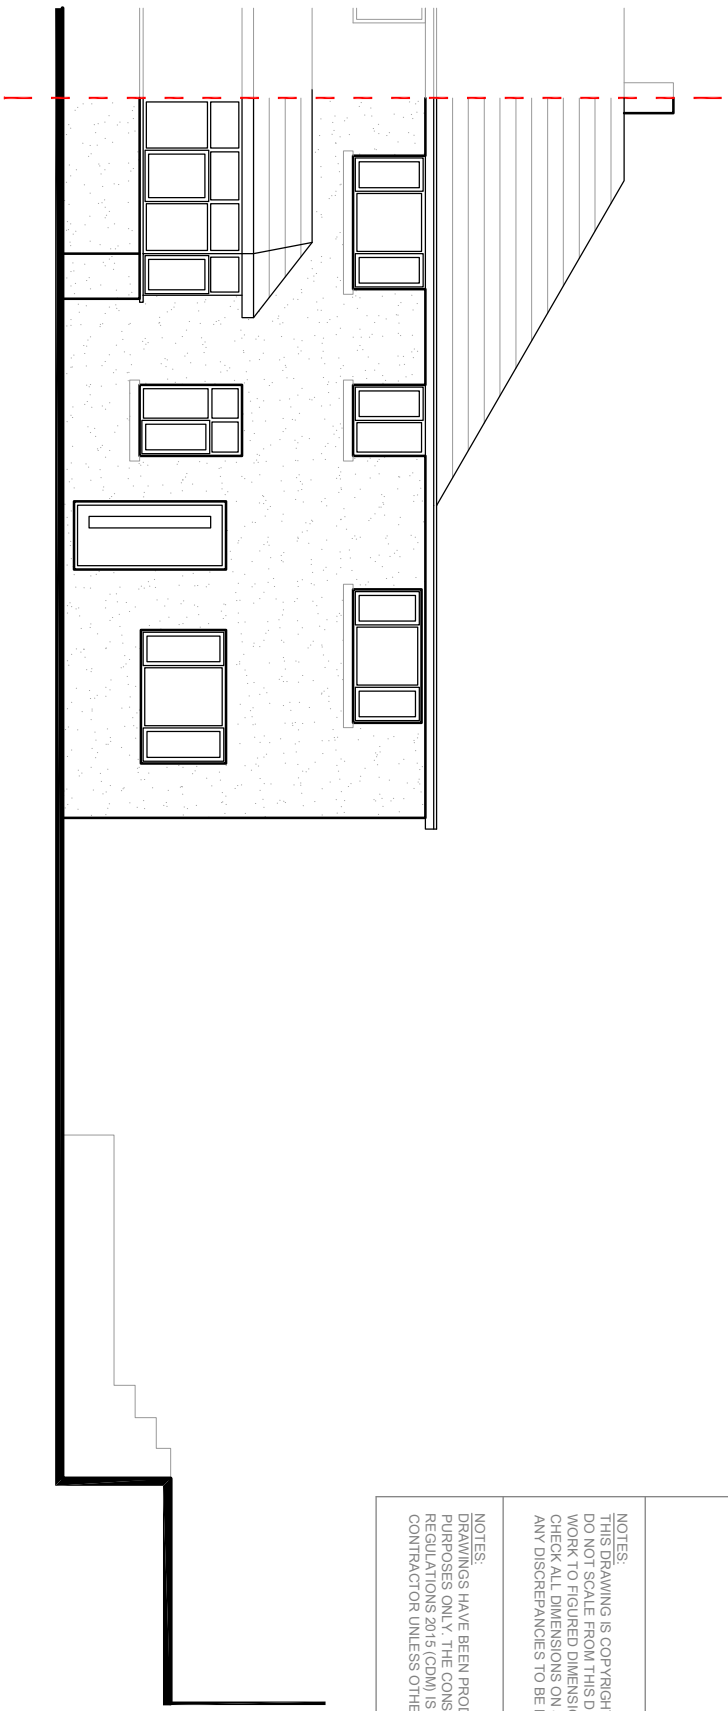


Front Elevation

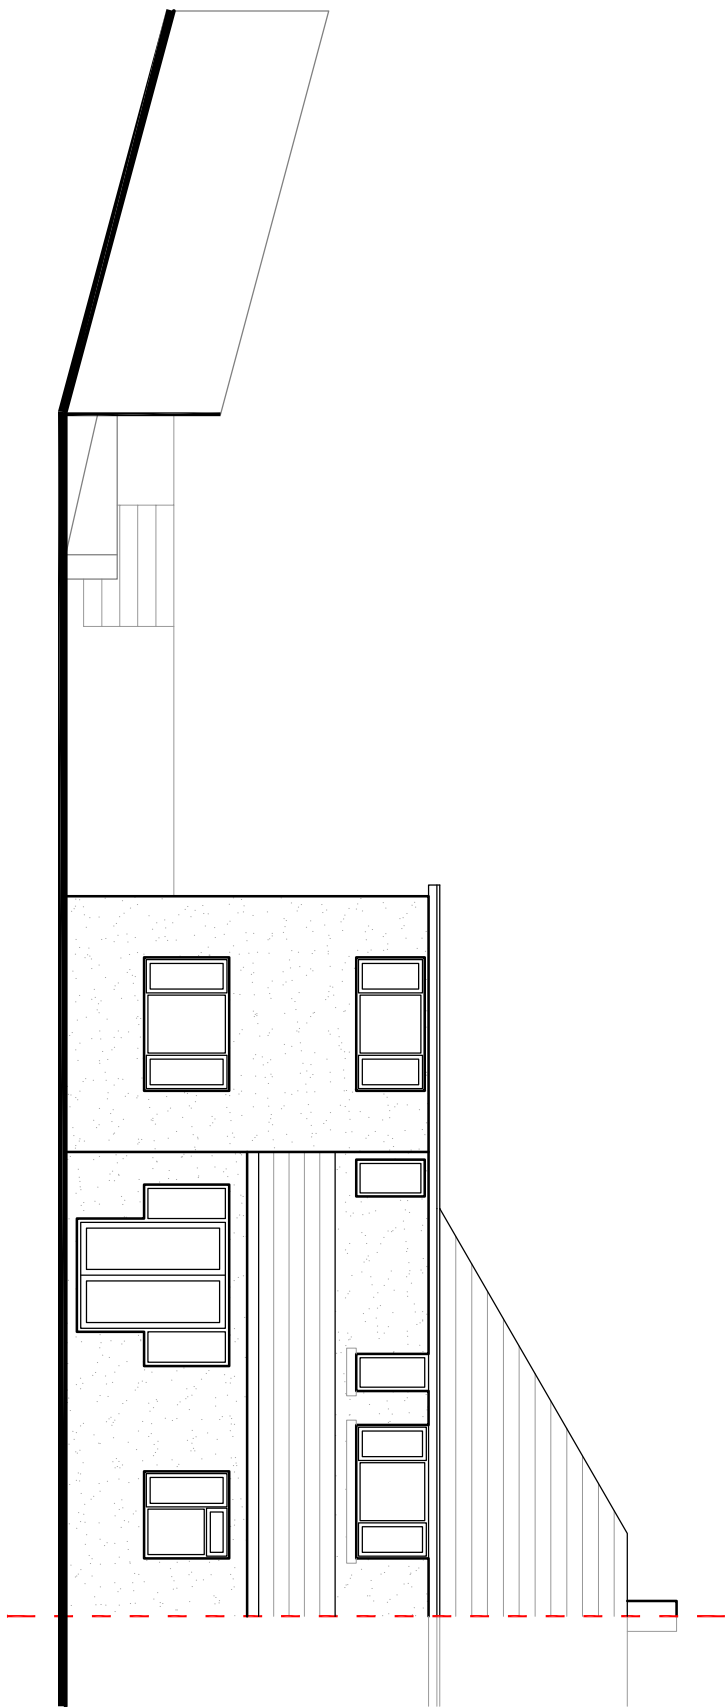

Rear Elevation

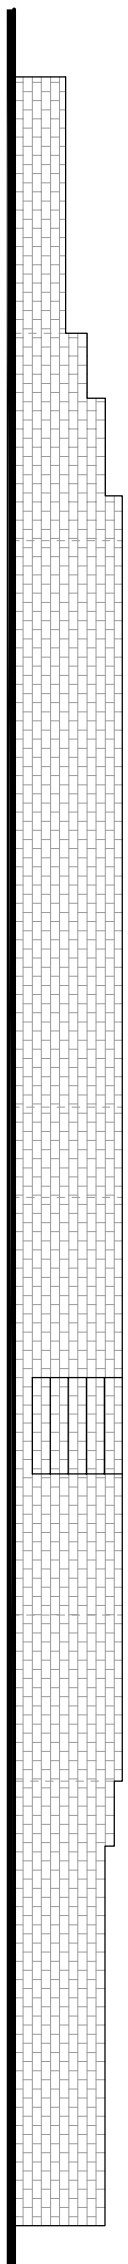

Retaining Wall Elevation

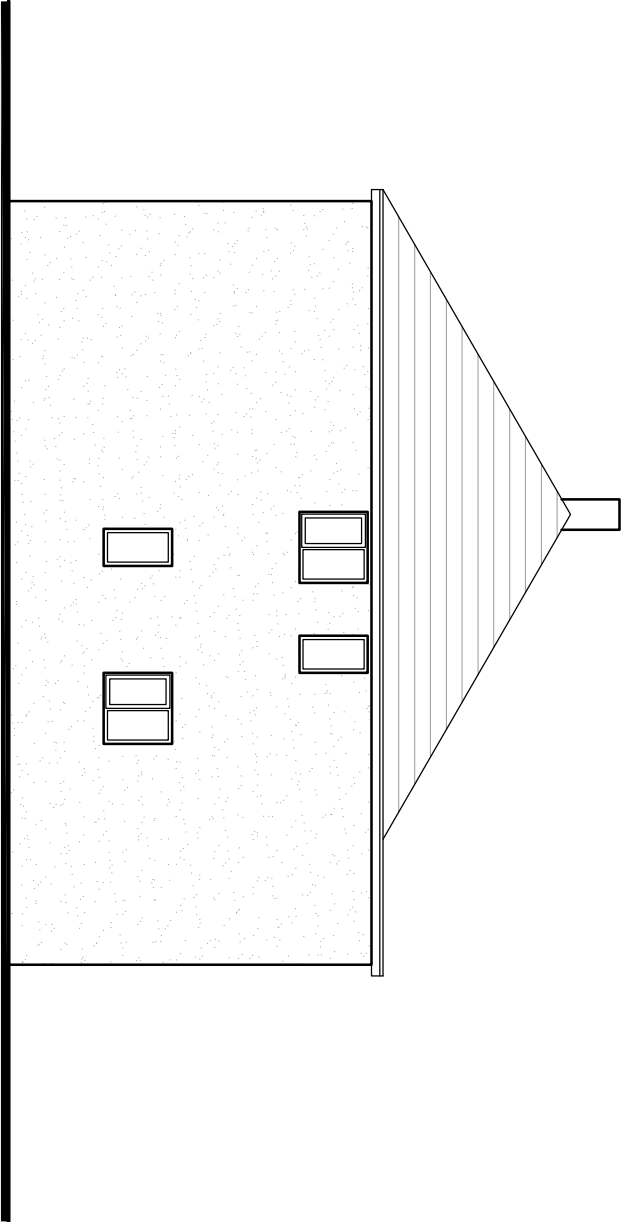

Side Elevation




SUITE 2.3, THE ESTATES OFFICE, 25-26
GOLD TOPS, NEWPORT, NP20 4PG
PHONE: 01493 24144
EMAIL: [richandrews.co.uk](mailto:info@richandrews.co.uk)
Richard Andrews Architects Ltd.
Registered Office: 25-26 Gold Tops, Newport, NP20 4PG
www.richandrews.co.uk

24 Park End
Langstone
Newport
NP18 2NB

Existing Plan and Elevations

Number **R 9 6 1 – 0 2 A 1**
Scale 1:50
Date 08/2021
Author AM
Checked LS

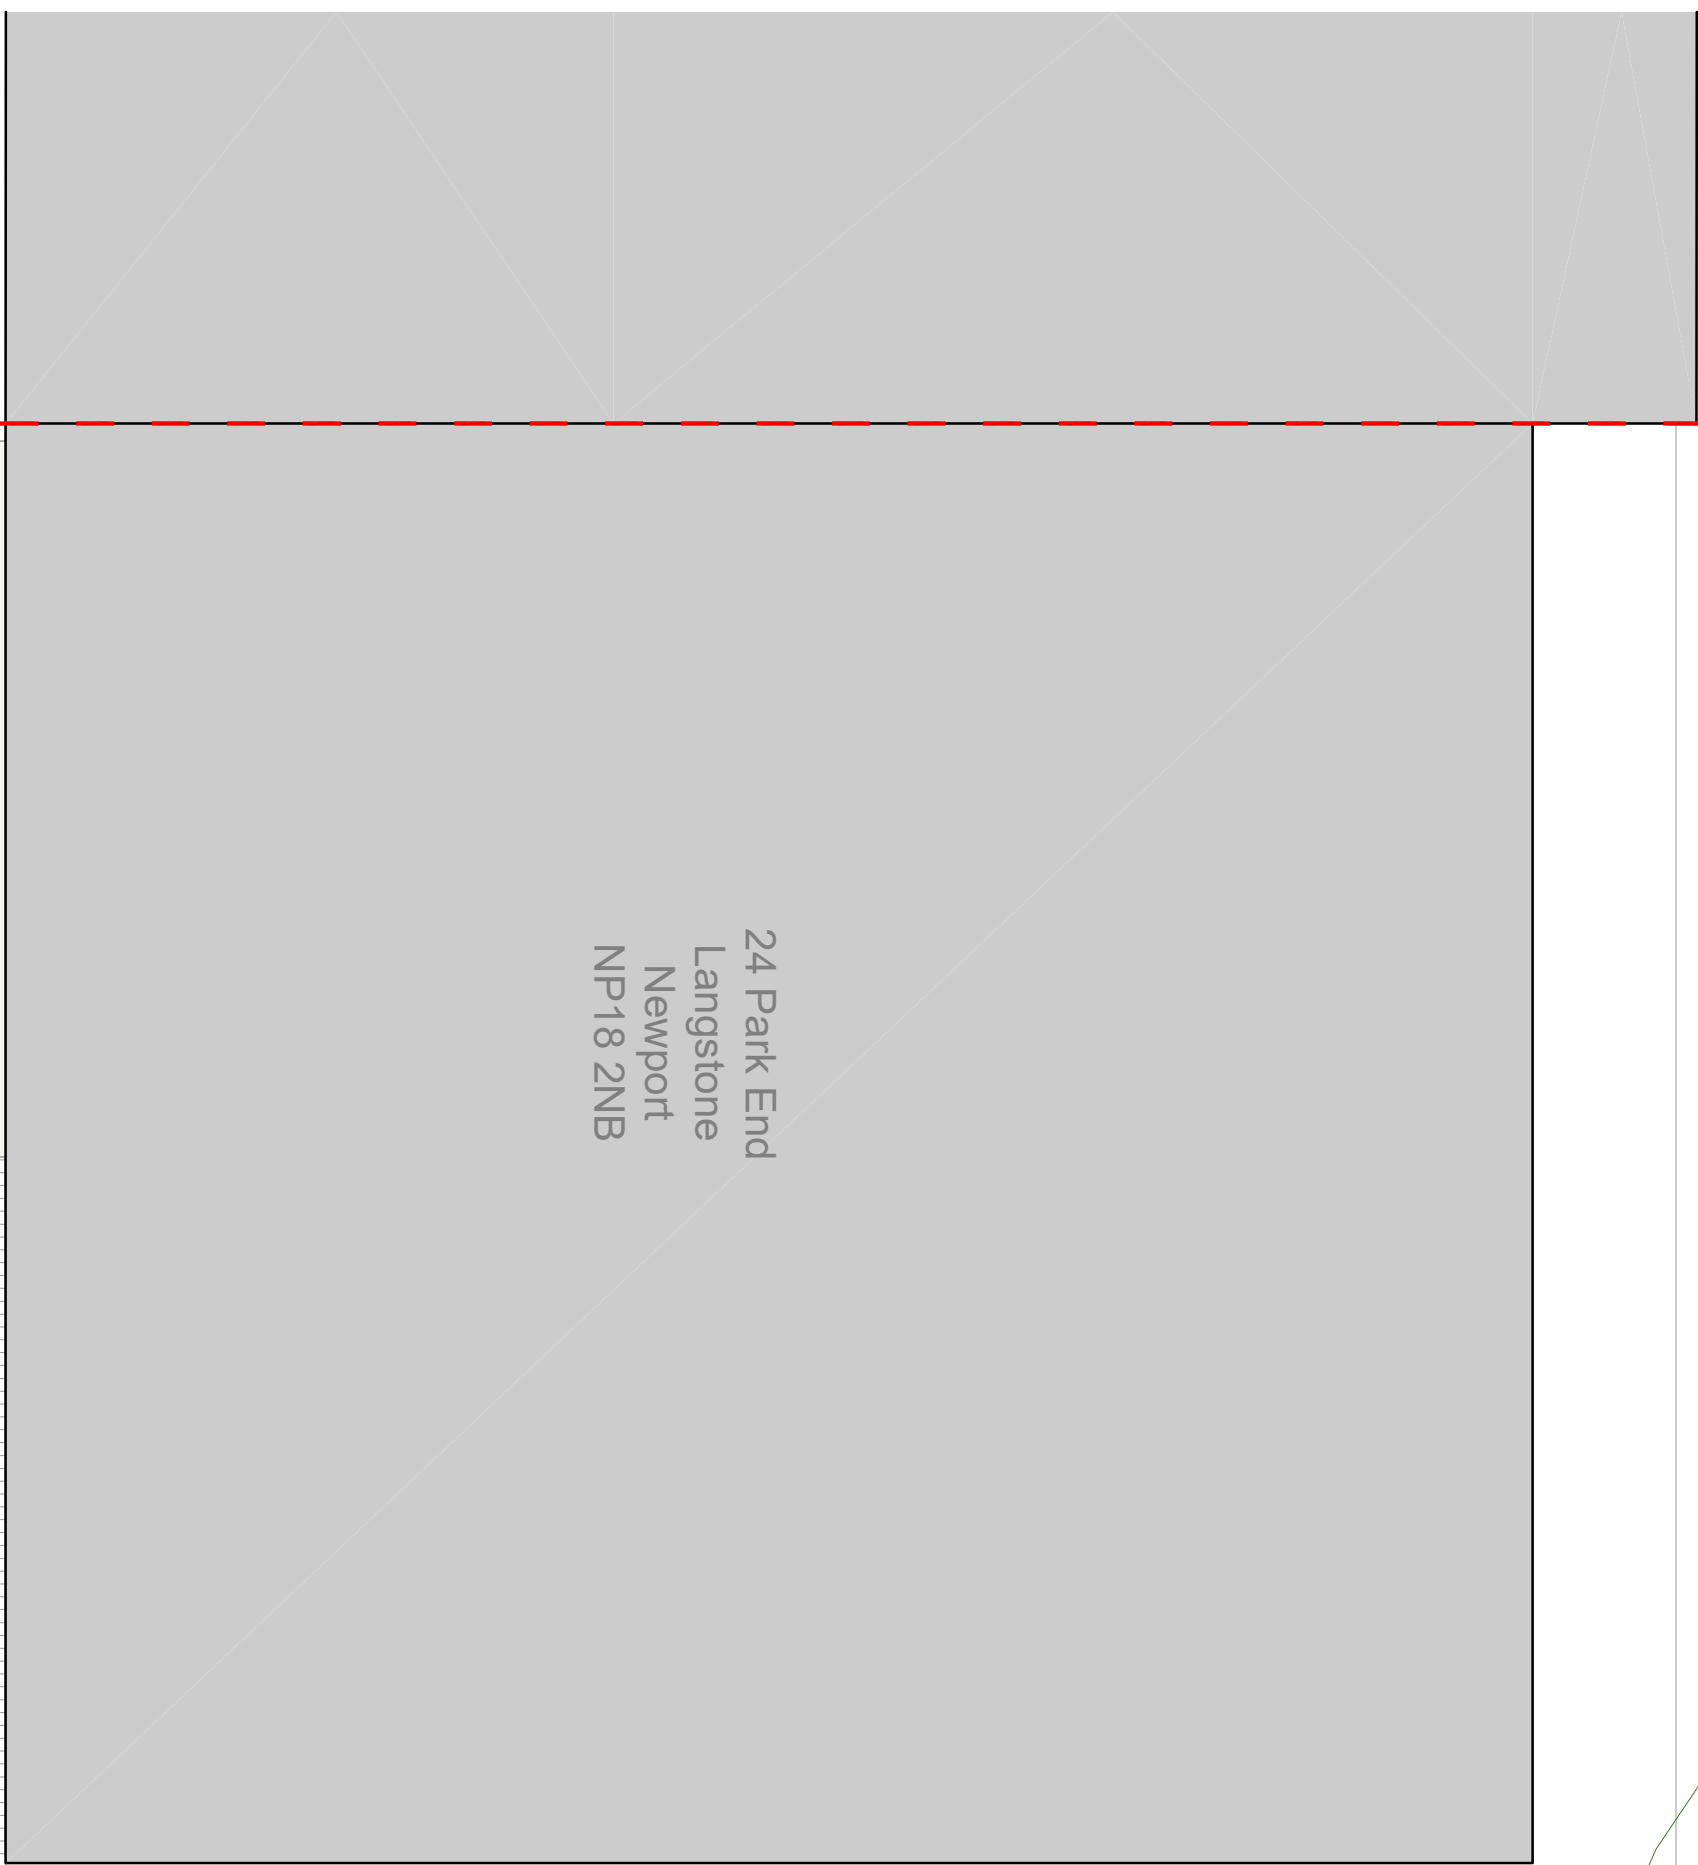

Garden

Existing Canopy of Trees Indicatively Shown

existing MH 1

24 Park End
Langstone
Newport
NP18 2NB

existing MH 2

Driveway

Retaining Wall

Driveway

Grass

Site Plan

