


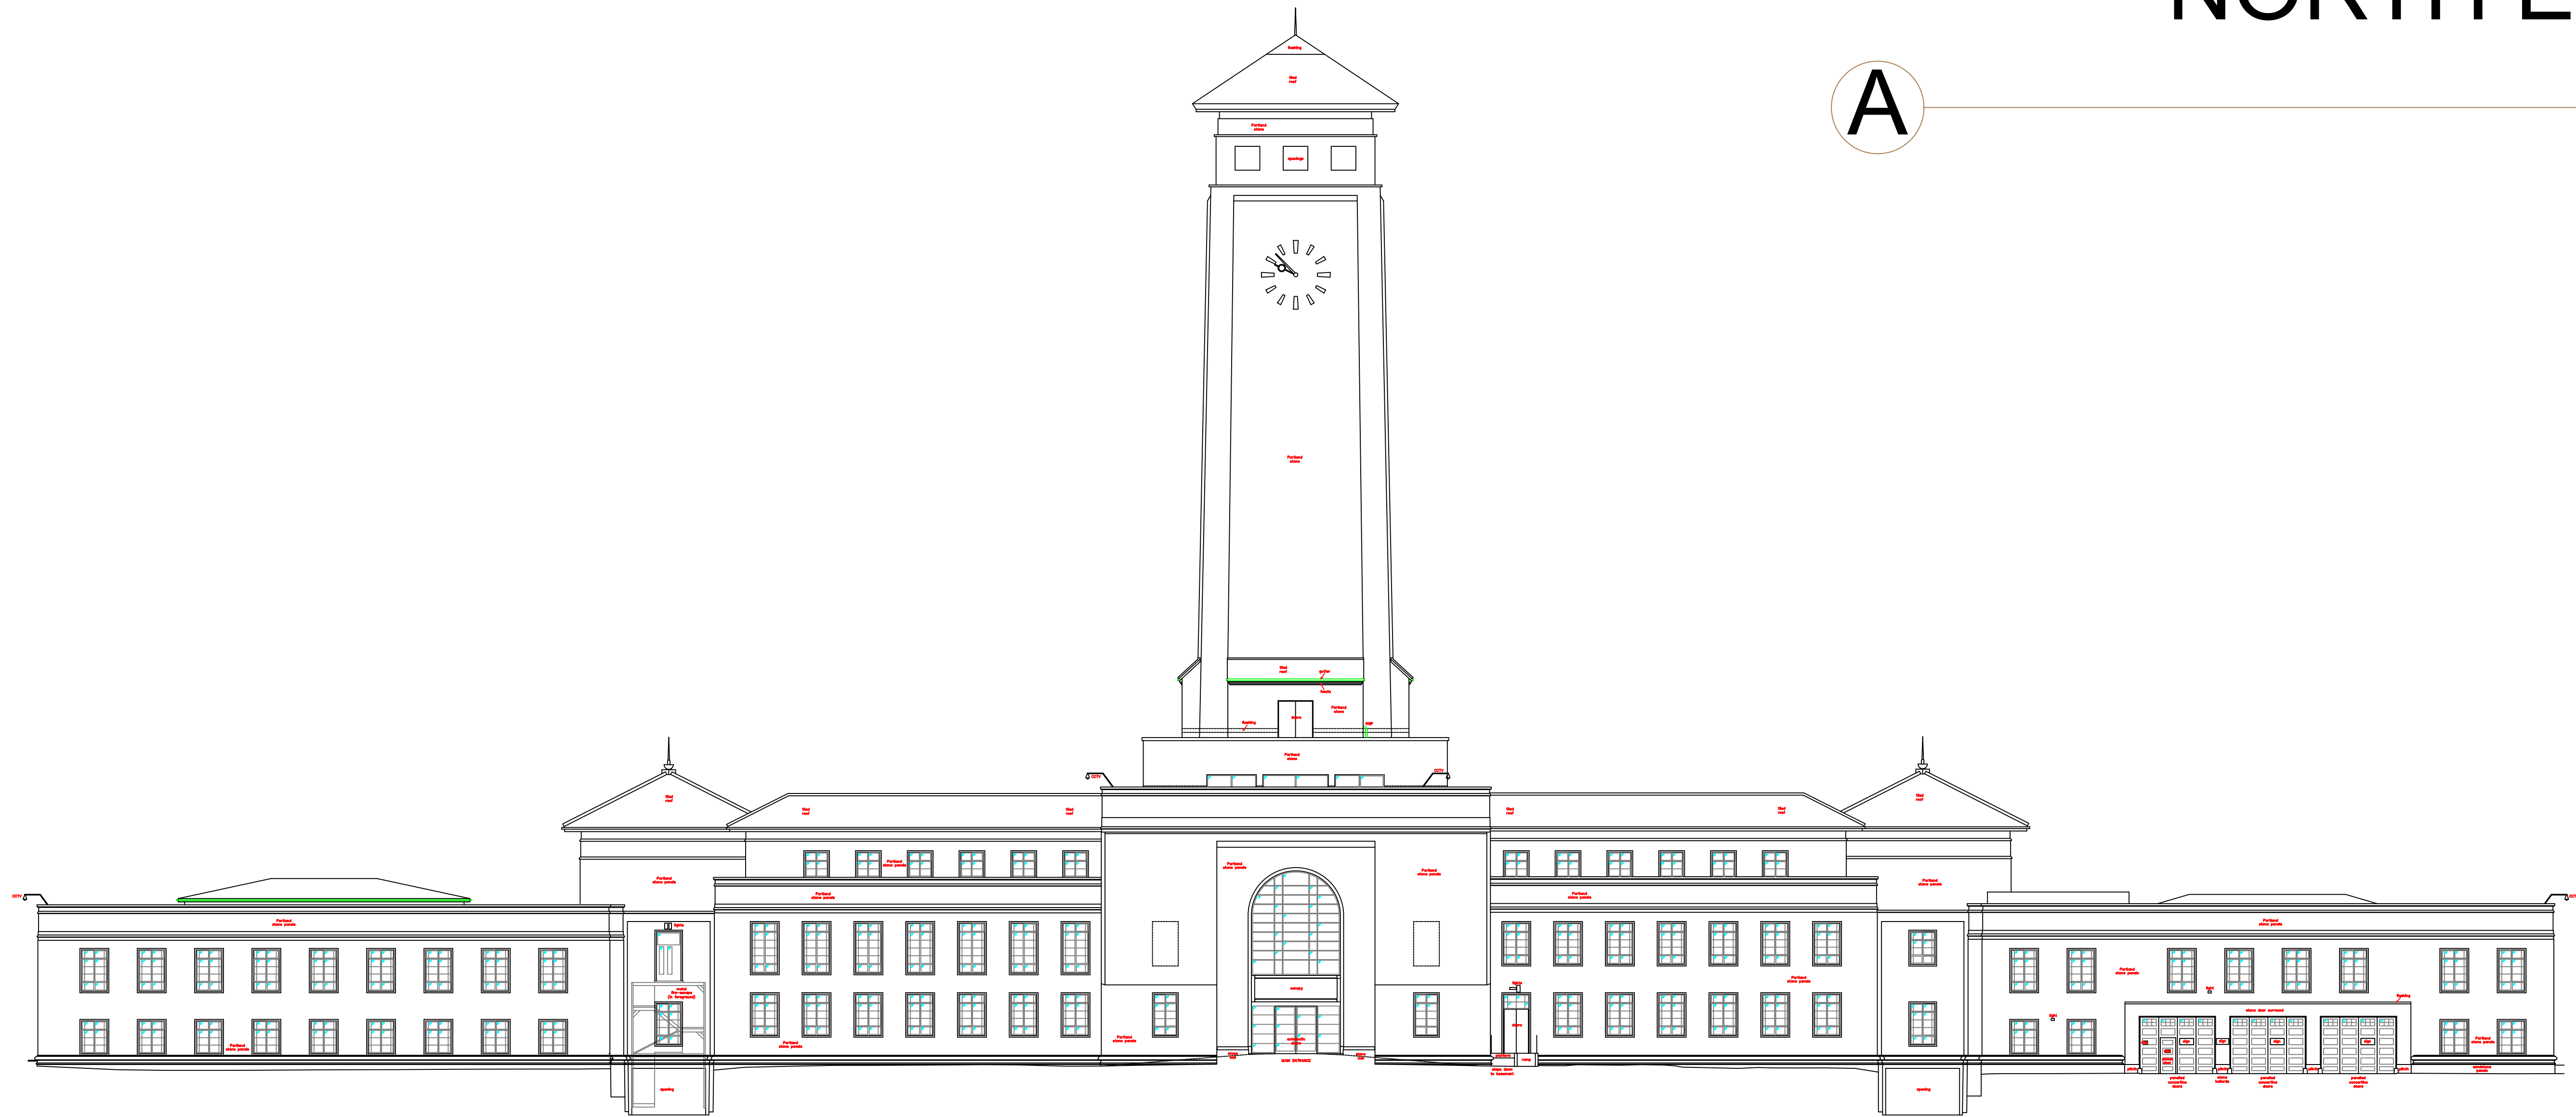

NORTH ELEVATION

A

1:200

RESPONSIBILITY IS NOT ACCEPTED FOR OTHERS SCALING DIRECTLY FROM THIS DRAWING. DO NOT SCALE FROM THIS DRAWING. USE WRITTEN DIMENSIONS ONLY.

0m 2 4 6 12m
1:200

ORIGINAL SHEET SIZE **A0**


KEY PLAN

THIS DRAWING IS PRODUCED FOR USE IN THIS PROJECT ONLY AND MAY NOT BE USED FOR ANY OTHER PURPOSE. NPS PROPERTY CONSULTANTS LTD ACCEPT NO LIABILITY FOR THE USE OF THIS DRAWING OTHER THAN THE PURPOSE FOR WHICH IT WAS RETAINED IN CONNECTION WITH THIS PROJECT AS RECORDED IN THE PURPOSE FOR ISSUE AND FILE STATUS CODE.

THIS DRAWING MAY NOT BE REPRODUCED IN ANY FORM WITHOUT PRIOR WRITTEN AGREEMENT OF NPS PROPERTY CONSULTANTS LTD.

© CROWN COPYRIGHT AND DATABASE RIGHTS 2025 ORDNANCE SURVEY LICENCE NUMBER: -

Notes:

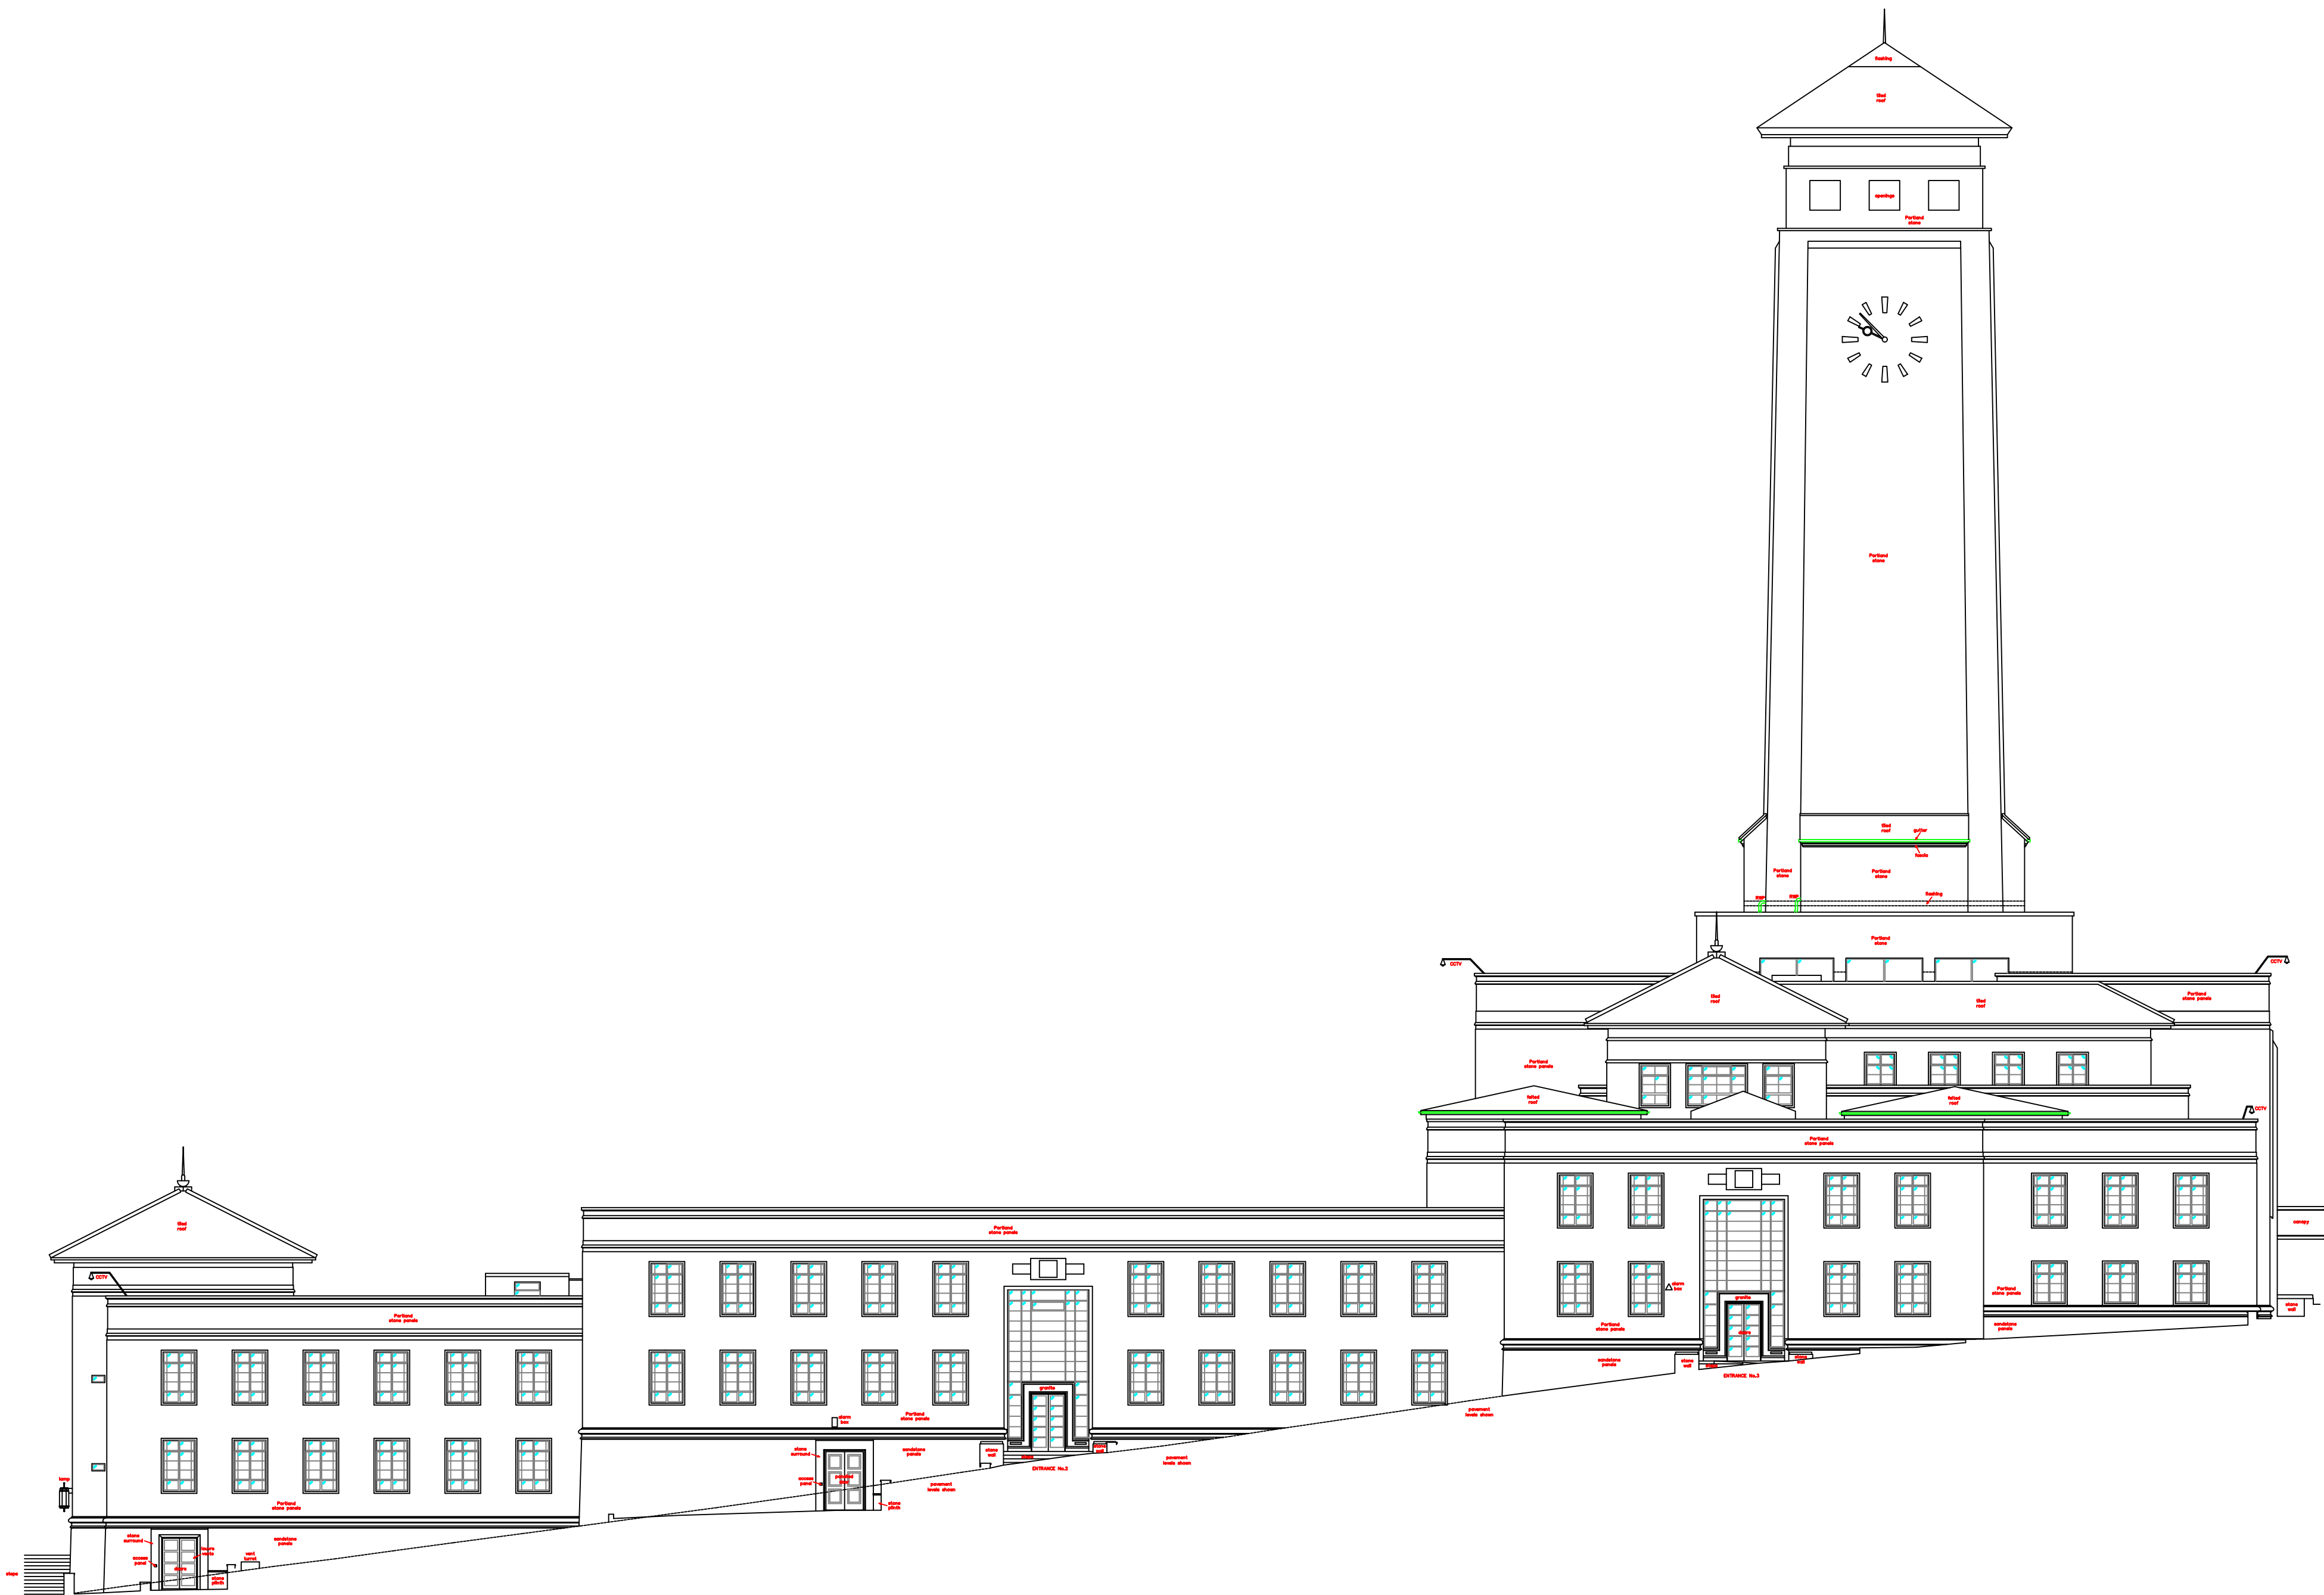

EAST ELEVATION

B

1:200

FIRST ISSUE					
P0					
REV	DRAWN	DATE	CHECKED	DATE	APPROVED

Newport Norse

1st Floor, Caradog House, Cleppa Park, Newport, Wales, NP10 8UG. Tel: 01633 240405, [web:www.newportgroup.co.uk](http://www.newportgroup.co.uk)

CLIENT
Newport City Council

PROJECT
Newport Civic Centre - Proposed PV

TITLE
North & East Elevations (Existing)

SCALES	DISCIPLINE	PROJECT NUMBER
1:200	BUILDING SRVYR	1083467
DRAWING NUMBER	REV CODE	
NPS-DR-B-(50)-001	P 1	
STATUS CODE	PURPOSE OF ISSUE	DRAWN BY
S2	PRELIMINARY	CG

File Path: G:\Newport\Newport 2021\001 Strategic Asset Management\Building Surveying\ - CORE WORKS - ESTATE SUPPORTS - CIVIC CENTRE\PROPOSED PV\BUILD ELEVATIONS.dwg, Sheet 05 November 2025 10:30:08, By: Gledys, CGM

Drawn: 28 November 2025 14:18:33

© COPYRIGHT NPS GROUP 2025