



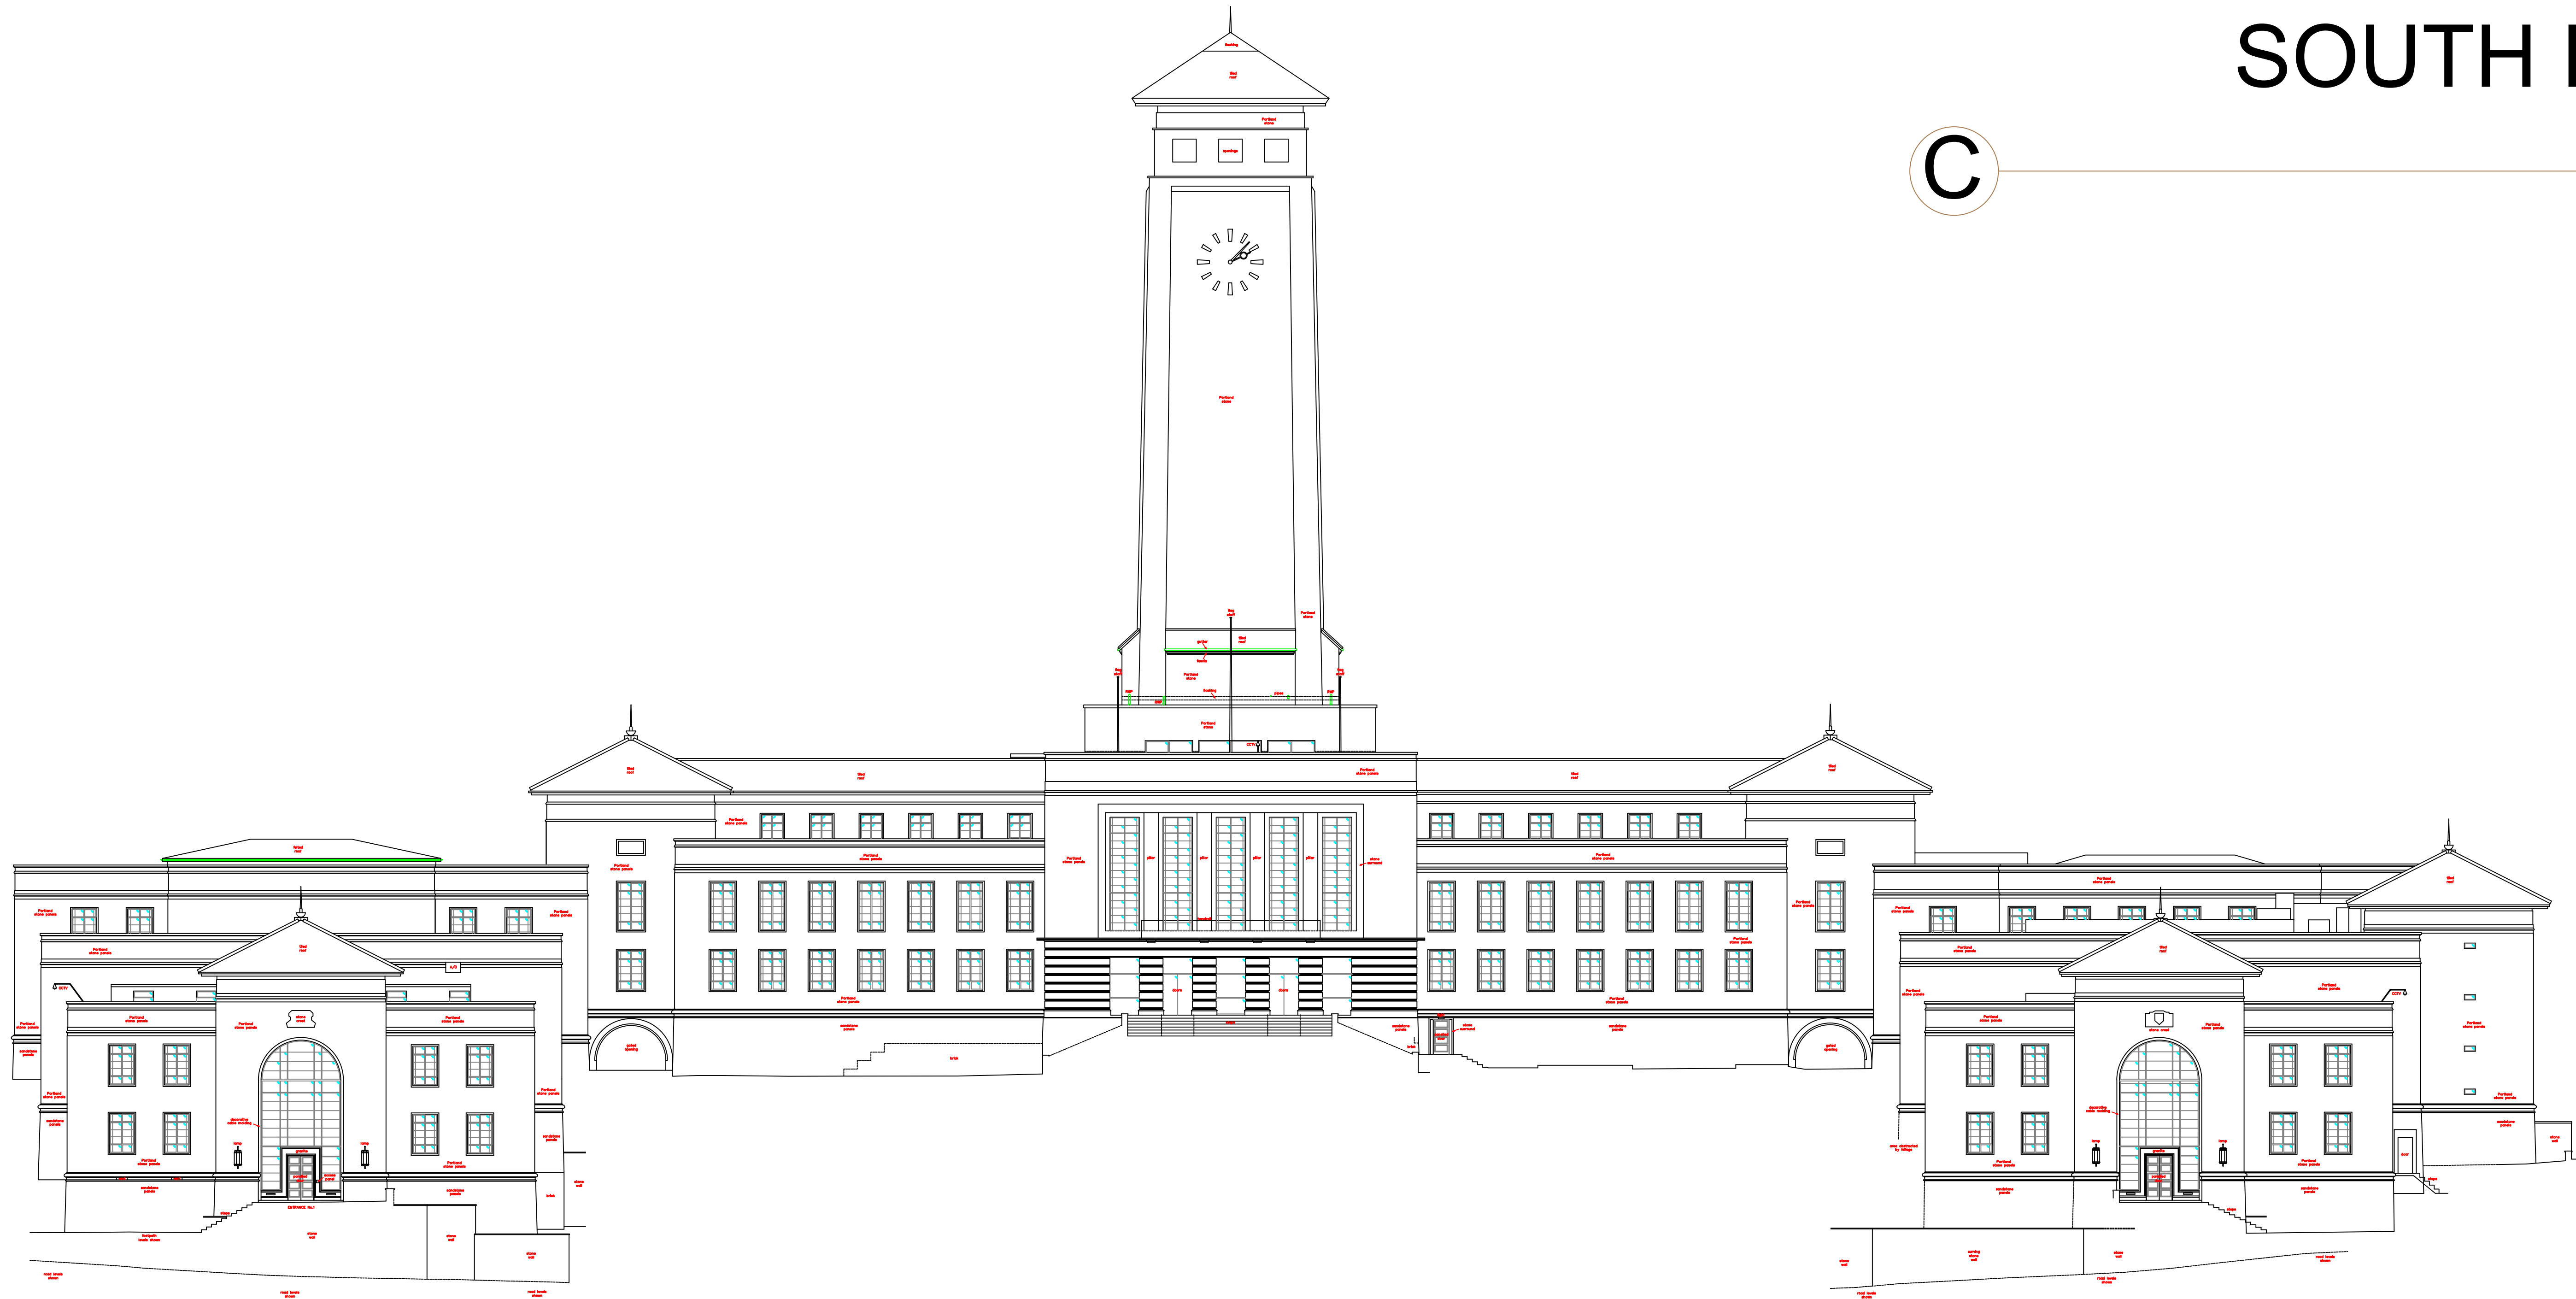

SOUTH ELEVATION

C

1:200

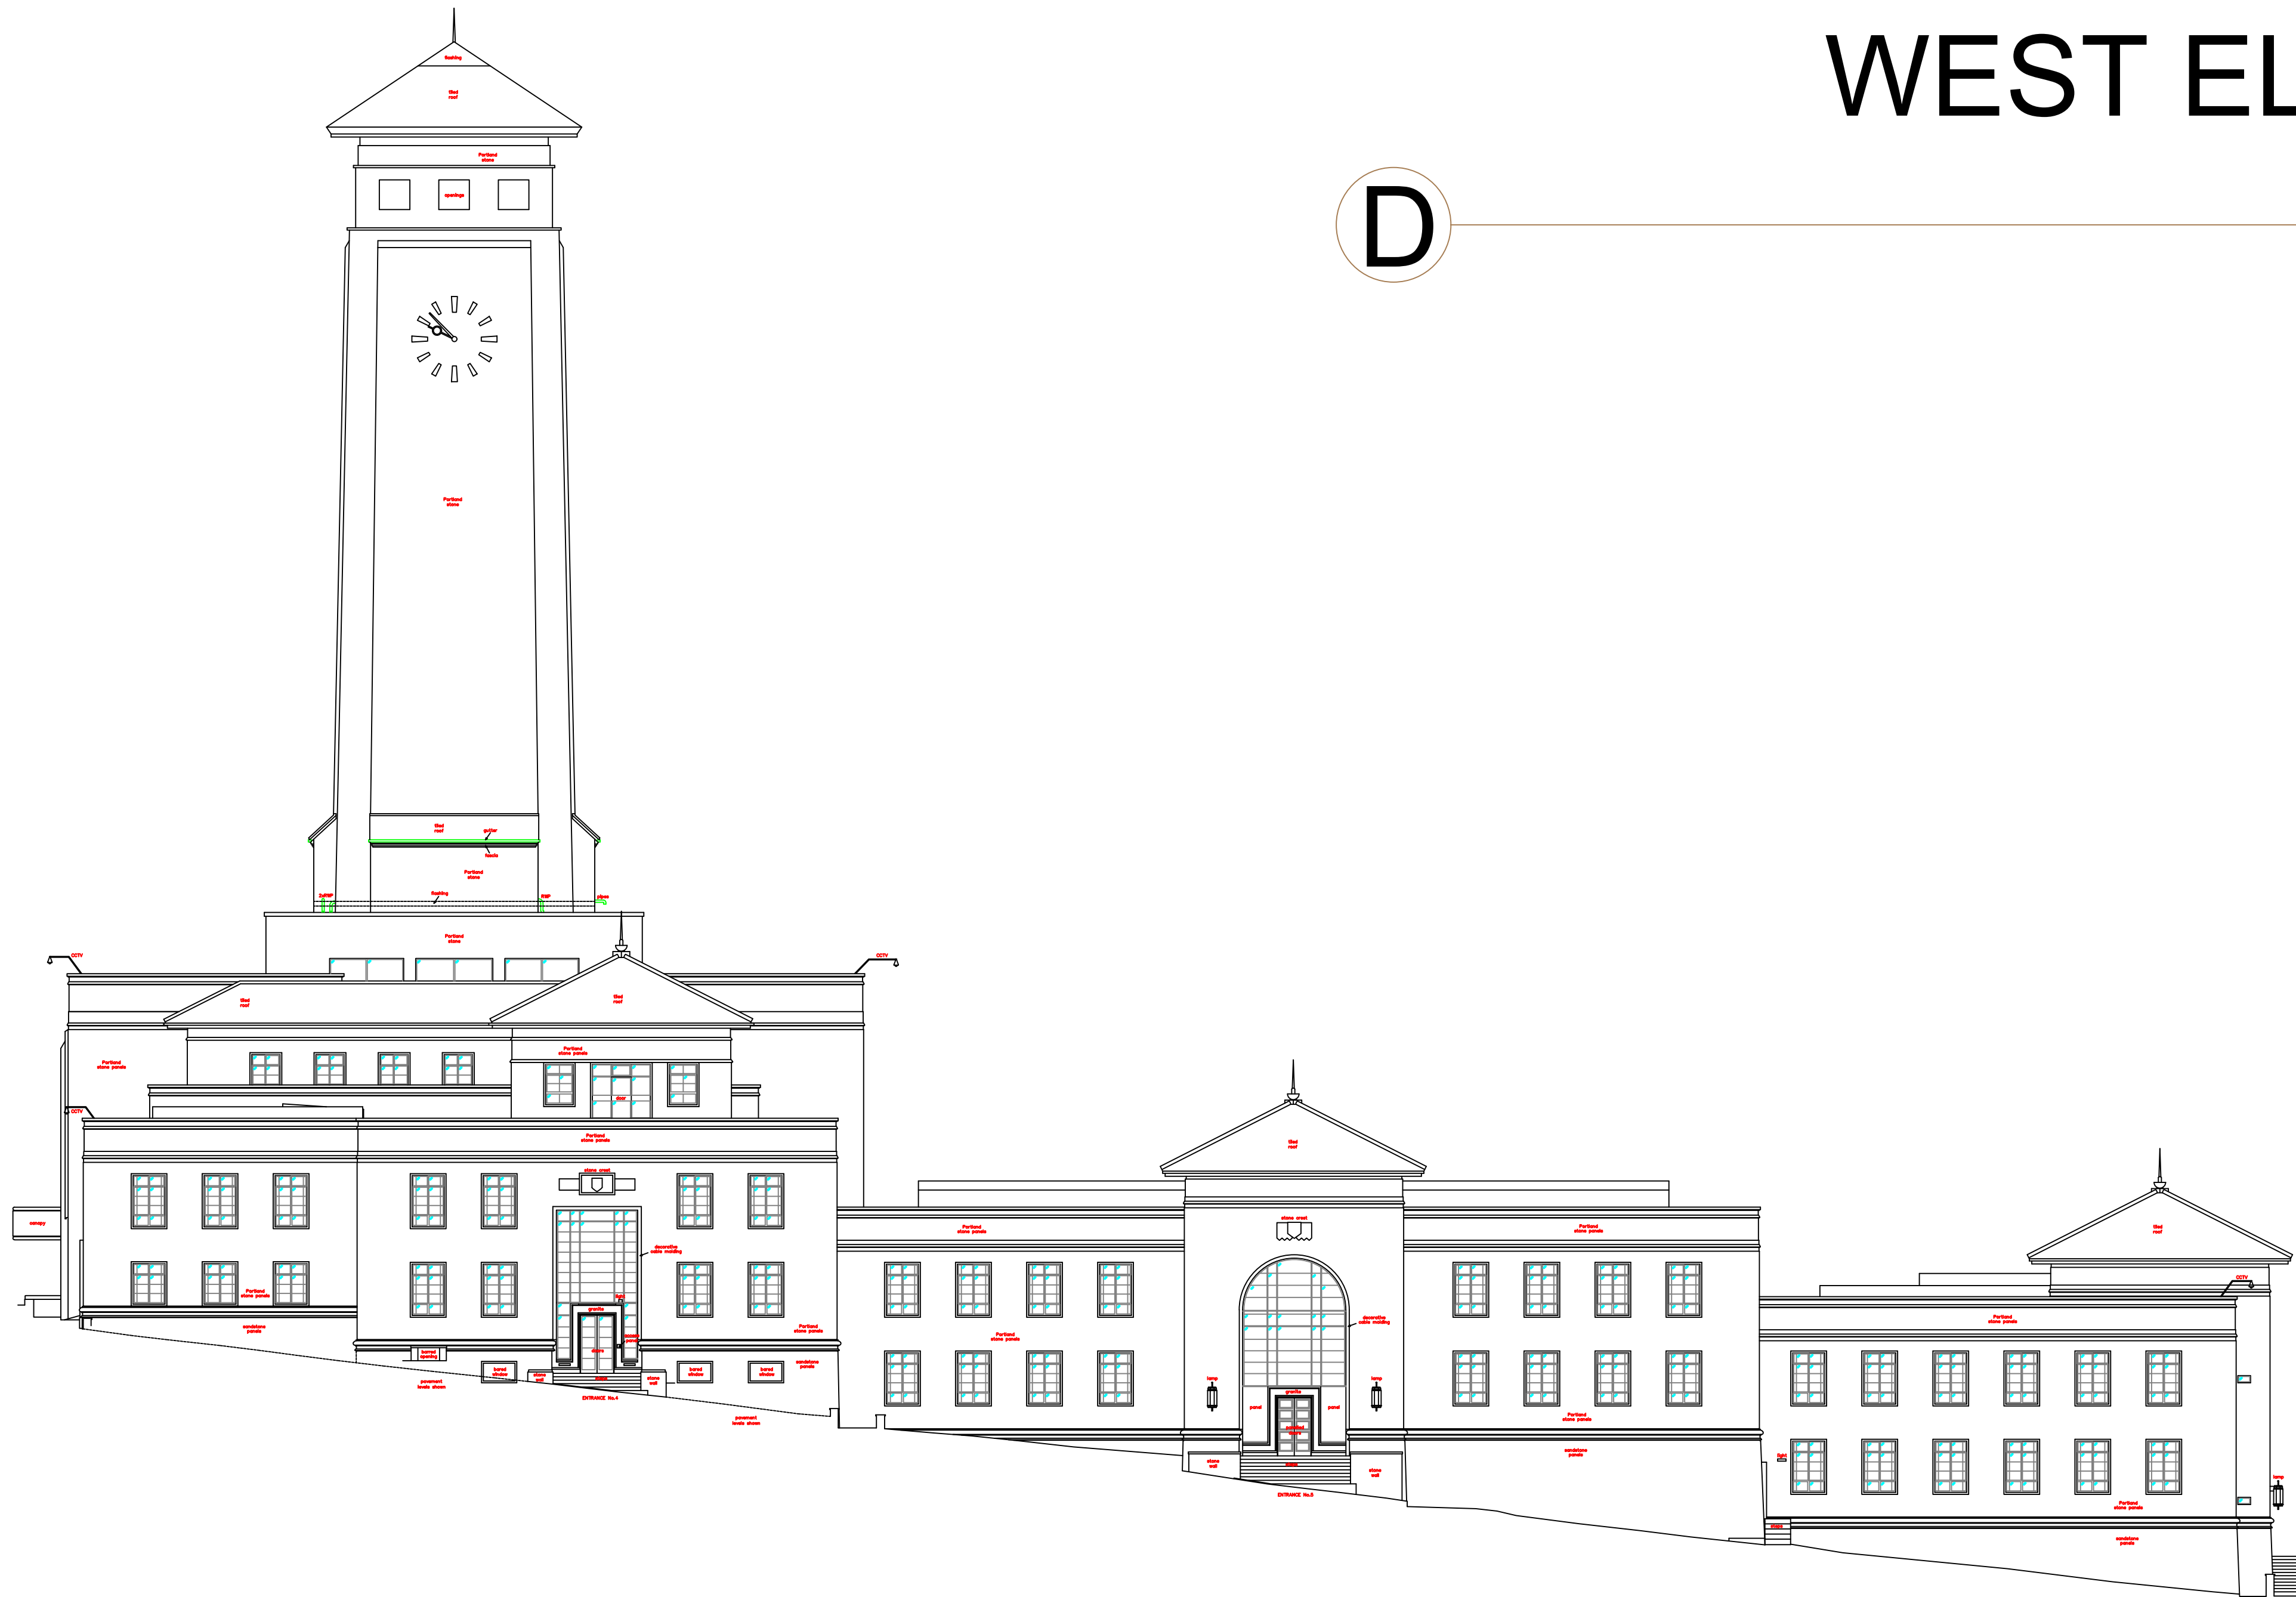

WEST ELEVATION

D

1:200

RESPONSIBILITY IS NOT ACCEPTED FOR OTHERS SCALING DIRECTLY FROM THIS DRAWING. DO NOT SCALE FROM THIS DRAWING. USE WRITTEN DIMENSIONS ONLY.

0m 2 4 6 12m
1:200

ORIGINAL SHEET SIZE A0

KEY PLAN

THIS DRAWING IS PRODUCED FOR USE IN THIS PROJECT ONLY AND MAY NOT BE USED FOR ANY OTHER PURPOSE. NPS PROPERTY CONSULTANTS LTD ACCEPT NO LIABILITY FOR THE USE OF THIS DRAWING OTHER THAN THE PURPOSE FOR WHICH IT WAS RETAINED IN CONNECTION WITH THIS PROJECT AS RECORDED IN THE PURPOSE FOR ISSUE AND FILE STATUS CODE.

THIS DRAWING MAY NOT BE REPRODUCED IN ANY FORM WITHOUT PRIOR WRITTEN AGREEMENT OF NPS PROPERTY CONSULTANTS LTD.

© CROWN COPYRIGHT AND DATABASE RIGHTS 2025 ORDNANCE SURVEY LICENCE NUMBER: -

Notes:

FIRST ISSUE					
P0					
REV	DRAWN	DATE	CHECKED	DATE	APPROVED

Newport Norse Casnewydd

Newport Norse

1st Floor, Caradog House, Cleppa Park, Newport, Wales, NP10 8UG. Tel: 01633 240405. web:www.norsegroup.co.uk

CLIENT
Newport City Council

PROJECT
Newport Civic Centre - Proposed PV

TITLE
South & West Elevations (Existing)

SCALES		DISCIPLINE	PROJECT NUMBER
1:200		BUILDING SRVYR	1083467
DRAWING NUMBER	REV CODE		
NPS-DR-B-(50)-002	P 1		
STATUS CODE	PURPOSE OF ISSUE	DRAWN BY	
S2	PRELIMINARY	CG	

File Path: G:\Newport\Newport 2021\001 Strategic Asset Management\Building Surveying\ - CORE WORKS - ESTATE SUPPORTS - CIVIC CENTRE\PROPOSED PV\SCALES\ELEVATIONS.dwg, Saved: 25 November 2025 15:30:08, By: Gwladys, Chris

Date Printed: 25 November 2025 15:30:08

© COPYRIGHT NPS GROUP 2025