



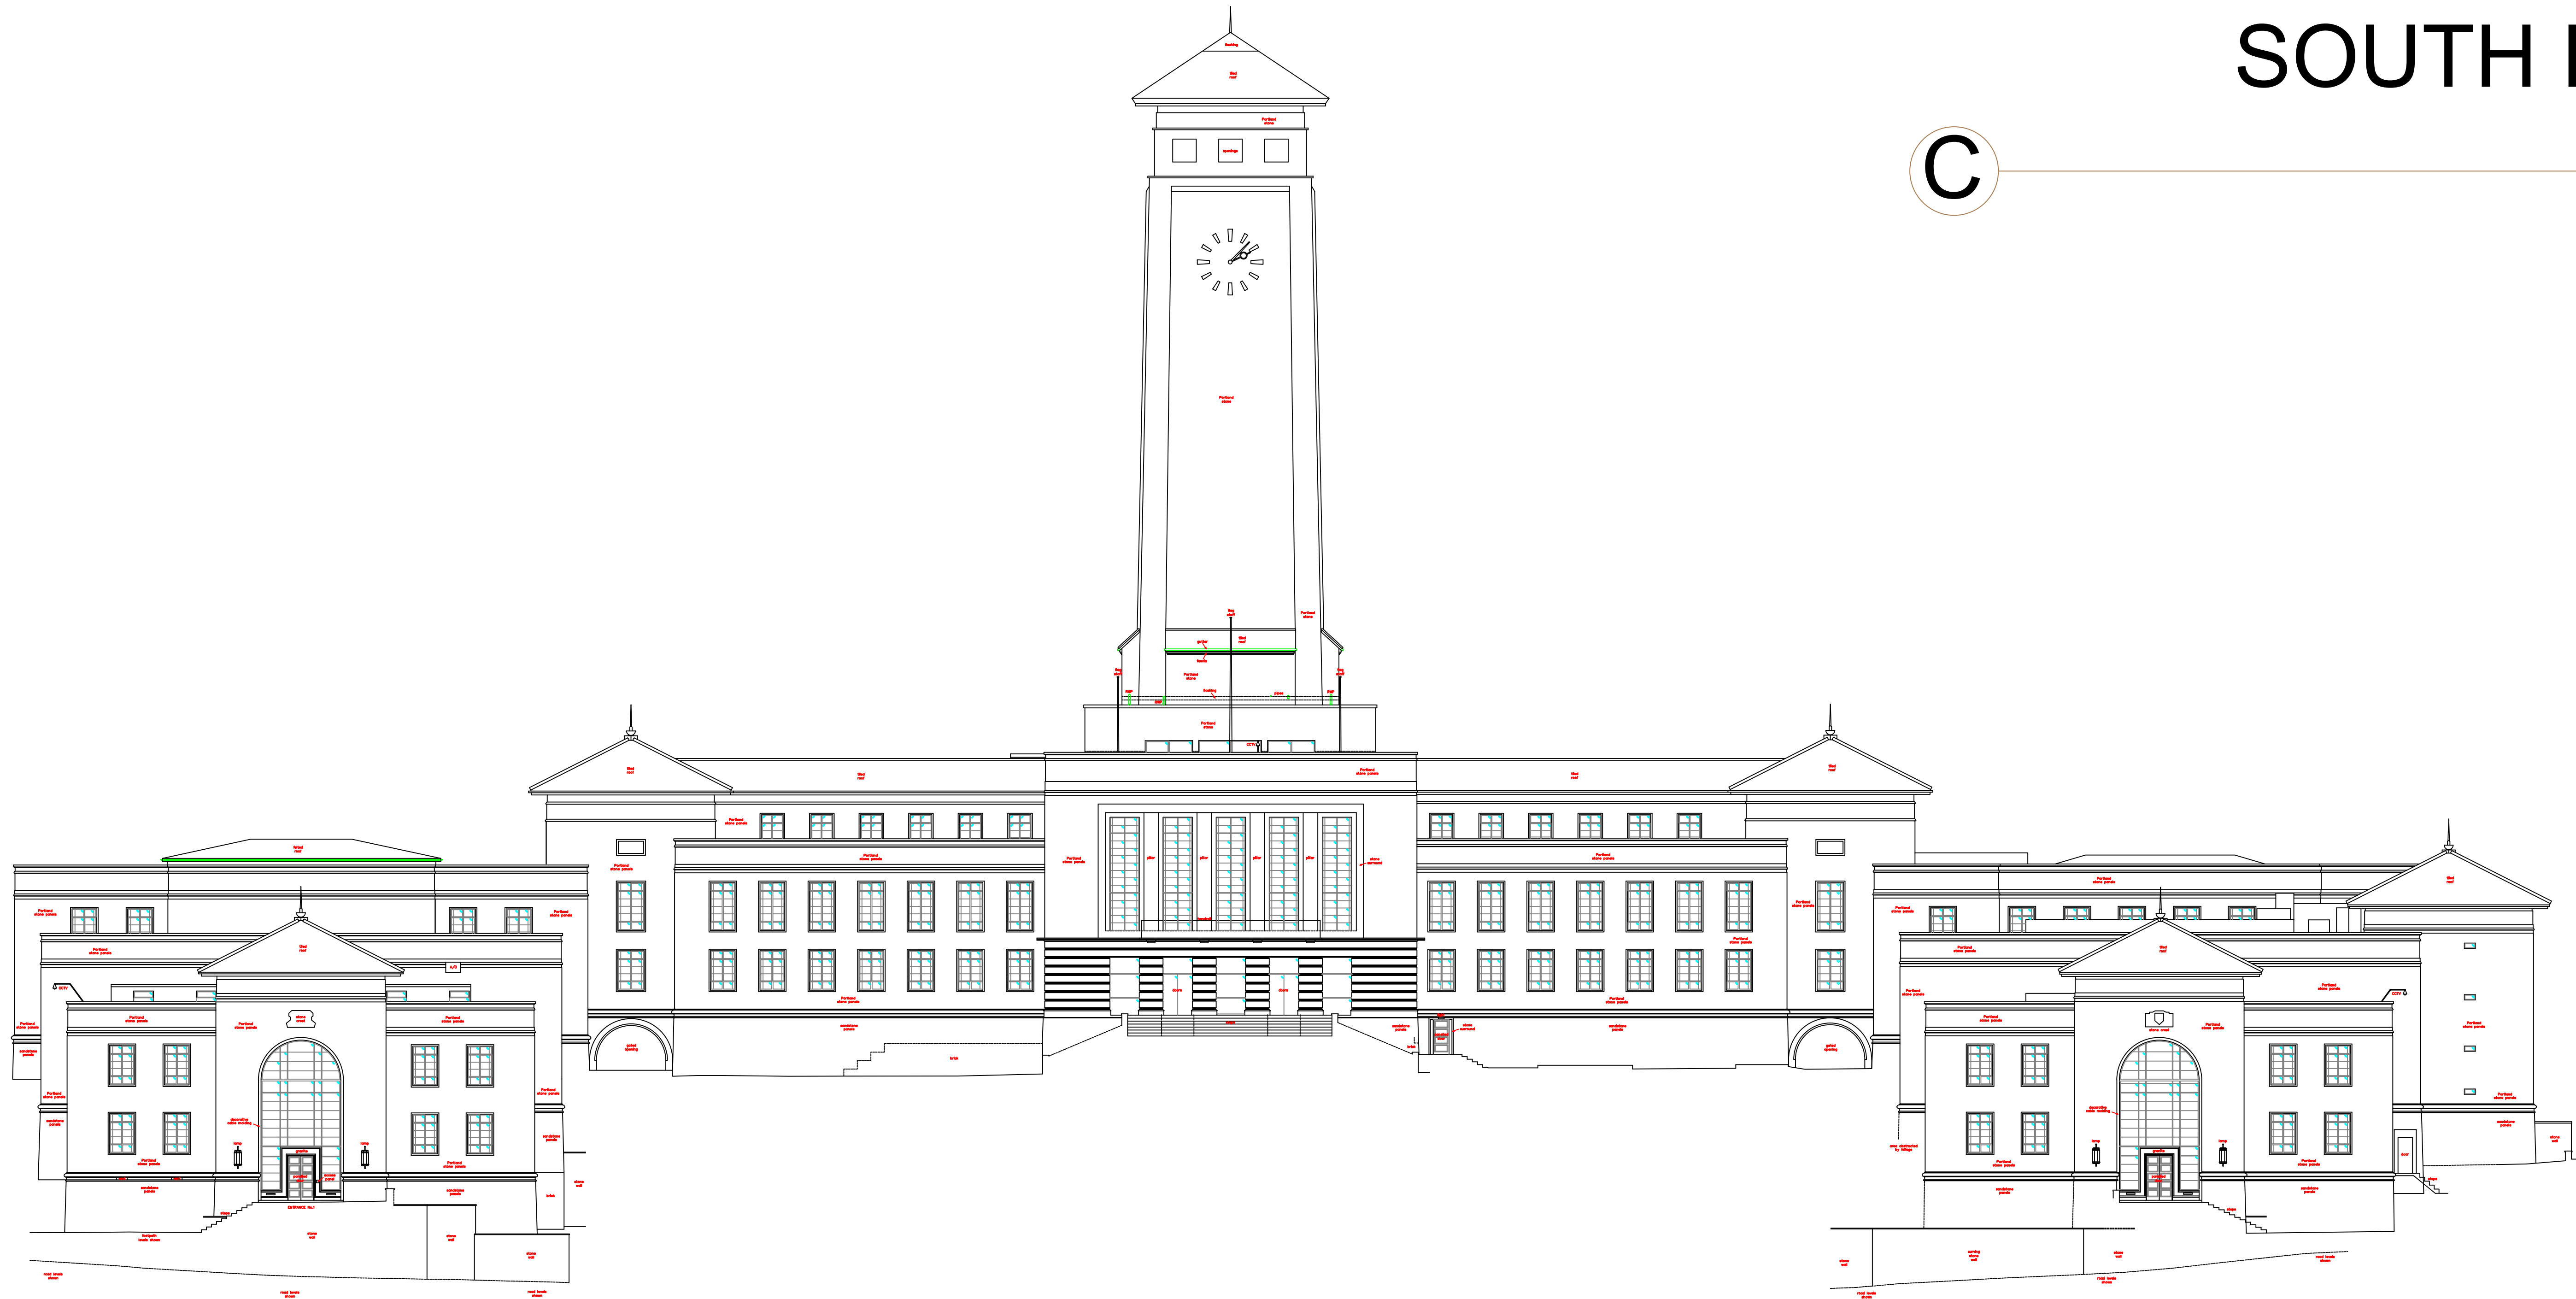

SOUTH ELEVATION

1:200

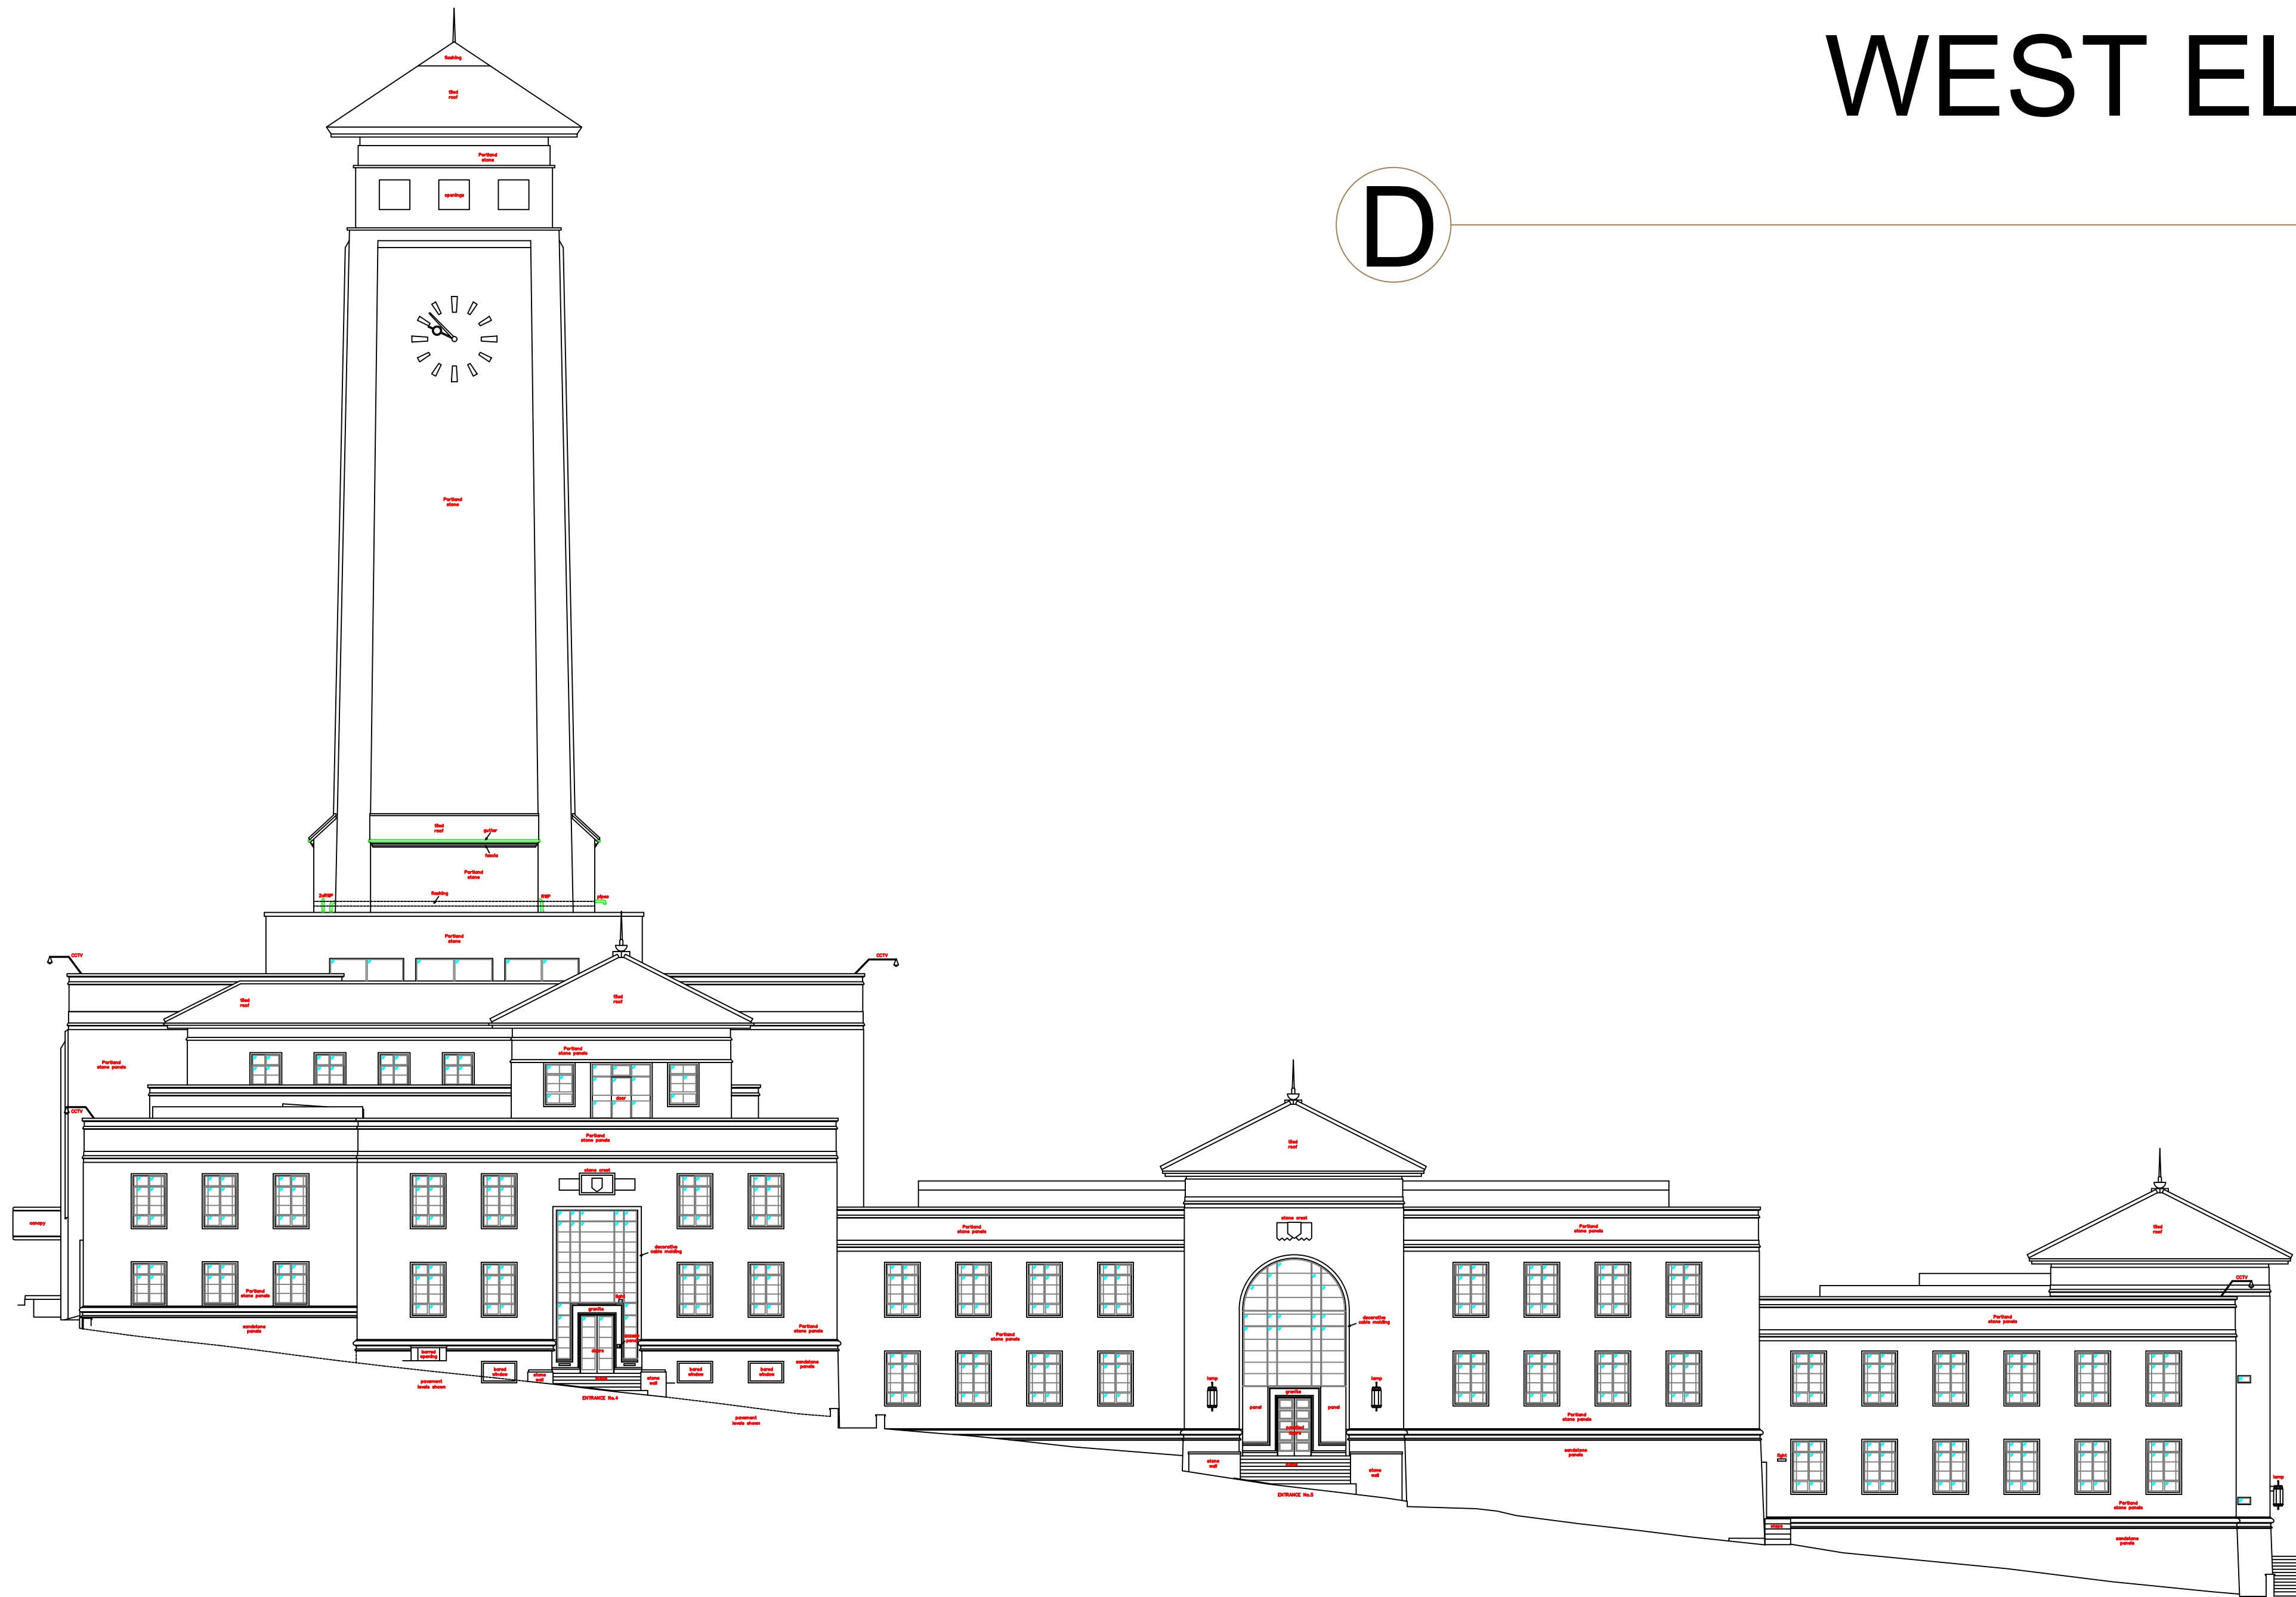

WEST ELEVATION

1:200

RESPONSIBILITY IS NOT ACCEPTED FOR OTHERS SCALING DIRECTLY FROM THIS DRAWING. DO NOT SCALE FROM THIS DRAWING. USE WRITTEN DIMENSIONS ONLY.

0m 2 4 6 12m
1:200

ORIGINAL SHEET SIZE A0

KEY PLAN

THIS DRAWING IS PRODUCED FOR USE IN THIS PROJECT ONLY AND MAY NOT BE USED FOR ANY OTHER PURPOSE. NPS PROPERTY CONSULTANTS LTD ACCEPT NO LIABILITY FOR THE USE OF THIS DRAWING OTHER THAN THE PURPOSE FOR WHICH IT WAS RETAINED IN CONNECTION WITH THE PROJECT AS RECORDED IN THE PURPOSE FOR ISSUE AND FILE STATUS CODE.

THIS DRAWING MAY NOT BE REPRODUCED IN ANY FORM WITHOUT PRIOR WRITTEN AGREEMENT OF NPS PROPERTY CONSULTANTS LTD.

© CROWN COPYRIGHT AND DATABASE RIGHTS 2025 ORDNANCE SURVEY LICENCE NUMBER: -

Notes:

FIRST ISSUE					
P0					
REV	DRAWN	DATE	CHECKED	DATE	APPROVED
Newport norse Casnewydd					
Newport Norse					
1st Floor, Caradog House, Cleppa Park, Newport, Wales, NP10 8UG. Tel: 01633 240405, web:www.norsegroup.co.uk					
CLIENT Newport City Council					
PROJECT Newport Civic Centre - Proposed PV					
TITLE South & West Elevations (Proposed)					
SCALES 1:200		DISCIPLINE BUILDING SRVYR		PROJECT NUMBER 1083467	
DRAWING NUMBER NPS-DR-B-(50)- 004		REV CODE P 1		DRAWN BY CG	
STATUS CODE S2		PURPOSE OF ISSUE PRELIMINARY		DATE 28 November 2025 14:28:41	