

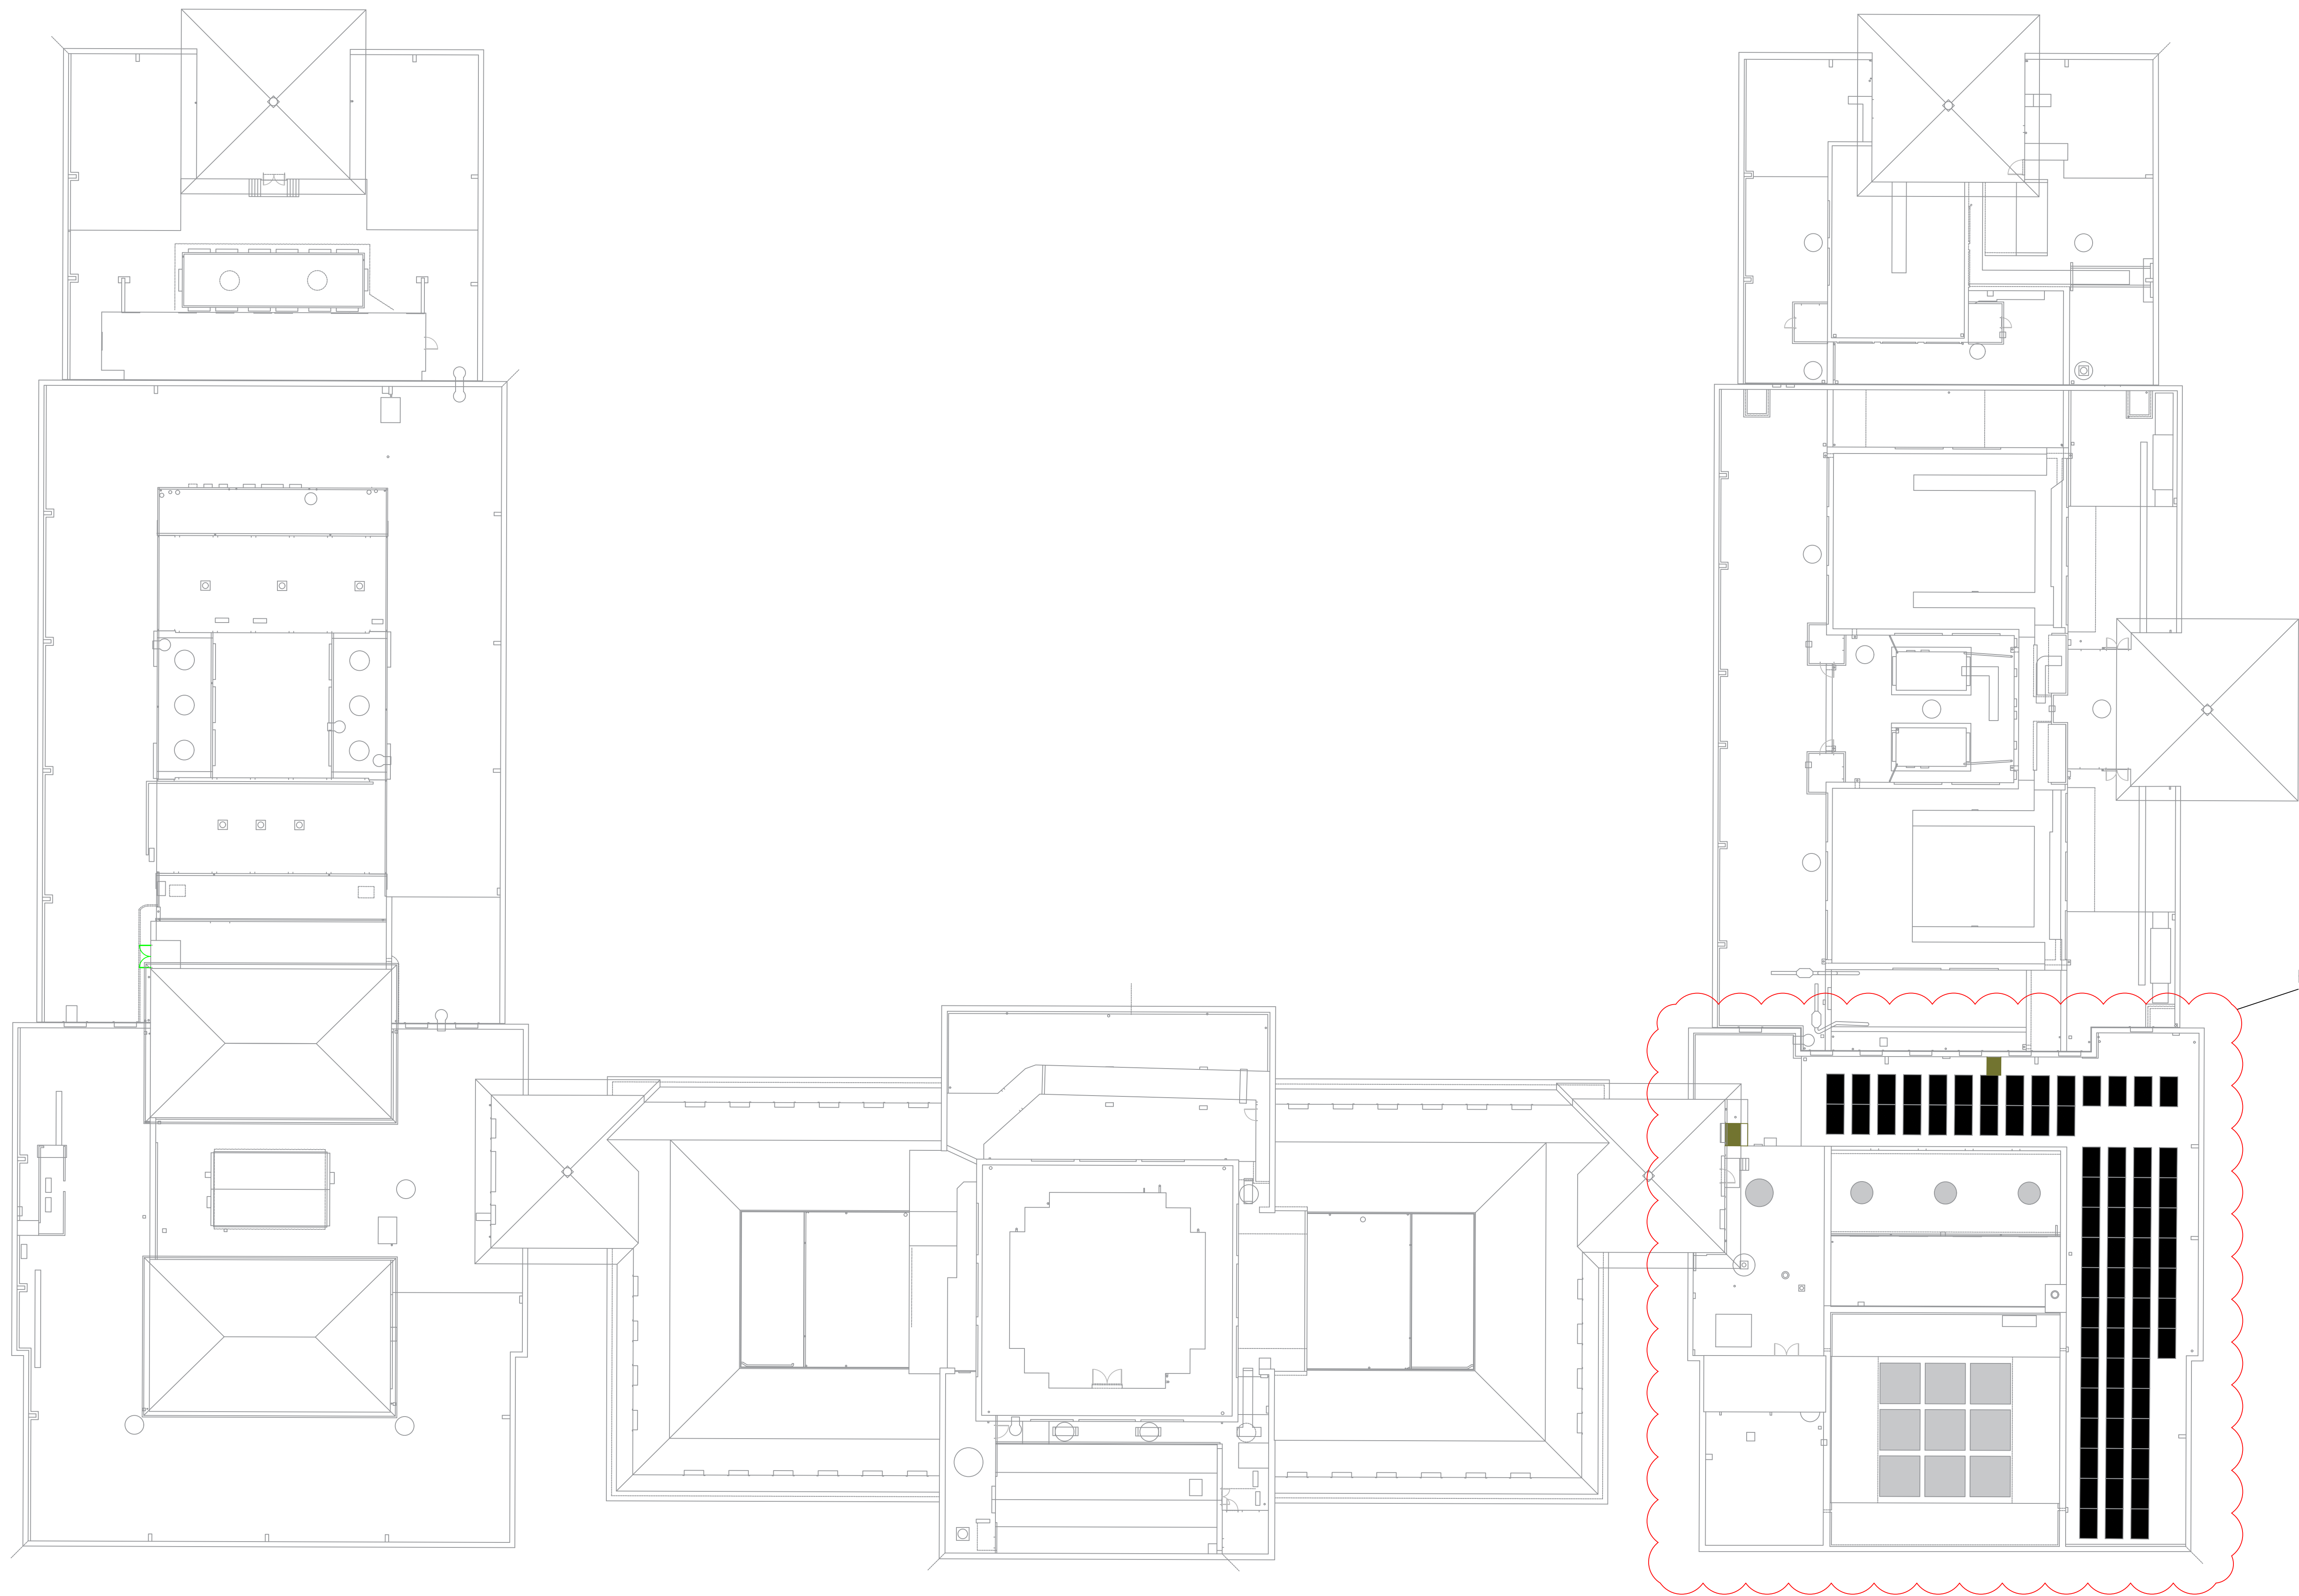


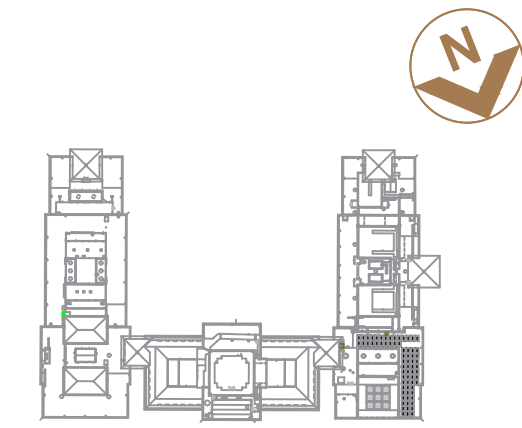


*SEE DRAWING NO.
NPS-DR-B-(50)-004

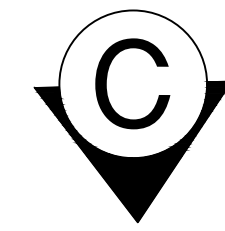


Roofs in scope for PV


*SEE DRAWING NO.
NPS-DR-B-(50)-004

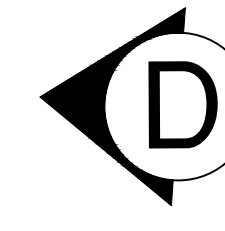

*SEE DRAWING NO.
NPS-DR-B-(50)-003

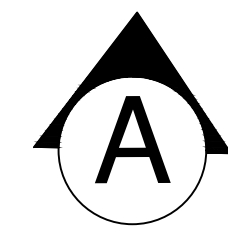

*SEE DRAWING NO.
NPS-DR-B-(50)-003

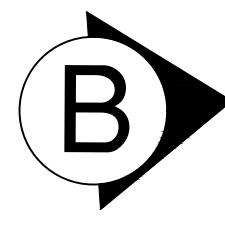

FIRST ISSUE							
P0	REV	DRAWN	DATE	CHECKED	DATE	APPROVED	DATE



Newport Norse

1st Floor, Caradog House, Cleppa Park, Newport, Wales,
NP10 8UG. Tel: 01633 240405, [web:www.newportnorse.co.uk](http://www.newportnorse.co.uk)

CLIENT

Newport City Council

PROJECT

Newport Civic Centre -
Proposed PV

TITLE

Roof Plan (Proposed)

SCALES DISCIPLINE PROJECT NUMBER

1:200 BUILDING SRVYR 1083467

DRAWING NUMBER REV CODE

NPS-DR-B-(50)-006 P 1

STATUS CODE PURPOSE OF ISSUE DRAWN BY

S2 PRELIMINARY CG