




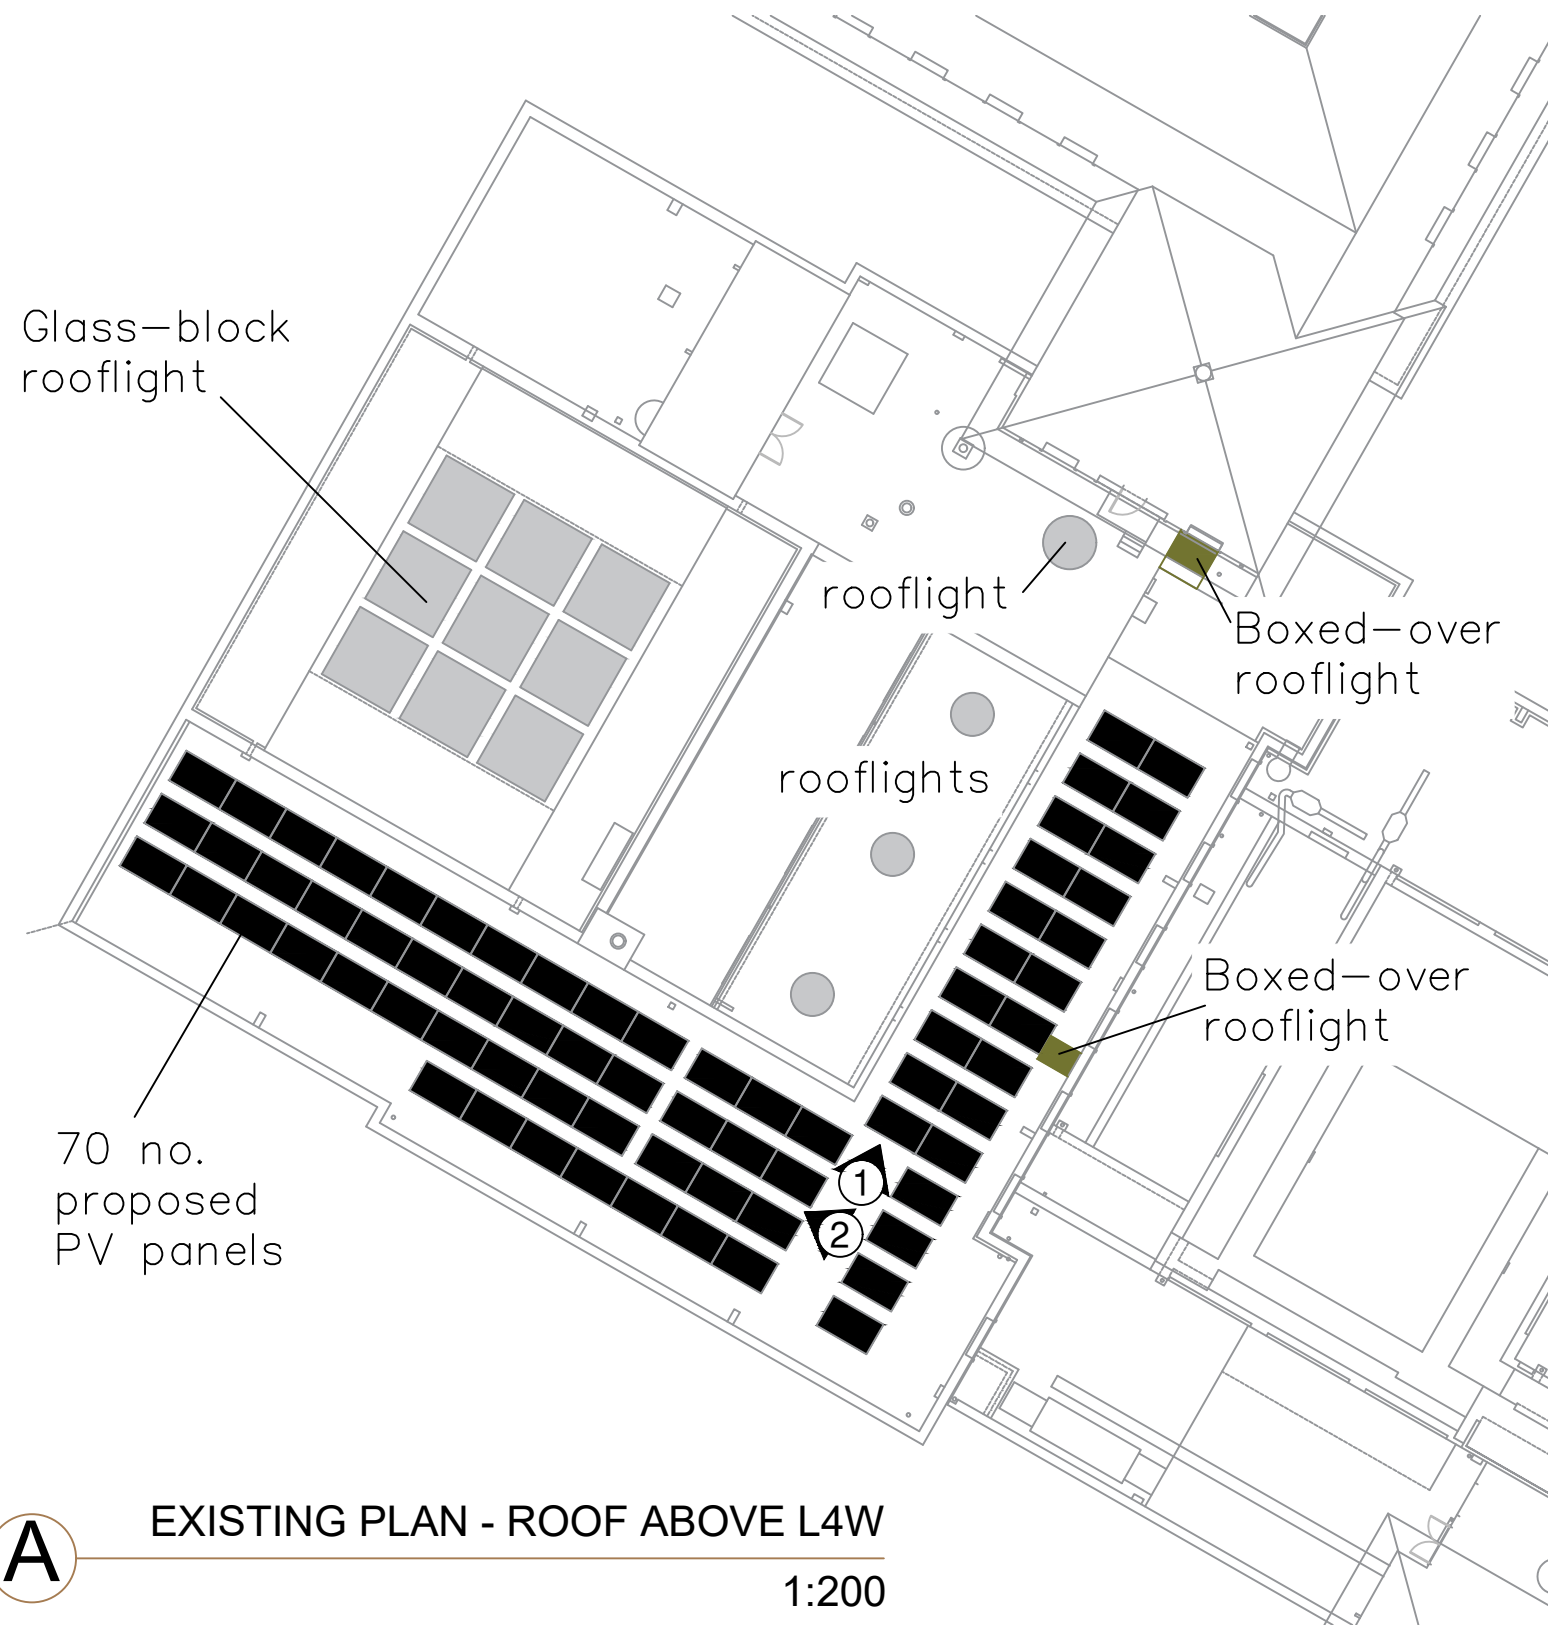

B EXISTING ROOF PLAN OF BUILDING 1:2

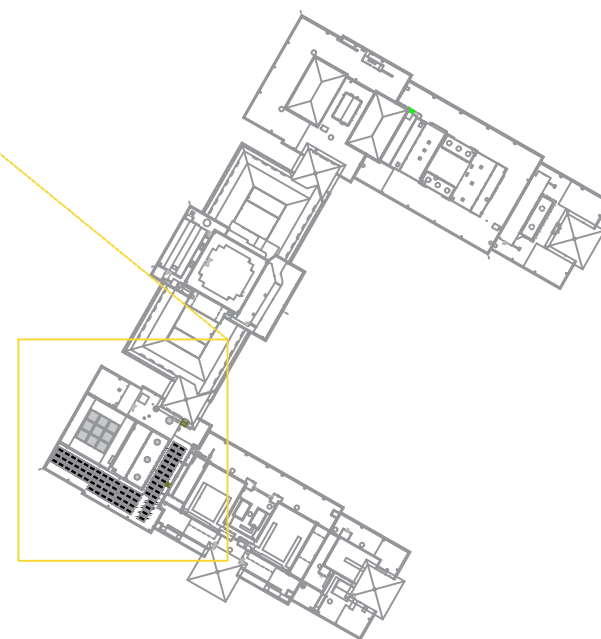

Existing views of proposed locations (roofing works ongoing).

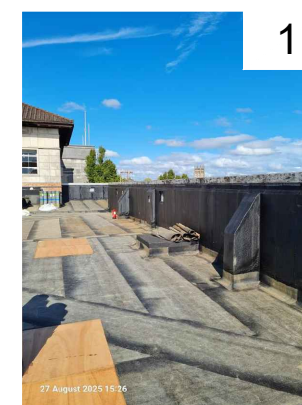

THIS DRAWING IS PRODUCED FOR USE IN THIS PROJECT ONLY AND MAY NOT BE USED FOR ANY OTHER PURPOSE. NPS PROPERTY CONSULTANTS LTD ACCEPT NO LIABILITY FOR THE USE OF THIS DRAWING OTHER THAN THE PURPOSE FOR WHICH IT WAS INTENDED IN CONNECTION WITH THIS PROJECT AS RECORDED IN THE 'PURPOSE FOR ISSUE' AND 'FILE STATUS CODE'.

THIS DRAWING MAY NOT BE REPRODUCED IN ANY FORM WITHOUT PRIOR WRITTEN AGREEMENT OF NPS PROPERTY CONSULTANTS LTD.

ORIGINAL
SHEET SIZE

A3

© CROWN COPYRIGHT AND DATABASE RIGHTS 2025
ORDNANCE SURVEY LICENCE NUMBER: New solar energy system above L4W

FIRST ISSUE

REV	DRAWN	DATE	CHECKED	DATE	APPROVED	DATE
P0						

CLIENT
Newport City Council

PROJECT
Newport Civic Centre - Proposed PV

TITLE
New roof-mounted solar energy system above L4W (Plan)



Newport Norse
1st Floor, Caradog House, Clappa Park,
Newport, Wales, NP10 8UG,
Tel: 01633 240405;
web: www.norsegroup.co.uk

SCALES DISCIPLINE PROJECT NUMBER
1:100 BLDG S 1083467

DRAWING NUMBER REV CODE
NPS-DR-B-(00)-200 P 1

STATUS CODE PURPOSE OF ISSUE DRAWN
S2 INFORMATION CG