
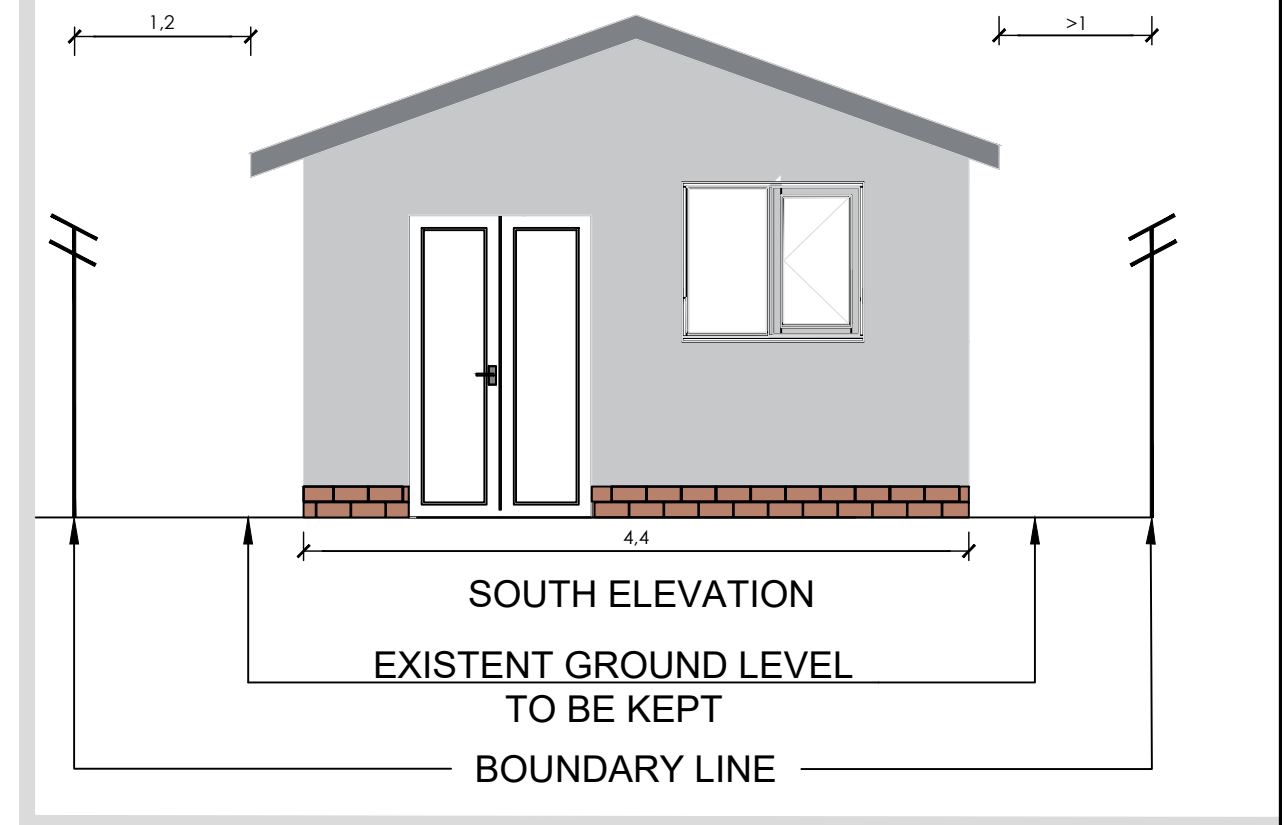
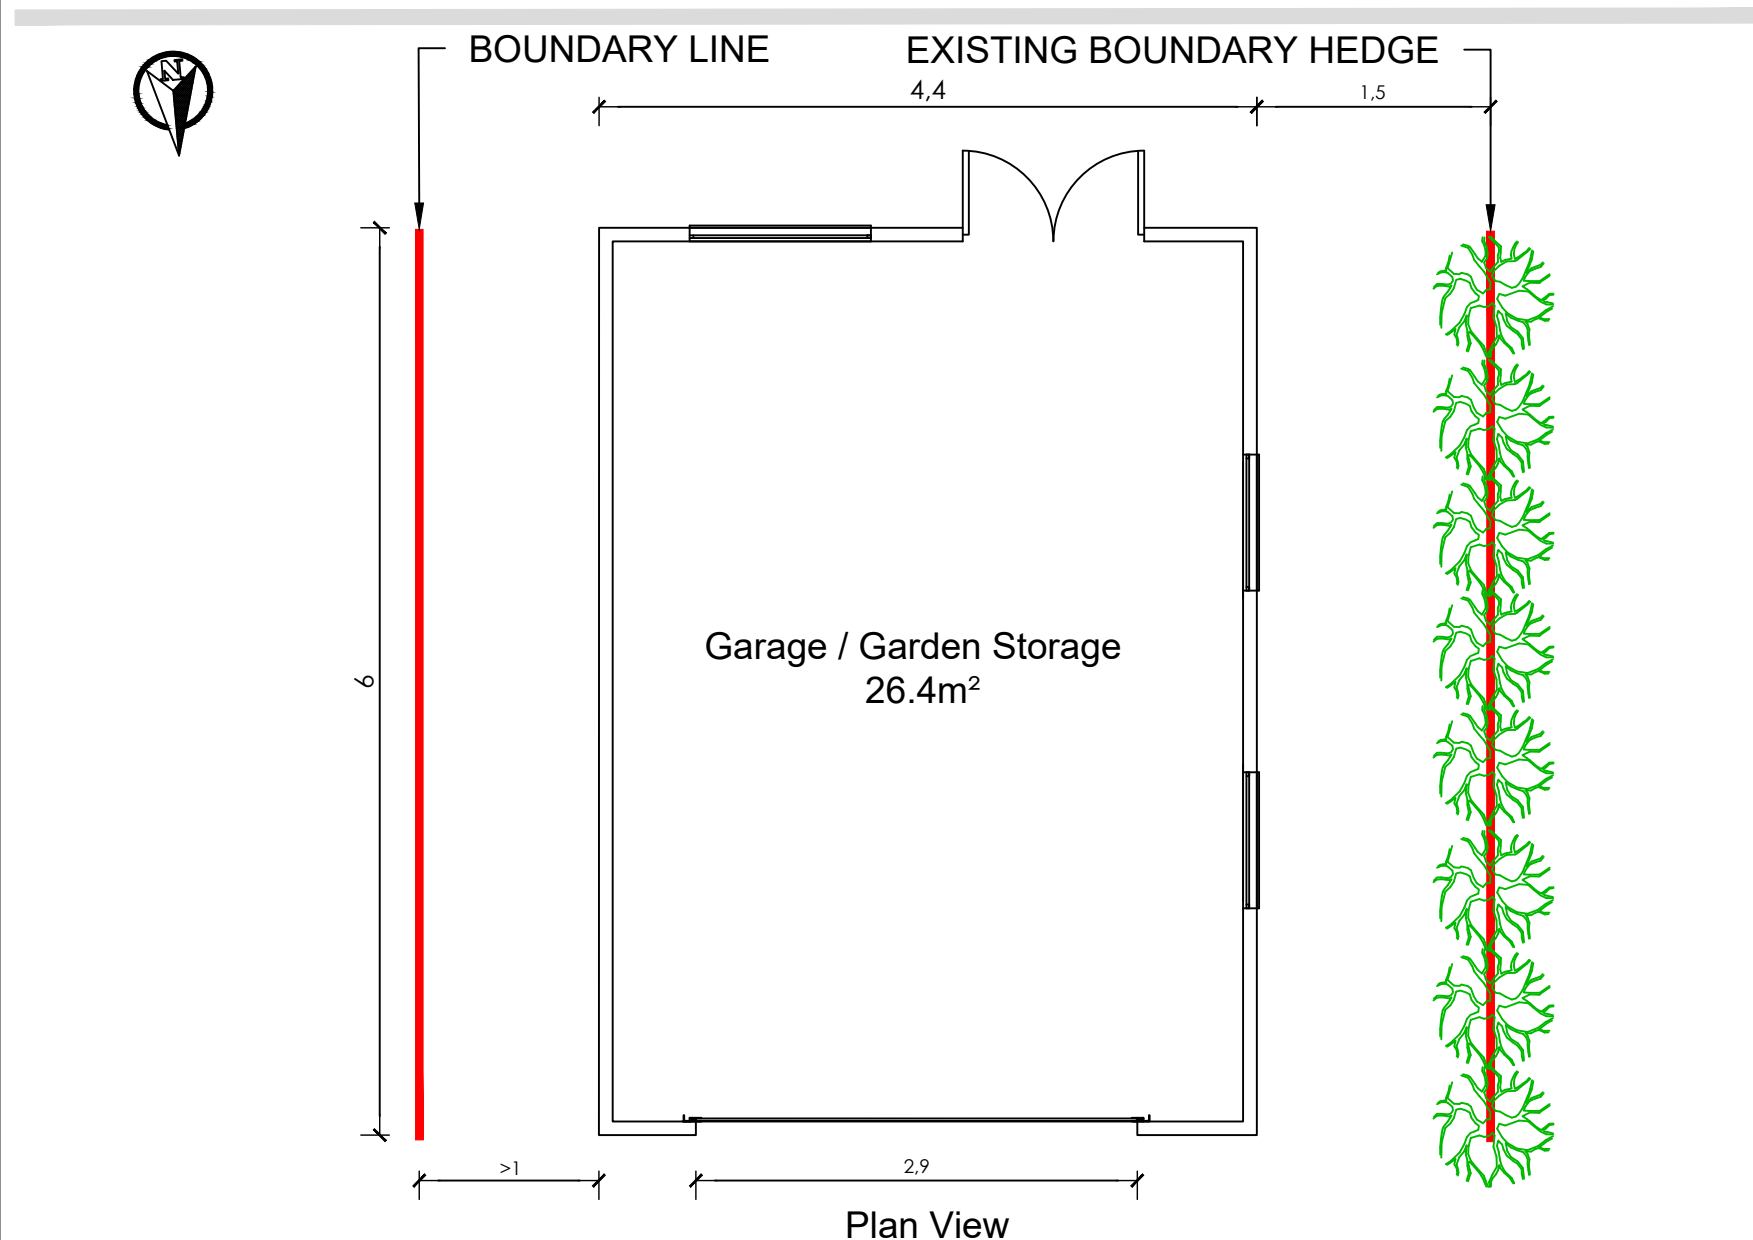


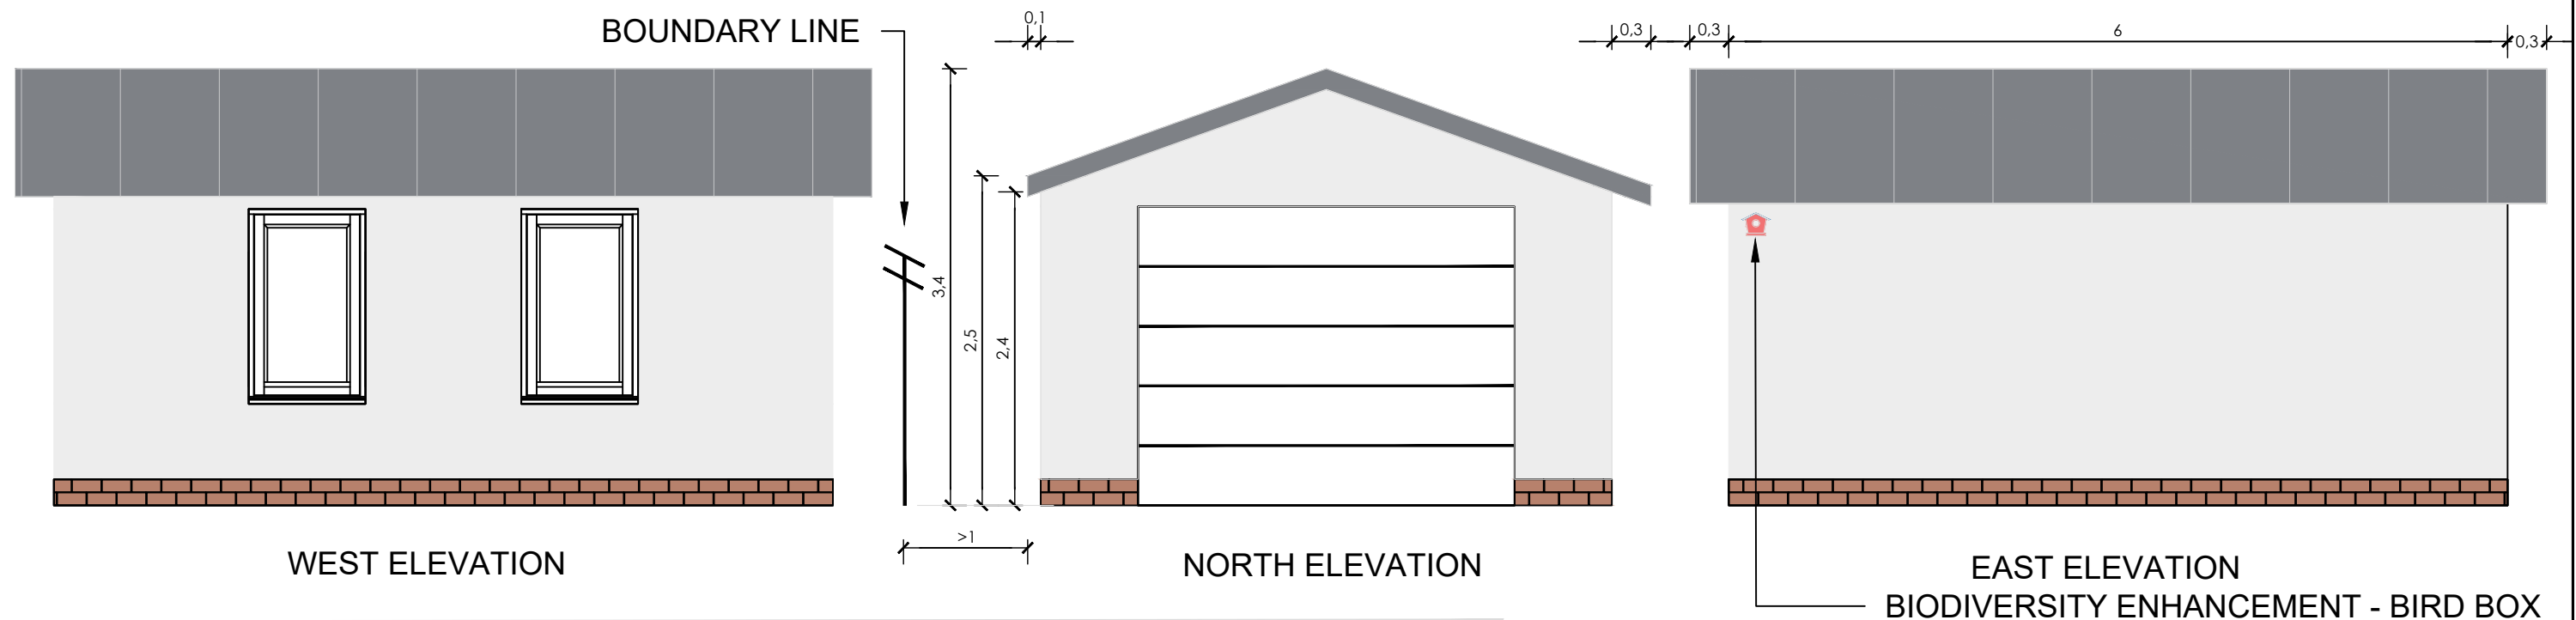

PROPOSED FINISHES SCHEDULE

- EXTERNAL WALLS TO BE BRICK SLIPS & WHITE RENDER SYSTEM.
- METAL BLACK ROOFING SYSTEM.
- WHITE UPVC WINDOWS & DOORS THROUGHOUT TO MATCH DWELLING.
- FRONT ELEVATION TO BE EQUIPPED WITH A SECTIONAL SINGLE GARAGE DOOR. COLOUR TO BE WHITE AS DWELLING.
- FASCIA & SOFFIT TO BE WHITE UPVC THROUGHOUT TO MATCH EXISTING DWELLING.

NO.	REVISION	NOTES	INITIALS	DATE	NOTES	STAGE	APPLICANT	JOB TITLE	DRAWING NO.	SIZE	REV.
0		FIRST ISSUE - FOR PLANNING APPLICATION PURPOSES	JB	10/04/2026	1. ALL DIMENSIONS TO BE CHECKED ON SITE.		Mr J Brito	32 LISWERRY ROAD	NP194LB 32 A02 A3	3	
1		SECOND ISSUE - DIMENSION TO WEST BOUNDARY AMENDED AND DRAWING TITLE CHANGED	JB	08/05/2026	2. ALL DIMENSIONS IN METER UNLESS STATED.		32 Liswerry Road				
2		ROOF TYPE AMENDMENT	JB	01/07/2026	3. DRAWING TO BE READ IN CONJUNCTION WITH NP194LB 32 A01		Newport				
3		BIODIVERSITY ENHANCEMENT ADDED	JB	13/07/2026			NP19 4LB				

FOR PLANNING

DRAWING TITLE
PROPOSED GARAGE GENERAL ARRANGEMENT

DATE:
JULY 2026