


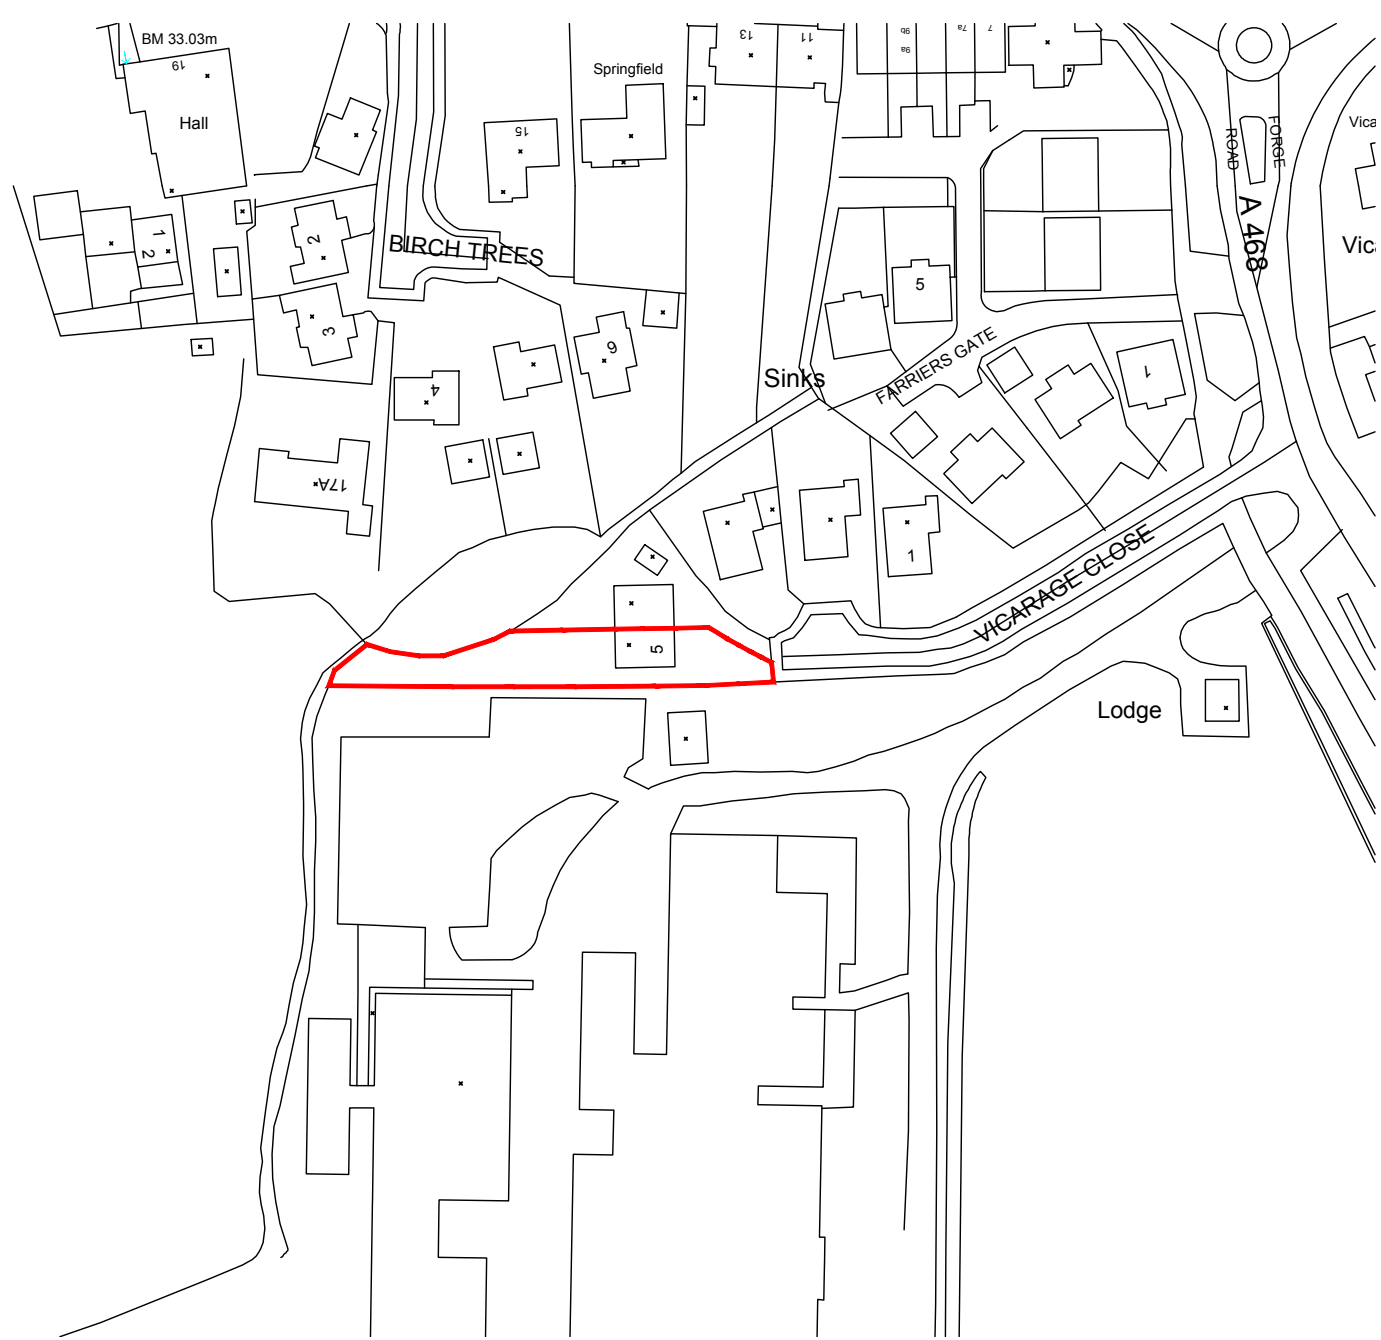


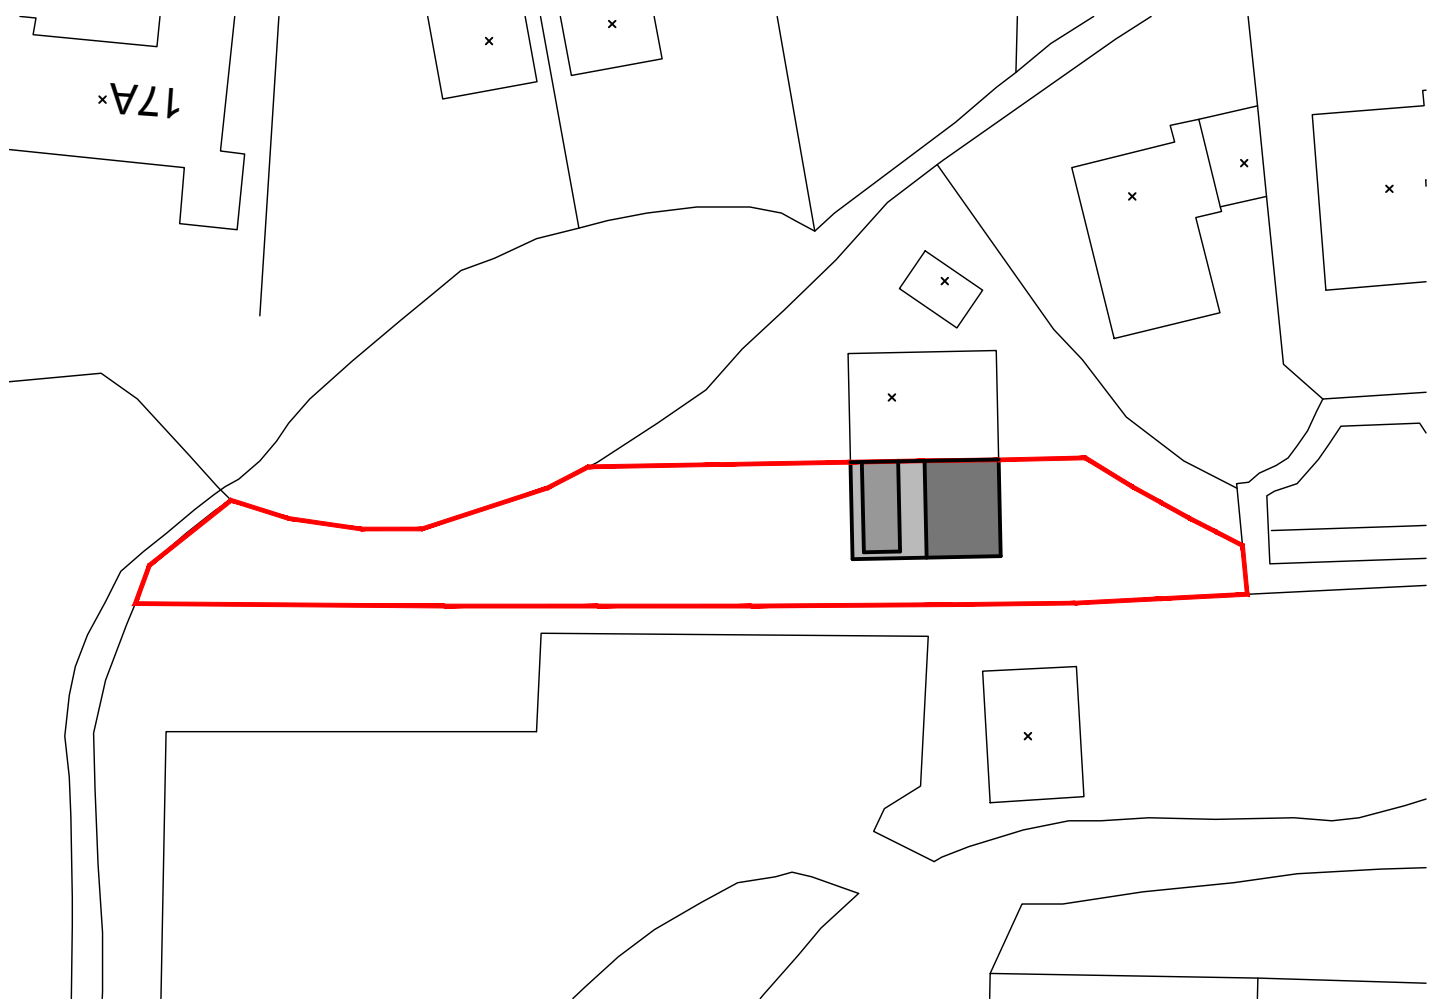


SITE LOCATION PLAN
Scale 1:1250

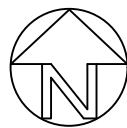


EXISTING BLOCK PLAN
Scale 1:500

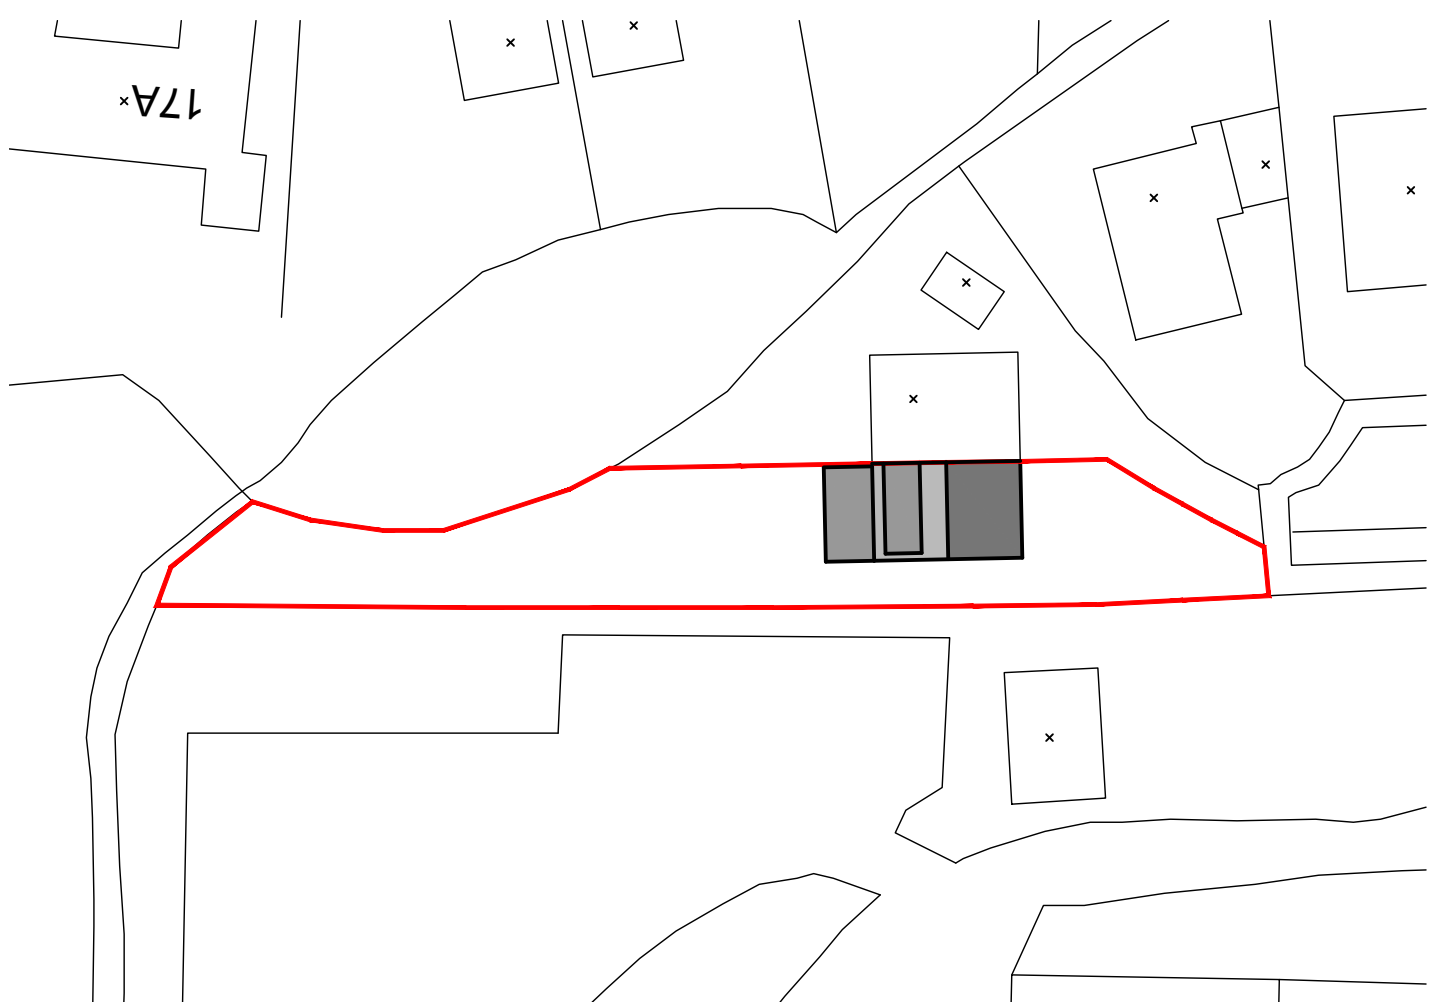


PROPOSED BLOCK PLAN
Scale 1:500

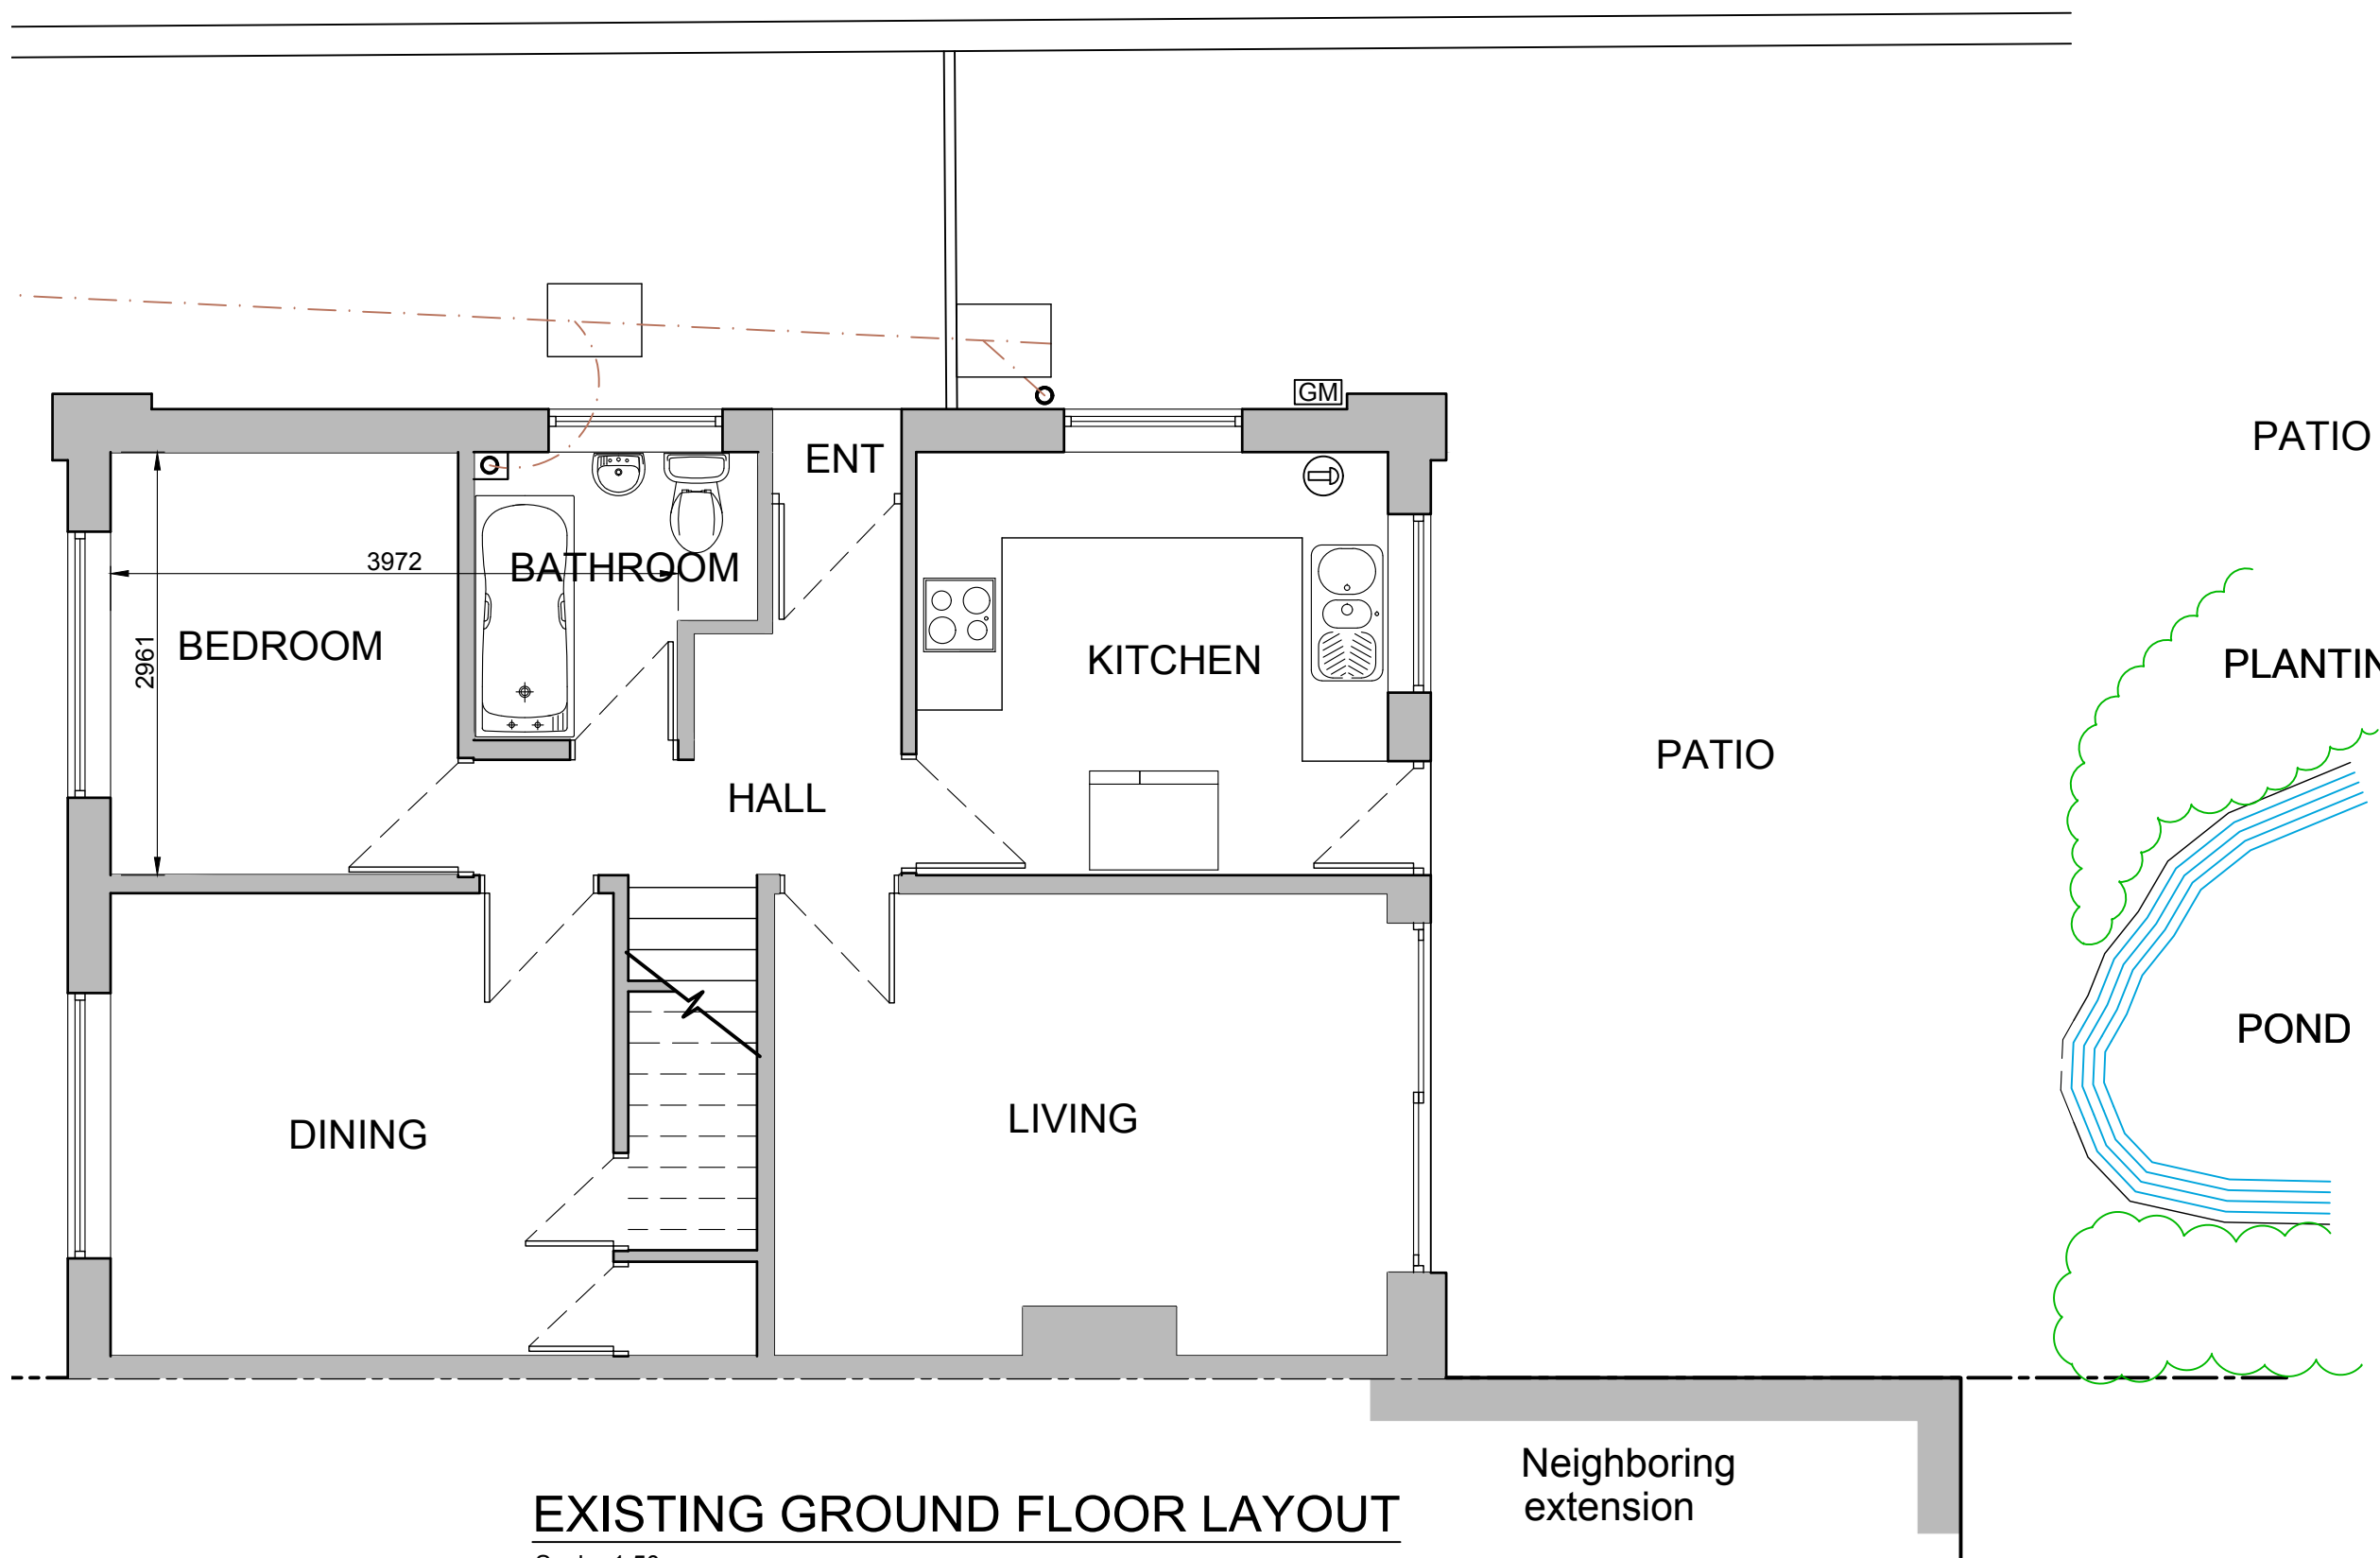


EXISTING GROUND FLOOR LAYOUT
Scale 1:50

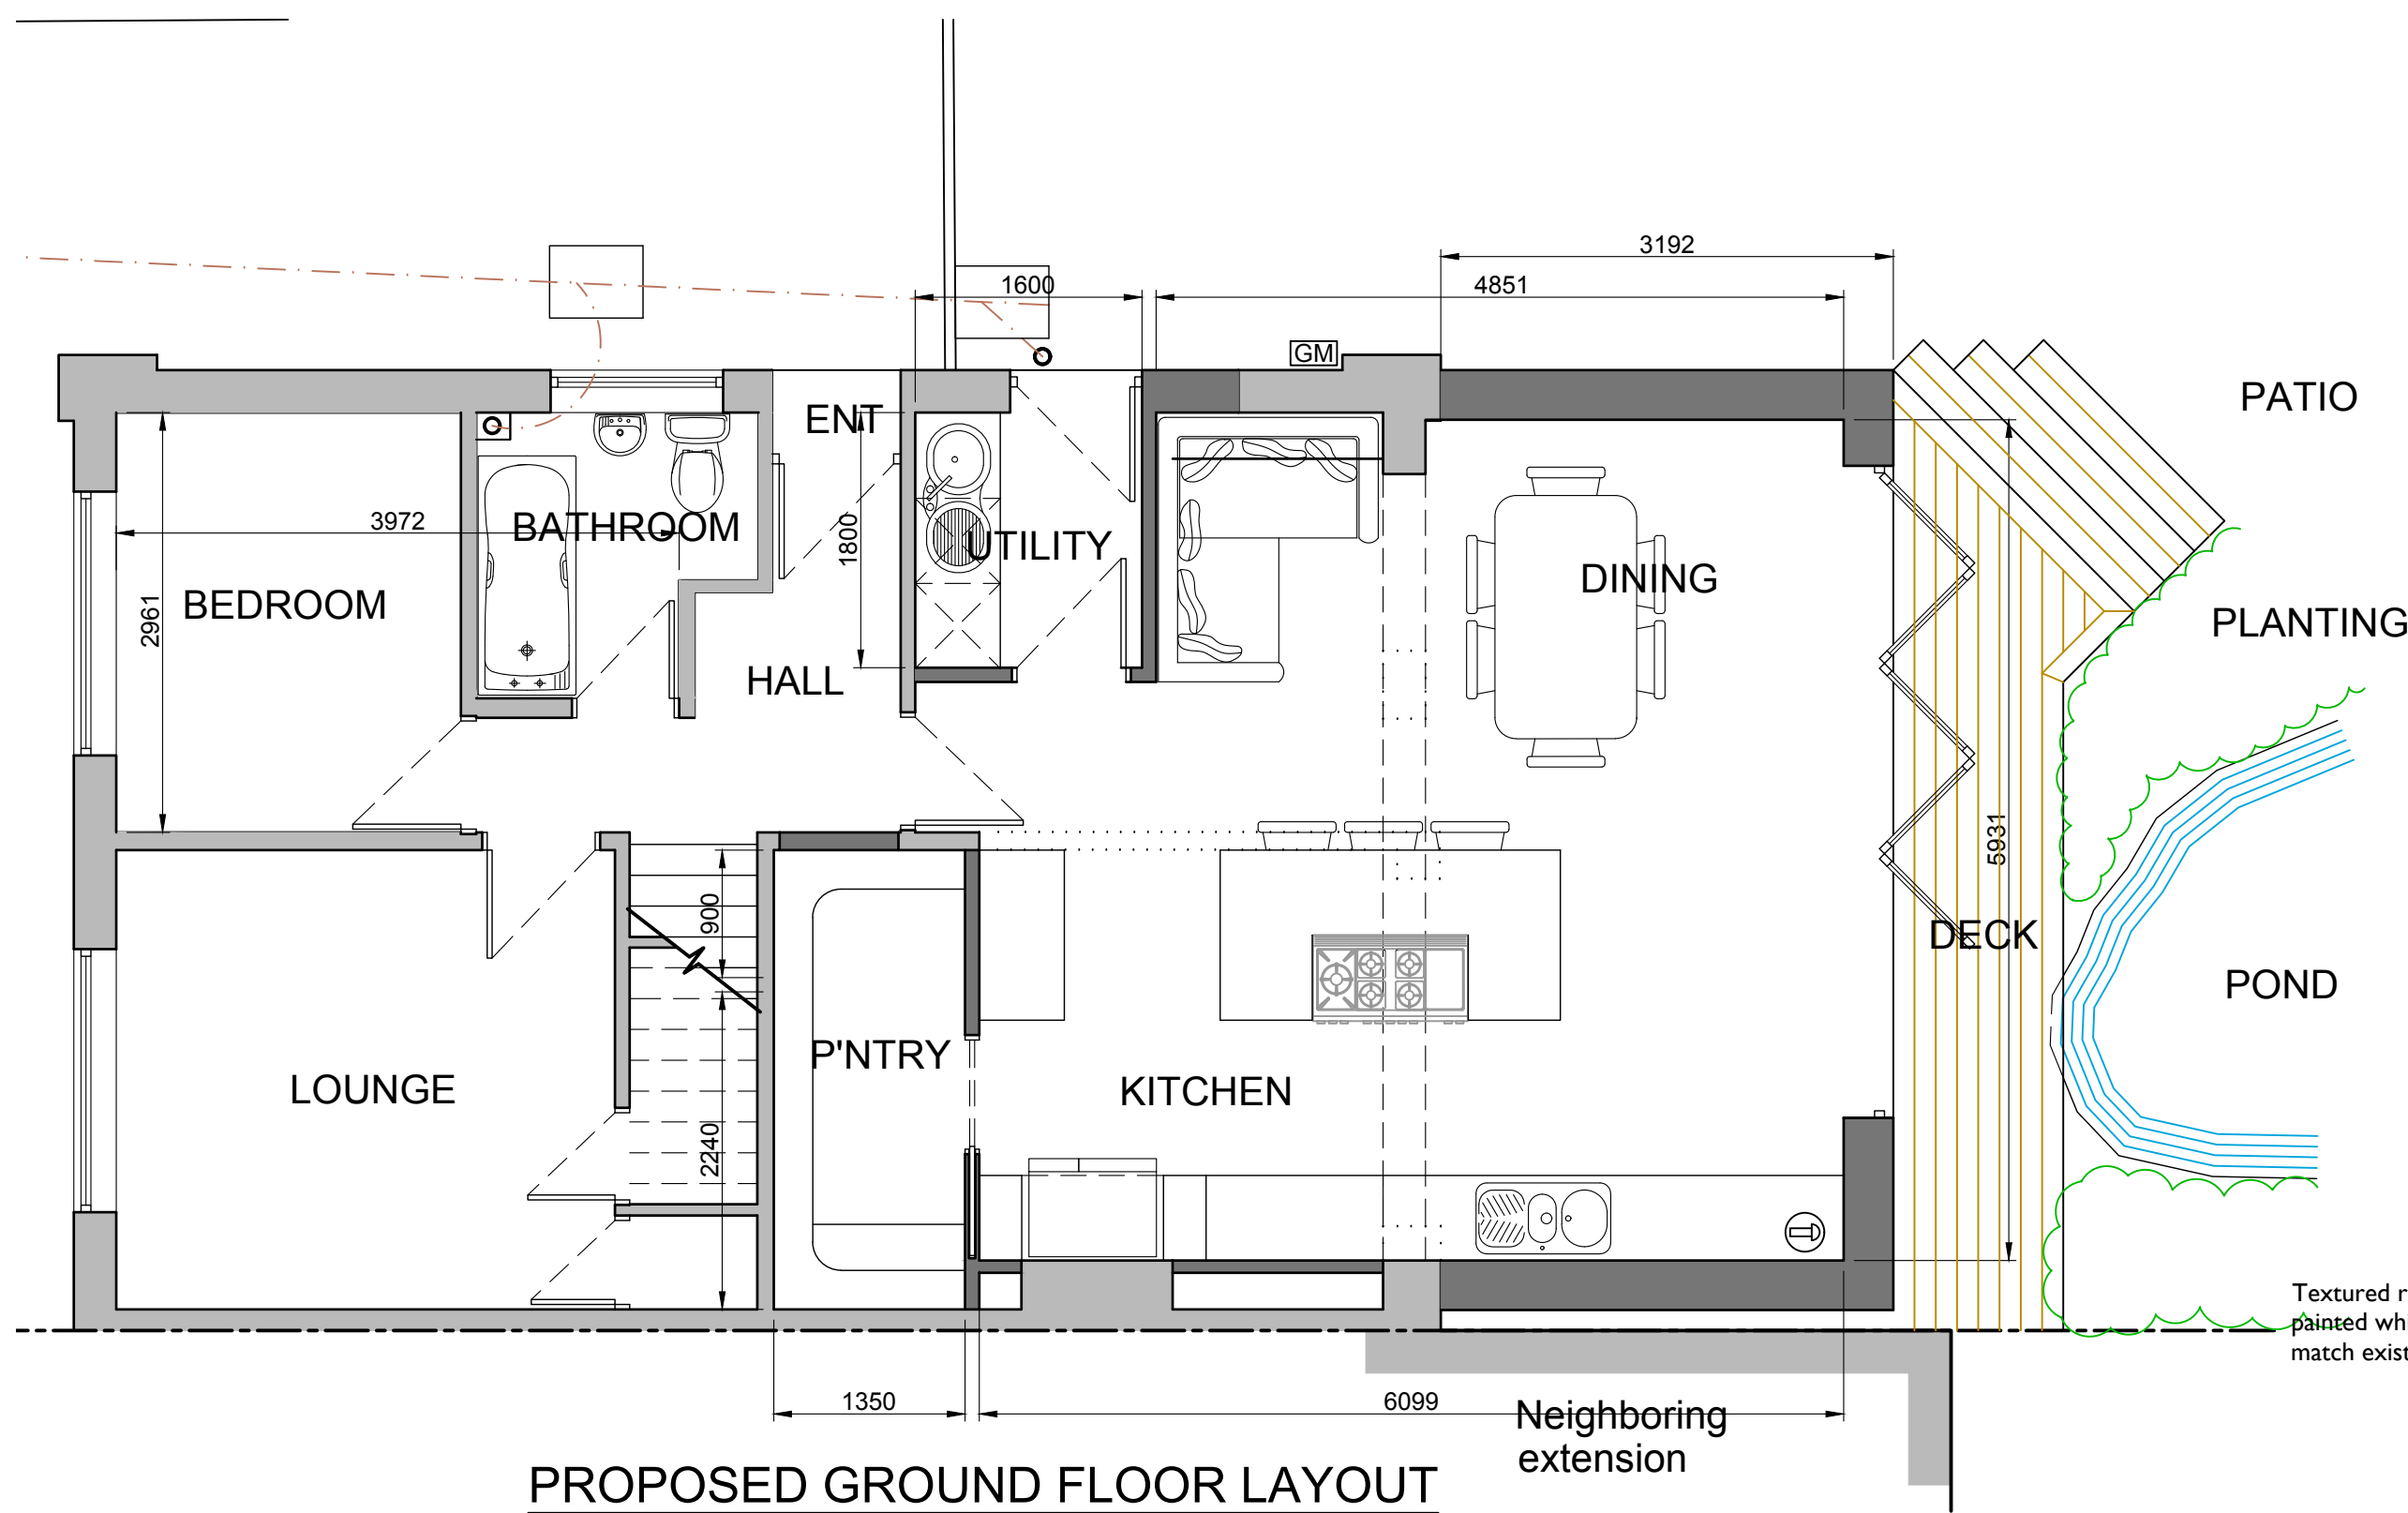

PROPOSED GROUND FLOOR LAYOUT
Scale 1:50

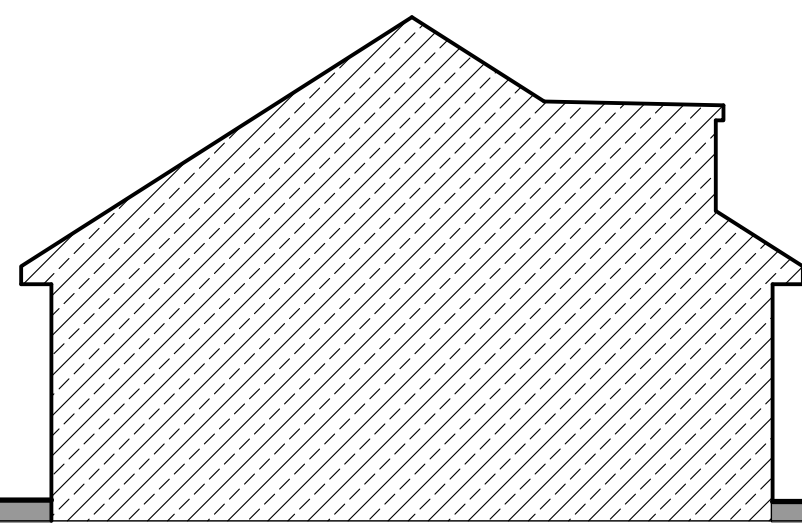

EXISTING SIDE ELEVATION / SECTION
Scale 1:100

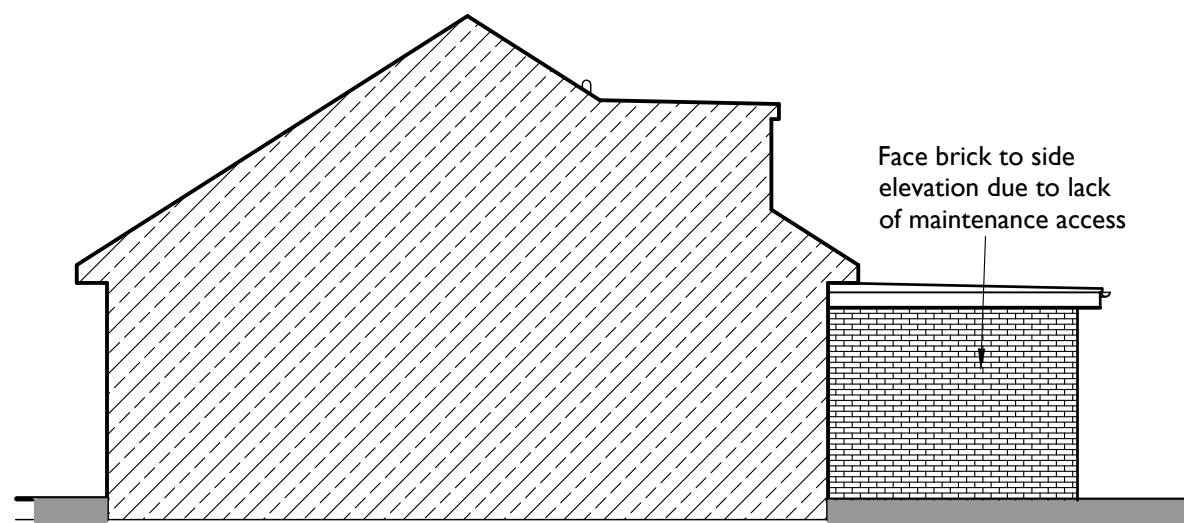


PROPOSED SIDE ELEVATION / SECTION
Scale 1:100




EXISTING REAR ELEVATION
Scale 1:100



EXISTING SIDE ELEVATION
Scale 1:100

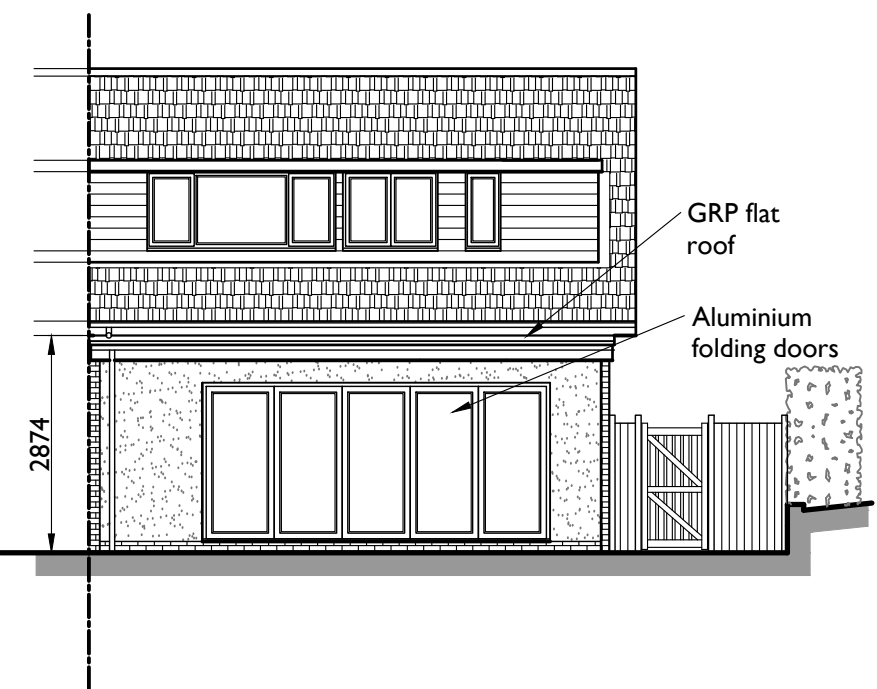

PROPOSED REAR ELEVATION
Scale 1:100

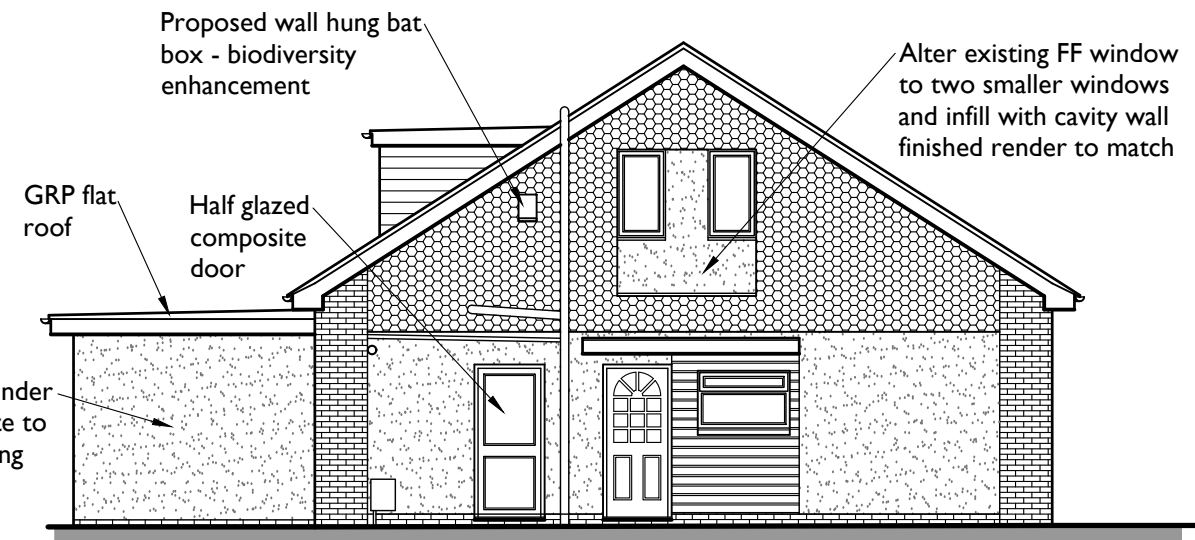

PROPOSED SIDE ELEVATION
Scale 1:100

NOTES

- 1) All dimensions in millimeters Unless otherwise noted.
- 2) Drawings intended for purposes as described.
- 3) Any discrepancies to be brought to the attention of RPD Building Consultants immediately.
- 4) Do not scale off this drawing for construction purposes
- 5) This drawing is to read in conjunction with RPD Building Consultants construction notes.

© This Drawing is copyright
It must not be reproduced or disclosed to third parties without the permission of RPD.

REVISION	DATE	DESCRIPTION
PROJECT / SITE ADDRESS / CLIENT		
PROPOSED SINGLE STOREY EXTENSION 5 VICARAGE CLOSE, BASSALEG NEWPORT NP10 8NB MR AND MRS JAMES		
DRAWING TITLE		
SITE LOCATION PLAN EXISTING AND PROPOSED LAYOUTS AND ELEVATIONS		
DETAILS		
Scales	As shown @ A1	Date JUN 25
Drawn	RPD	Checked CMP
Job No.	VC5	Drawing No. 01
Status	LDC	Revision
RPD BUILDING CONSULTANTS LIMITED 61 WESTERN AVENUE, NEWPORT, NP20 3QZ T - 01633 677514 W - www.rpd.uk.com E - richard@rpd.uk.com		