




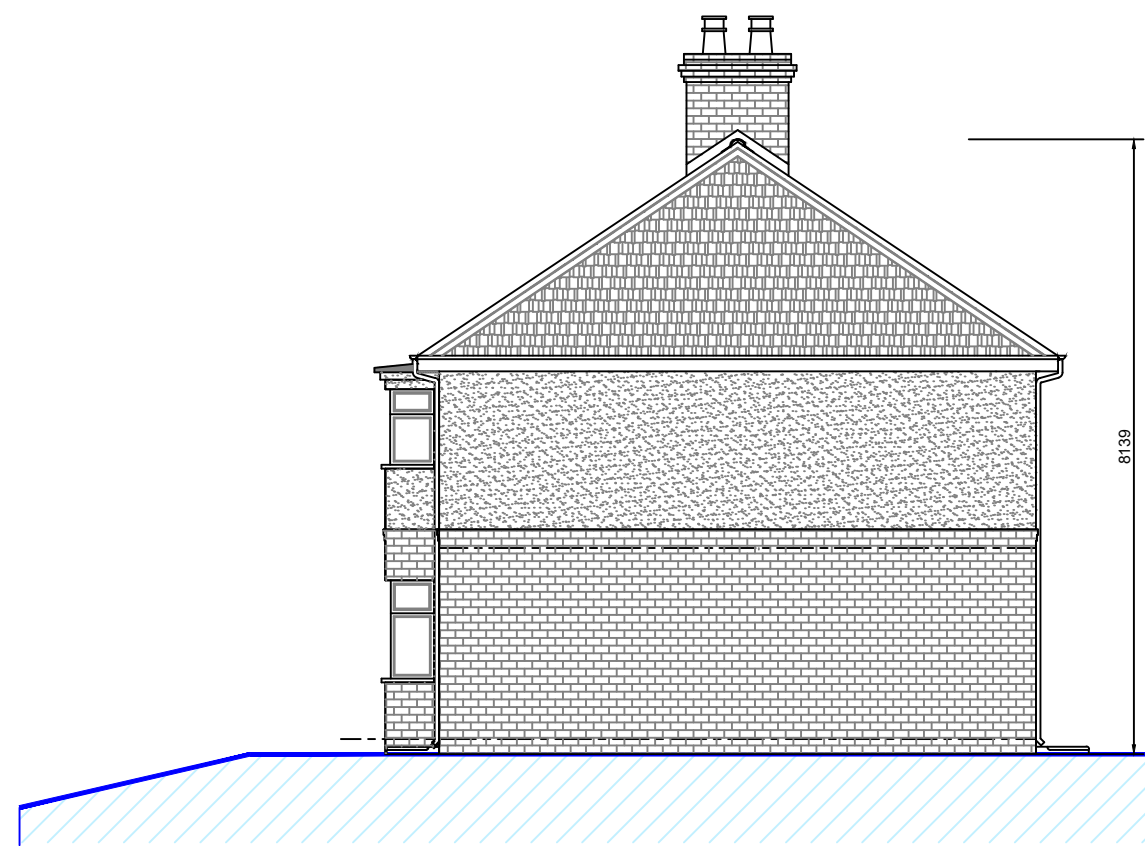


EXISTING SOUTH ELEVATION...  
Scale 1:100

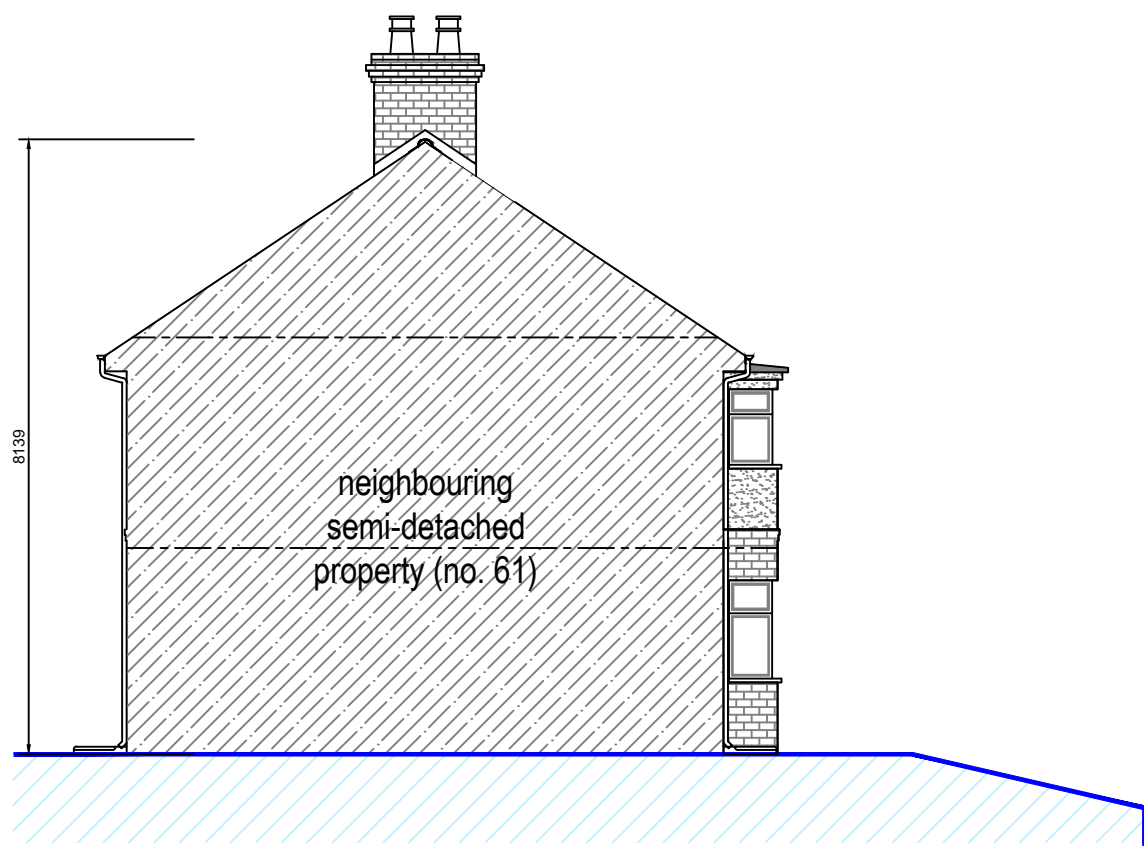


EXISTING NORTH ELEVATION...  
Scale 1:100

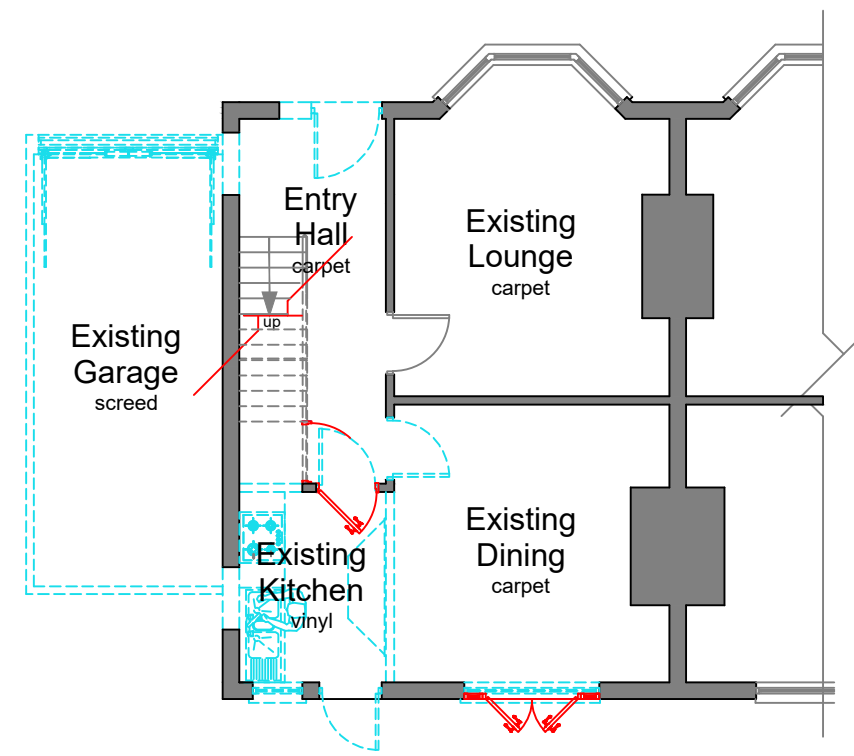


GROUND FLOOR DEMOLITION PLAN...  
Scale 1:100

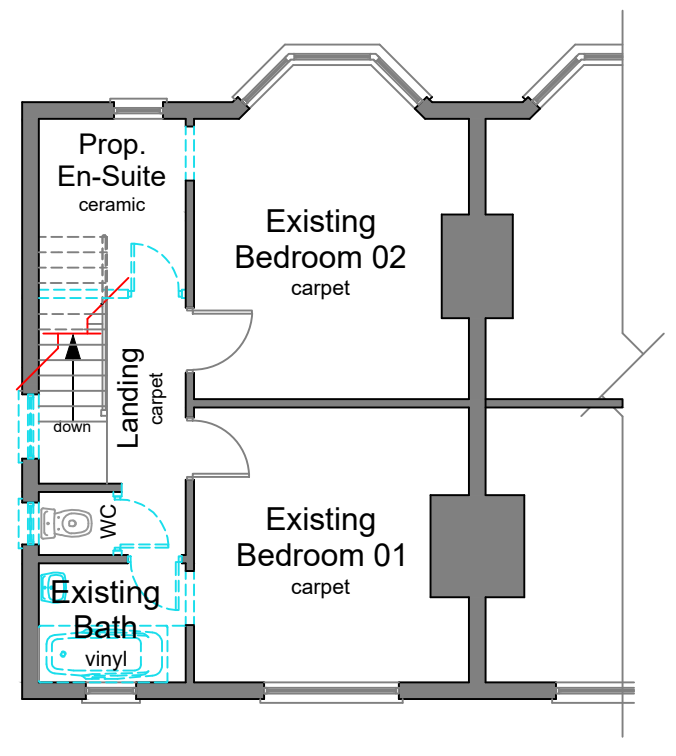


FIRST FLOOR DEMOLITION PLAN...  
Scale 1:100

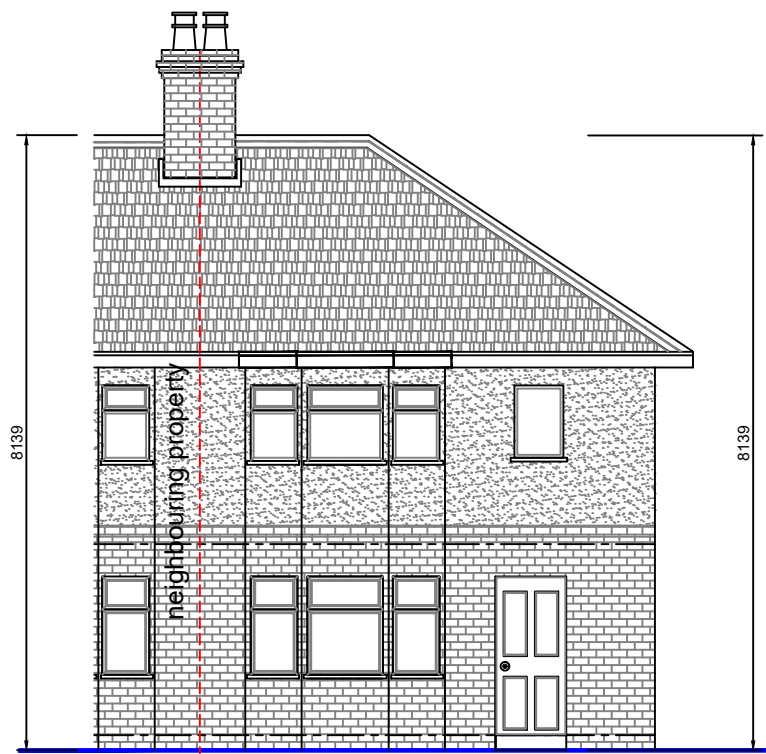


EXISTING WEST ELEVATION...  
Scale 1:100

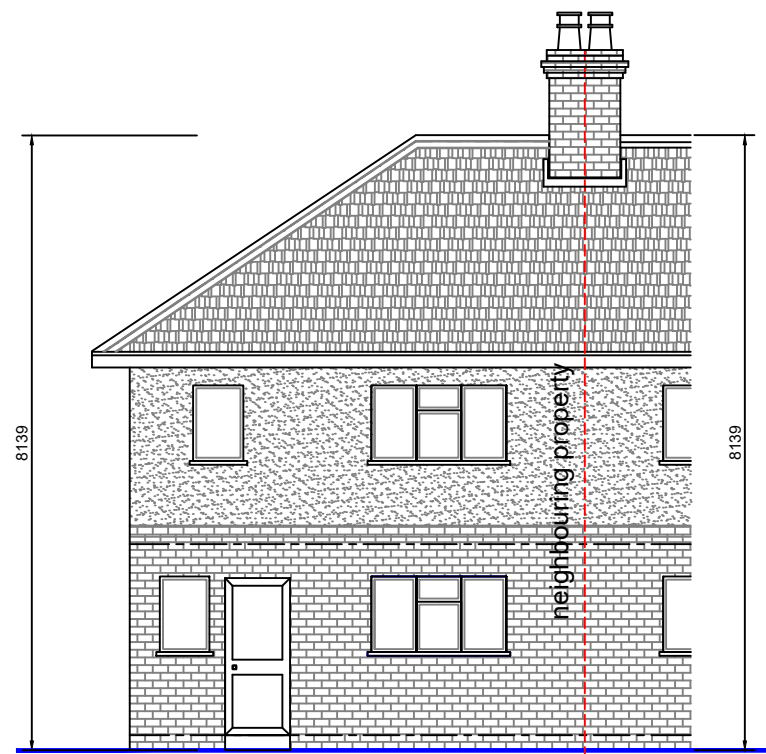


EXISTING EAST ELEVATION...  
Scale 1:100

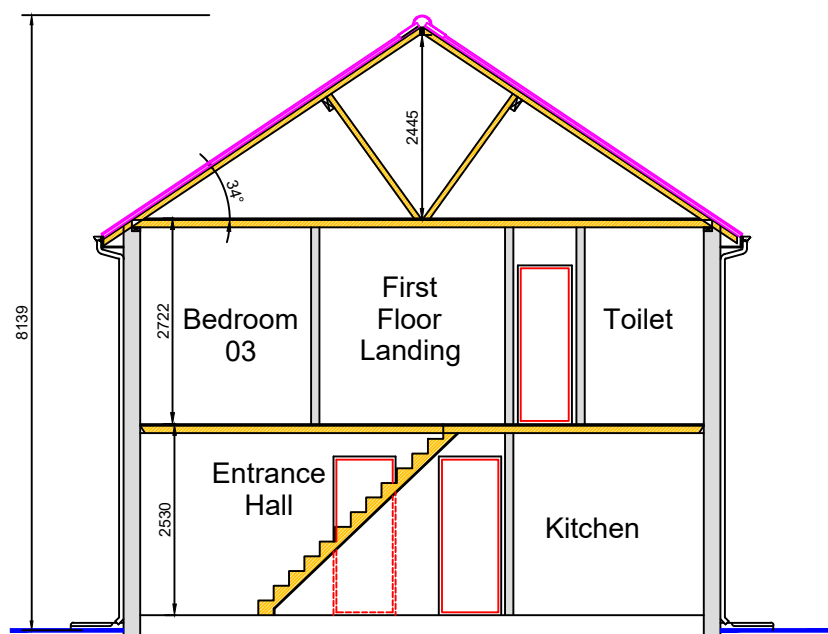


EXISTING SECTION THROUGH...  
Scale 1:100

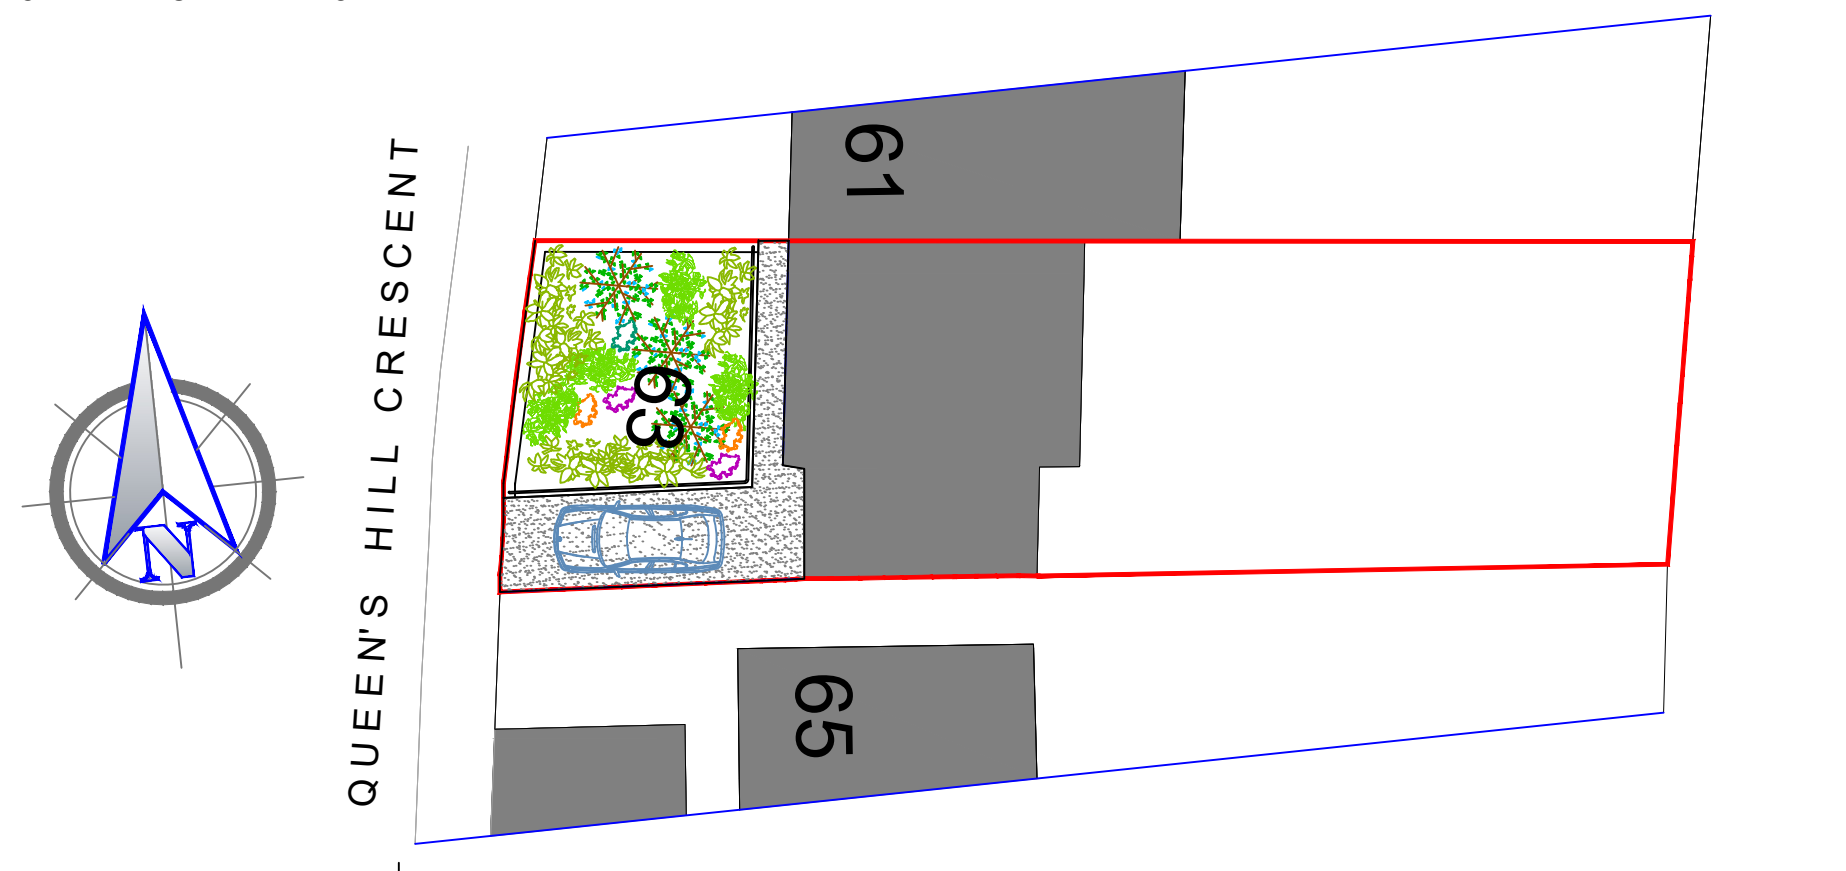


EXISTING BLOCK PLAN...  
Scale 1:200

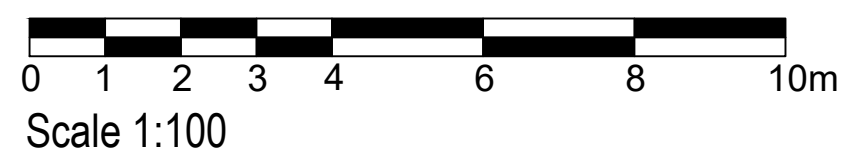


Scale 1:100

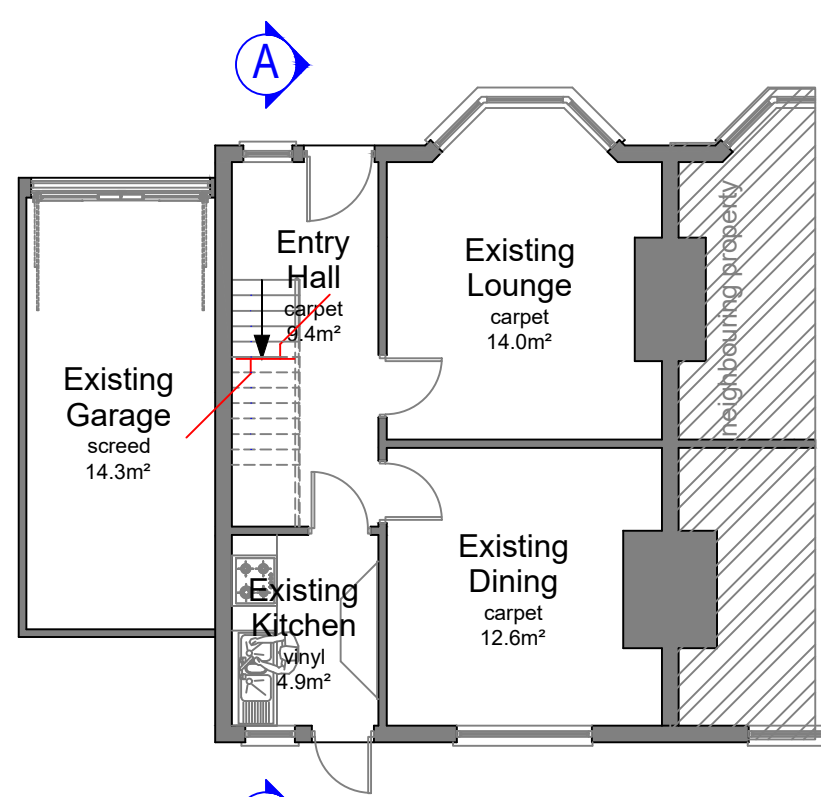



EXISTING GROUND FLOOR PLAN...  
Scale 1:100

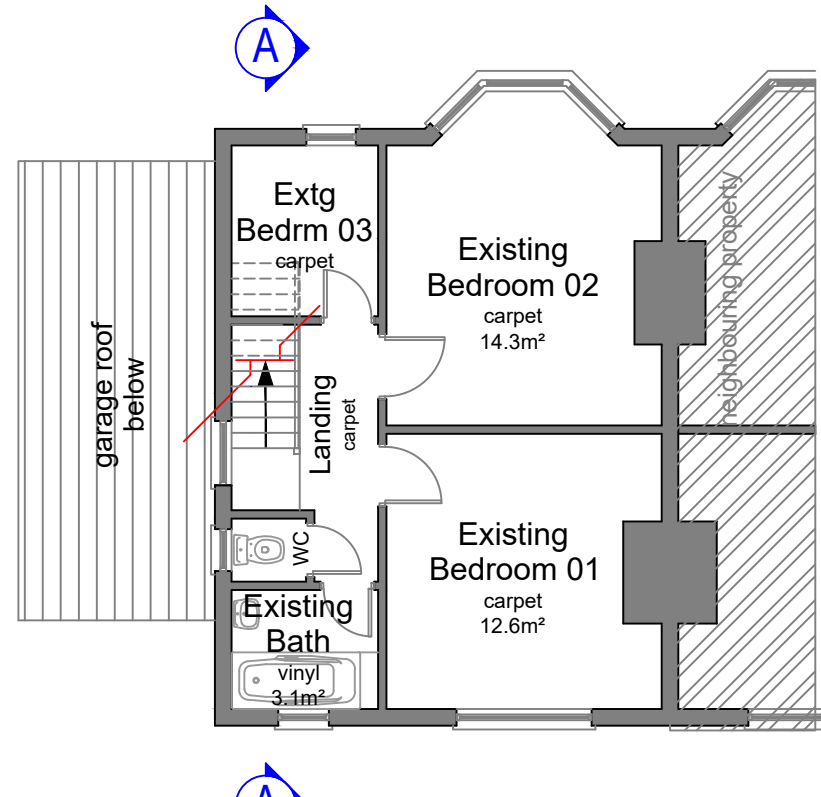

EXISTING FIRST FLOOR PLAN...  
Scale 1:100

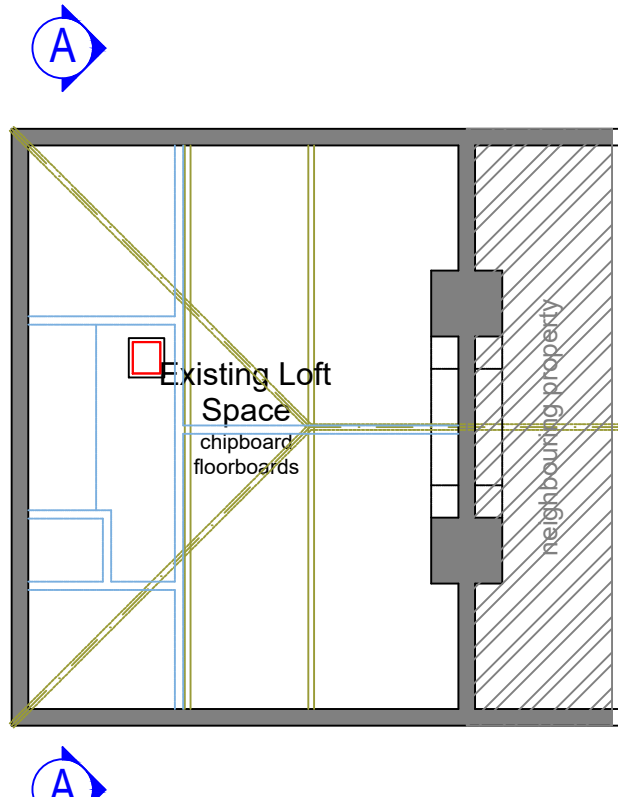

EXISTING LOFT LAYOUT ...  
Scale 1:100

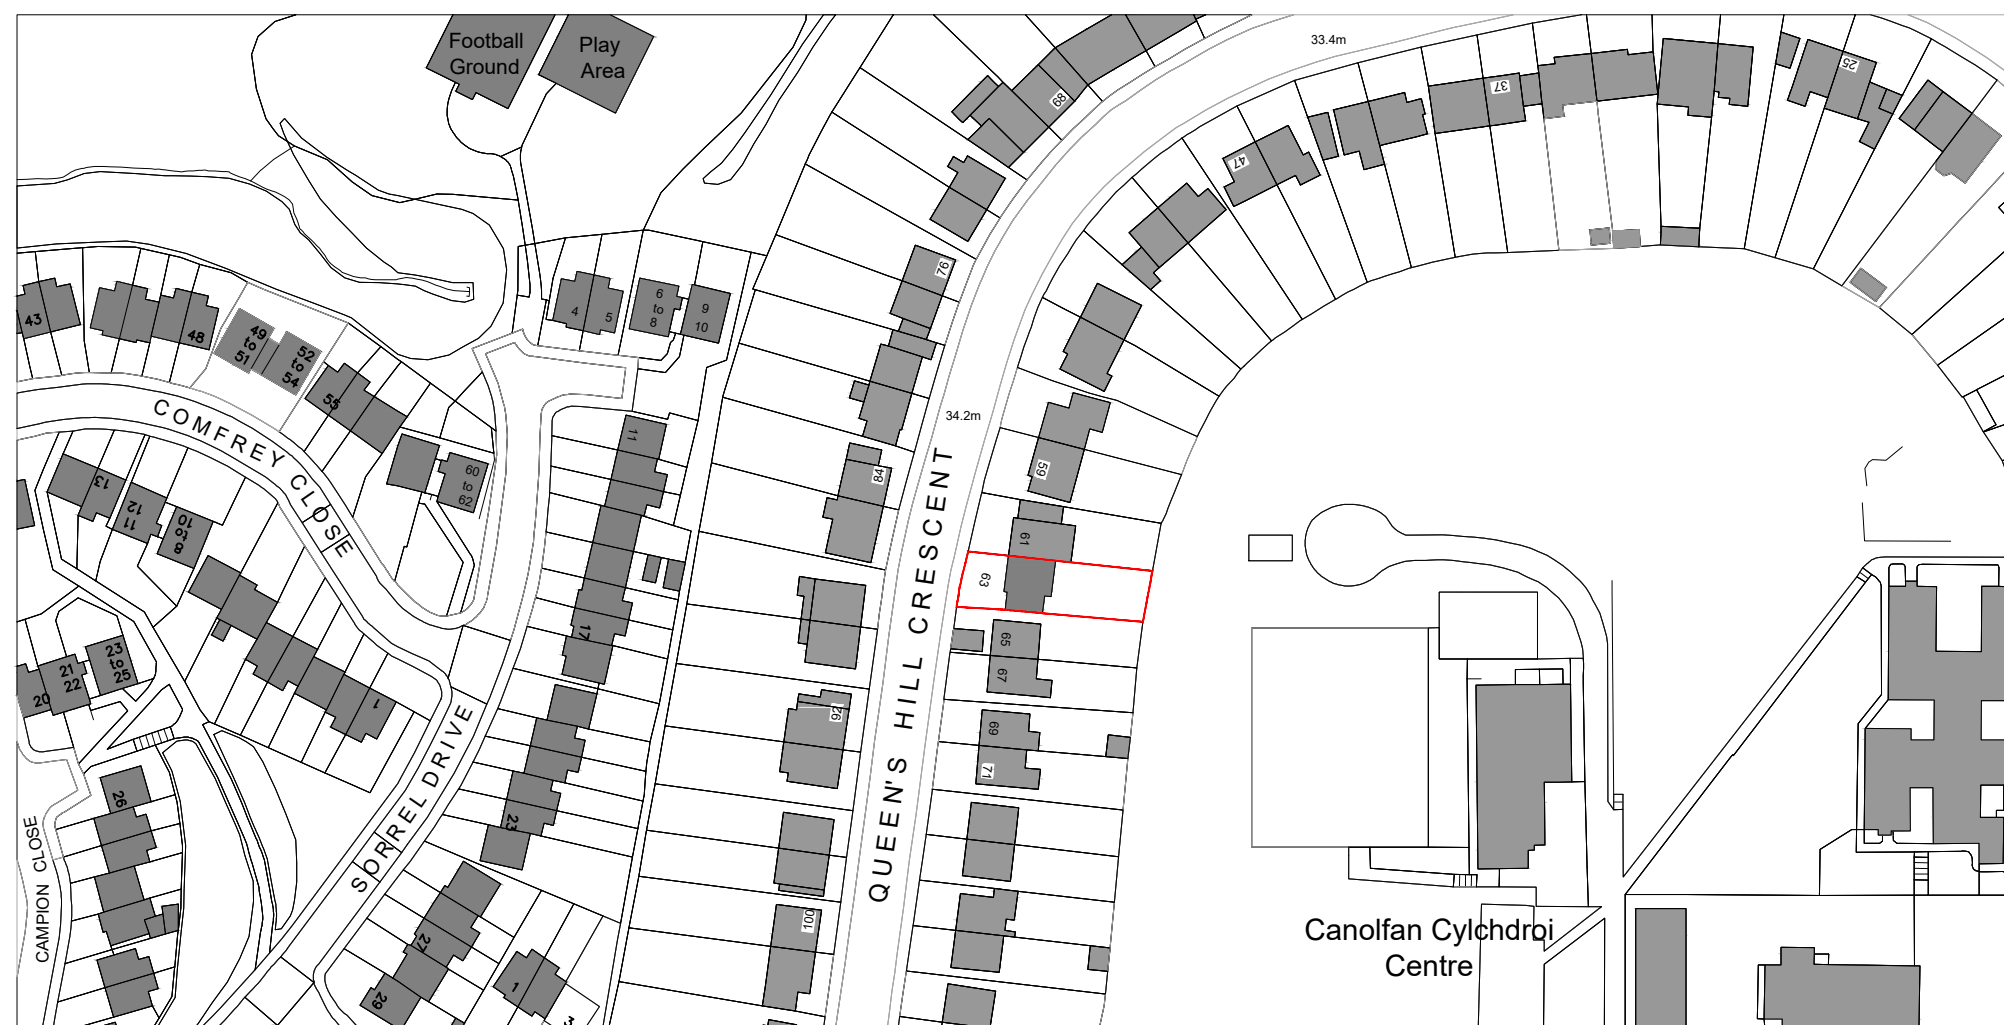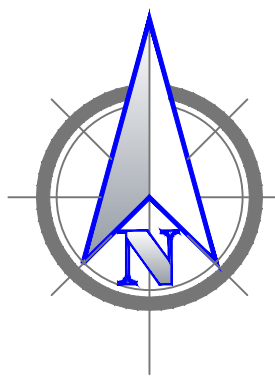

EXISTING LOCATION PLAN...  
Scale 1:1250

Scale 1:1250

client...  
MR. M. Sanyanga

drawing no...  
25312/A101RevA/A1

project title...  
PROPOSED DOUBLE STOREY SIDE EXTENSION, INTERNAL ALTERATIONS  
AND LOFT CONVERSION AT AT No. 63 QUEENS HILL CRESCENT, NEWPORT,  
WALES NP20 5HG...

Michael Chiyasa  
+44 7904 046 236

drawing title...  
PLANNING DRAWINGS  
EXISTING PLANS, SECTION, AND ELEVATIONS...  
EXISTING LOCATION AND BLOCK PLANS...  
DEMOLITION PLANS

scale...  
As Shown@A1...  
drawn...  
CMC

date...  
May 2025...  
checked...

| Rev | Description | Initial | Date |
|-----|-------------|---------|------|
|     |             |         |      |
|     |             |         |      |
|     |             |         |      |
|     |             |         |      |