


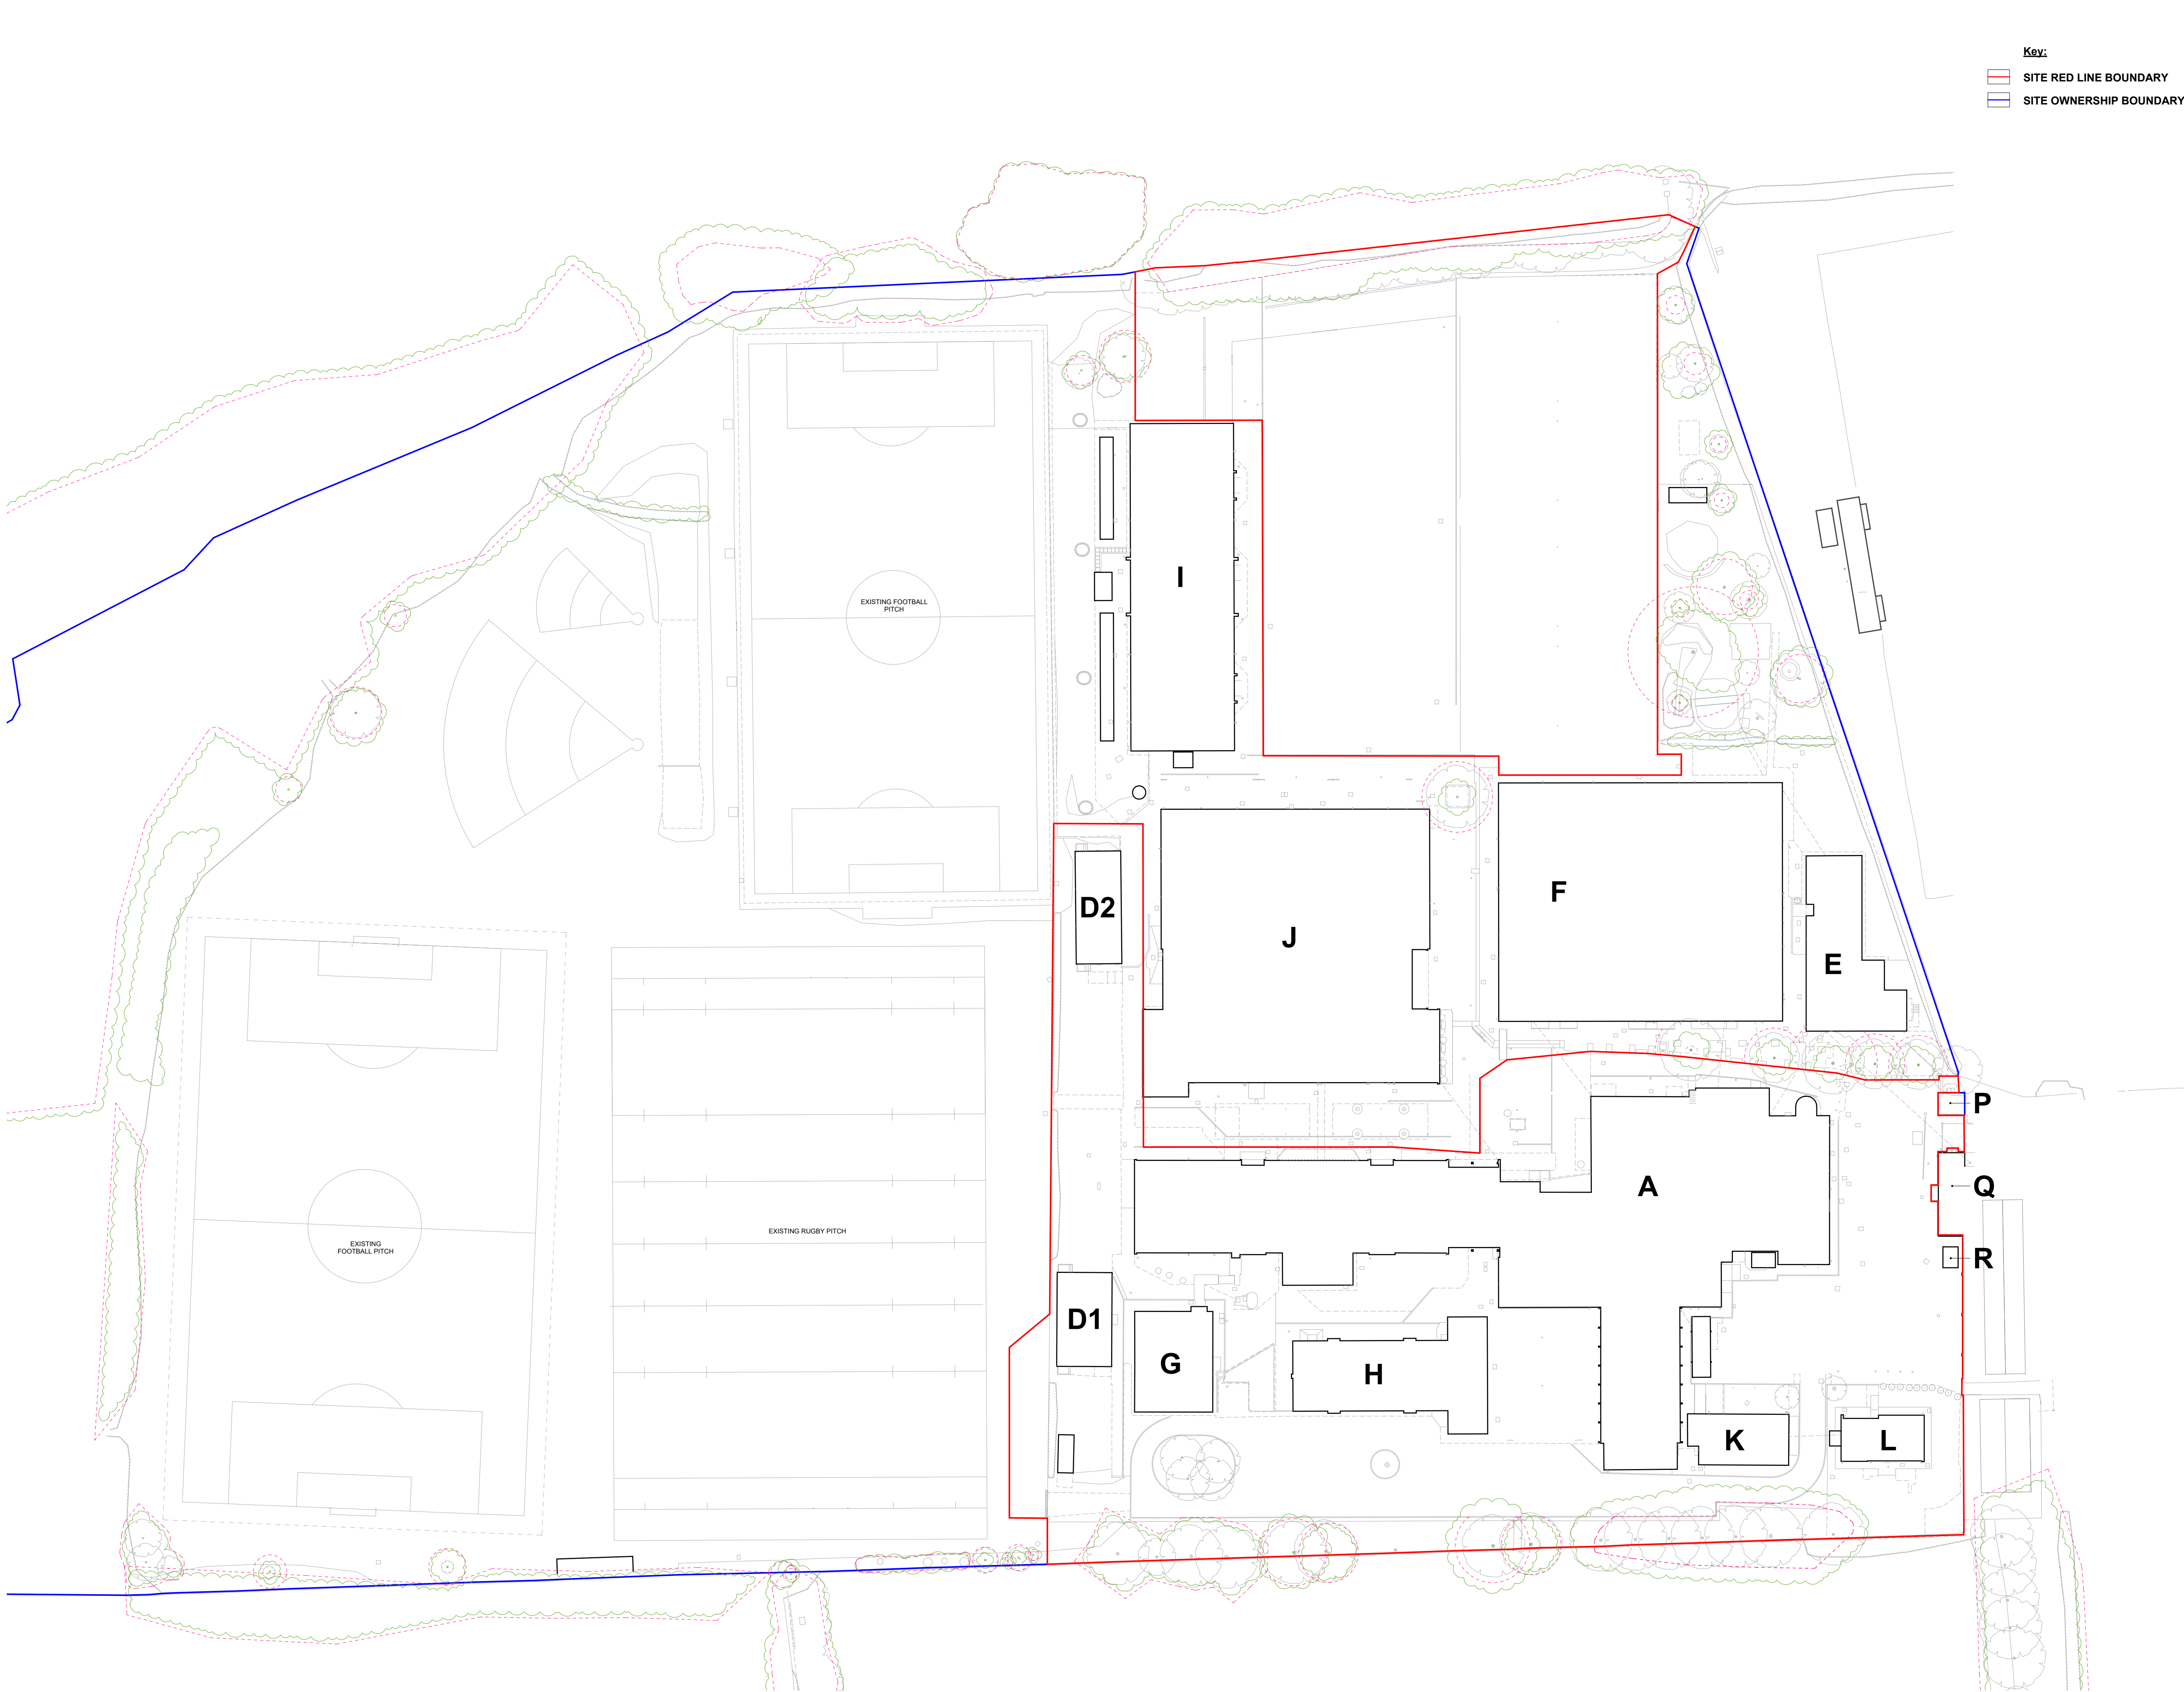

Key:
SITE RED LINE BOUNDARY
SITE OWNERSHIP BOUNDARY

Notes
Check all dimensions on site. Do not scale from this drawing.
Report any discrepancies and omissions to HLM Architects.
This Drawing is Copyright ©

P08	SAB APPLICATION	01/10/2025	JM	KM
P07	AA UPDATE RPA OVERLAY	18/09/2025	JM	KM
P06	PAC	03/05/2025	JM	KM
P05	GENERAL UPDATES, STAGE 3 ISSUE	03/03/2025	EP	KM
P04	STAGE 3 ISSUE	28/02/2025	EP	KM
P03	ISSUE FOR PLANNING	21/02/2025	EP	KM
P02	ISSUED FOR PRE-APP	04/11/2024	CC	MS
P01	PRELIMINARY PRE-APP ISSUE	12/06/2024	CC	MS
Rev	Description	Date	By	Chk

Revisions	Suitability
Project	S3

15-1135-01 Caerleon Comprehensive School

Client
HLM ARCHITECTS

Title
EXISTING SITE PLAN

Drawing No.	Revision
CCS-HLM-00-00-DR-L-00008	P08

Scale	Drawn
1 : 500 @A1	CC
Date	Checked
12/06/22	MS



© HLM Architects
Suite 104, The Creative Quarter
Morgan Arcade, The Hayes
Cardiff, CF10 1AF

www.hlmarchitects.com
T. +44 (0) 29 2039 6070
cardiff@hlmarchitects.com