




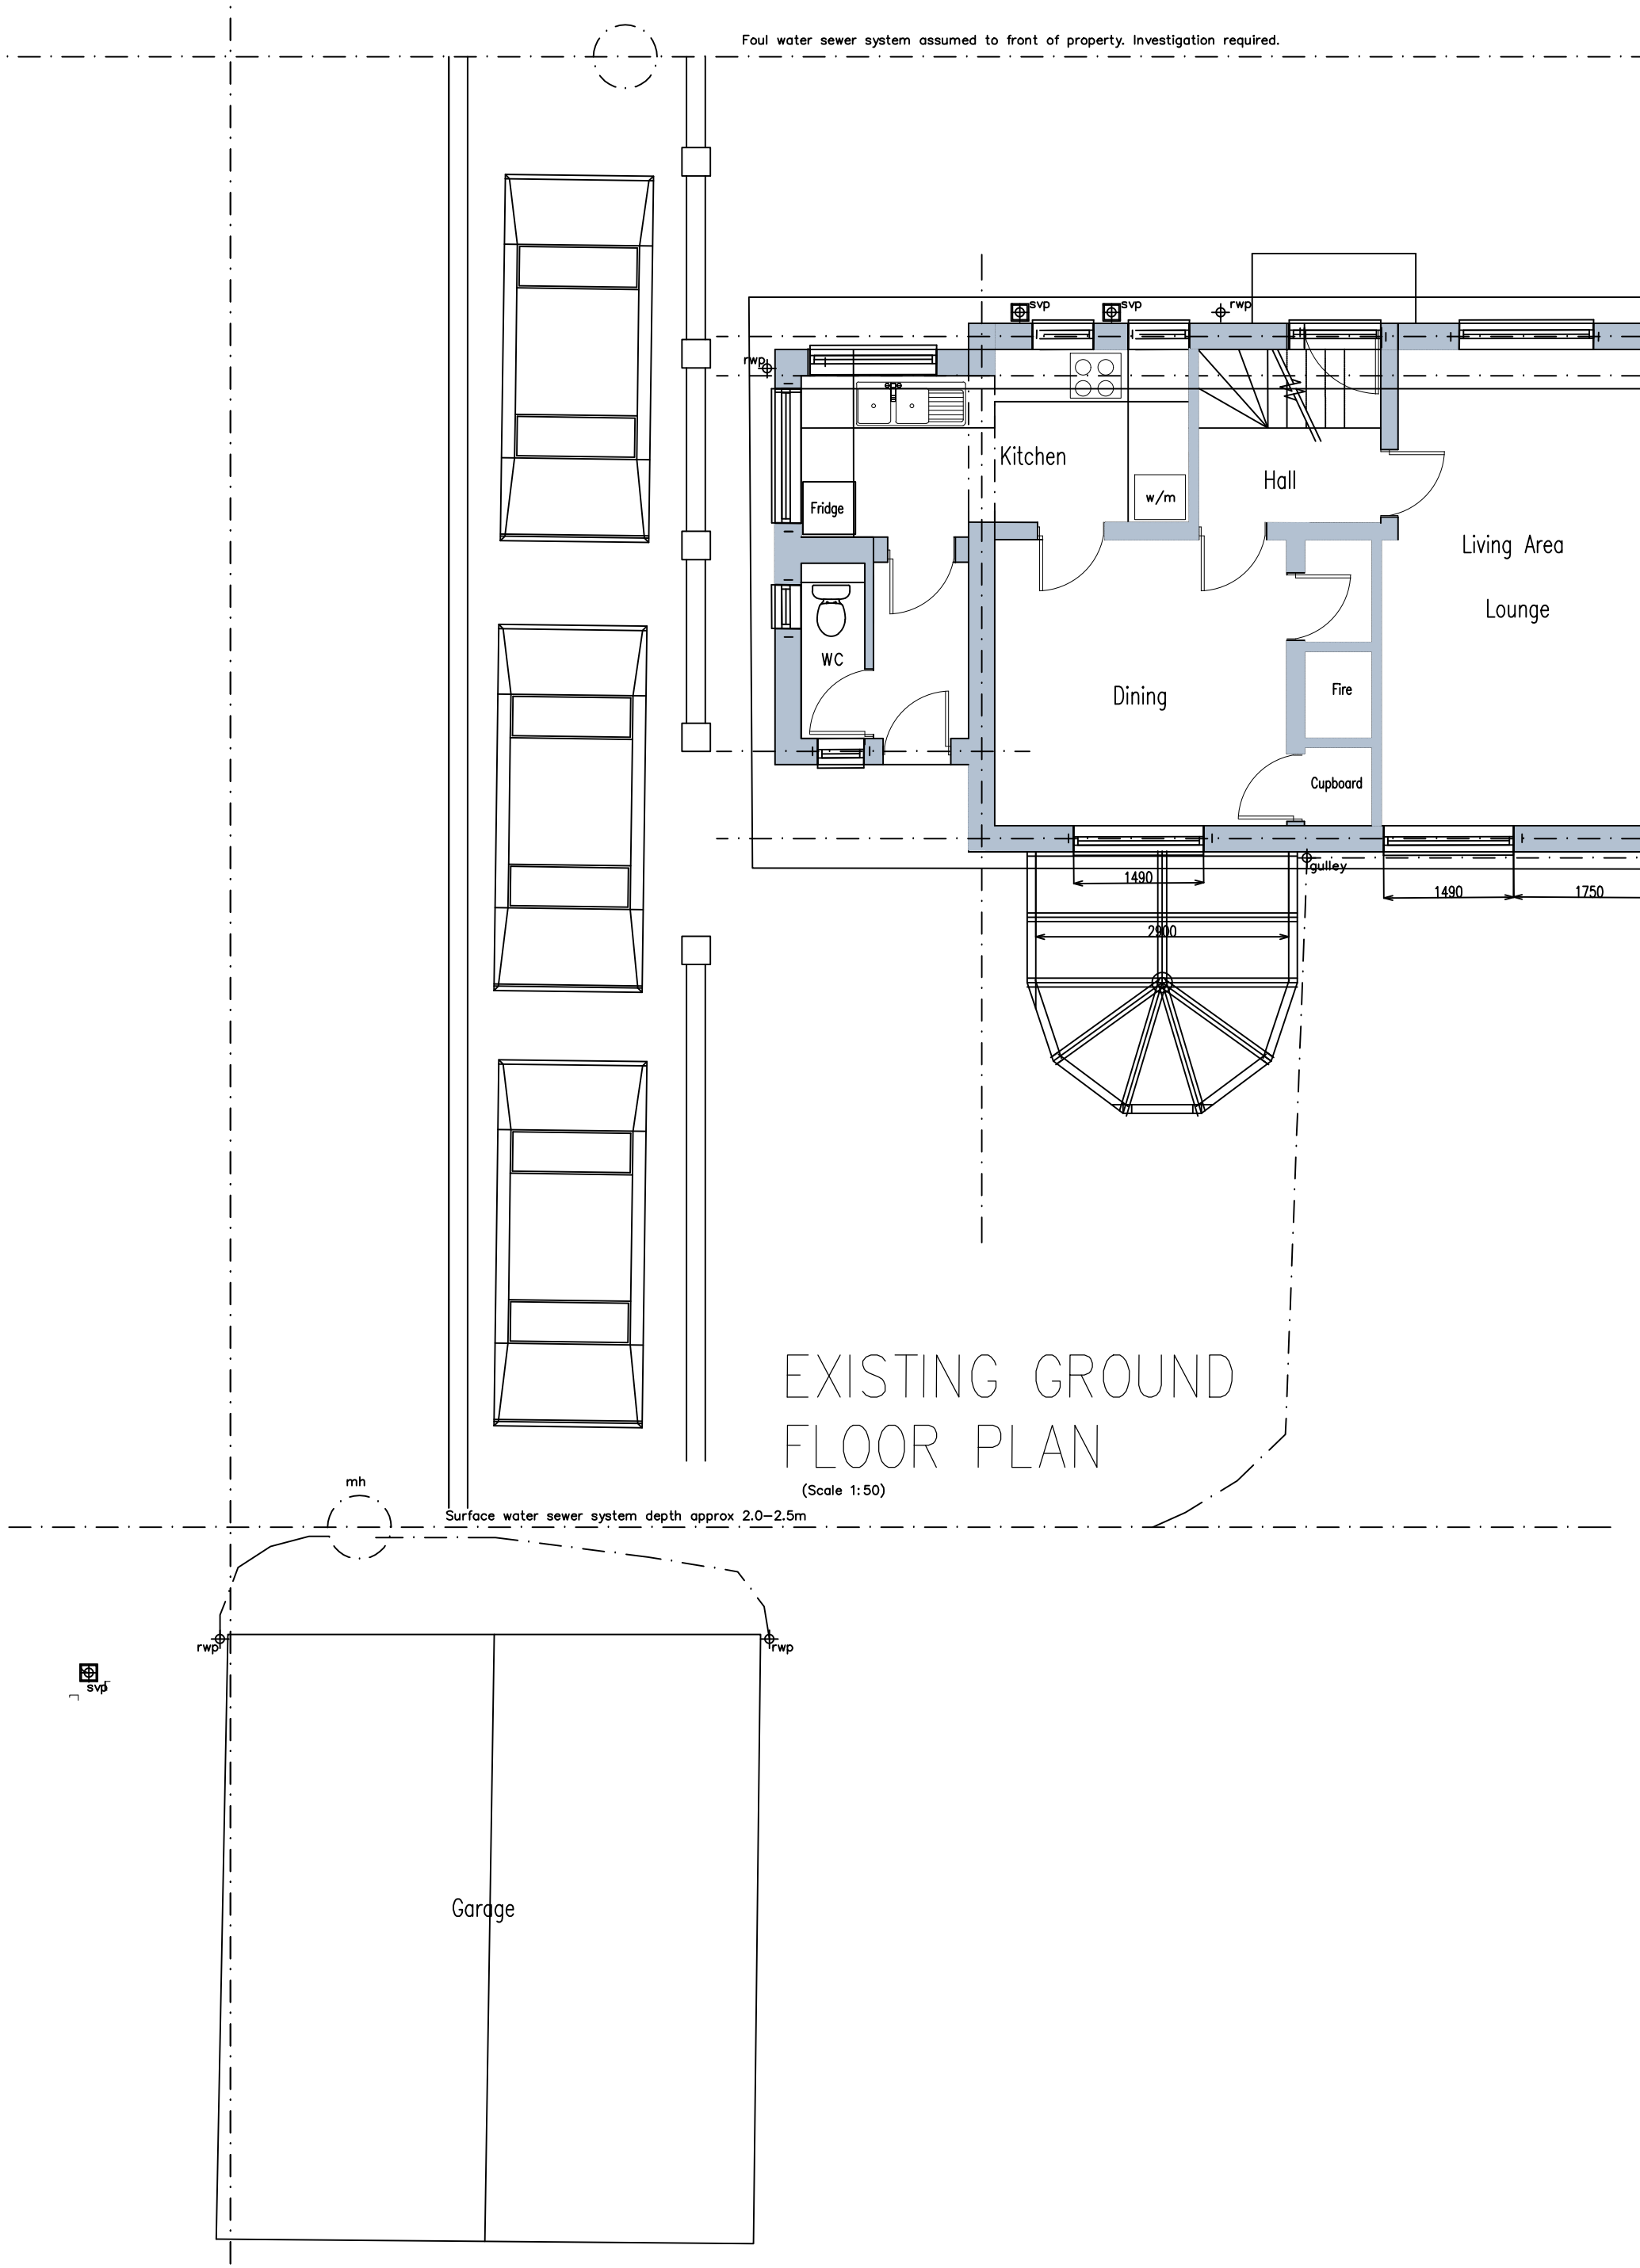


EXISTING GROUND FLOOR PLAN
(Scale 1:50)

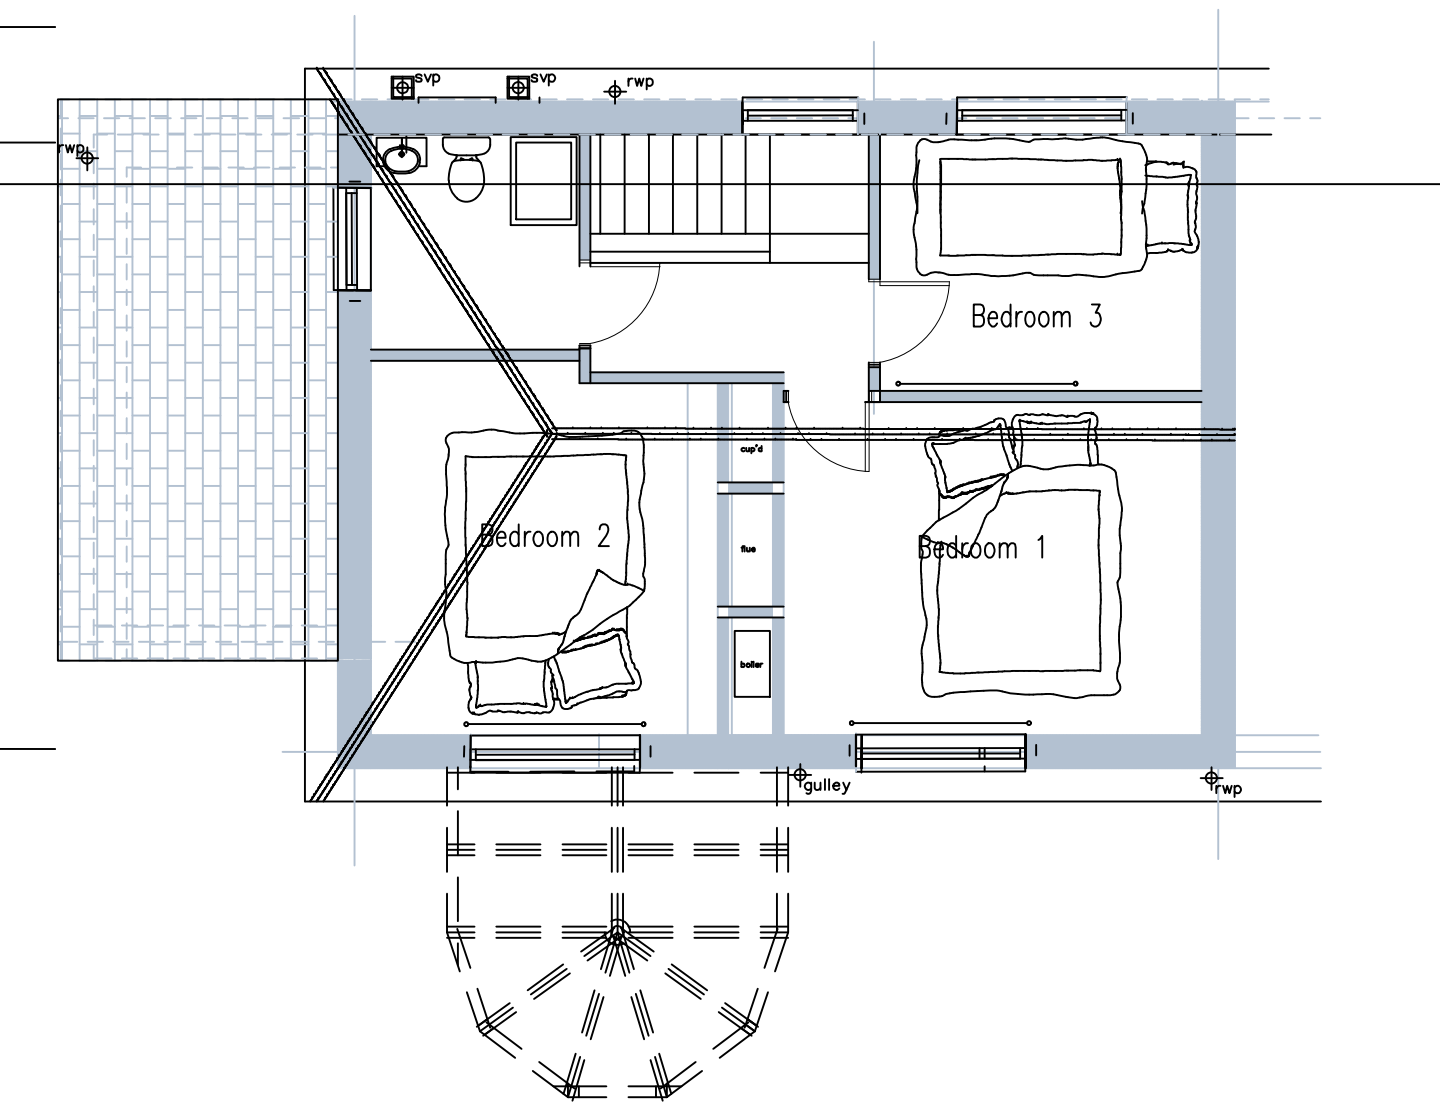

EXISTING FIRST FLOOR PLAN
(Scale 1:50)
(First floor layout to remain as existing)

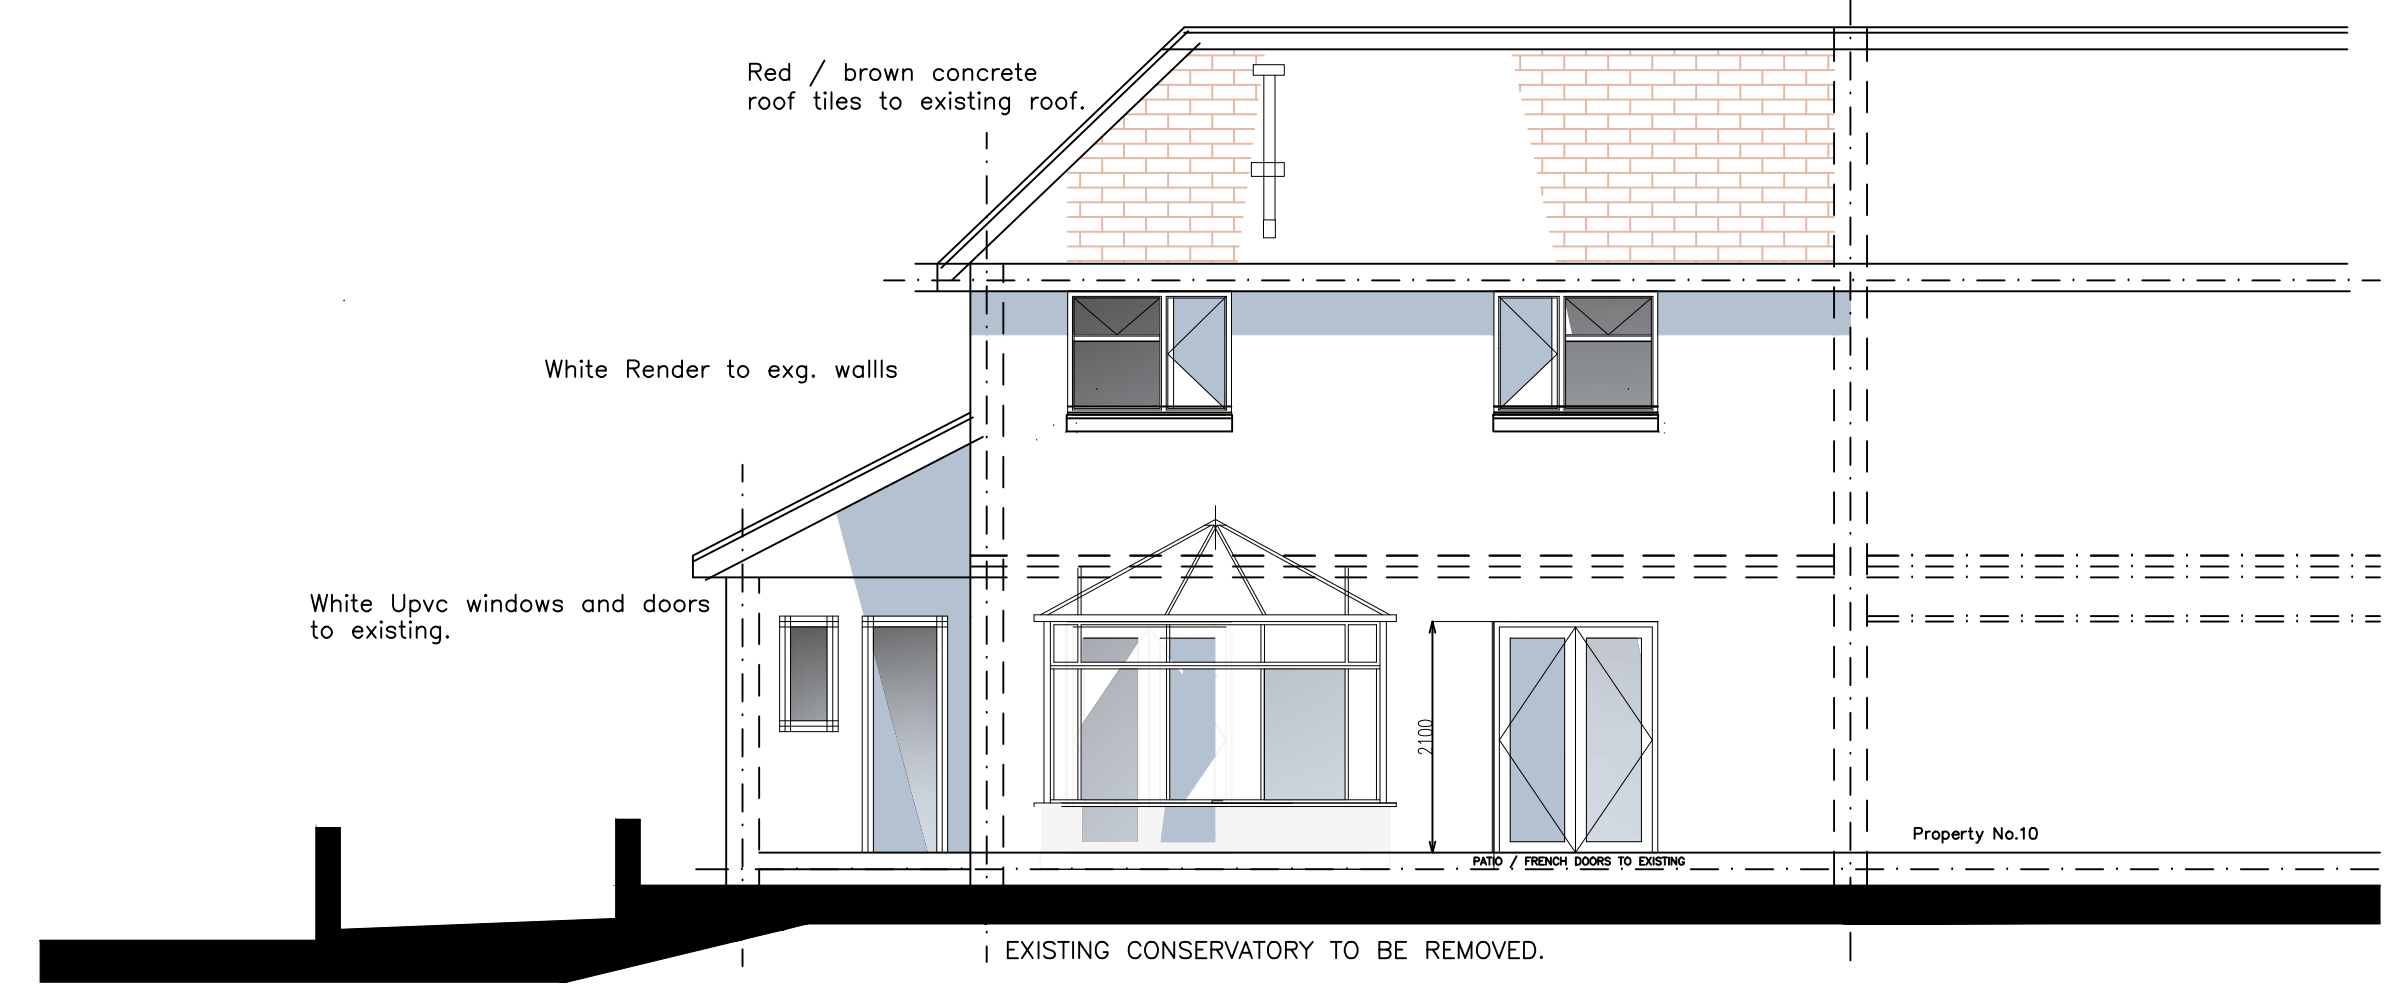


EXISTING REAR ELEVATION
(Scale 1:50)

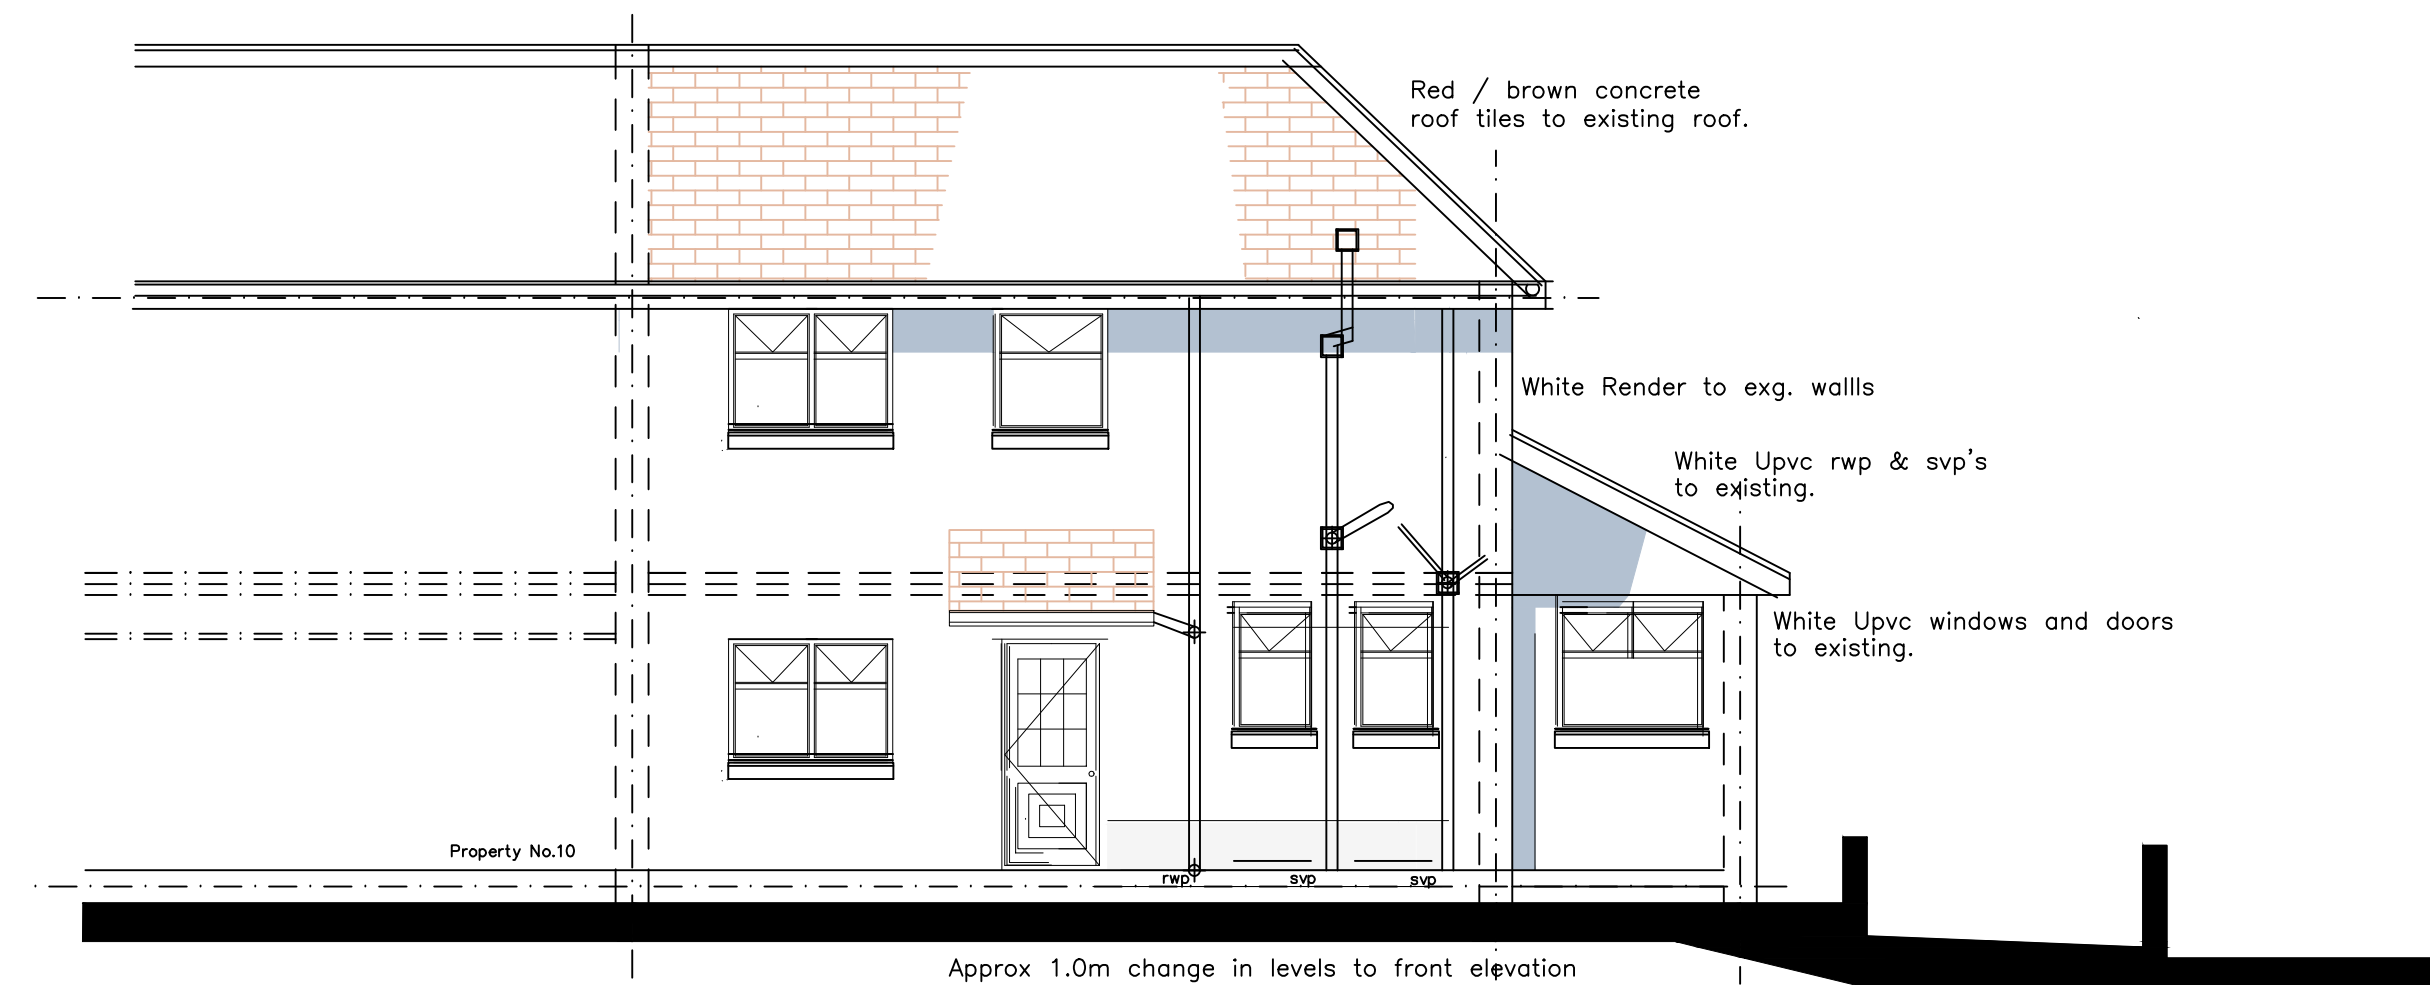


EXISTING FRONT ELEVATION
(Scale 1:50)
(Front Elevation to remain as existing)




EXISTING SIDE ELEVATION
(Scale 1:50)

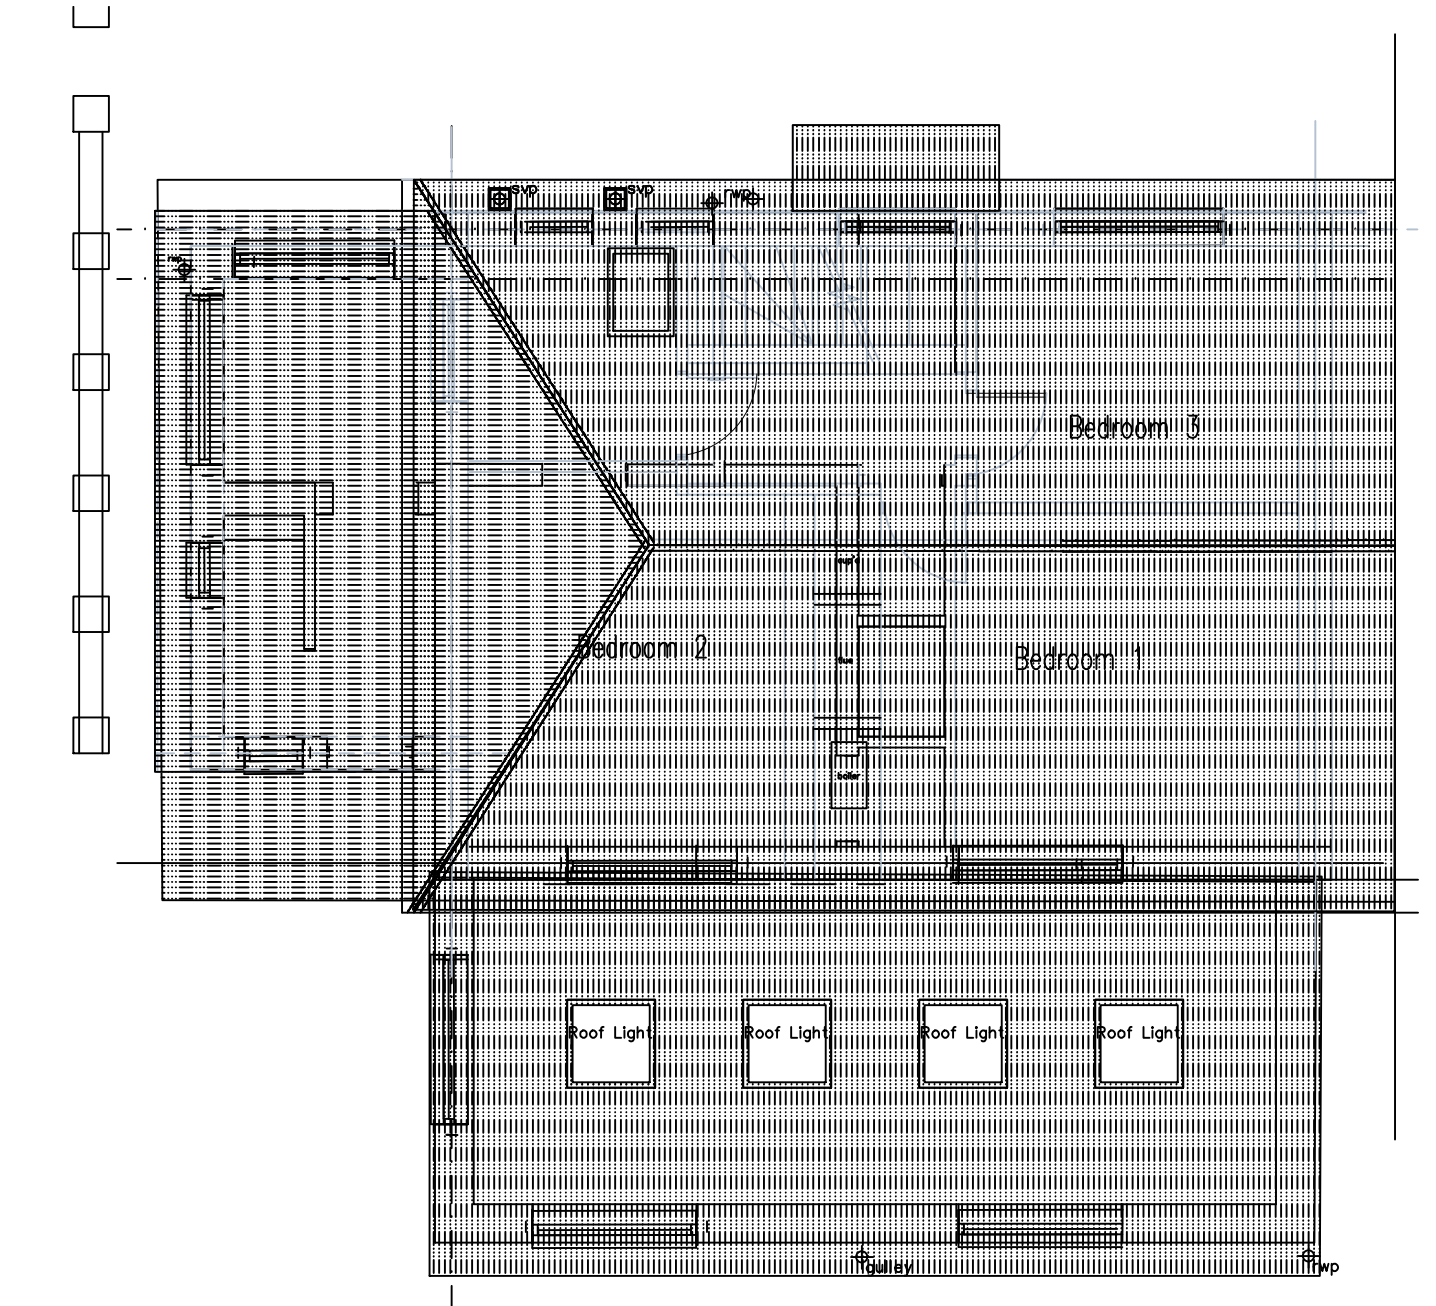



HIGH LEVEL ROOF PLAN
(Scale 1:50)

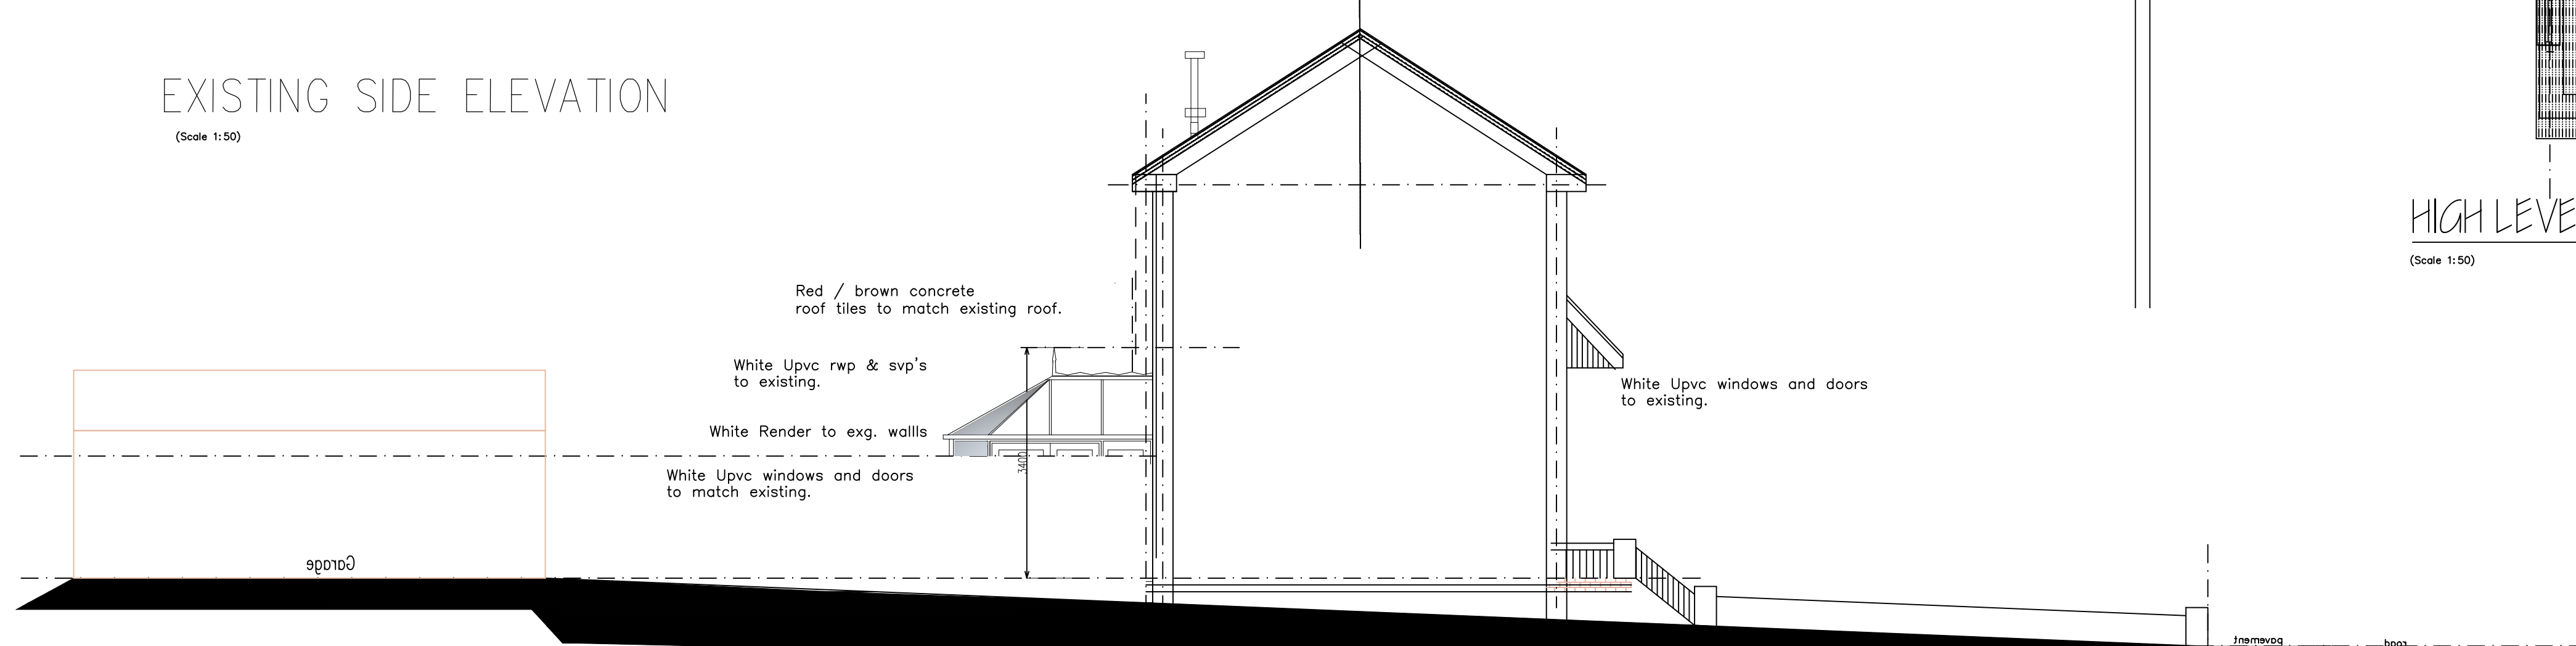

EXISTING SIDE ELEVATION
(Scale 1:50)

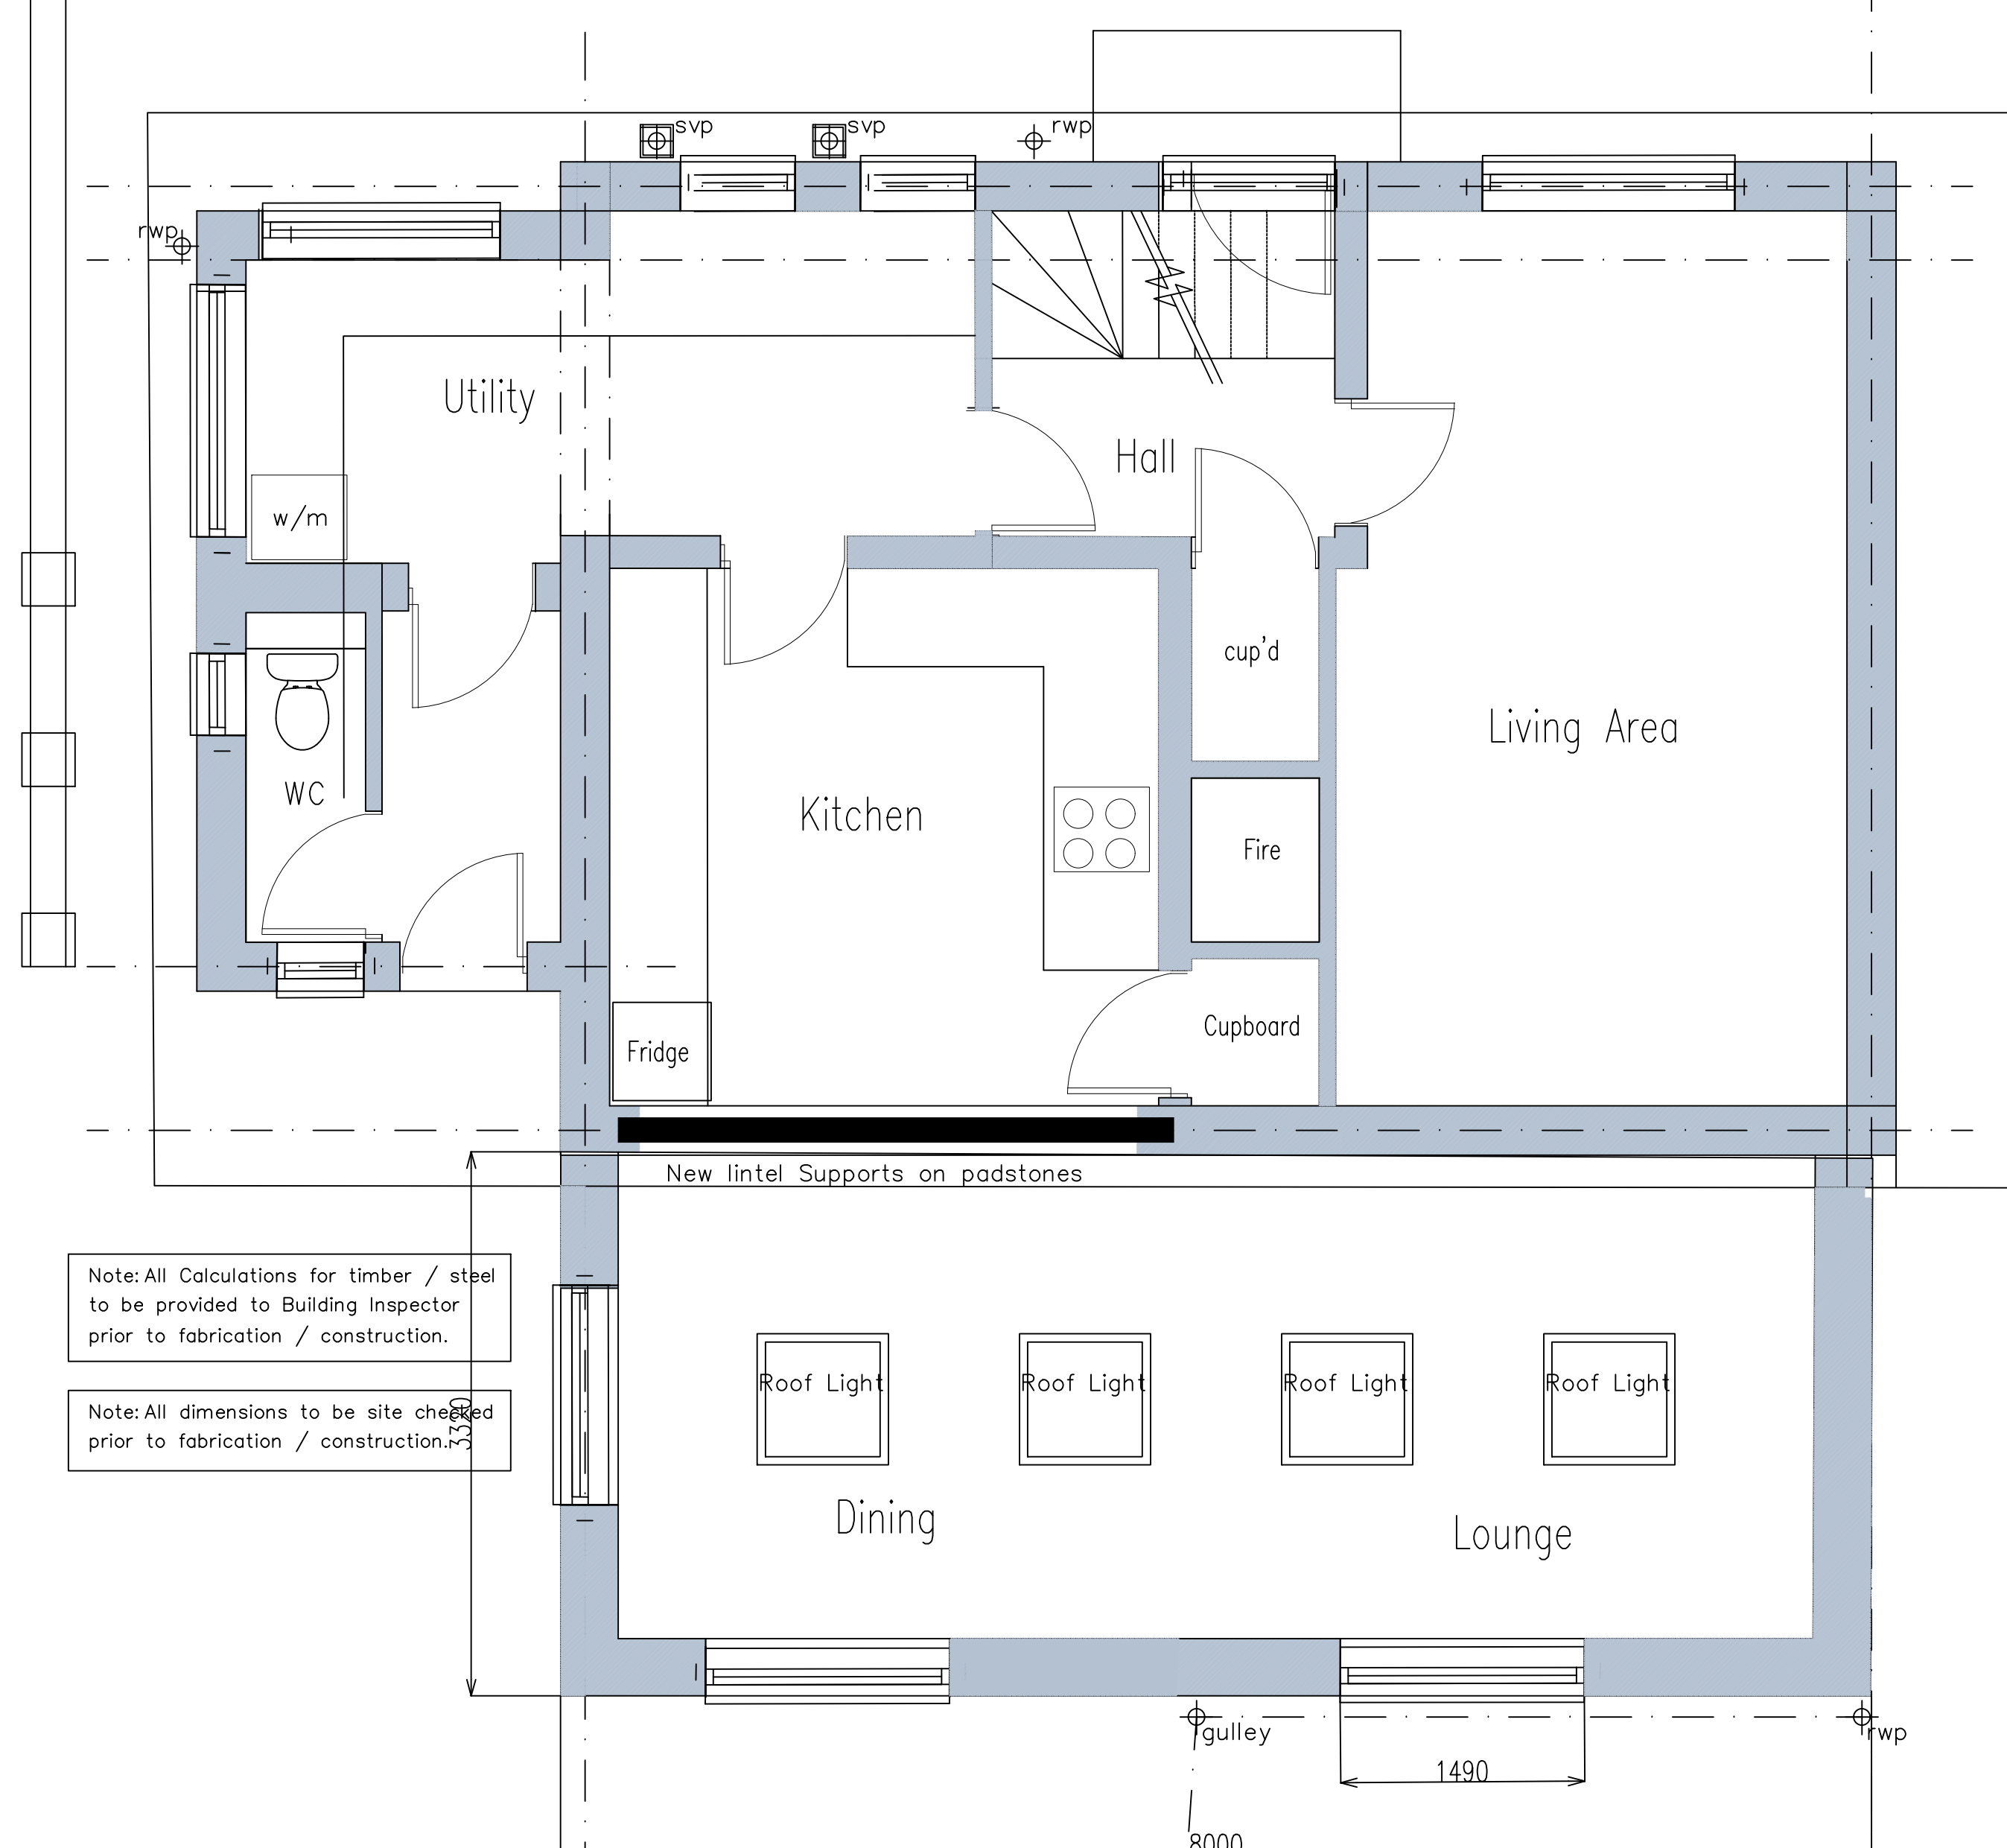

PROPOSED GROUND FLOOR PLAN
(Scale 1:50)

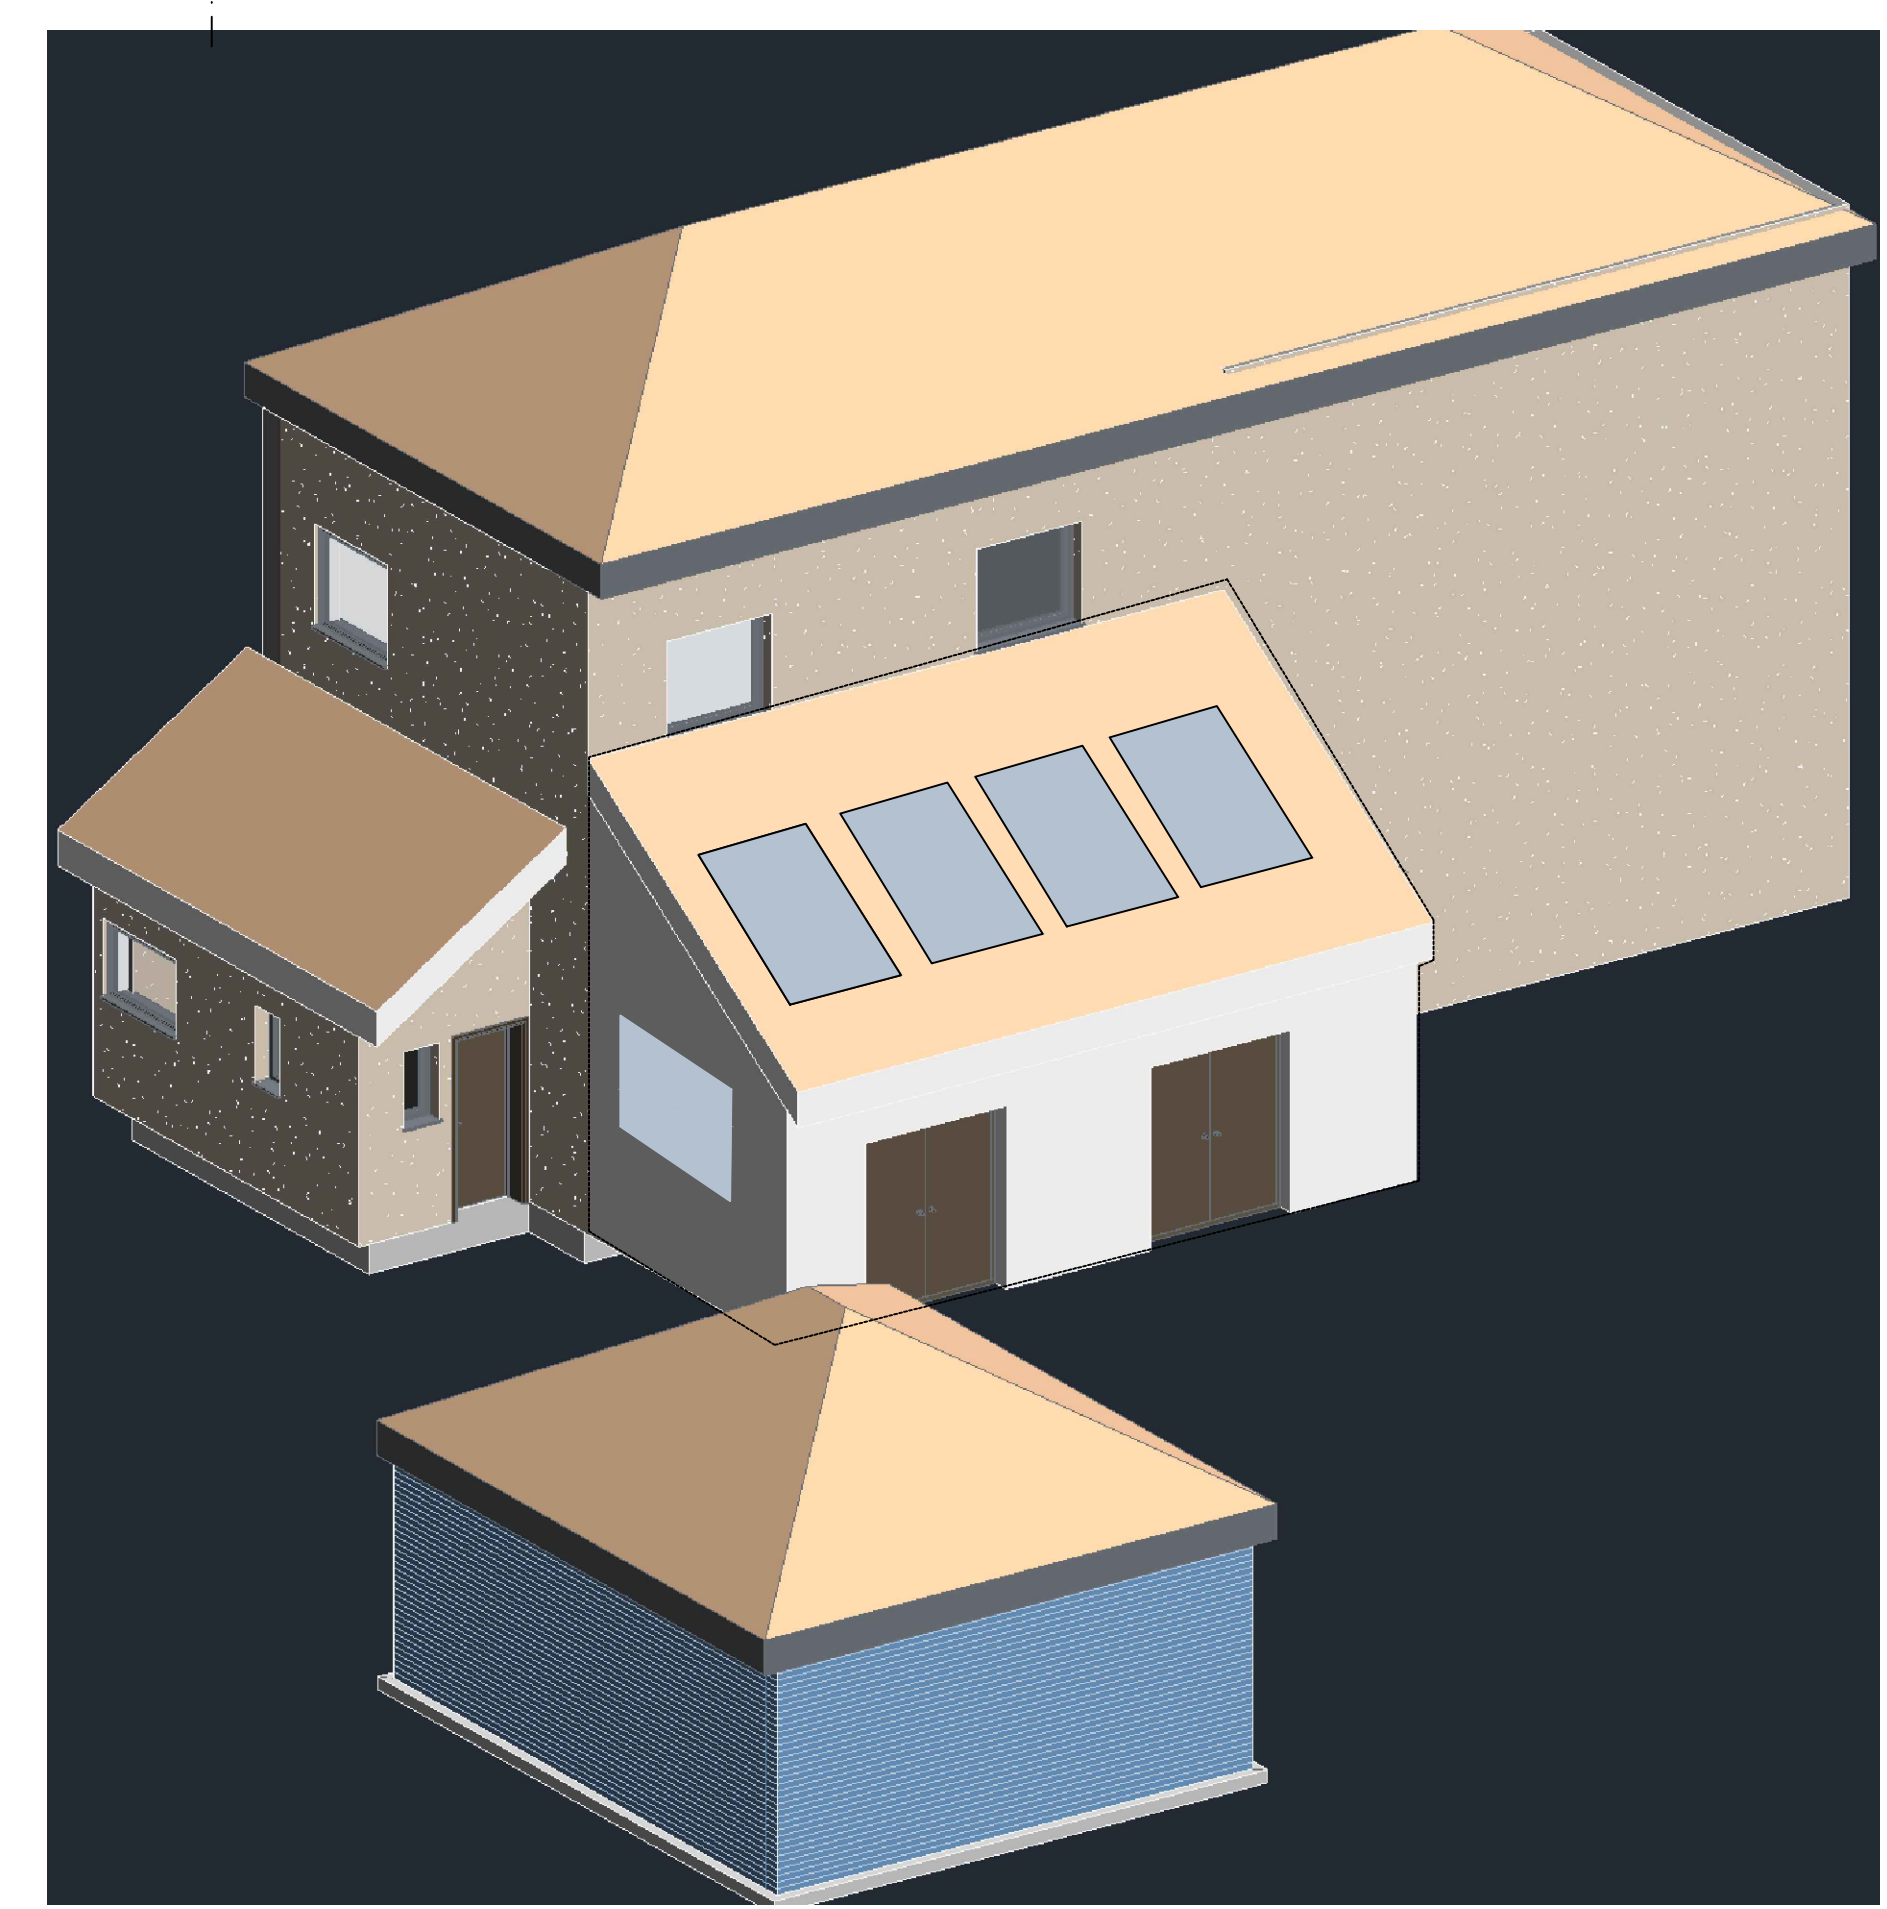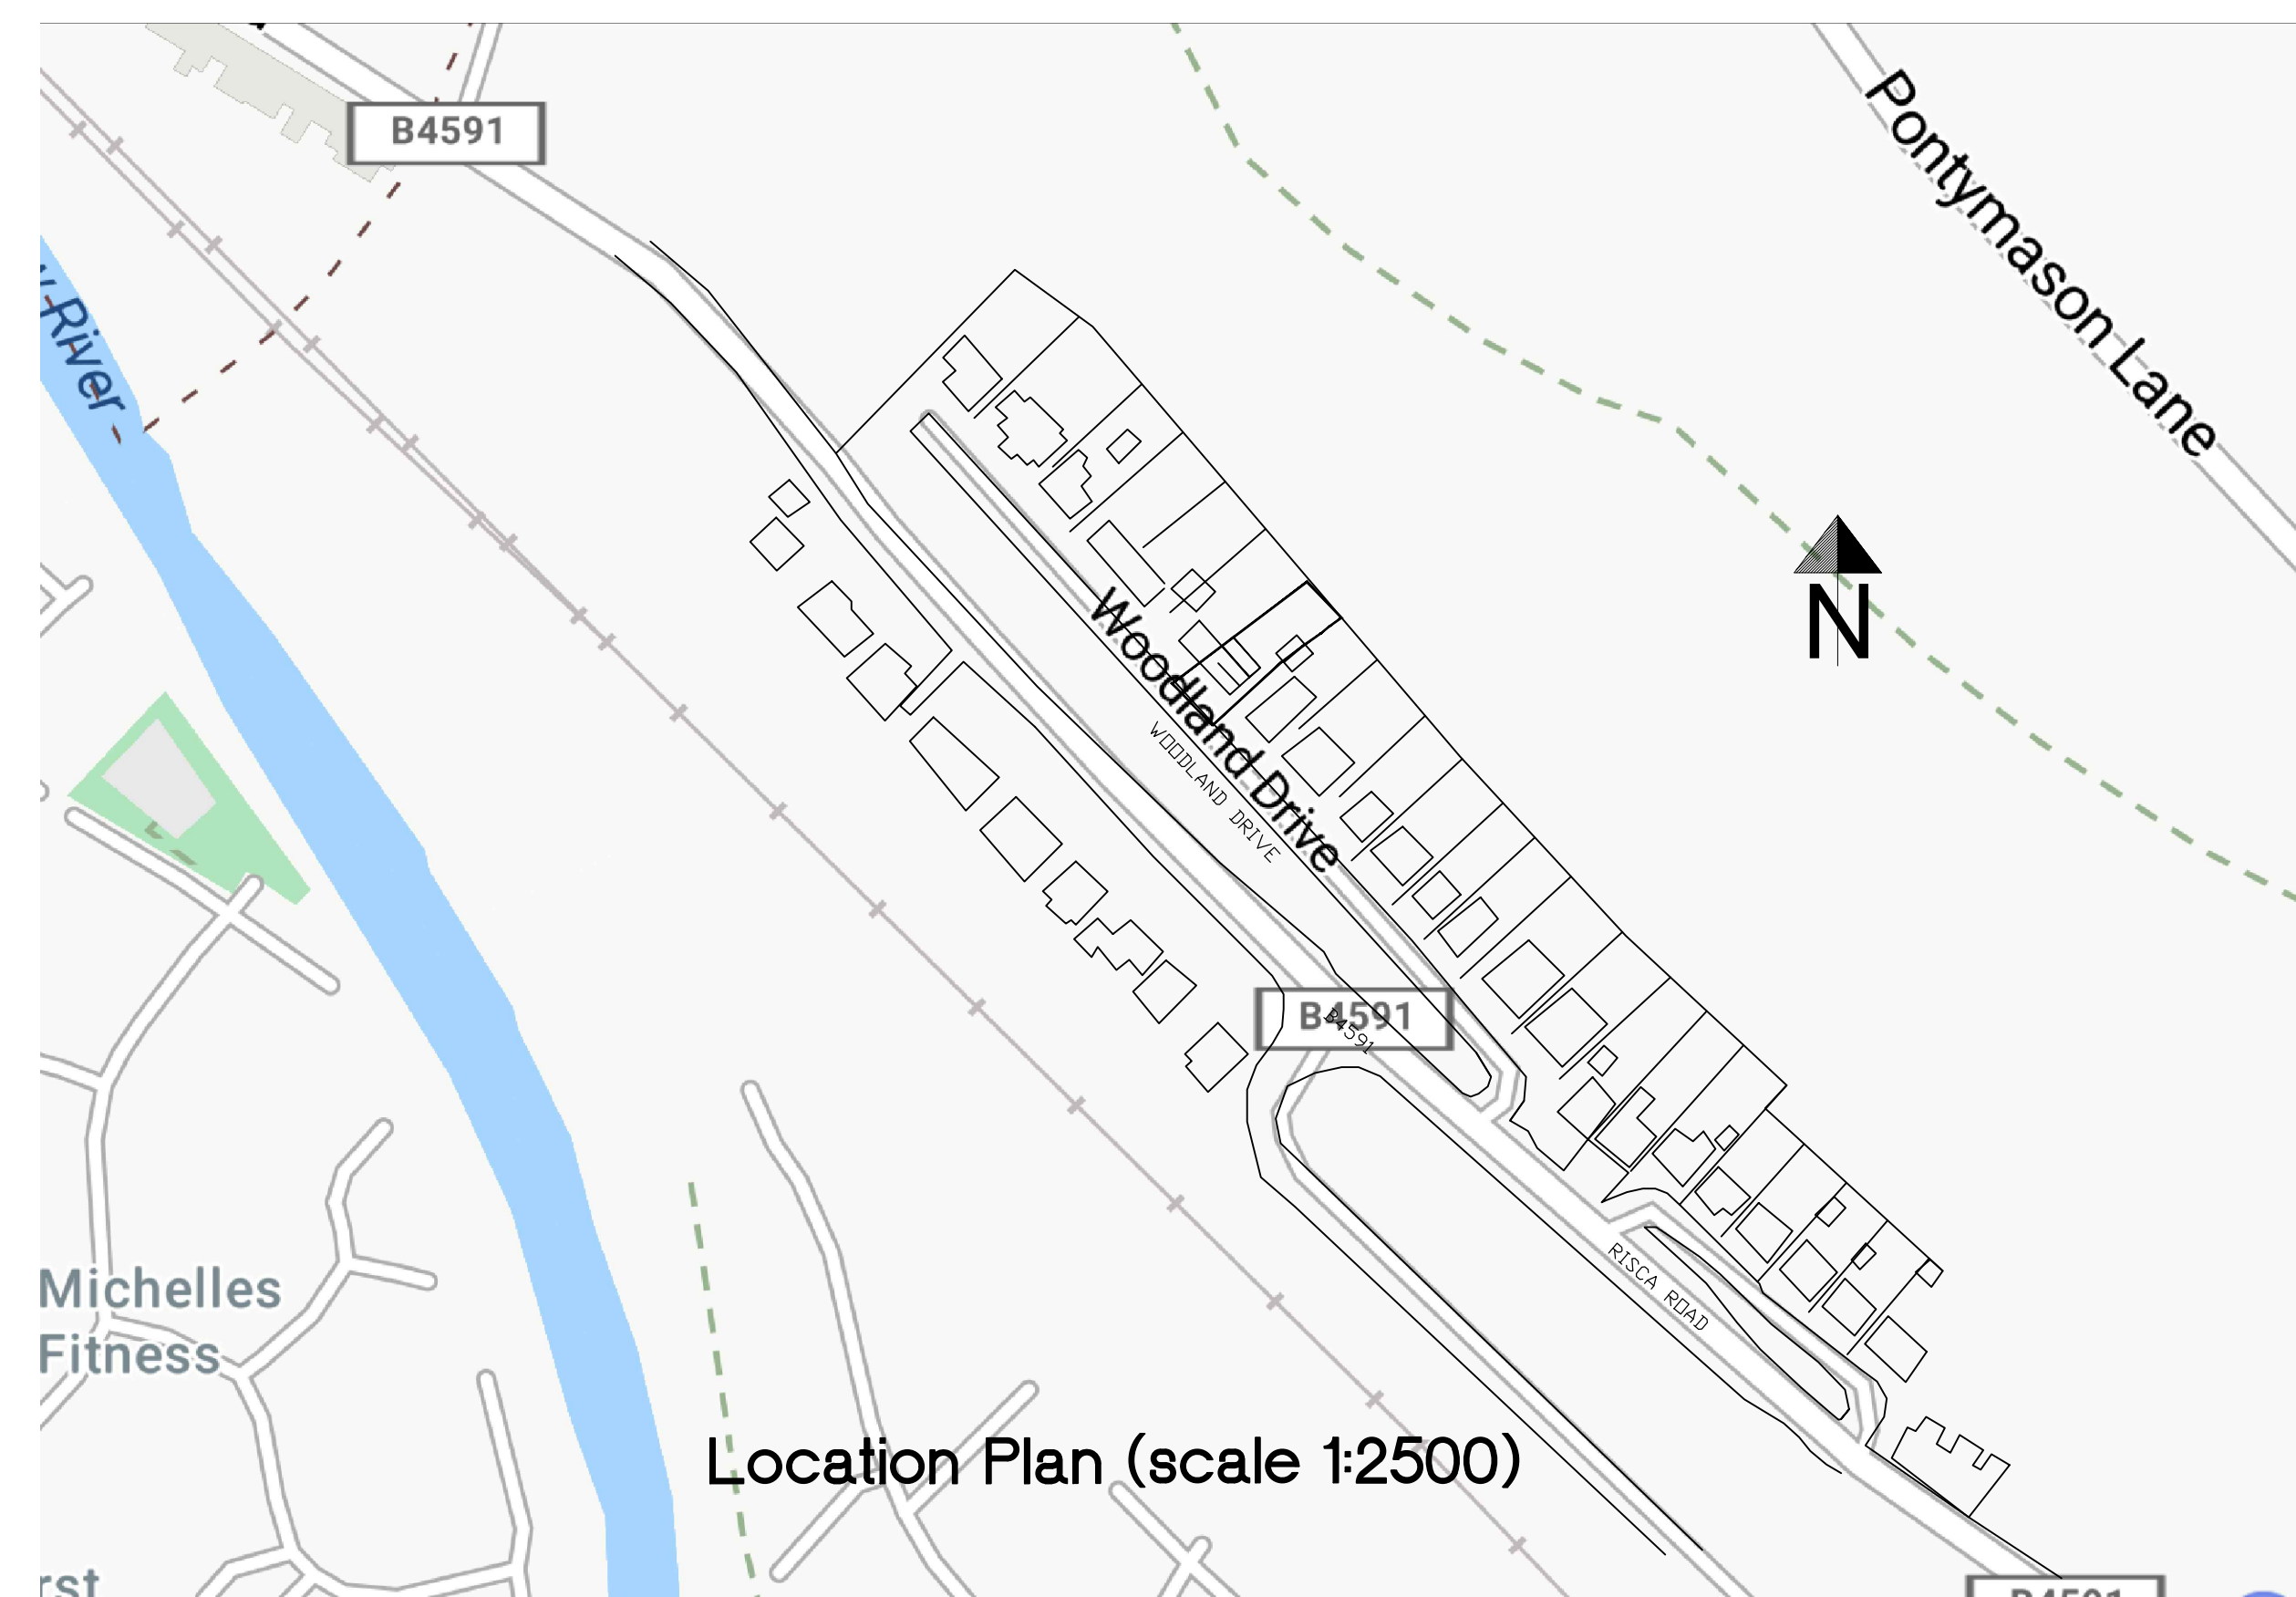

PROPOSED
Rear single storey extension
9 Woodland Drive, Rogerstone.
Scale 1:1250, 1:50, 1:100 (001) (REVA-PL-COM)