



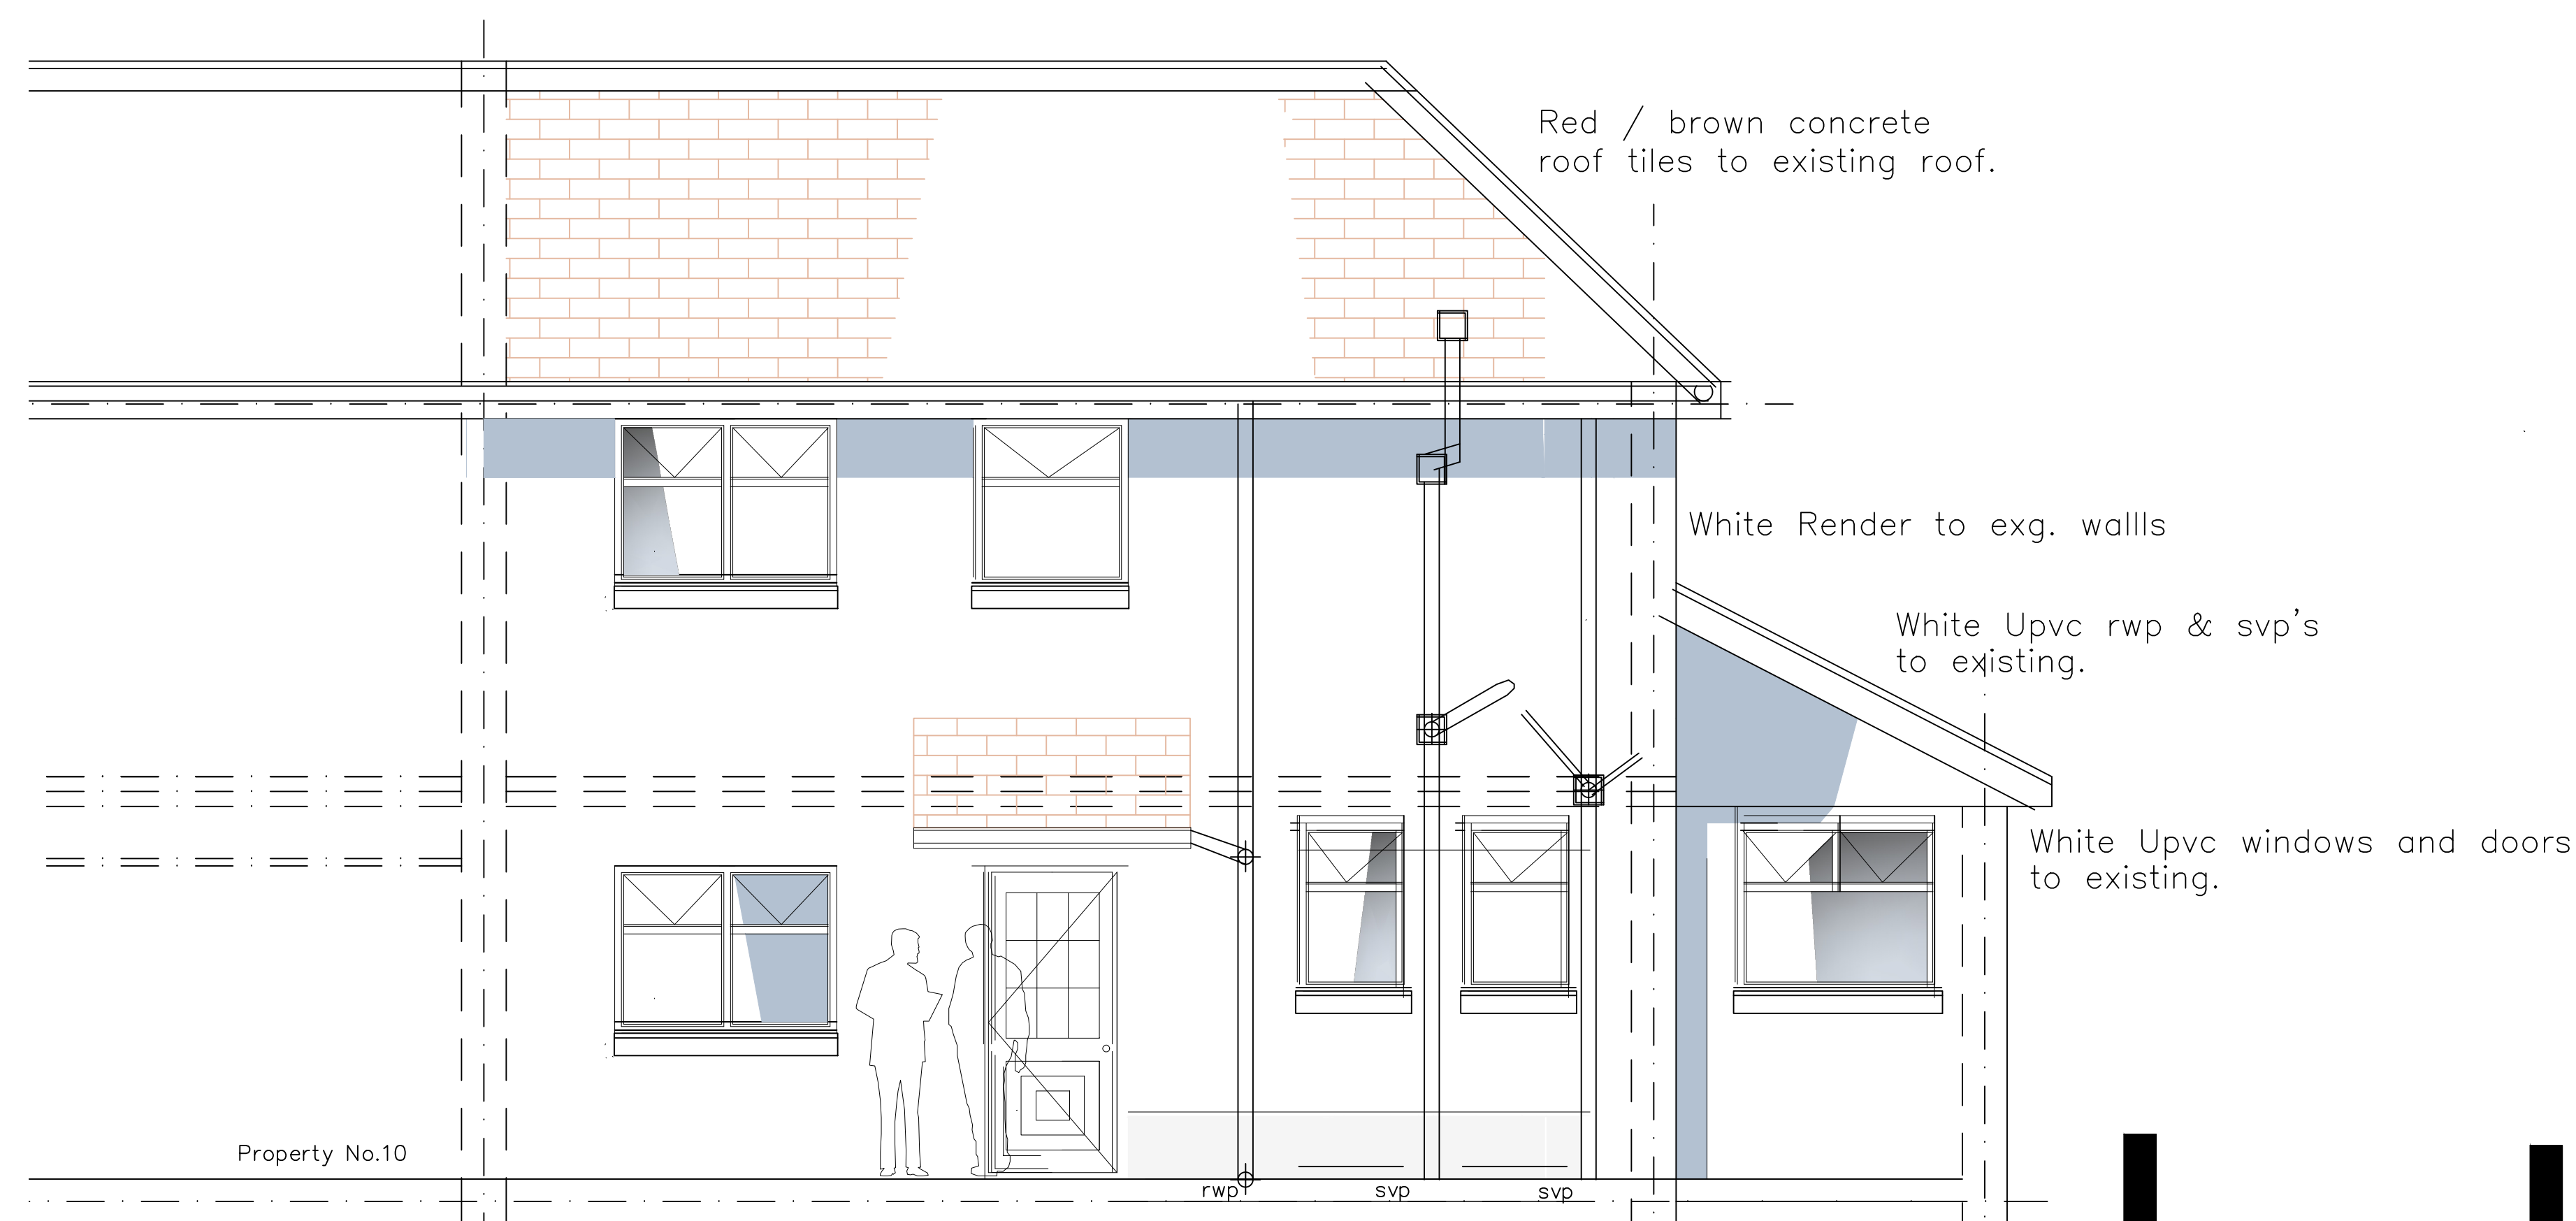


PROPOSED FRONT ELEVATION

(Scale 1:50)
(Front Elevation to remain as existing)

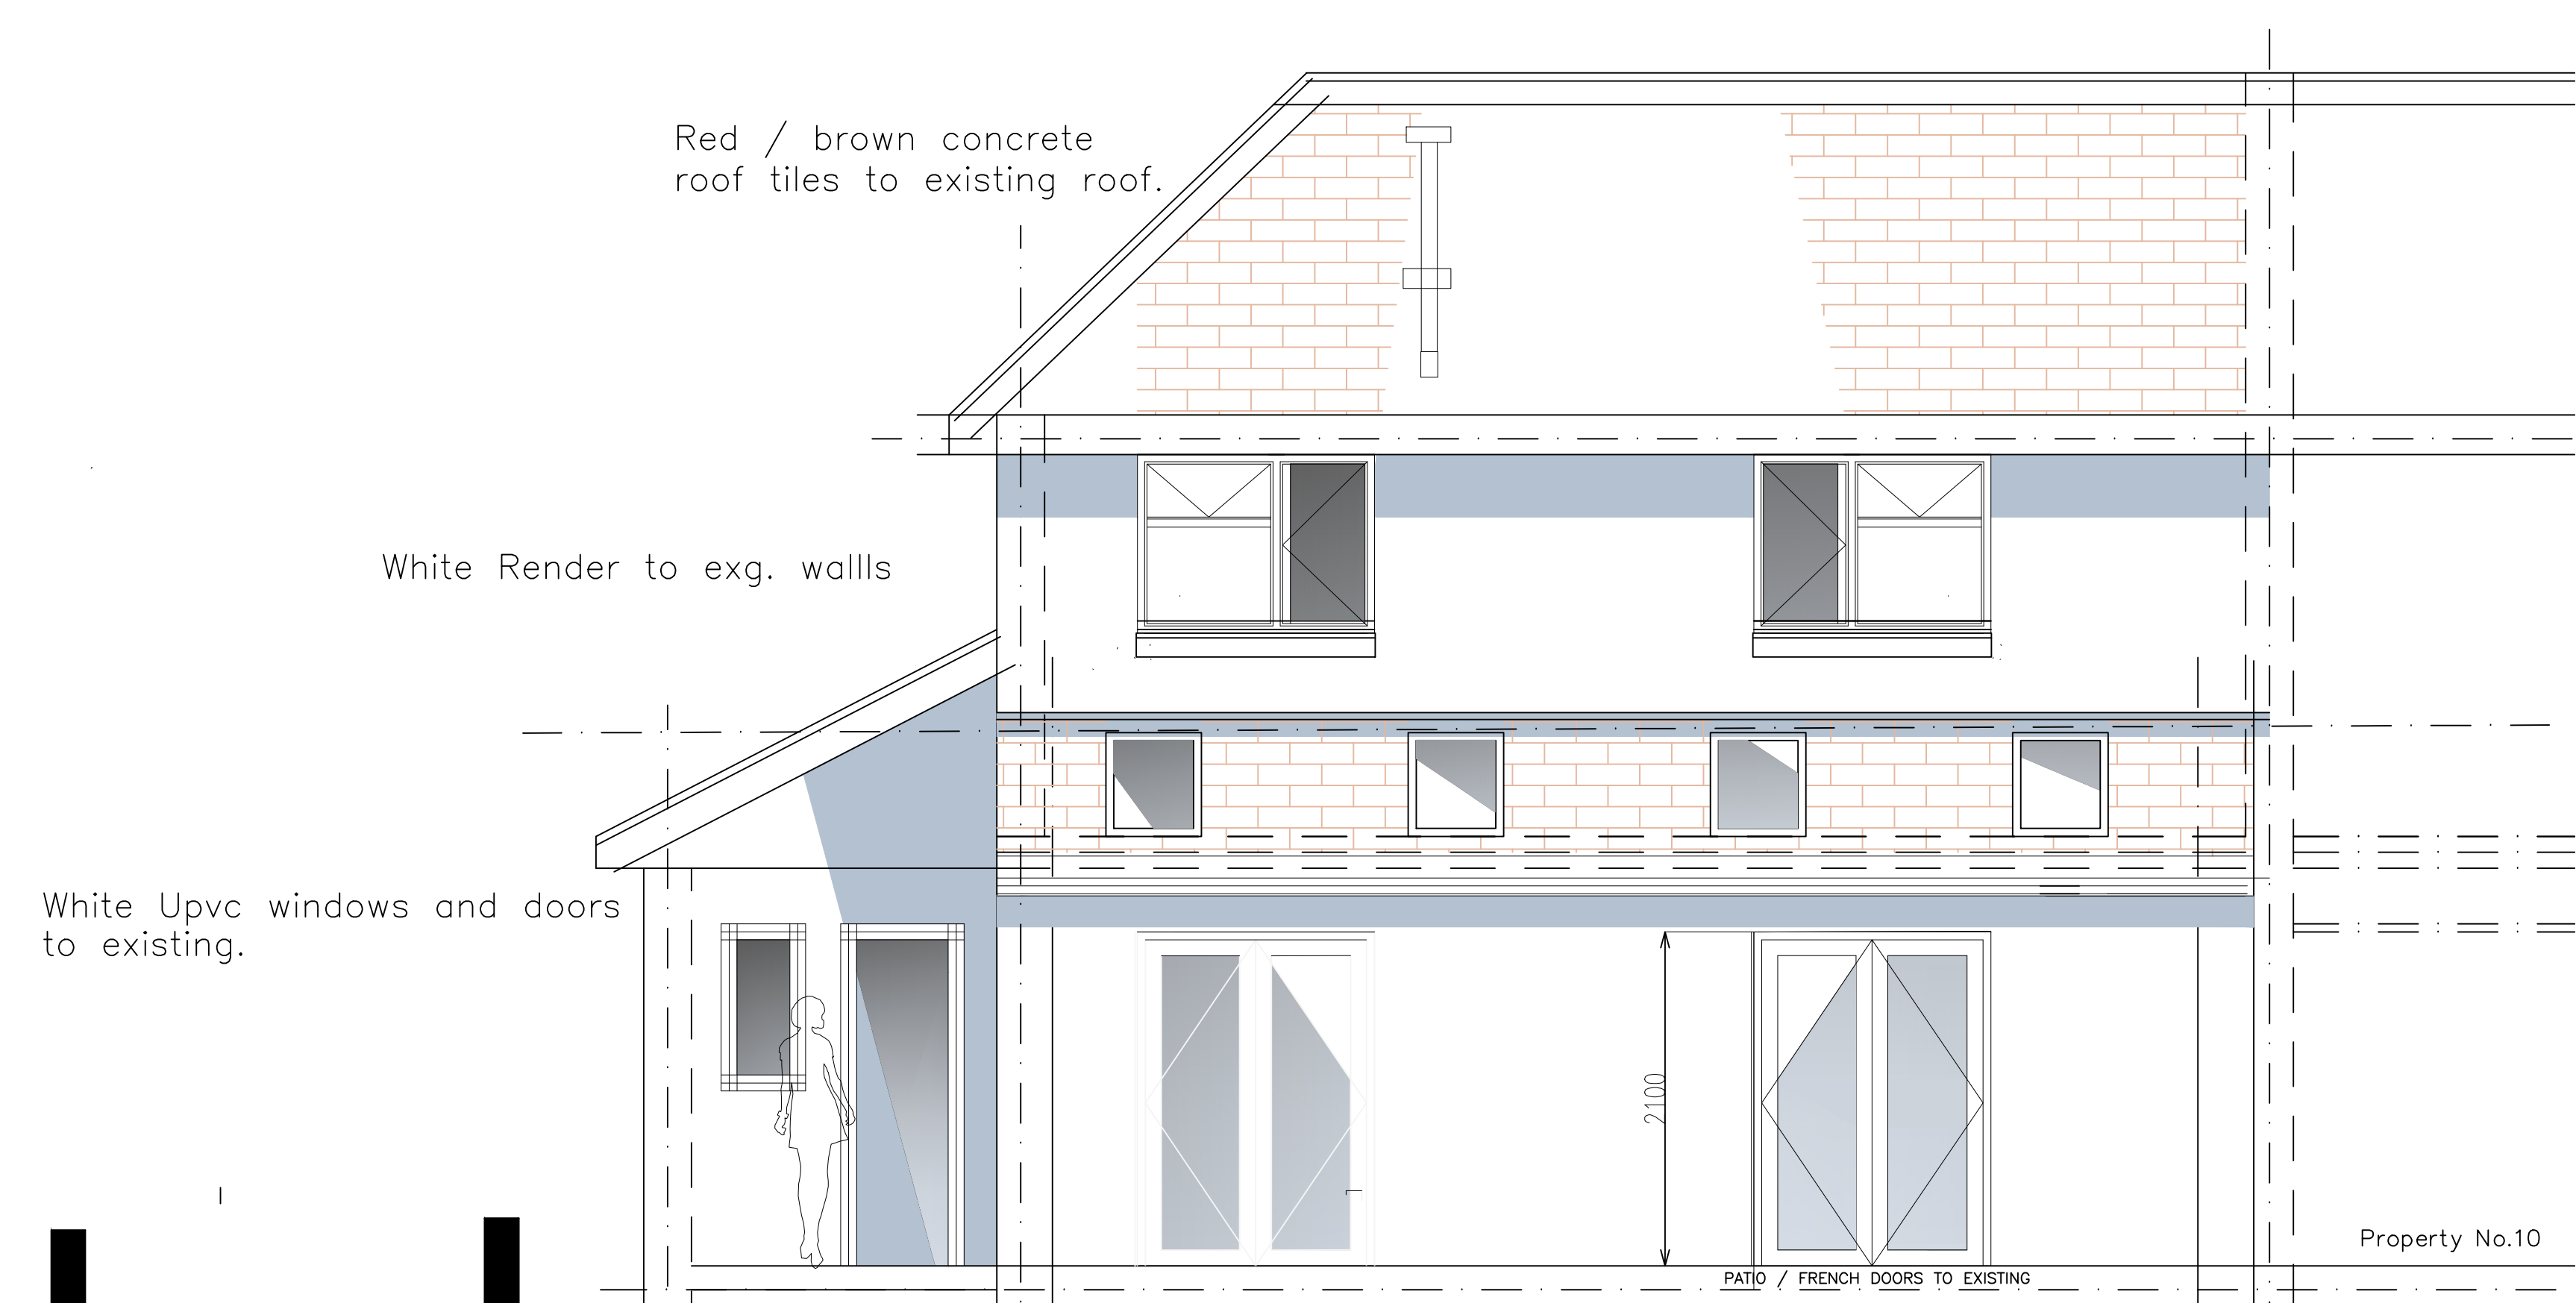

PROPOSED REAR ELEVATION

(Scale 1:50)

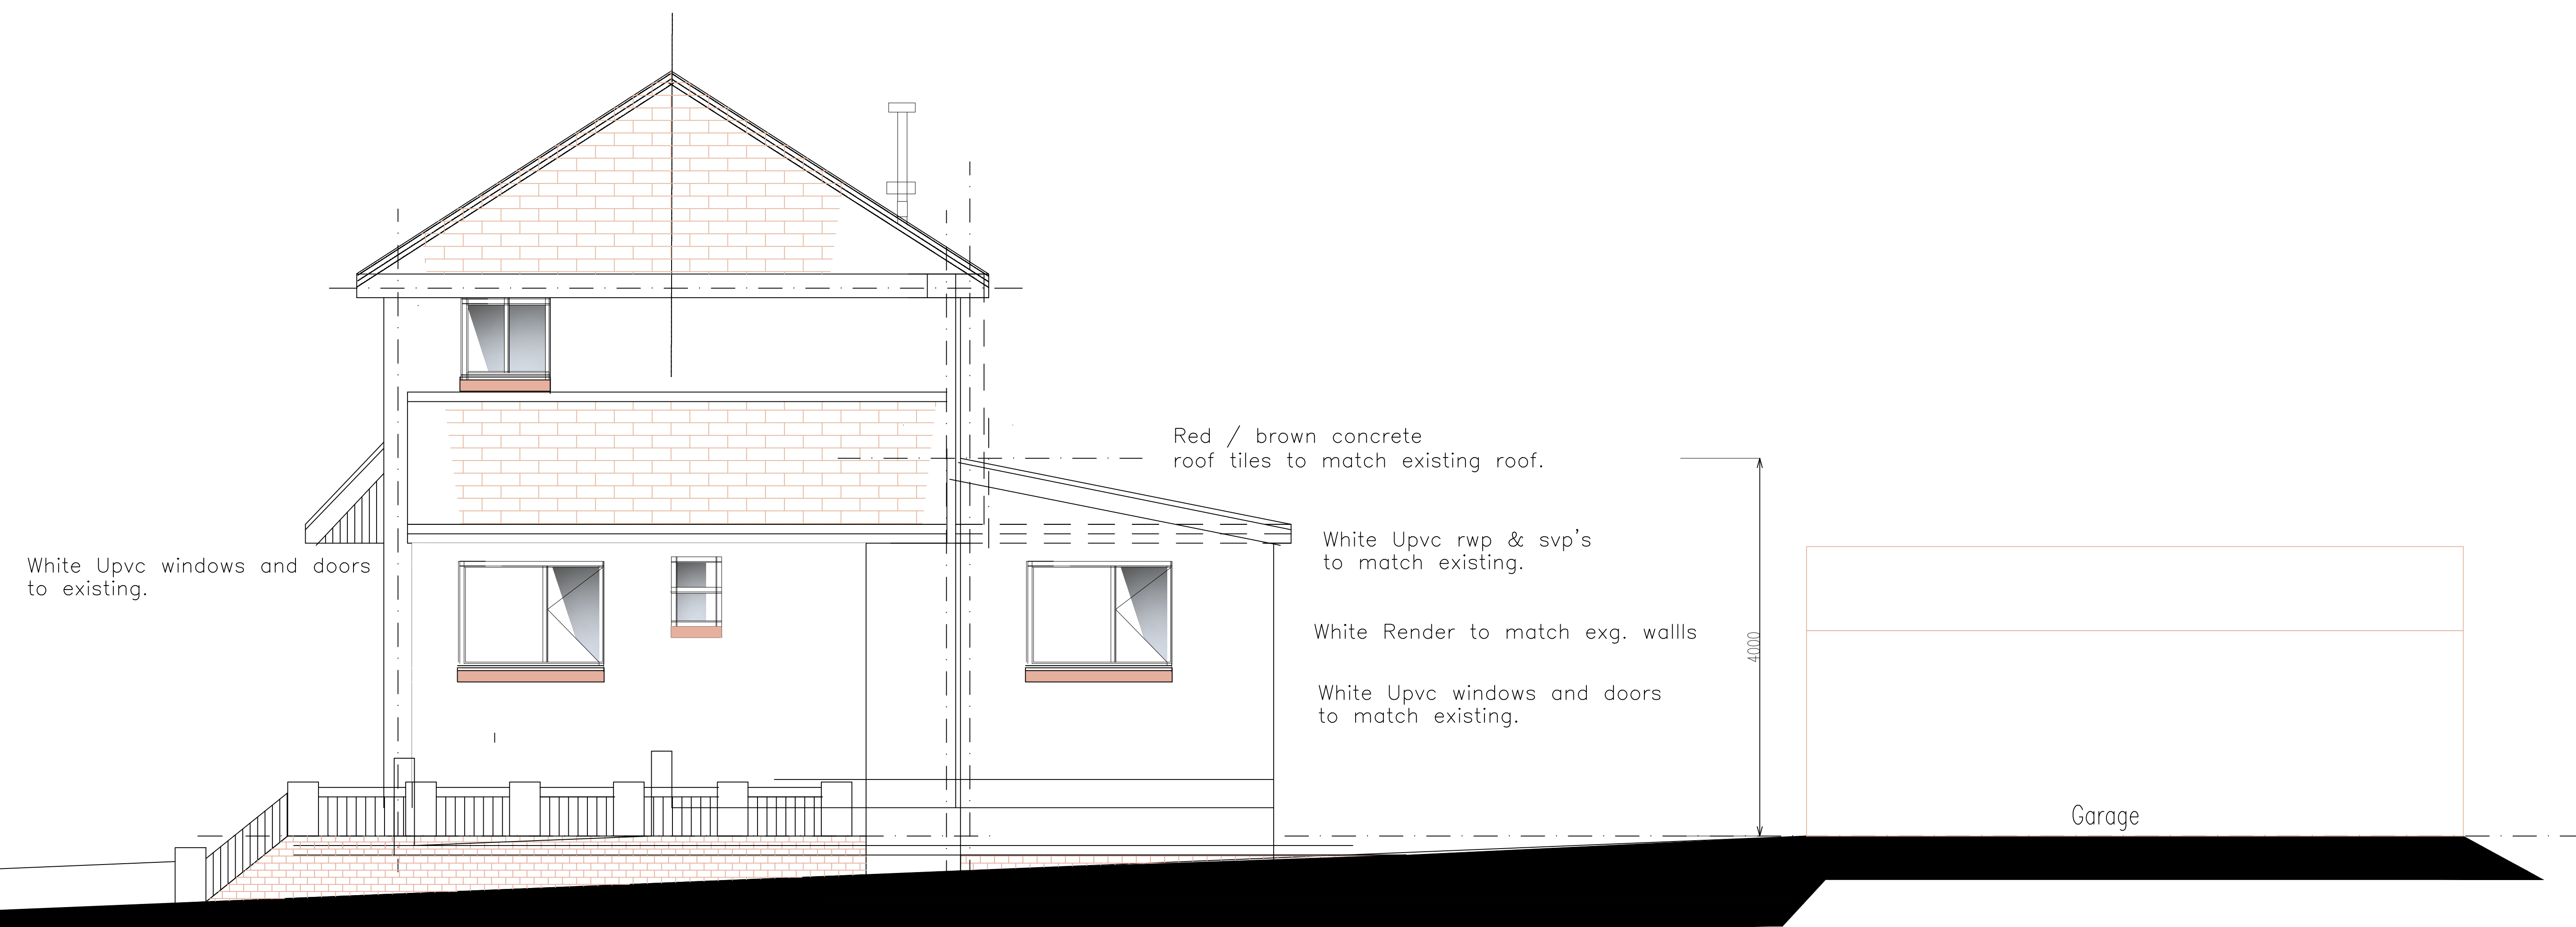

PROPOSED SIDE ELEVATION

(Scale 1:50)

PROPOSED
Rear single storey extension

9 Woodland Drive, Rogerstone.

Scale 1:1250, 1:50, 1:100

(002) (REVA-PL-COM)