


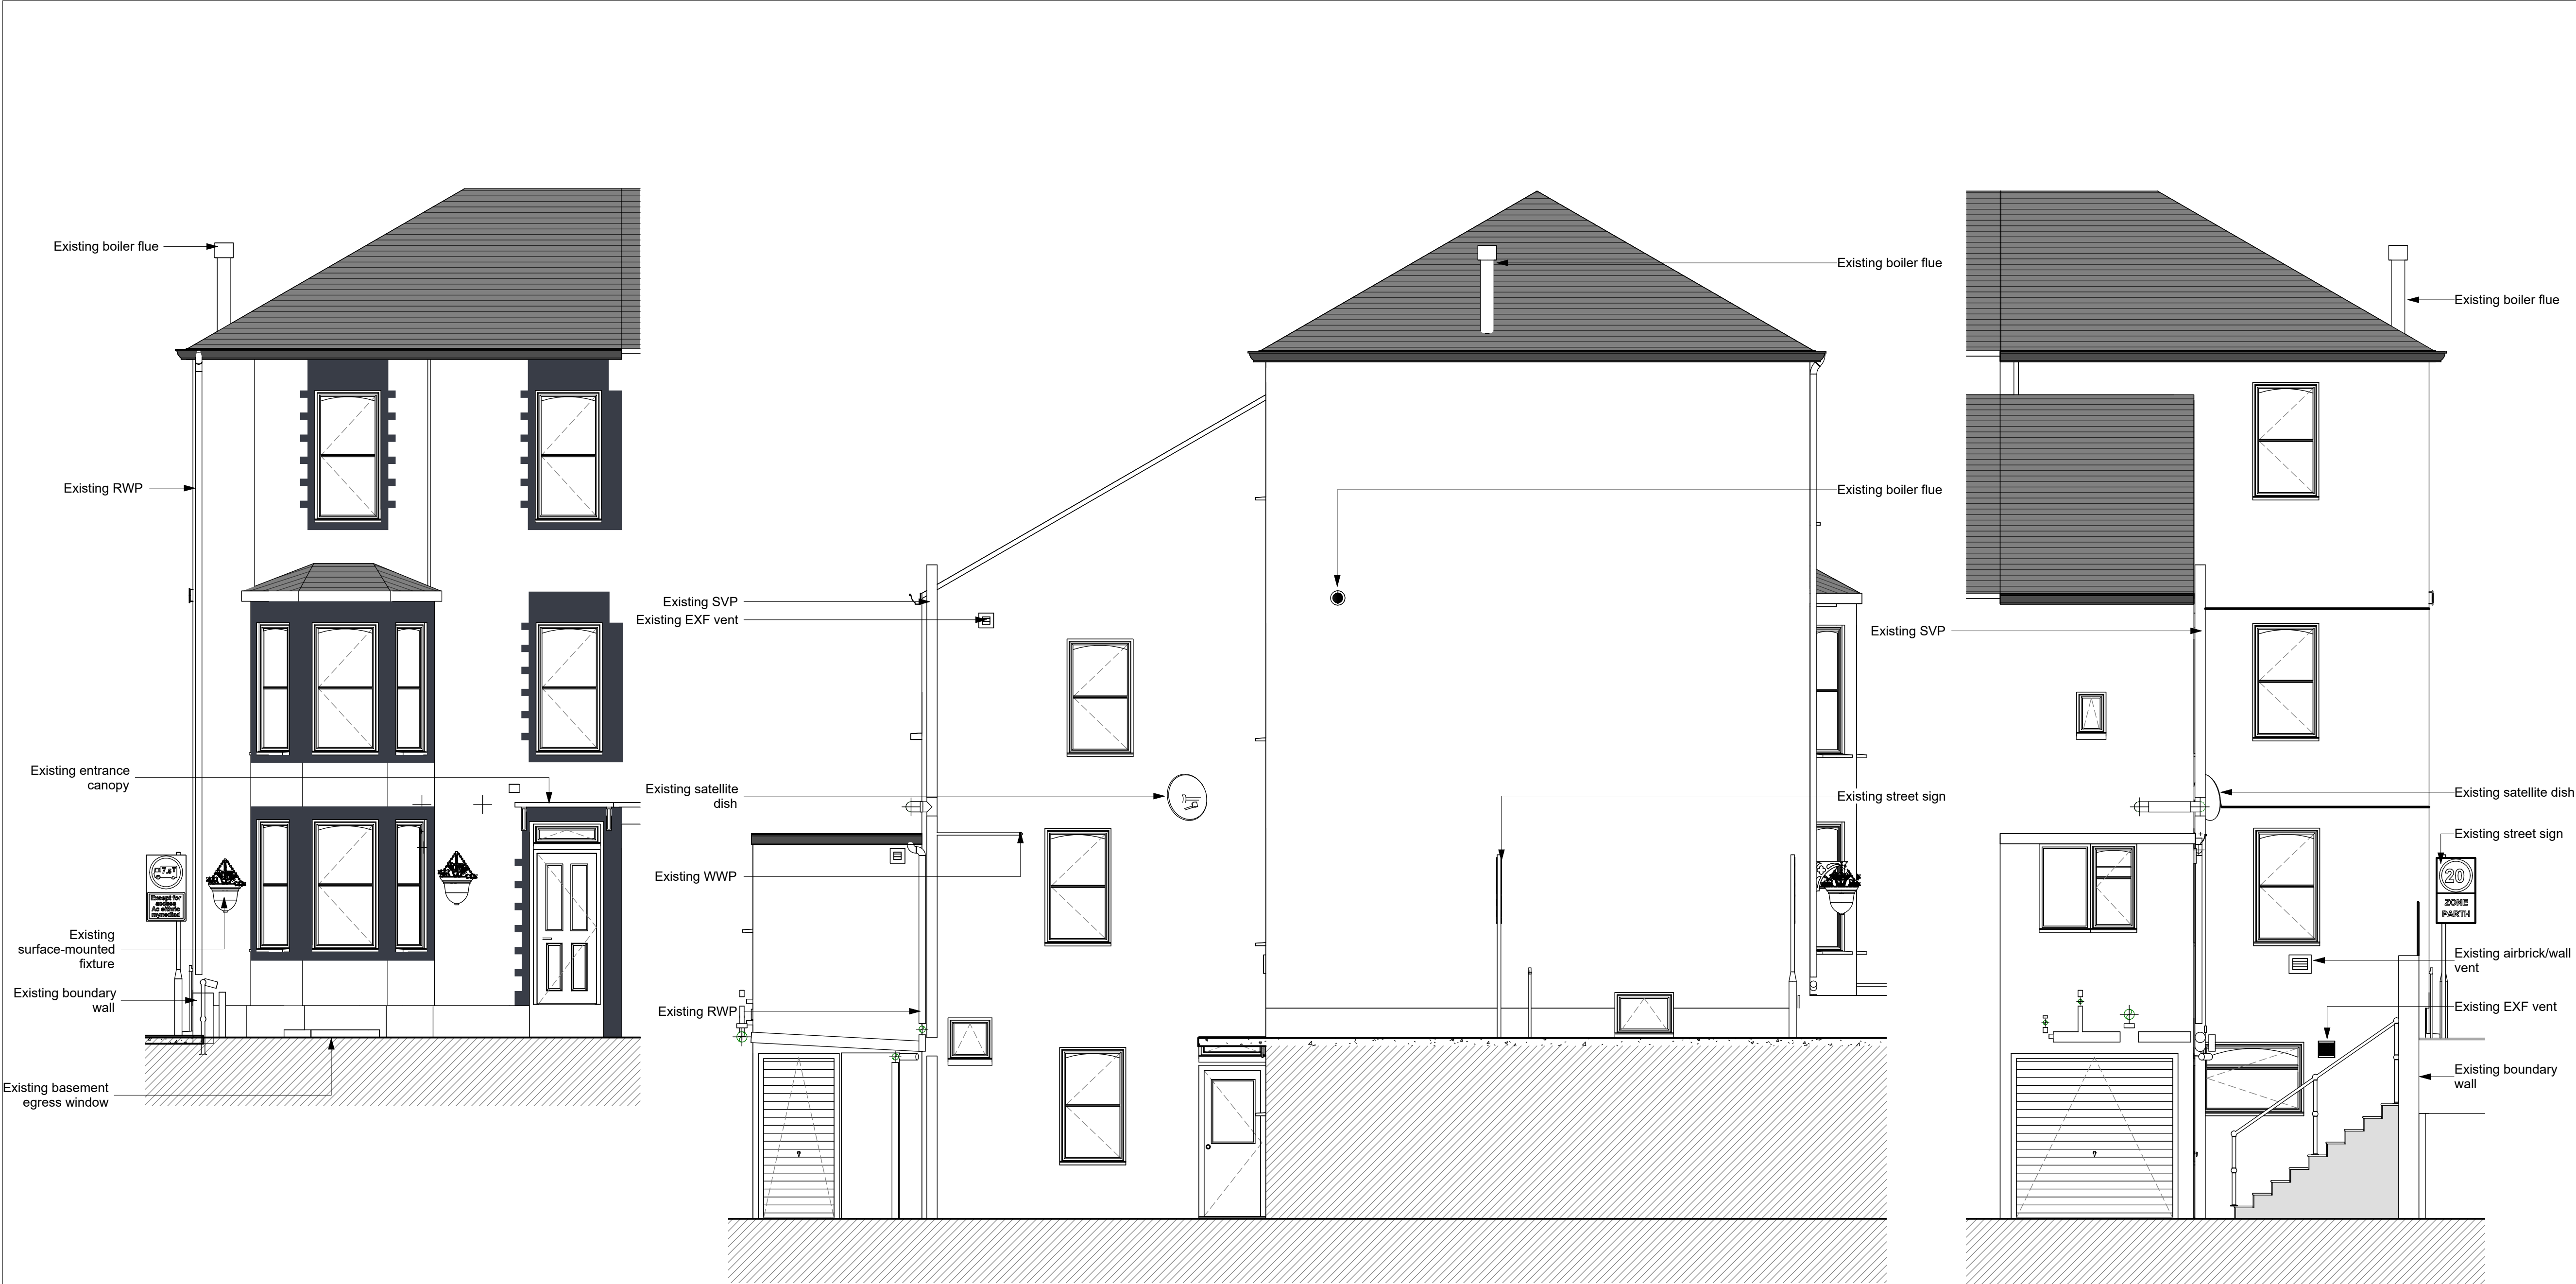

EXISTING FRONT ELEVATION
1 : 50

EXISTING SIDE ELEVATION
1 : 50

EXISTING REAR ELEVATION
1 : 50



Key Location Plan
1 : 1000

SAFETY, HEALTH AND ENVIRONMENTAL INFORMATION:	
IN ADDITION TO THE HAZARDS / RISKS NORMALLY ASSOCIATED WITH THE TYPES OF WORK DETAILED ON THIS DRAWING, NOTE THE FOLLOWING:	
SIGNIFICANT RESIDUAL RISKS:	REFER TO HEALTH AND SAFETY PLAN
ACTION TO BE TAKEN:	REFER TO HEALTH AND SAFETY PLAN
NOTES	
KEY:	
B	Boiler
DPC	Damp Proof Course
E	Electric Meter
GFP	Gas Fire Place
EXF	Extractor Fan
FFL	Finished Floor Level
G	Gas Meter
IC	Inspection Chamber
RWP	Rainwater Pipe
SVP	Soil Ventilation Pipe
WWP	Waste Water Pipe

P01	2024.11.22	Initial Drawing Issue	SB	RO
REV	DATE	DESCRIPTION	BY	CHKD

INFORMATION

- Please do not scale from this drawing.
- All dimensions must be checked on site by the contractor prior to the commencement of any fabrication or building works.
- Dimensions and details are to be read in conjunction with specialist consultants' drawings and/or other specifications, where applicable, and any disparity is to be brought to the attention of the designer prior to the commencement of any fabrication or building works.
- This drawing is the property and copyright of the designer, and it shall not be copied to any other party without the designer's express written consent.



+44 1484 810415
info@target-green.co.uk
Leeds, West Yorkshire
www.target-green.co.uk

CLIENT			
JOYNER P.A. (CYMRU) LTD			
PROJECT			
REFURBISHMENT & ENERGY EFFICIENCY WORKS TO VARIOUS PROPERTIES IN NEWPORT			
179 COMMERCIAL ROAD PILLGWENLLY NP20 2PN			
TITLE:			
EXISTING ELEVATIONS			
DRAWN BY:	RJ	DATE:	2024.11.22
CHECKED BY:	SB	SITE AREA:	105m ²
SCALE (@ A1):	As indicated	ORIGINAL DRAWING SIZE 841mm x 594mm (A1)	
DRAWING No:	2403-TG-(EX)-D-A-051	REV.	P01