



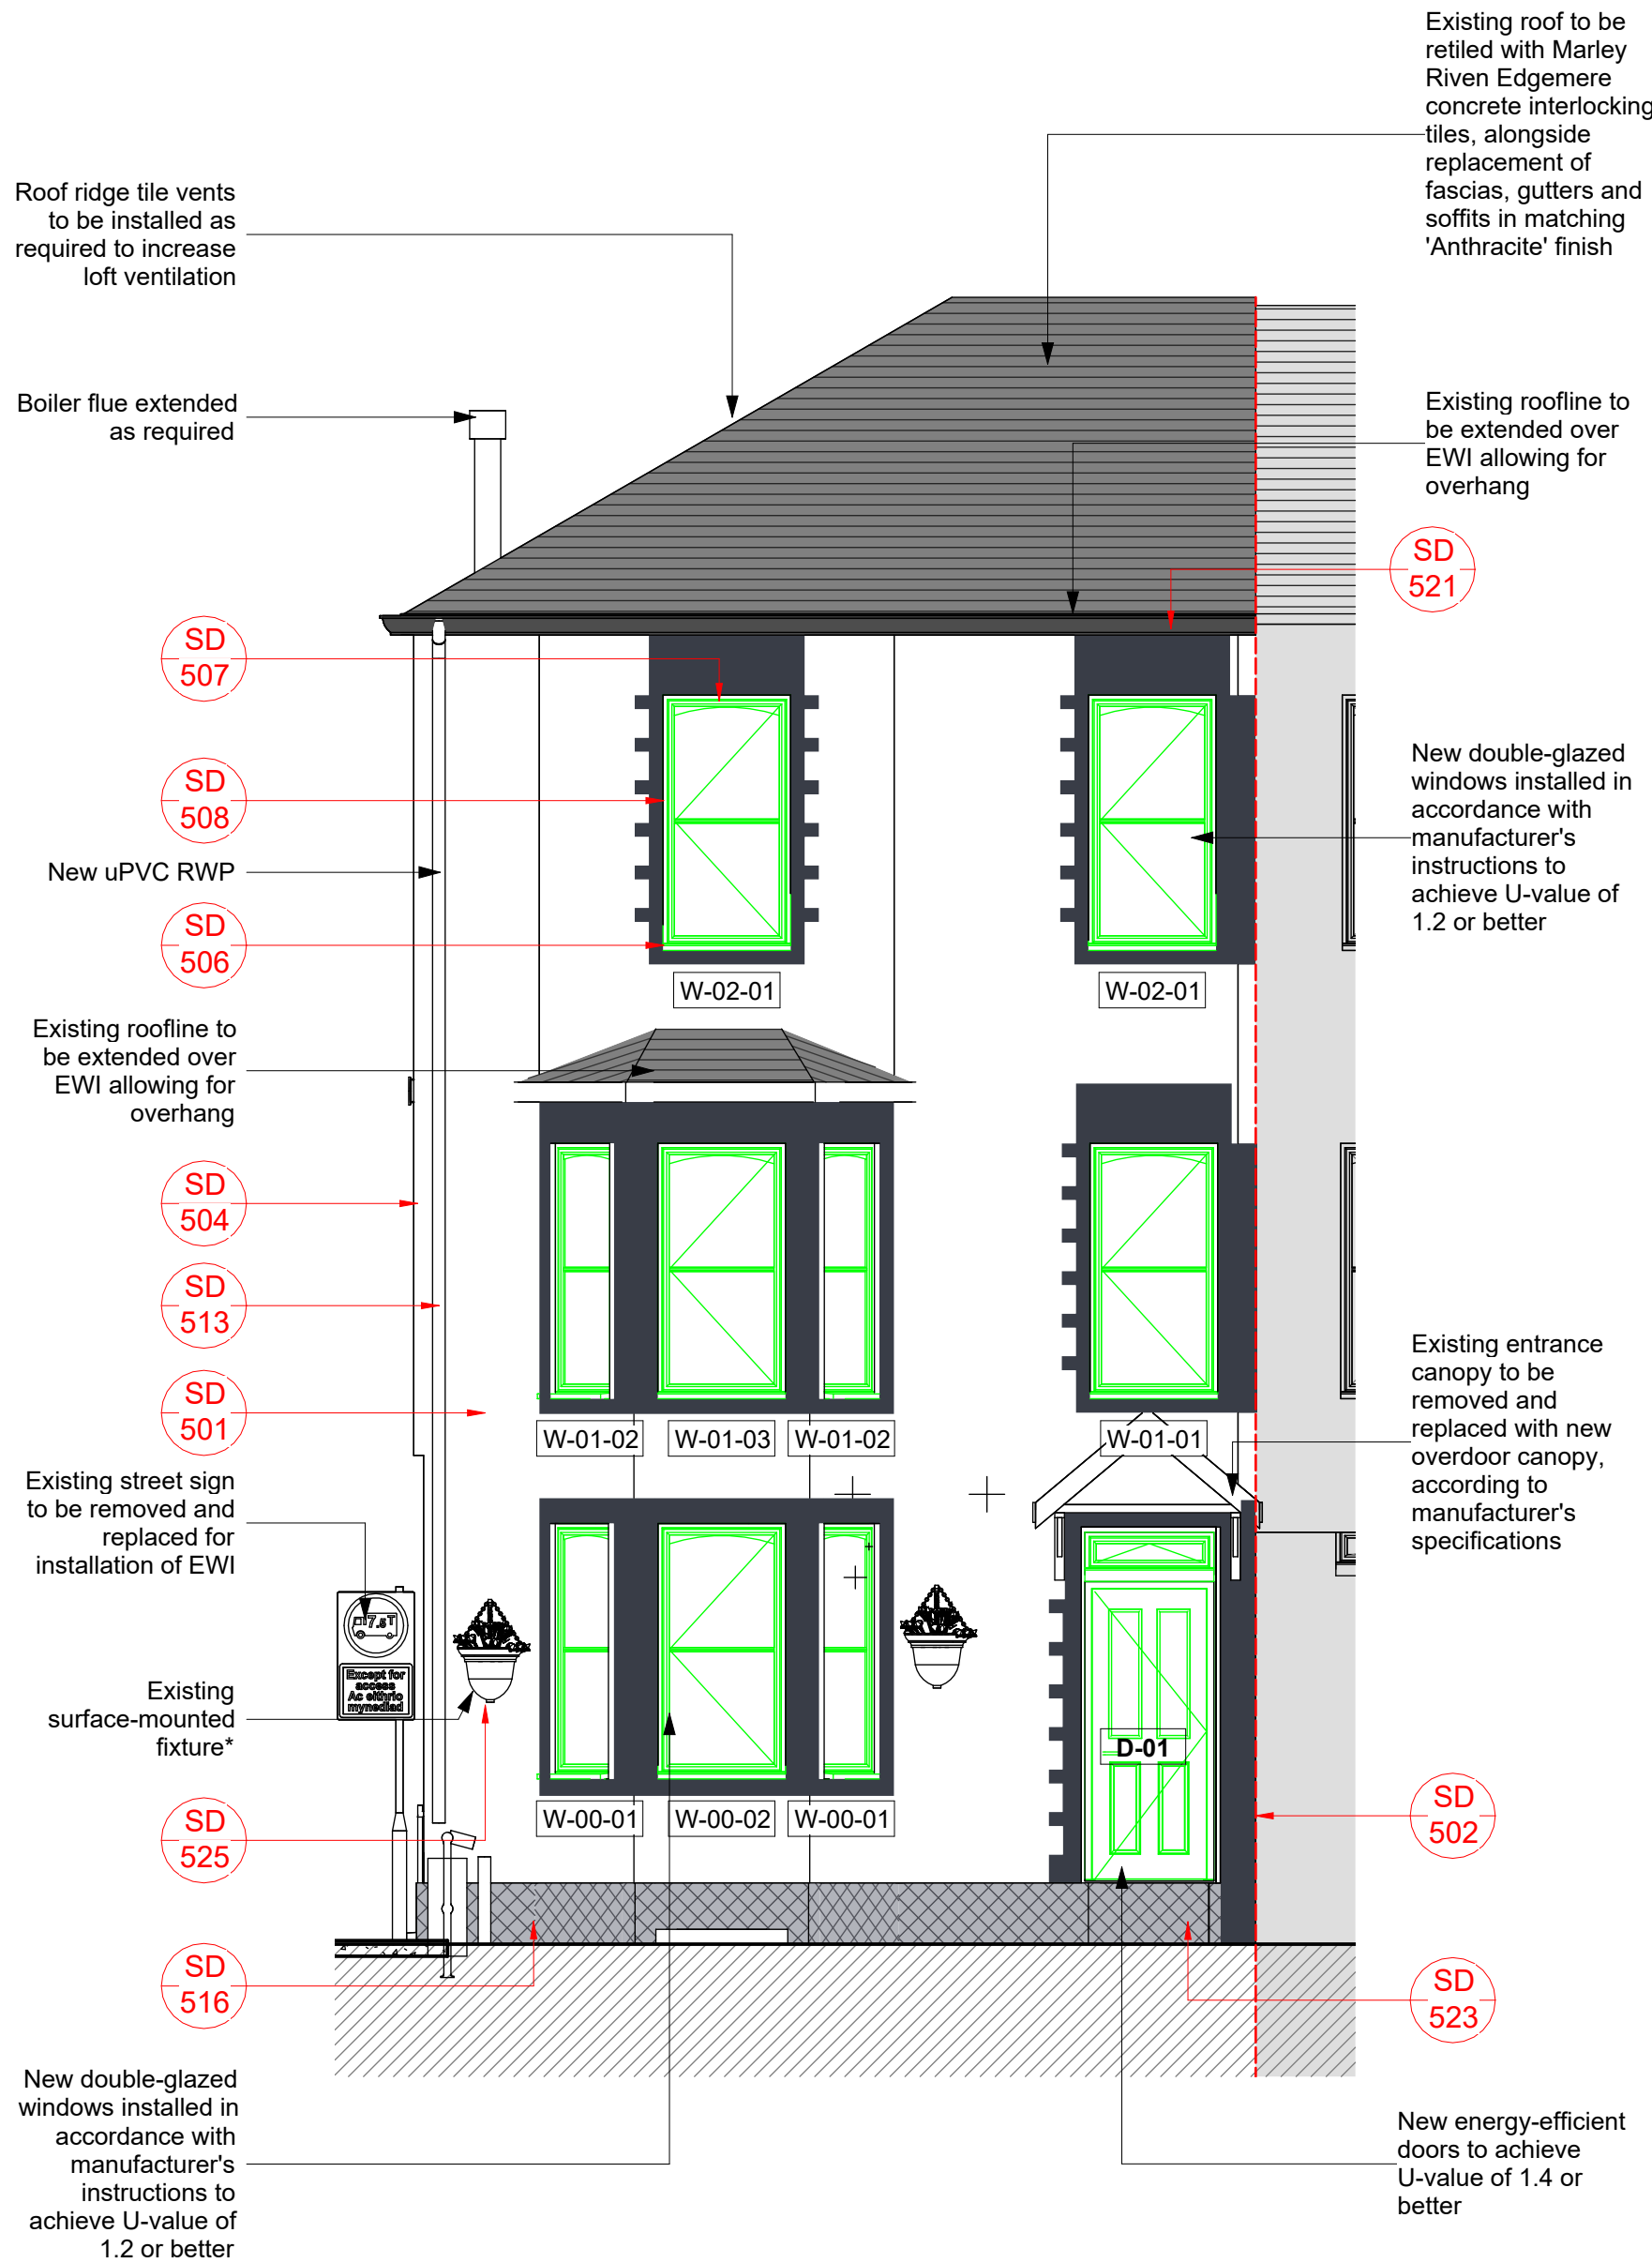

PROPOSED FRONT ELEVATION  
1 : 50

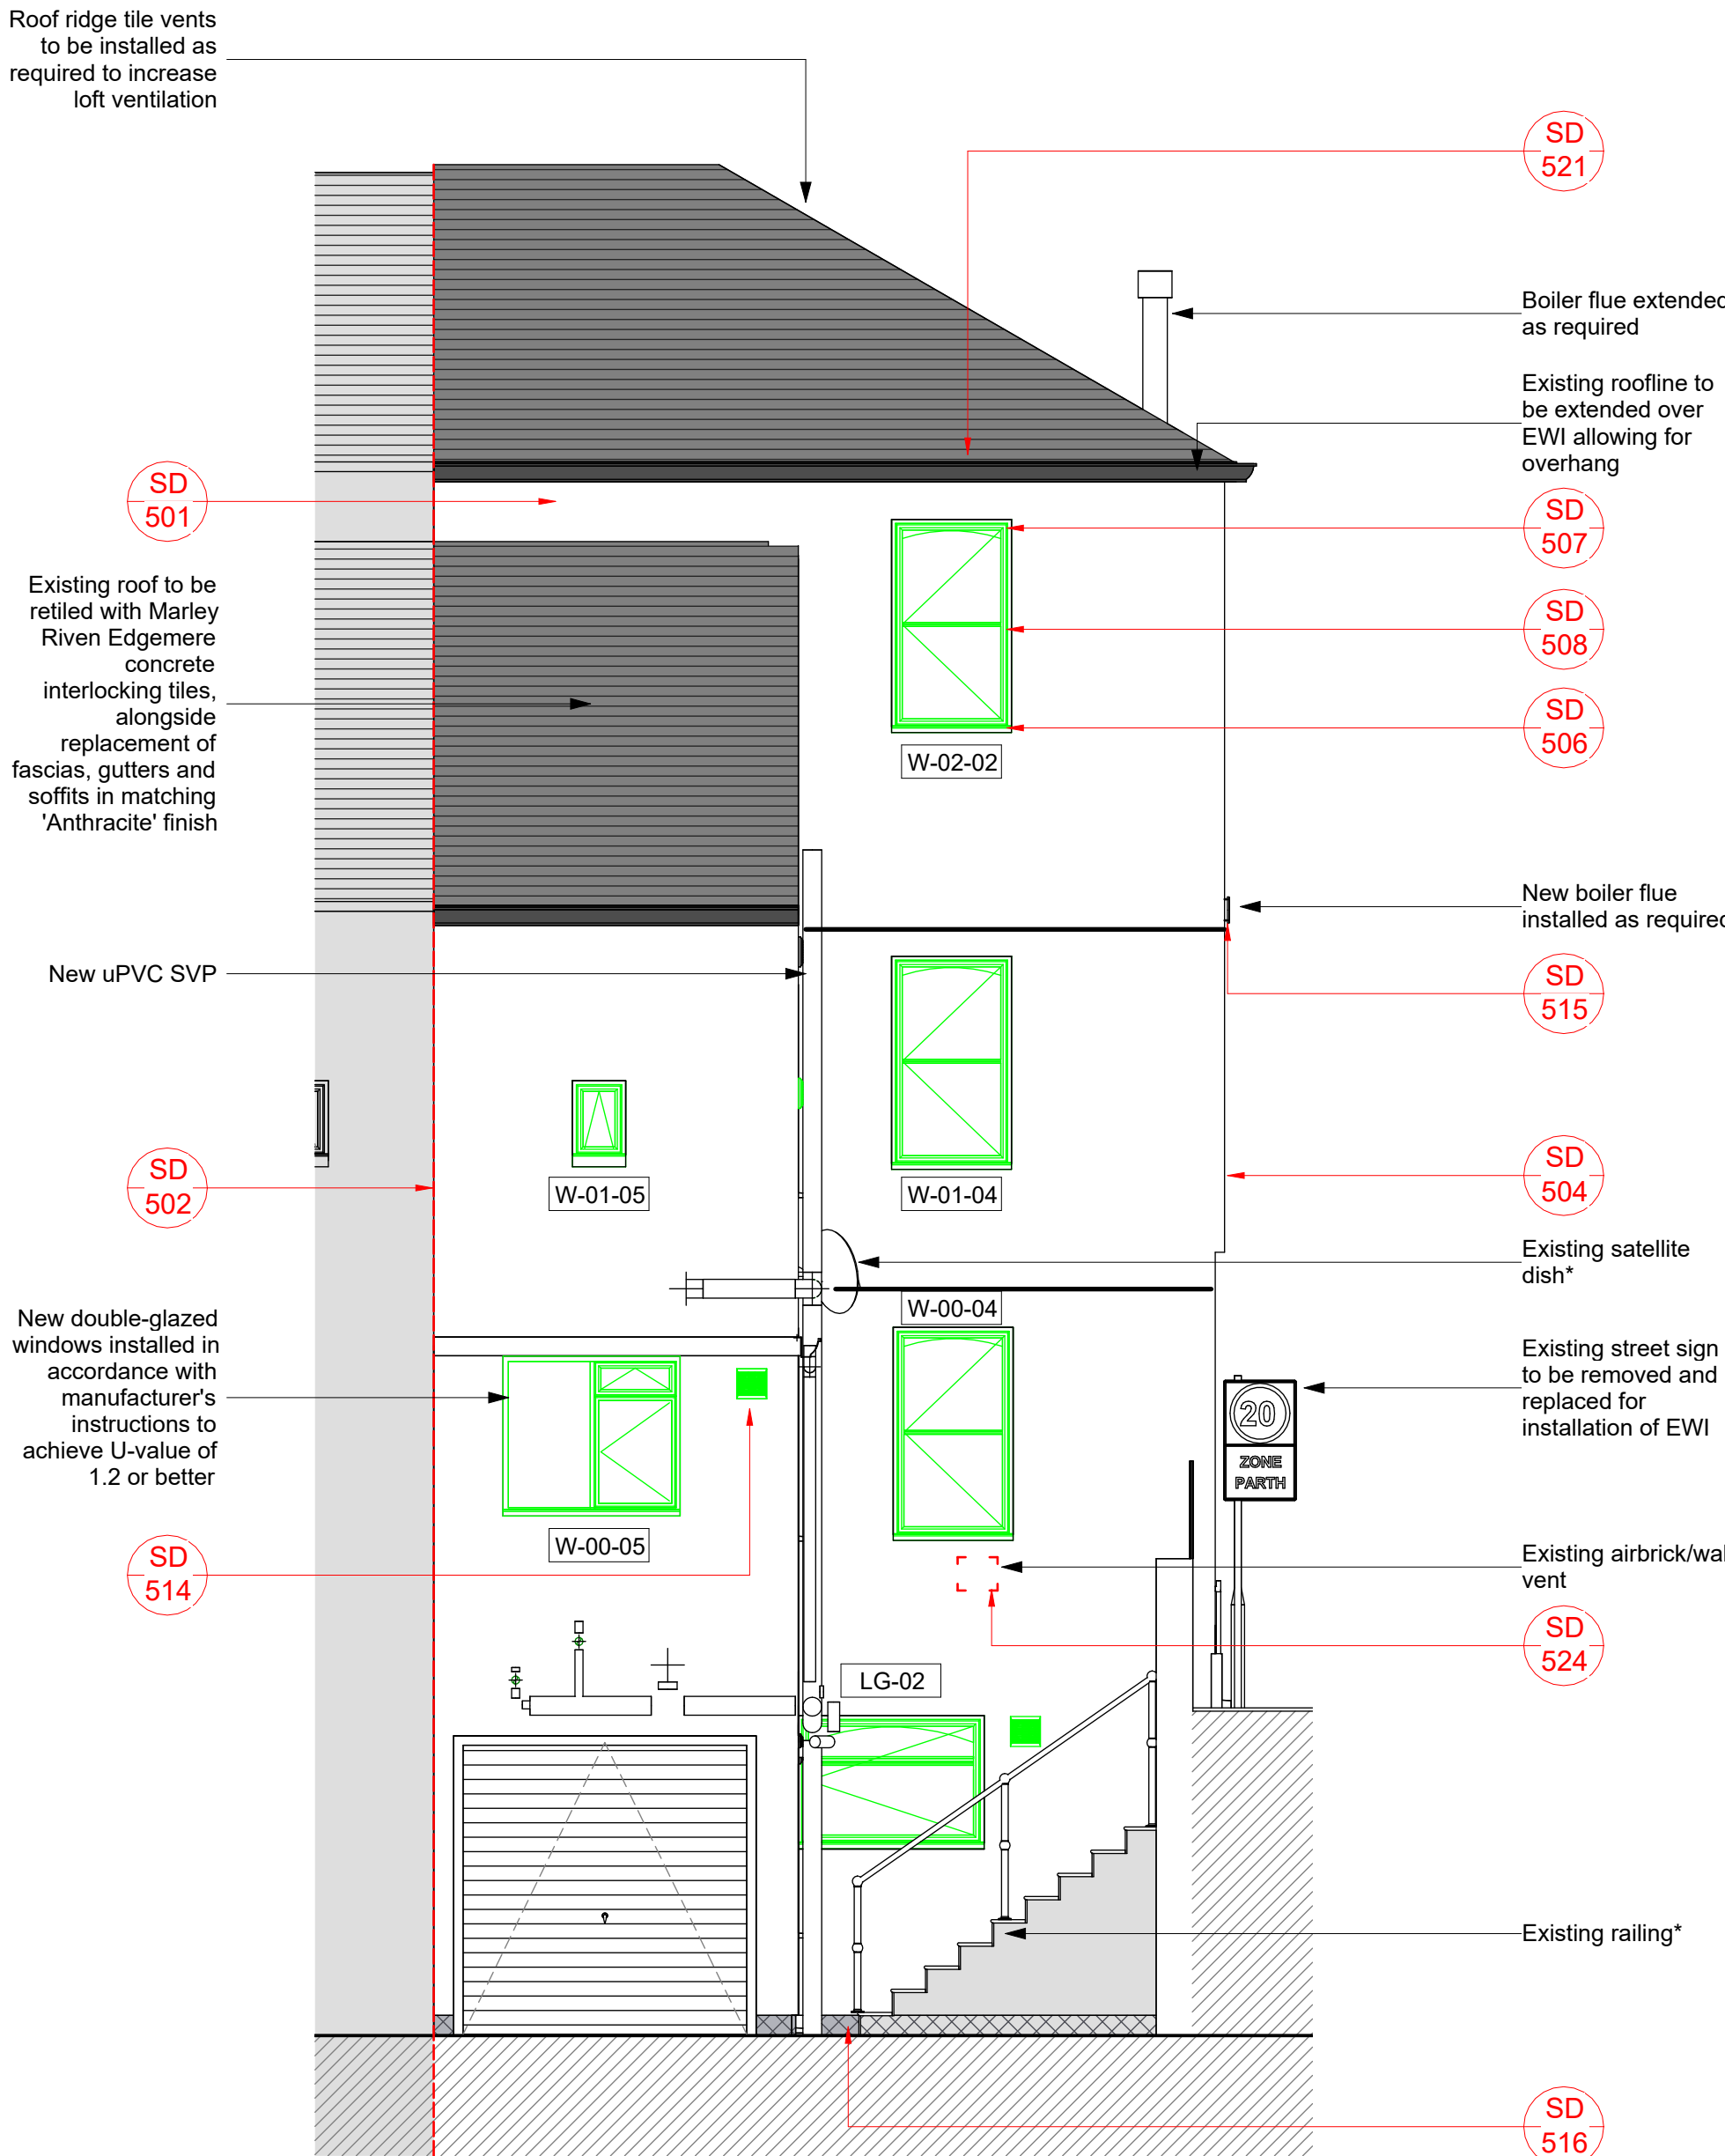

PROPOSED REAR ELEVATION  
1 : 50

#### PROPOSED SCOPE OF WORKS:

##### 1. EXTERNAL WALL INSULATION (EWI) SPECIFICATION

New StrucTherm EWI with minimum u-value of 0.3 to be installed to the external envelope to improve airtightness with a minimum airtightness >10m3/(h.m2) @50pa and thermal performance (based on silicone render finish with elements of detailing).  
100mm StrucTherm mineral fibre EWI with Struc-Brick Render and Artbrick finish (colour to be confirmed by client) to correspond with existing brickwork facade, as indicated on plan and elevation. Existing rendered areas to receive 100mm StrucTherm mineral fibre EWI with silicone render finish to match existing design (colour to be confirmed by client), as indicated on plan and elevation.  
80mm BaseTherm High Density EPS insulation to be installed minimum 150mm below DPC (colour to be confirmed by client).  
Calicot Overdoor Canopy (Canopy Shop) with gullows brackets, or similar approved specification. Removal of existing RWP's and replacement with new uPVC rainwater goods (colour to be confirmed by client).  
Existing passive wall vents to be replaced with brickwork to match existing, and to be made good (including internal plaster finish and decorating). Refer to standard detail SD-524 (Option B).  
Wall cavities to be inspected on site by contractor and any insulation extracted if present.  
Condition of wall ties to be inspected on site by contractor and remedial works to be carried out where required.  
Existing lintels to be inspected on site by contractor and remedial work to be carried out if required.

##### 2. STRUCTURAL WORKS

Associated building works for the new EWI installation, including amendments to wall fixtures, satellites, thresholds & lean-to roofs according to standard details provided.  
Removal of existing entrance canopy where required, and replacement with new GRP canopy.  
Removal of existing RWP's and replacement with new uPVC rainwater goods (colour to be confirmed by client).  
Existing passive wall vents to be replaced with brickwork to match existing, and to be made good (including internal plaster finish and decorating). Refer to standard detail SD-524 (Option B).  
Wall cavities to be inspected on site by contractor and any insulation extracted if present.  
Condition of wall ties to be inspected on site by contractor and remedial works to be carried out where required.  
Existing lintels to be inspected on site by contractor and remedial work to be carried out if required.

##### 3. SPECIFICATION OF NEW DOORS

Existing external doors to be replaced with new energy-efficient doors, with a U-value of 1.4 or better, to be installed as per manufacturer's instructions and level access to be maintained, if existing.  
New door frame and door (colour to be confirmed by client), with style to match existing as far as possible.  
New doors to be PAS 24 compliant.  
Refer to Window & Door Replacement Schedule.

##### 4. SPECIFICATION OF NEW WINDOWS

Existing windows to be replaced with new double-glazed windows with a U-value of 1.2 or better, to be installed as per manufacturer's instructions.  
Safety glazing to be installed to all windows below 800mm.  
Window board specification to be confirmed.  
All existing window boards/sills are to be replaced with new uPVC board and standard finish to window reveal extended to back of window. New window sills to achieve minimum overhang of 40mm.  
New window arrangement (colour to be confirmed by client) to match that of existing windows, with style to match existing as far as possible.  
Windows to be PAS 24 compliant.  
Refer to Window & Door Replacement Schedule.

##### 5. ROOF SPECIFICATION

All properties to receive new roof tiles to existing roof structure, extending the rooflines to ensure additional weather protection to the new EWI system, according to detail.  
Roof to be retiled with Marley Riven Edgemere concrete interlocking tiles.  
Loft insulation to be topped up to 450mm as required, to achieve a minimum U-value of 0.11.  
All insulation to be installed in accordance with manufacturer's instructions.  
Ridge tile vents to be installed as required to increase loft ventilation.  
Where the condition of existing chimneys are deemed unsuitable and result in removal by client, any necessary remedial work is to be carried out as required, and the standard of the proposed roof works is to be maintained.

##### 6. FIRE PROTECTION MEASURES

Fire breaks to be installed on elevation in between EWI systems as per specification.

##### 7. HEATING SYSTEM

Existing boiler and flue to be extended as required as specified in standard details.  
Existing gas pipes to be extended where necessary.

##### 8. VENTILATION REQUIREMENTS


Positive input ventilation recommended to be installed within roof space, Nuair DRI-ECO-HC PIV unit or similar.  
4000mm<sup>2</sup> trickle vents to habitable rooms where windows are being replaced.  
No new trickle vents to wet rooms (kitchen/bathrooms/utility rooms). Any existing trickle vents in wet rooms (kitchen/bathrooms/utility rooms) to be sealed.  
10mm undercut to internal doors as required to allow 7600mm<sup>2</sup> for cross-ventilation.  
Existing passive wall vents/air bricks to be replaced with brickwork to match existing, and to be made good (including internal plaster finish and decorating). Refer to standard detail SD-524 (Option B).  
New background ventilation and extraction with decentralised mechanical extraction vents to all wet rooms (kitchens/bathrooms/utility rooms), Nuair Cyfan Centrifugal Extract Fan, or similar.  
Ridge tile vents to be installed as required to increase loft ventilation.

##### 9. EXTERNAL LANDSCAPE WORKS


Remedial works to existing concrete pathways where required.  
Paved areas around the building shall be so constructed as to be adequately drained.

##### 10. DRAINAGE SYSTEMS

Adequate provision shall be made for rainwater to be carried from the roof of the building.  
ACO HexDrain Drainage Channels to be installed to prevent accumulation of surface water where necessary.

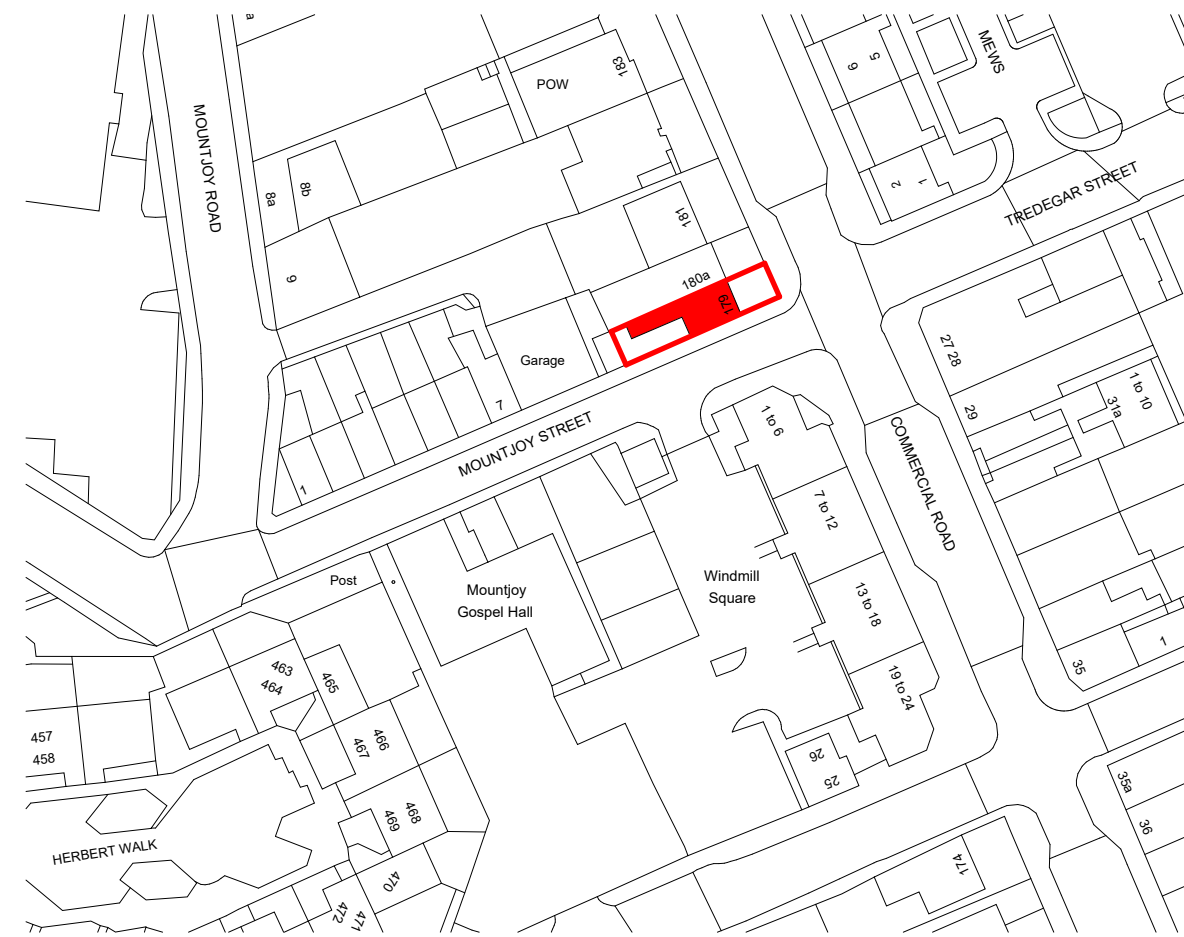

Key Location Plan  
1 : 1000

 

#### SAFETY, HEALTH AND ENVIRONMENTAL INFORMATION:

IN ADDITION TO THE HAZARDS / RISKS NORMALLY ASSOCIATED WITH THE TYPES OF WORK DETAILED ON THIS DRAWING, NOTE THE FOLLOWING:

|                             |                                 |
|-----------------------------|---------------------------------|
| SIGNIFICANT RESIDUAL RISKS: | REFER TO HEALTH AND SAFETY PLAN |
| ACTION TO BE TAKEN:         | REFER TO HEALTH AND SAFETY PLAN |

#### NOTES

##### KEY:

|     |                       |
|-----|-----------------------|
| B   | Boiler                |
| DPC | Damp Proof Course     |
| E   | Electric Meter        |
| GFP | Gas Fire Place        |
| EXF | Extractor Fan         |
| FFL | Finished Floor Level  |
| G   | Gas Meter             |
| IC  | Inspection Chamber    |
| RWP | Rainwater Pipe        |
| SVP | Soil Ventilation Pipe |
| WWP | Waste Water Pipe      |

##### LEGEND:

|  |   |
|--|---|
|  | Existing walls                                                                                          |
|  | New External Wall Insulation, as per approved specification.                                            |
|  | New EWI below DPC as per approved specification, where DPC is <150mm above ground level.                |
|  | New EWI below DPC as per approved specification, where DPC is >150mm above ground level.                |
|  | New mechanical extractor fan, as per approved specification.                                            |
|  | Roof Extension                                                                                          |
|  | All internal doors to habitable rooms to be undercut to allow for cross-ventilation.                    |
|  | Existing fixtures to be removed and extended or reinstalled after new EWI installation, refer to SD-525 |
|  | Refer to Standard Detail                                                                                |

C01 2024.12.05 Issued for Construction SB RJ

| REV | DATE | DESCRIPTION | BY | CHKD |
|-----|------|-------------|----|------|
|-----|------|-------------|----|------|

## CONSTRUCTION

- Please do not scale from this drawing.
- All dimensions must be checked on site by the contractor prior to the commencement of any fabrication or building works.
- Dimensions and details are to be read in conjunction with specialist consultants' drawings and/or other specifications, where applicable, and any disparity is to be brought to the attention of the designer prior to the commencement of any fabrication or building works.
- This drawing is the property and copyright of the designer, and it shall not be copied to any other party without the designer's express written consent.



+44 1484 810415  
info@target-green.co.uk  
Leeds, West Yorkshire  
www.target-green.co.uk

#### CLIENT

JOYNER P.A. (CYMRU) LTD

#### PROJECT

**REFURBISHMENT & ENERGY EFFICIENCY  
WORKS TO VARIOUS PROPERTIES IN  
NEWPORT**

**179 COMMERCIAL ROAD  
PILLGWENLLY  
NP20 2PN**

#### TITLE:

**PROPOSED ELEVATIONS A**

|               |                        |                       |                    |
|---------------|------------------------|-----------------------|--------------------|
| DRAWN BY:     | RJ                     | DATE:                 | 2024.12.05         |
| CHECKED BY:   | SB                     | SITE AREA:            | 105m <sup>2</sup>  |
| SCALE (@ A1): | As indicated           | ORIGINAL DRAWING SIZE | 841mm x 594mm (A1) |
| DRAWING NO:   | 2403-TG-(PRO)-D-A-151A | REV.                  | C01                |