

# FOR PLANNING PURPOSES ONLY

PRIOR TO COMMENCEMENT OF WORKS ON SITE AND WITH ADVANCED NOTICE, CLIENT-CONTRACTOR TO SUBMIT APPLICATION TO WELSH WATER AND A BUILDING NOTICE APPLICATION TO BUILDING CONTROL. NO WORKS TO COMMENCE UNTIL APPROVALS GRANTED. FULL PARTY WALL AGREEMENT TO BE SUBMITTED BY CLIENT APPOINTED PARTY WALL SURVEYOR.

Assumed line of boundary. Prior to commencement of works on site and if required full confirmation to be obtained from deed plans and clients solicitor.

Prior to commencement of works full discussion and agreement to be made with neighbours for confirmation of intended works to be carried out. Contractor must ensure full protection is provided to boundary. Client appointed party wall surveyor to serve party wall notice.



EXISTING REAR ELEVATION

Scale 1:50@A1

0 500 1000 1500 2000 2500mm

All dimensions indicated to be checked on site.

## EXISTING FINISHES LEGEND

Roof Finish - Brown tiles.  
External Walls - Render & brick.  
Fascia and soffits in white uPVC.  
External doors and windows in white & black uPVC.  
Gutters and Downpipes - white & black uPVC gutters and downpipes with matching fixings.

Prior to commencement of works, full discussion and agreement to be made with neighbours for confirmation of intended works to be carried out. Contractor must ensure full protection is provided to boundary. Client appointed party wall surveyor to serve party wall notice.

NOTE : These drawings have been prepared for planning purposes only. Full building control approval to be obtained by the client/ contractor prior to commencement of works on site.

All dimensions indicated to be checked on site prior to any fabrication of materials. Note all dimensions indicated taken with standard tape measure for planning purposes. Full electronic station survey to be taken for complete accuracy.

THE DRAWINGS RELATE TO THE PROPOSED WORKS AT 19 PENTWYN TERRACE, MARSHFIELD, CARDIFF, CF3 2TW.

FOR STRUCTURAL DETAILS PLEASE REFER TO CLIENT APPOINTED STRUCTURAL ENGINEERS DESIGN AND FULL SPECIFICATION.

THE DRAWING HAS BEEN PRODUCED FOR PLANNING PURPOSES ONLY.

CONTRACTOR MUST ENSURE A FULL BUILDING CONTROL APPLICATION IS SUBMITTED PRIOR TO COMMENCEMENT OF ANY WORKS ON SITE.

ALL DEMOLITION WORKS SUBJECT TO STRUCTURAL ENGINEERS APPROVAL AND FULL DESIGN AND SPECIFICATION.

ALL PLANNING CONDITIONS TO BE APPROVED PRIOR TO COMMENCEMENT OF RELATED WORKS.

DRAINAGE DETAILS ARE INDICATIVE ONLY. CLIENT APPOINTED SPECIALIST TO PROVIDE DESIGN AND TO BE APPROVED BY BUILDING CONTROL AND WELSH WATER - PRIOR TO INSTALLATION.

CONTRACTOR TO CHECK ALL DIMENSIONS ON SITE, BEFORE COMMENCEMENT OF ANY WORKS, ANY ANOMALIES MUST BE REPORTED. DO NOT SCALE FROM DRAWINGS.

REV: BY: CHK: DATE:

REVISION NOTE:

DRAWING STATUS:  
PLANNING

CLIENT:  
MR CHRIS WILBRAHAM

PROJECT:  
19 PENTWYN TERRACE, MARSHFIELD,  
CARDIFF, CF3 2TW

franks + toms  
ARCHITECTS

DRAWING TITLE:  
ELEVATIONS  
AS EXISTING

|                             |           |                     |                   |
|-----------------------------|-----------|---------------------|-------------------|
| JOB NUMBER:<br>4445         | BY:<br>NH | CHK:<br>SF          | DATE:<br>MAY 2026 |
| DRAWING NUMBER:<br>(23) 110 | REV:<br>* | SCALE:<br>1:50 @ A1 |                   |

Franks and Toms Architects Limited  
Office 8 St Andrews Crescent, Cardiff, CF10 3DD.  
T 02920 390099 E info@franksandtoms.com  
www.franksandtoms.com




EXISTING SIDE ELEVATION

Scale 1:50@A1

0 500 1000 1500 2000 2500mm

All dimensions indicated to be checked on site.

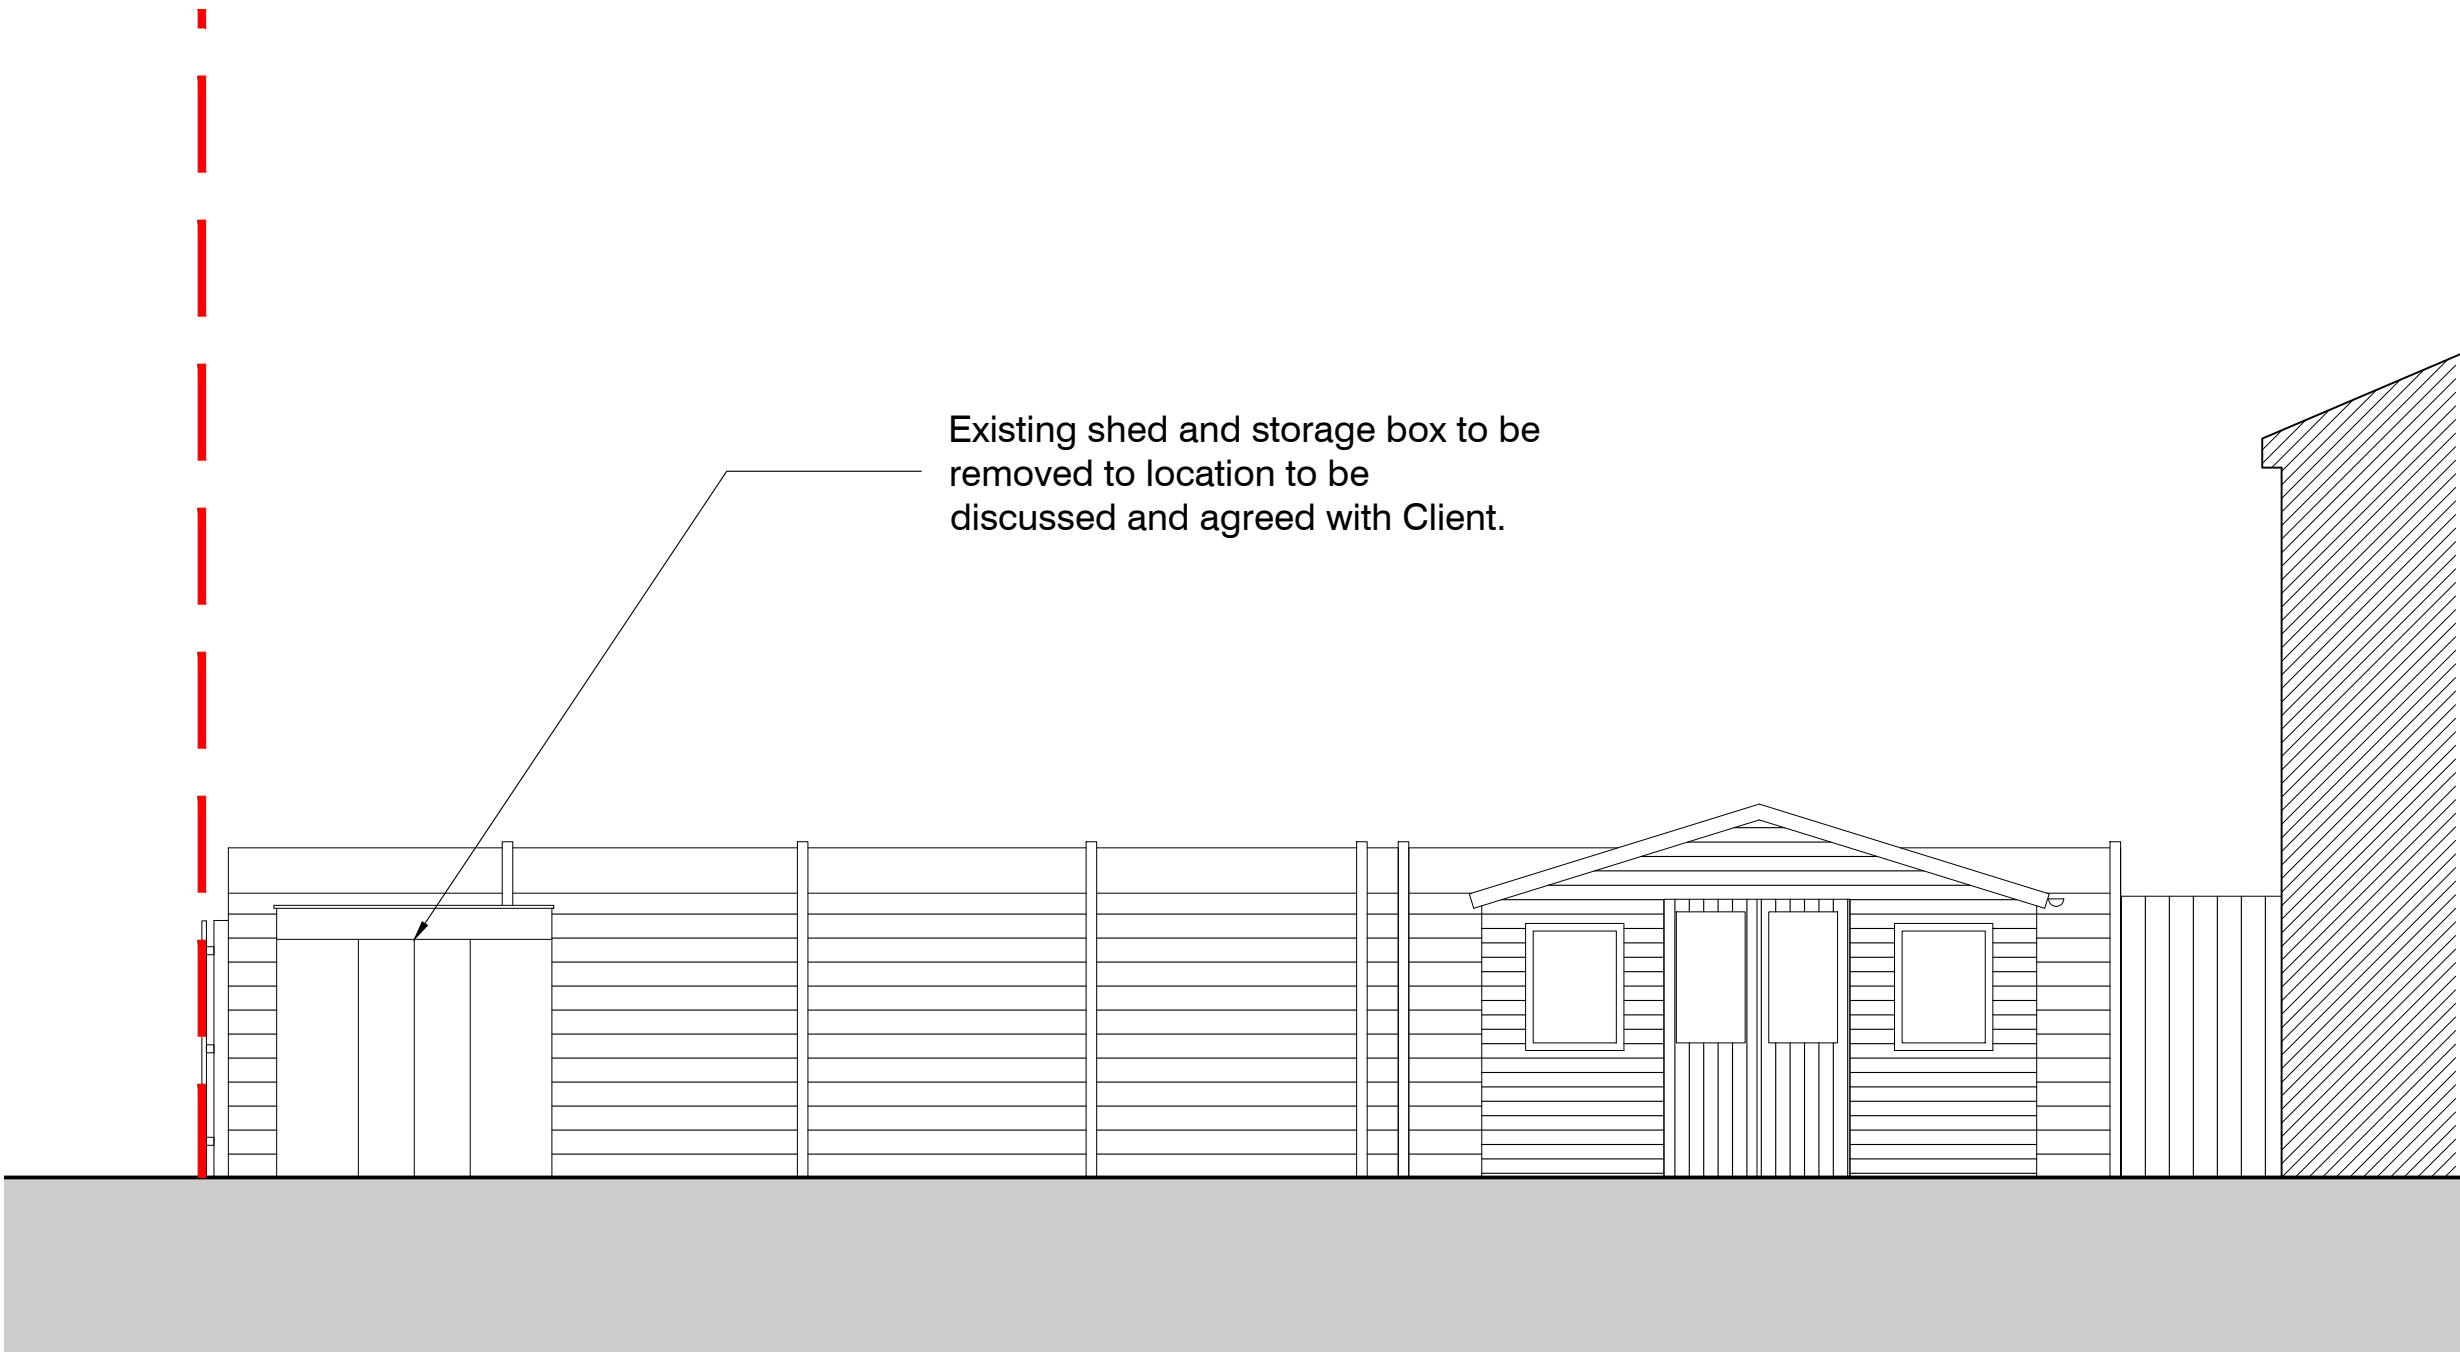

Existing shed and storage box to be removed to location to be discussed and agreed with Client.

EXISTING SIDE ELEVATION

Scale 1:50@A1

0 500 1000 1500 2000 2500mm

All dimensions indicated to be checked on site.