



PROPOSED | FRONT ELEVATION



EXISTING | FRONT ELEVATION

CUSTOMER BEST ONE				ADDRESS ROX'S CONVENIENCE STORE, 6-7 COMMERCIAL ROAD, NEWPORT	
SITE NEWPORT - OPT 1	SCALE NTS	PAGE SIZE A3	PAGE Nr 1	all dimensions are in mm unless otherwise stated	
*	First Issue		DATE 20/01/25	DRAWN BY LL	
REV 01	Updated to illuminated fascia		DATE 31/03/25	DRAWN BY LL	
02	Changed to Conservation - two options		DATE 16/04/25	DRAWN BY LL	




PROPOSED | GEORGE STREET ELEVATION



EXISTING | GEORGE STREET ELEVATION


CUSTOMER BEST ONE				ADDRESS ROX'S CONVENIENCE STORE, 6-7 COMMERCIAL ROAD, NEWPORT	
SITE NEWPORT - OPT 1	SCALE NTS	PAGE SIZE A3	PAGE Nr 2	all dimensions are in mm unless otherwise stated	
*	First Issue		DATE 20/01/25	DRAWN BY LL	
REV 01	Updated to illuminated fascia		DATE 31/03/25	LL	
02	Changed to Conservation - two options		DATE 16/04/25	LL	

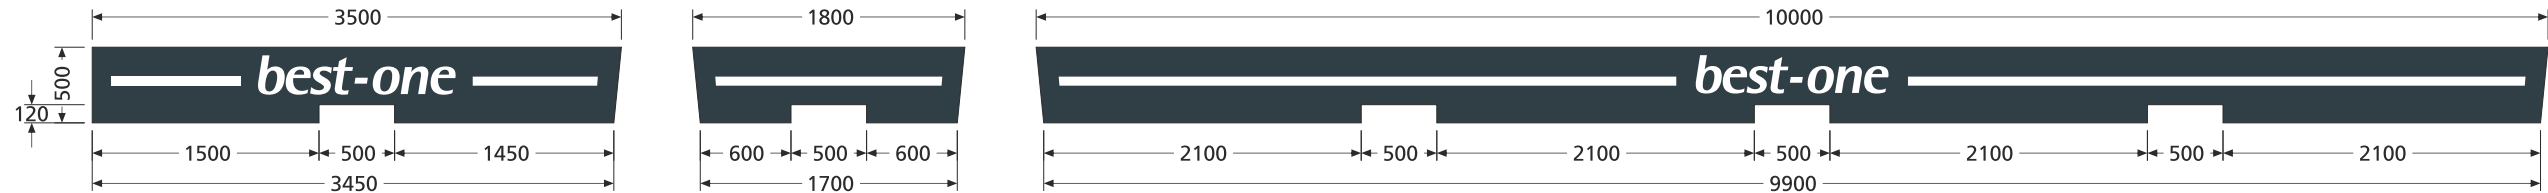

LEFT FASCIA | 3500x500mm
Folded aluminium tray with 30mm returns finished Anthracite Grey RAL 7016. Best One to be non-illuminated built-up letters. 60mm built-up fascia line

CENTRE FASCIA | 1800x500mm


GEORGE STREET FASCIA | 1800x500mm

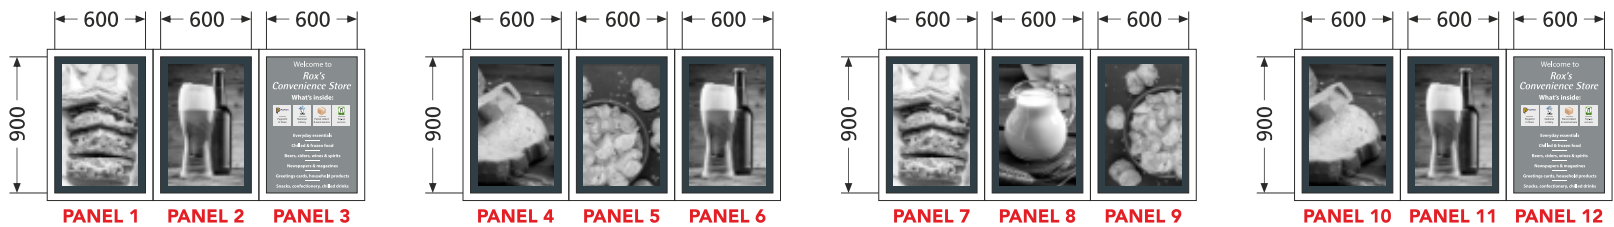


WINDOW PANELS | 600x900mm | 12No.
Flat dibond panels with digitally printed applied vinyl graphics showing 50mm blue border



PROJECTOR | 500x620mm
Flat dibond panels to be fitted into existing double-sided projecting sign
1:25@A3

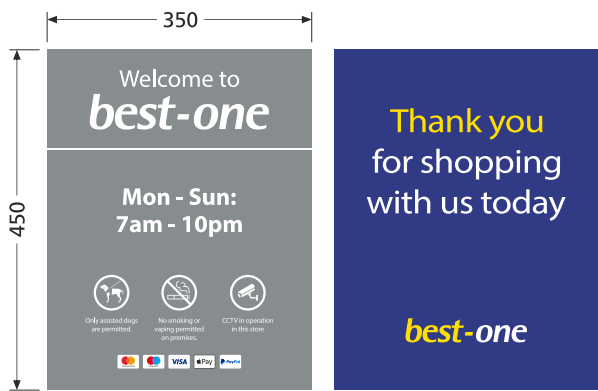

DOOR VINYL | 350x450mm | 1:10@A3
Double-sided digitally printed vinyl to door

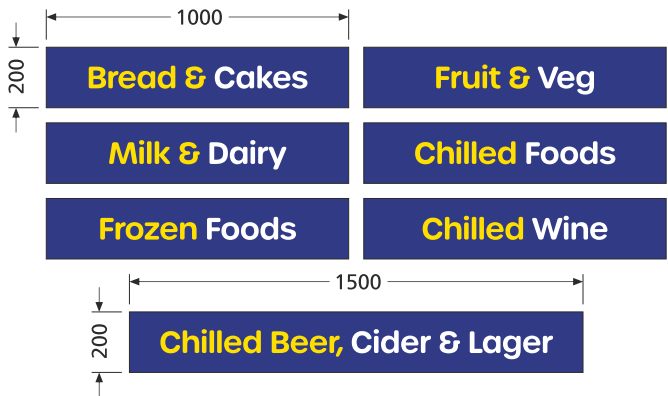

INTERNAL PELMETS | 7No. | 1:25@A3
Foamex panels with digitally printed graphics and double-sided tape to rear

CUSTOMER BEST ONE				ADDRESS ROX'S CONVENIENCE STORE, 6-7 COMMERCIAL ROAD, NEWPORT	
SITE NEWPORT - OPT 1	SCALE 1:50	PAGE SIZE A3	PAGE Nr 3	all dimensions are in mm unless otherwise stated	
*	First Issue		DATE 20/01/25	DRAWN BY LL	
REV 01	Updated to illuminated fascia		DATE 31/03/25	LL	
02	Changed to Conservation - two options		DATE 16/04/25	LL	