



VE-A1-13 Printed by: Felix Graham on 13/01/2025 at 1:25 PM

THIS DRAWING REMAINS THE PROPERTY OF VITAL ENERGI AND MUST NOT BE REPRODUCED, COPIED, OR HANDED OVER TO A THIRD PARTY WITHOUT PRIOR WRITTEN CONSENT. UNCONTROLLED COPY IF PRINTED

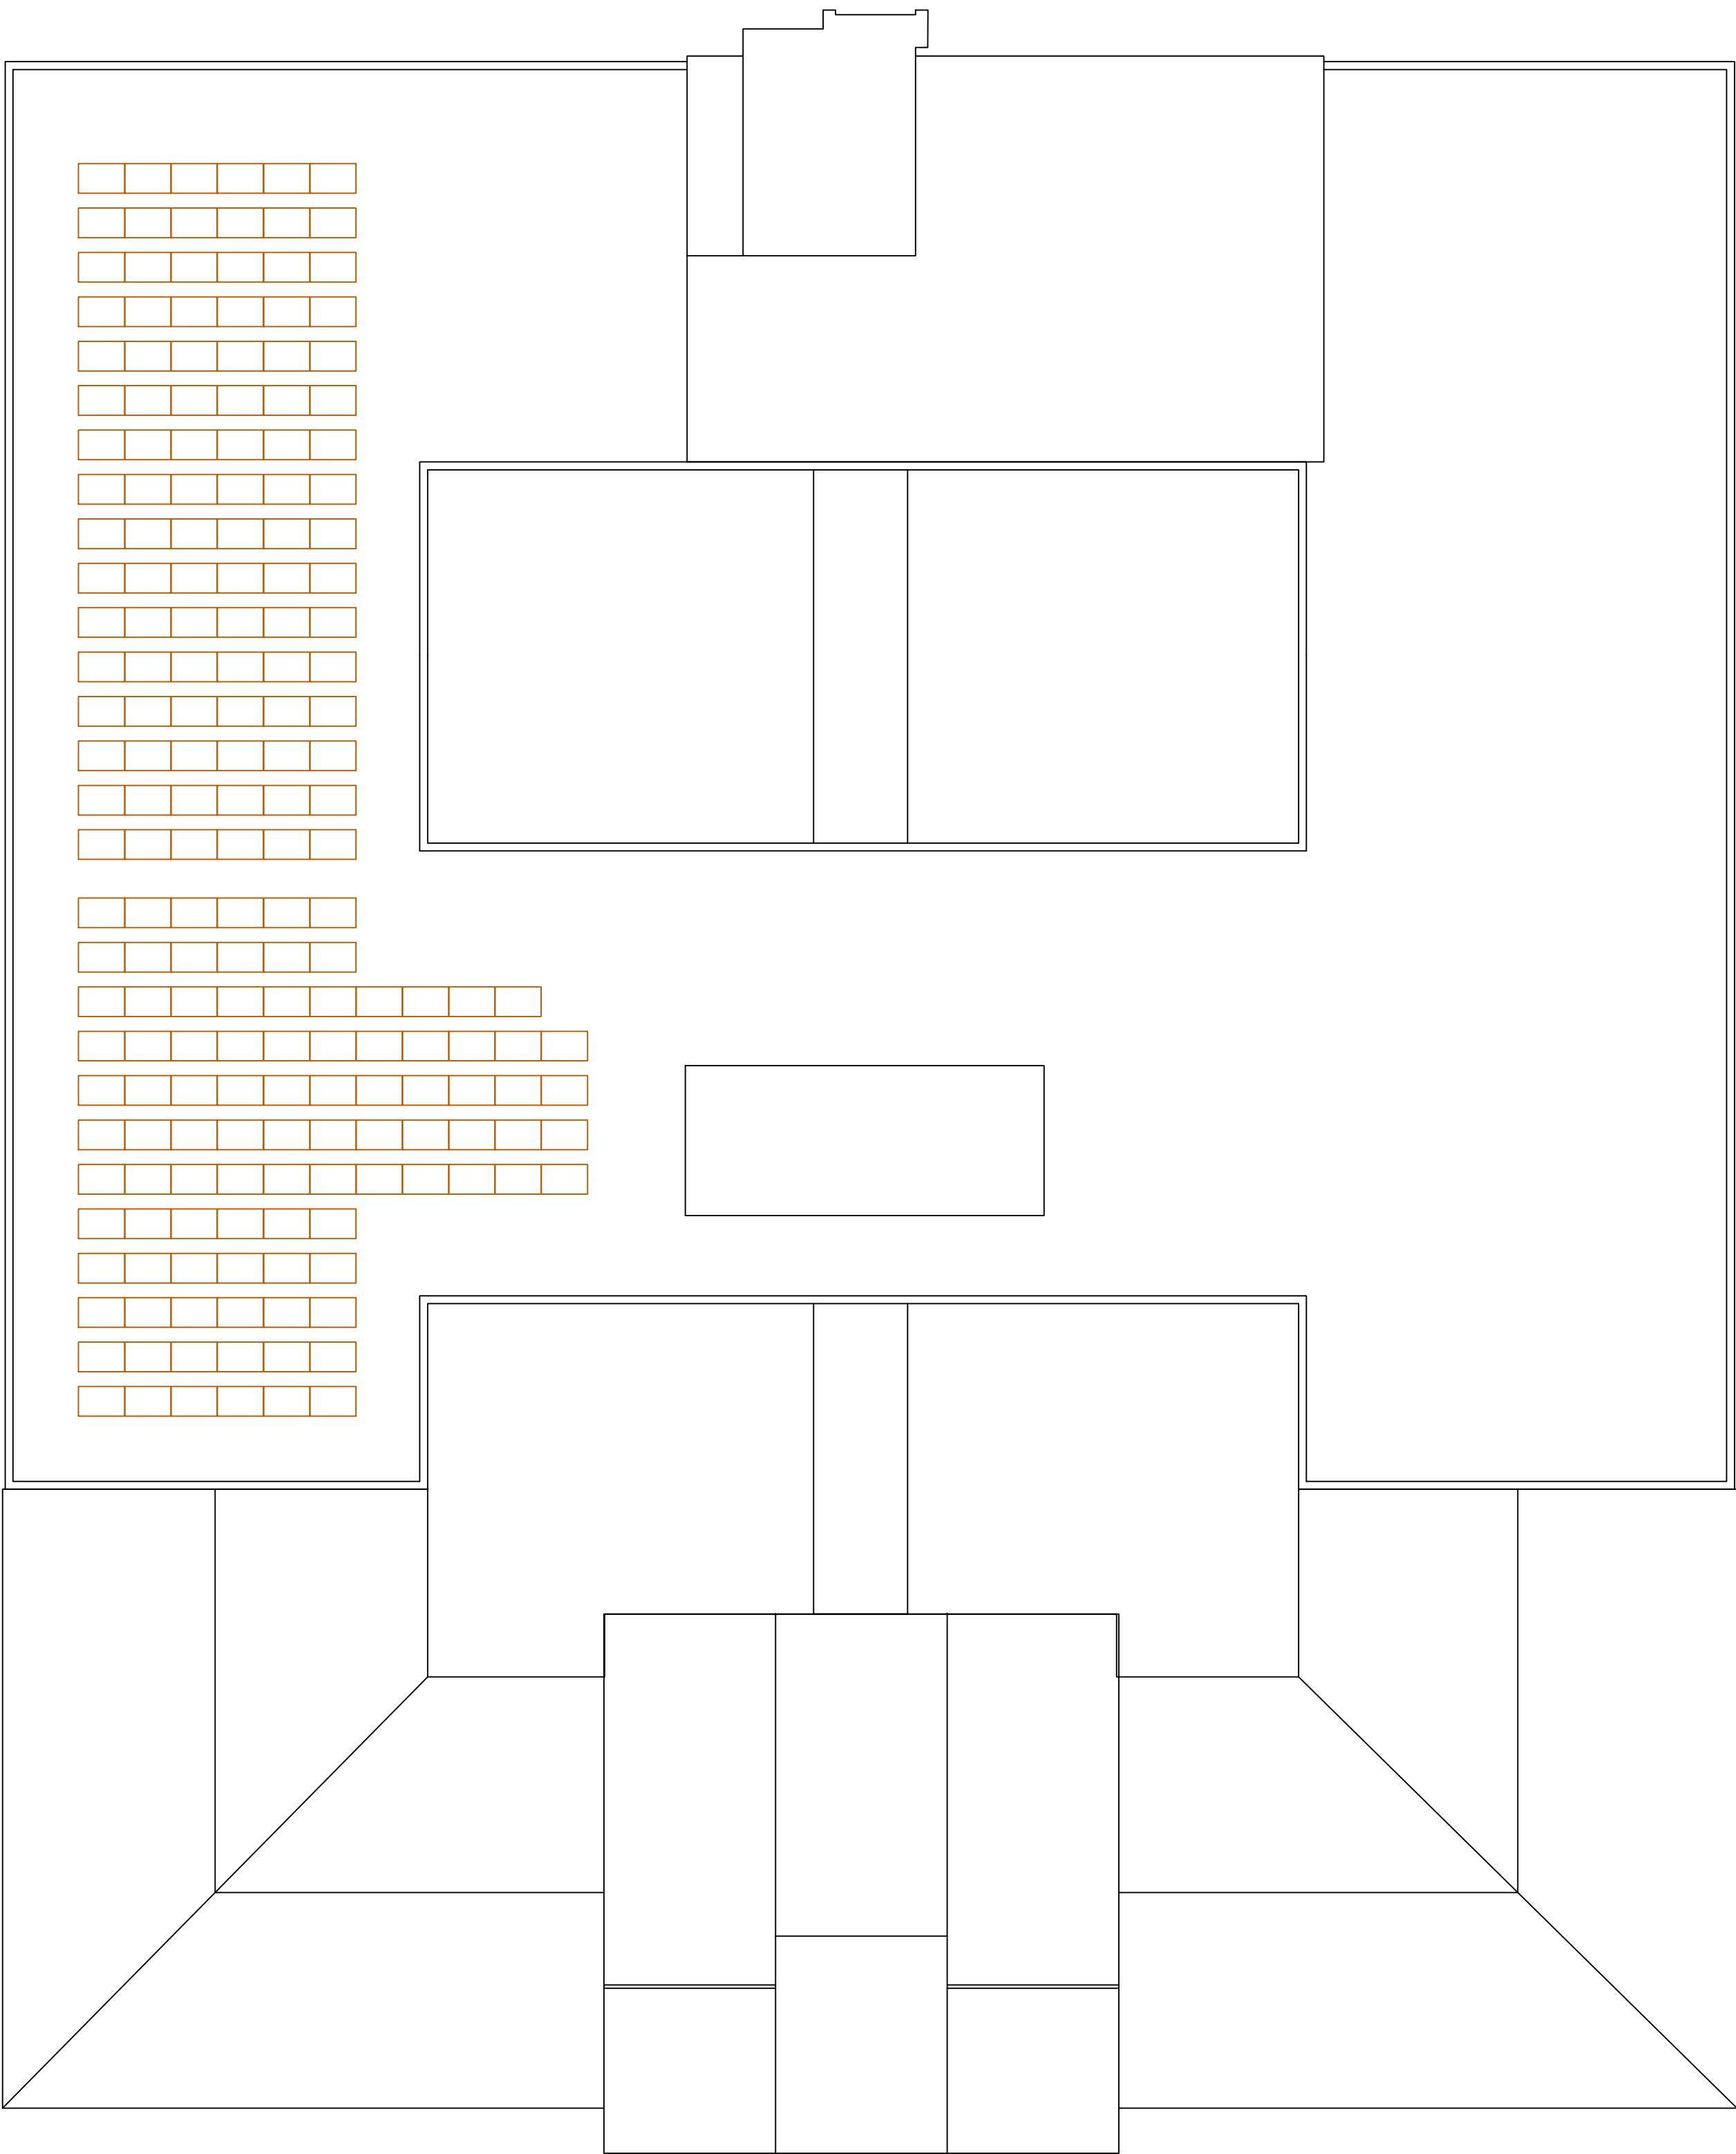

ROOF PLAN
SCALE 1:200

KEY:
 EXISTING PV MODULE

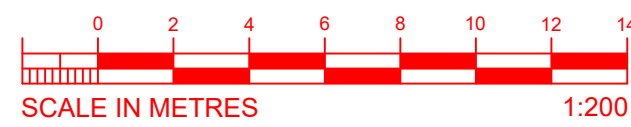

THIS DRAWING IS TO BE READ IN CONJUNCTION WITH THE FOLLOWING DRAWINGS:

- 50828-VE-SWH-XX-DR-PV-8201 - SITE LOCATION PLAN
- 50828-VE-SWH-RF-DR-PV-8202 - PROPOSED BLOCK PLAN
- 50828-VE-SWH-RF-E-PV-8201 - TYPICAL FLAT ROOF ELEVATION

ISSUED FOR INFORMATION

PA1	13.01.25	ISSUED FOR INFORMATION	FG	MA	JG	
REV	DATE	DESCRIPTION	DRN	CHK	APP	CAD QA

VITAL
ENERGI

Vital Energi, Century House, Roman Road, Blackburn, Lancashire, BB1 2LD
Tel: +44 (0)1254 296 000 Fax: +44 (0)1254 296 040

Project: ABUHB						
Title: EXISTING ST. WOOLOS HOSPITAL BLOCK PLAN						
DATE	13.01.2025	SCALE	1:200	SHEET		A1
INFORMATION					Status: S2	Stage: 3
50828-VE-SWH-RF-DR-PV-8201					Dwg-No: PA1	Rev: PA1