



VE-A1-13 Printed by: Felix Graham on 13/01/2025 at 12:17 PM

THIS DRAWING REMAINS THE PROPERTY OF VITAL ENERGI AND MUST NOT BE REPRODUCED, COPIED, OR HANDED OVER TO A THIRD PARTY WITHOUT PRIOR WRITTEN CONSENT. UNCONTROLLED COPY IF PRINTED

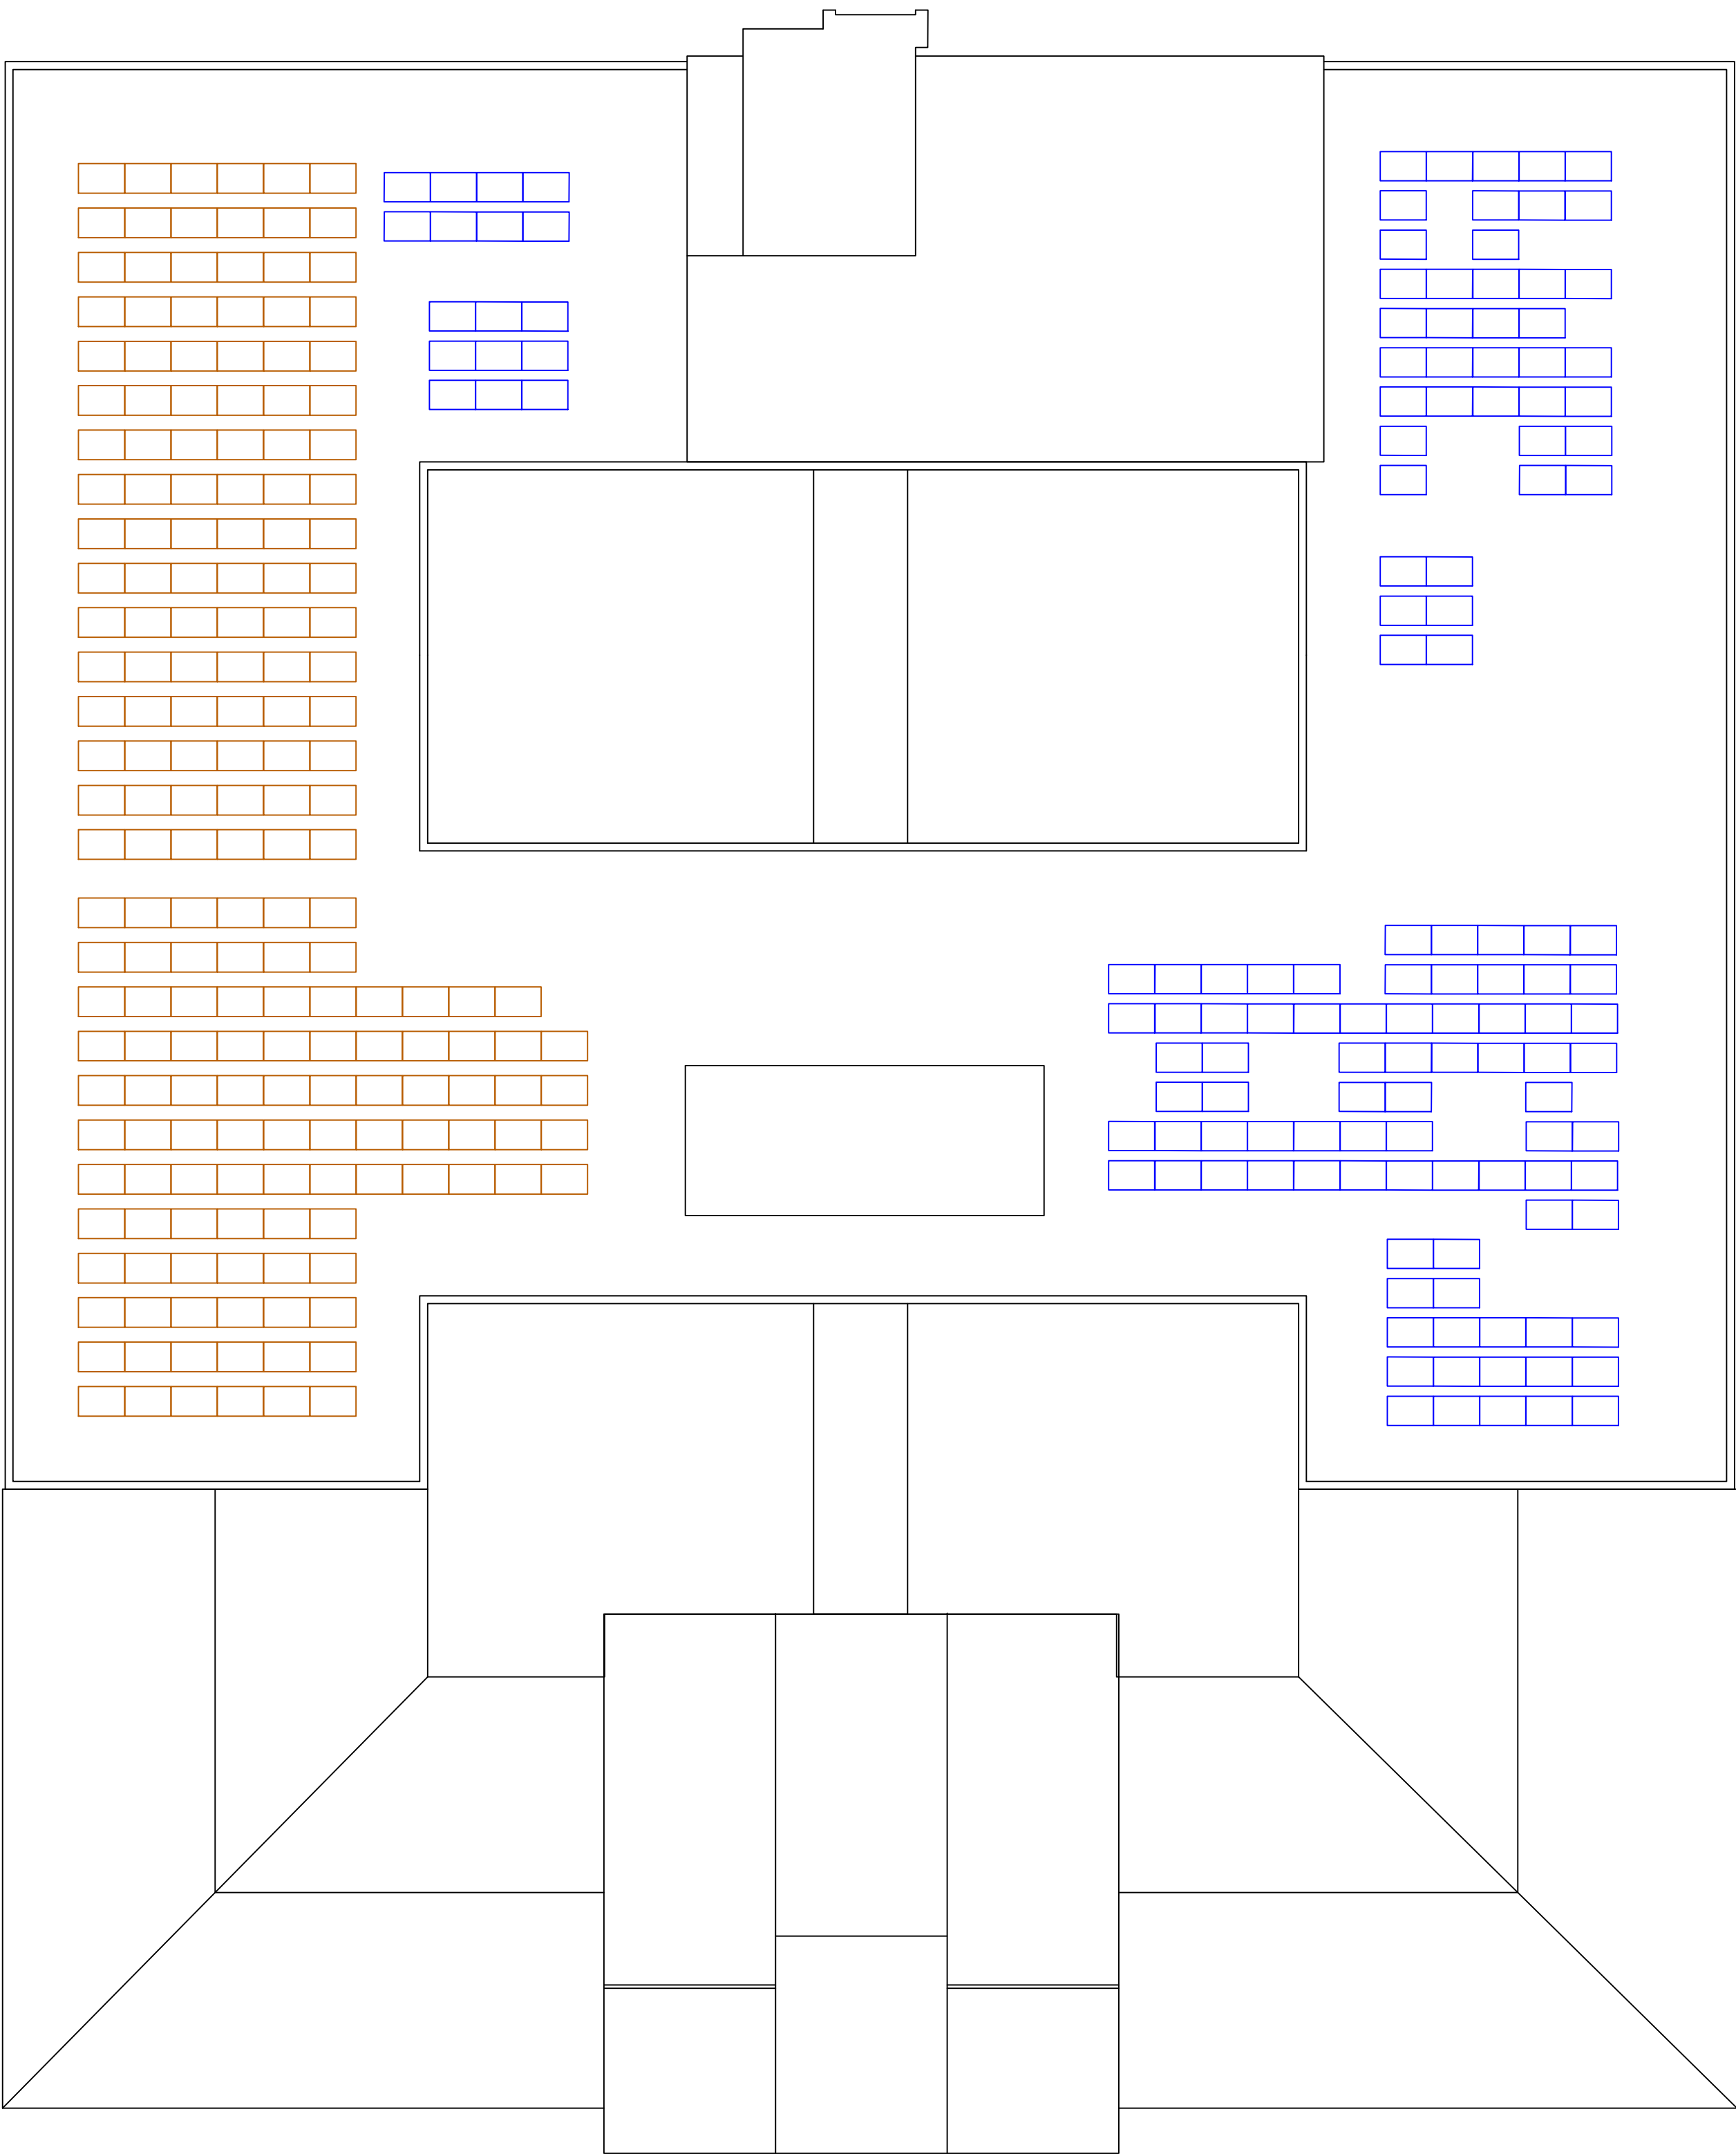

ROOF PLAN
SCALE 1:200

- KEY:
- EXISTING PV MODULE
 - PV MODULE TO BE INSTALLED

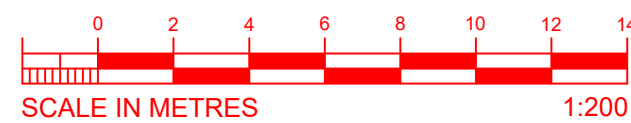

ISSUED FOR INFORMATION

THIS DRAWING IS TO BE READ IN CONJUNCTION WITH THE FOLLOWING DRAWINGS:

- 50828-VE-SWH-XX-DR-PV-8201 - SITE LOCATION PLAN
- 50828-VE-SWH-RF-DR-PV-8201 - EXISTING BLOCK PLAN
- 50828-VE-SWH-RF-E-PV-8201 - TYPICAL FLAT ROOF ELEVATION



Project: ABUHB					
Title: PROPOSED ST WOOLOS HOSPITAL BLOCK PLAN					
DATE	13.01.2025	SCALE	1:200	SHEET	A1
INFORMATION				Status: S2	Stage: 3
50828-VE-SWH-RF-DR-PV-8202					Rev: PA1

PA1	13.01.25	ISSUED FOR INFORMATION	FG	MA	JG	
REV	DATE	DESCRIPTION	DRN	CHK	APP	CAD QA

Vital Energi, Century House, Roman Road, Blackburn, Lancashire, BB1 2LD
Tel: +44 (0)1254 296 000 Fax: +44 (0)1254 296 040