




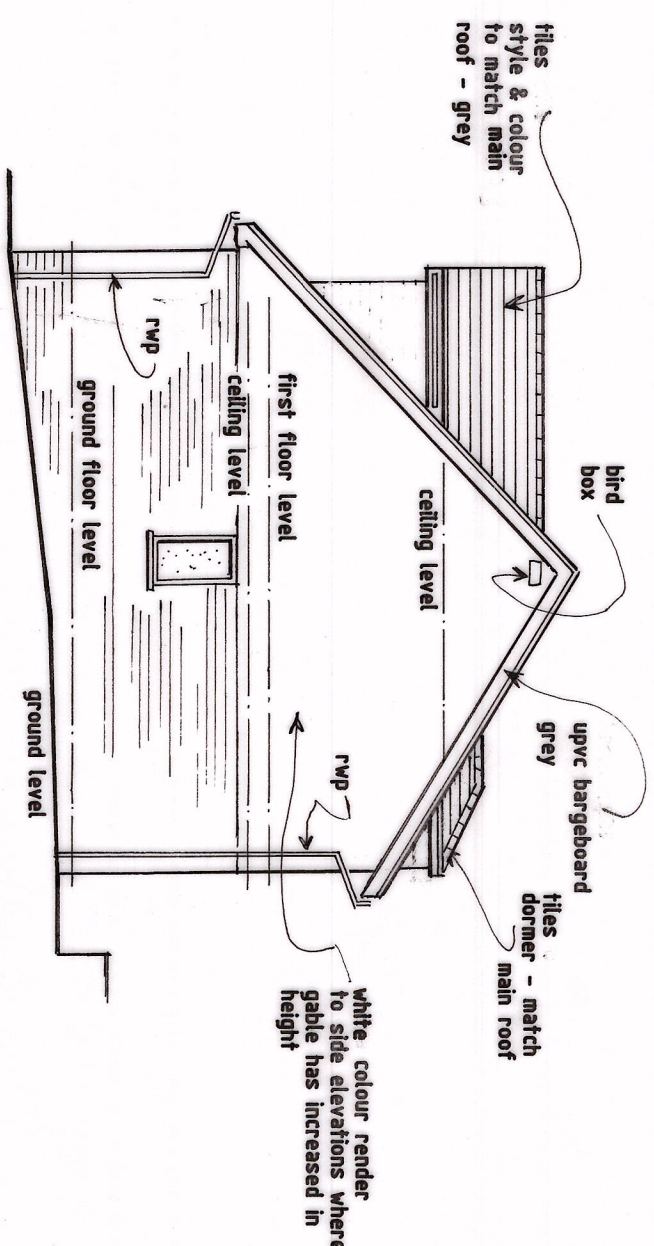


PROPOSED SIDE ELEV.

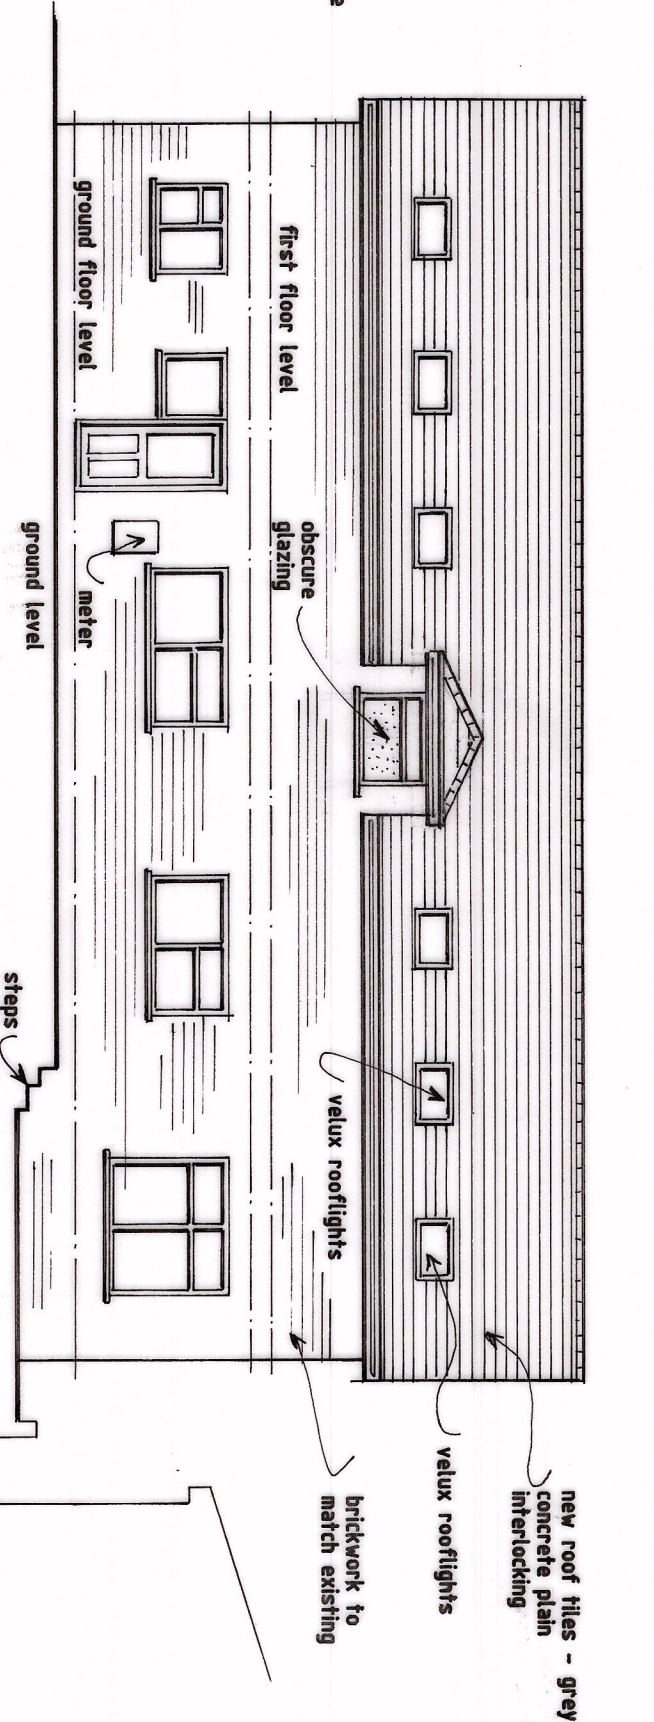


PROPOSED REAR ELEVATION

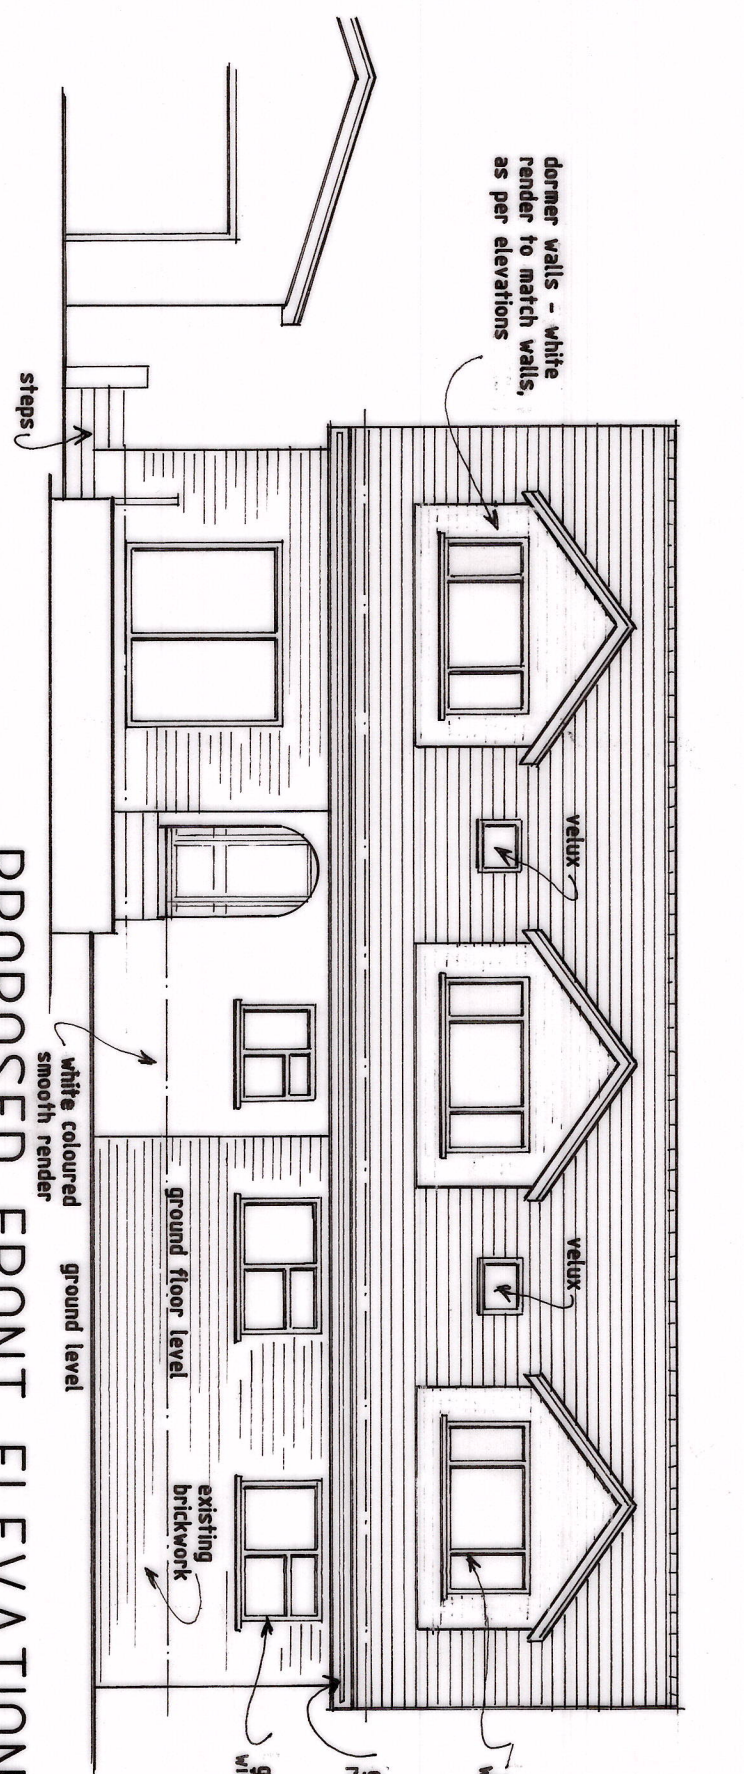

PROPOSED FRONT ELEVATION

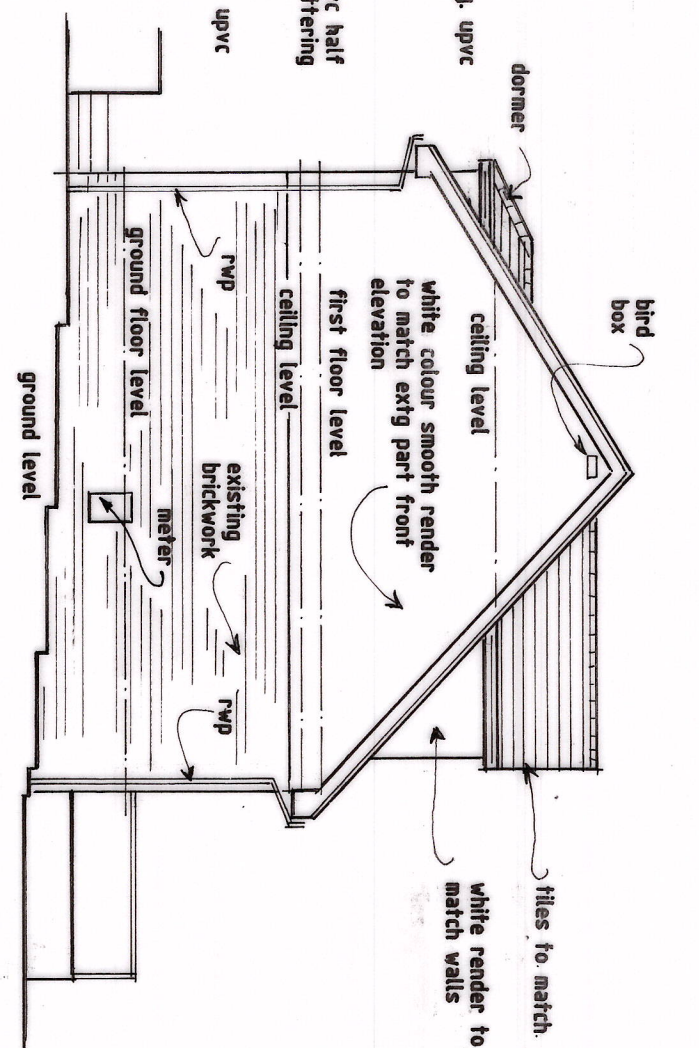


PROPOSED SIDE ELEVATION


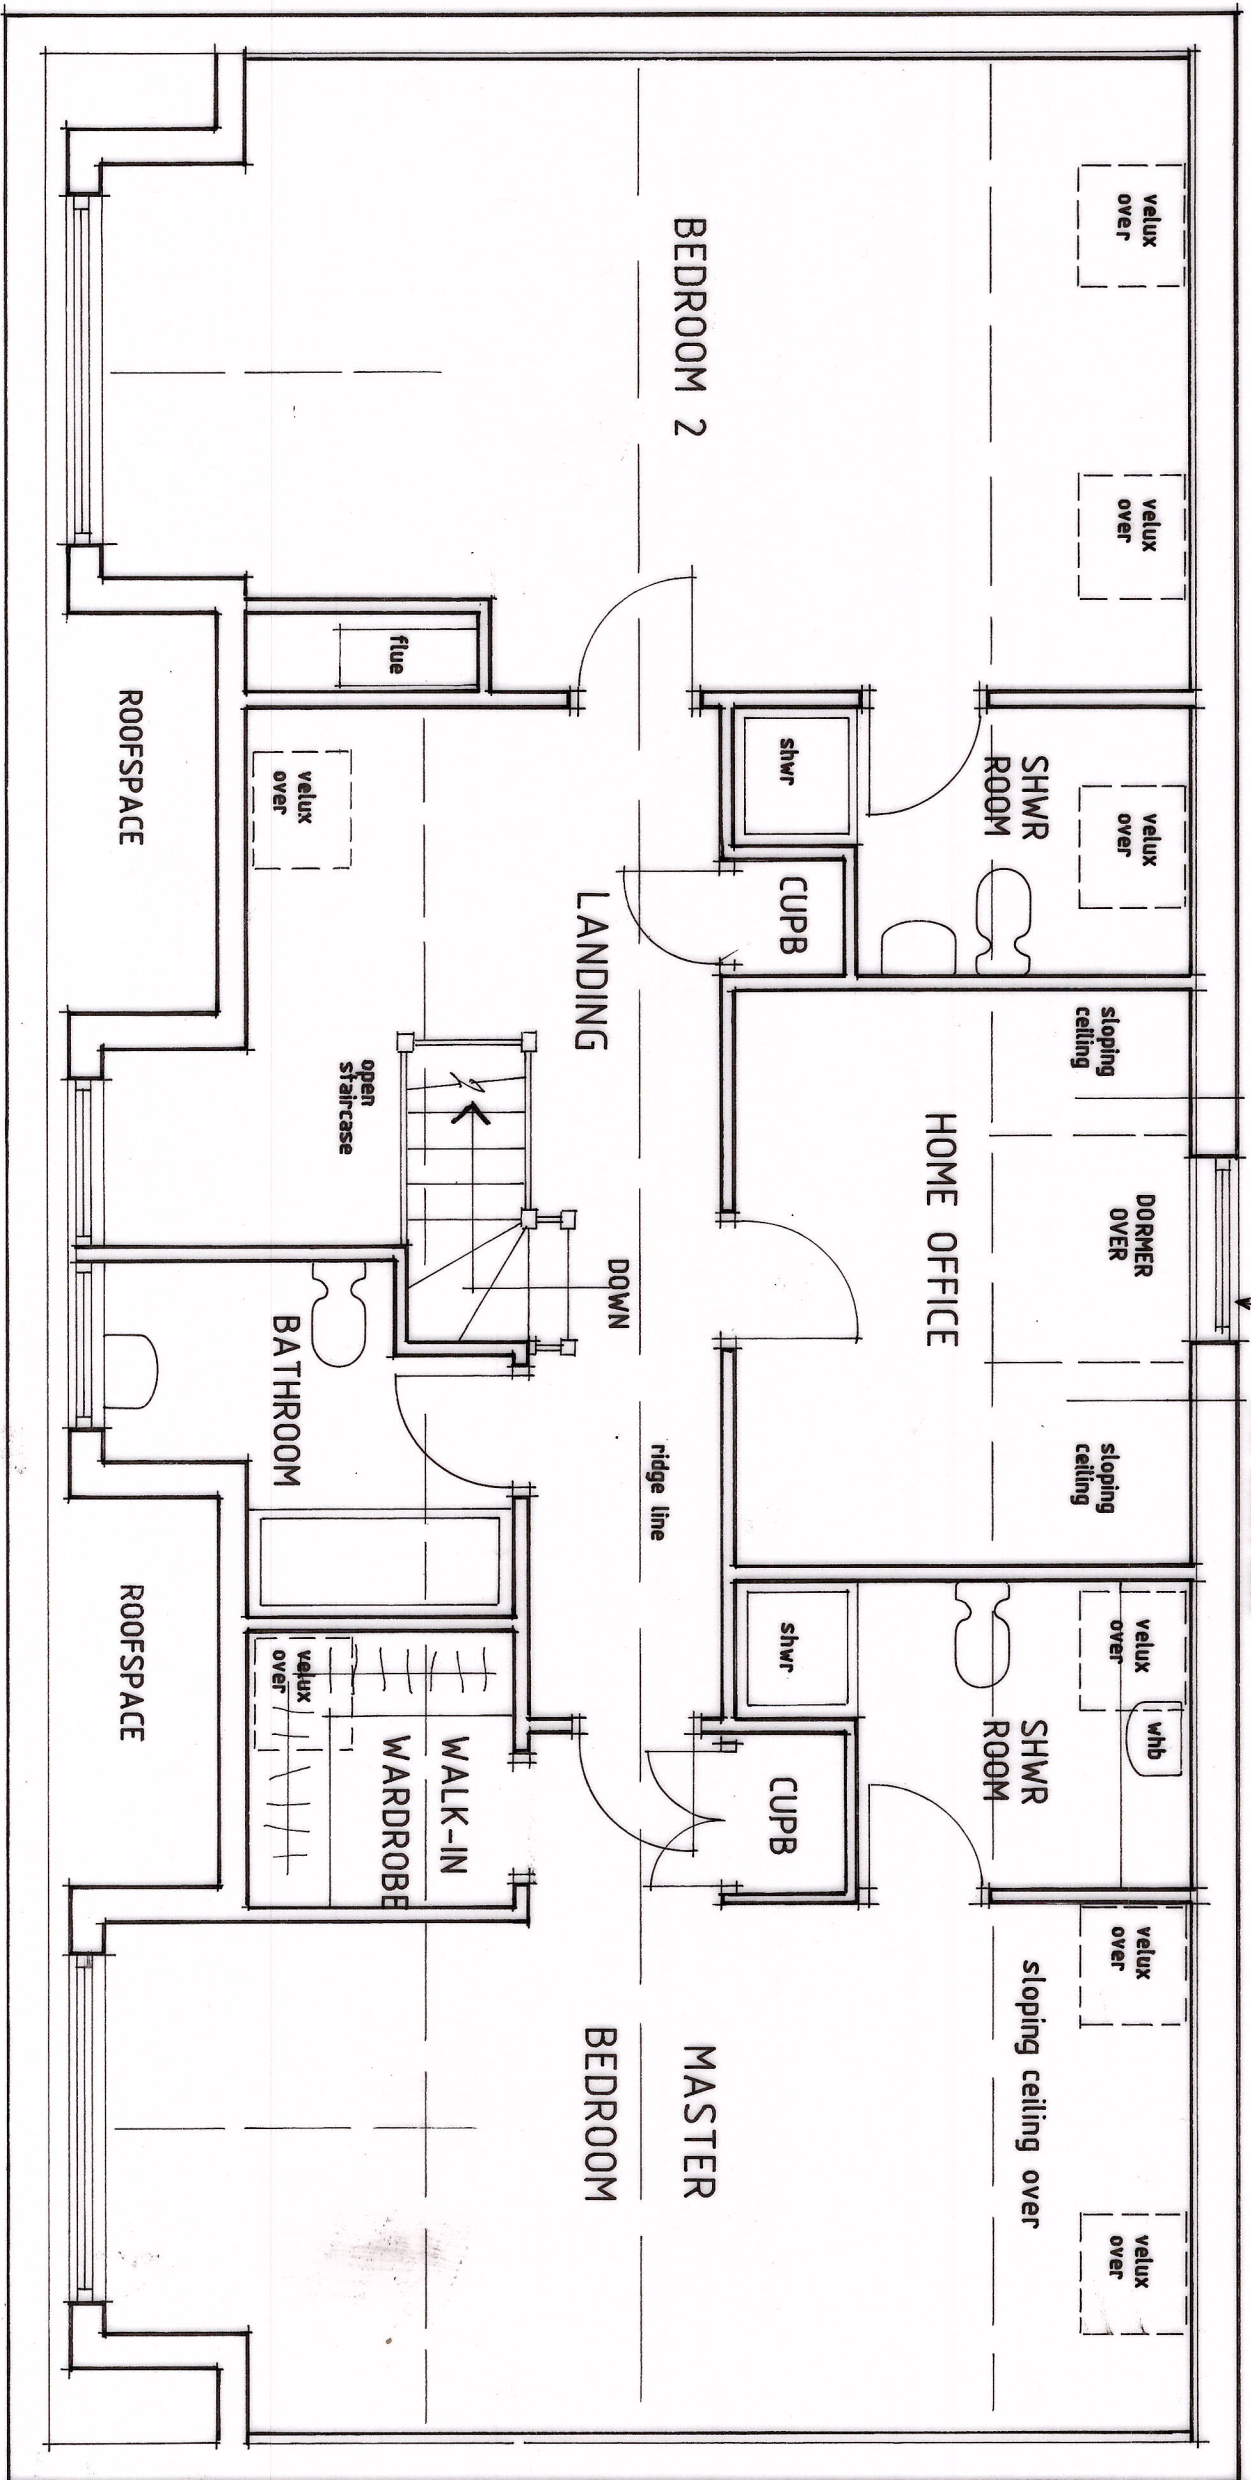


PROPOSED FIRST FLOOR PLAN

SCALE - 1:50

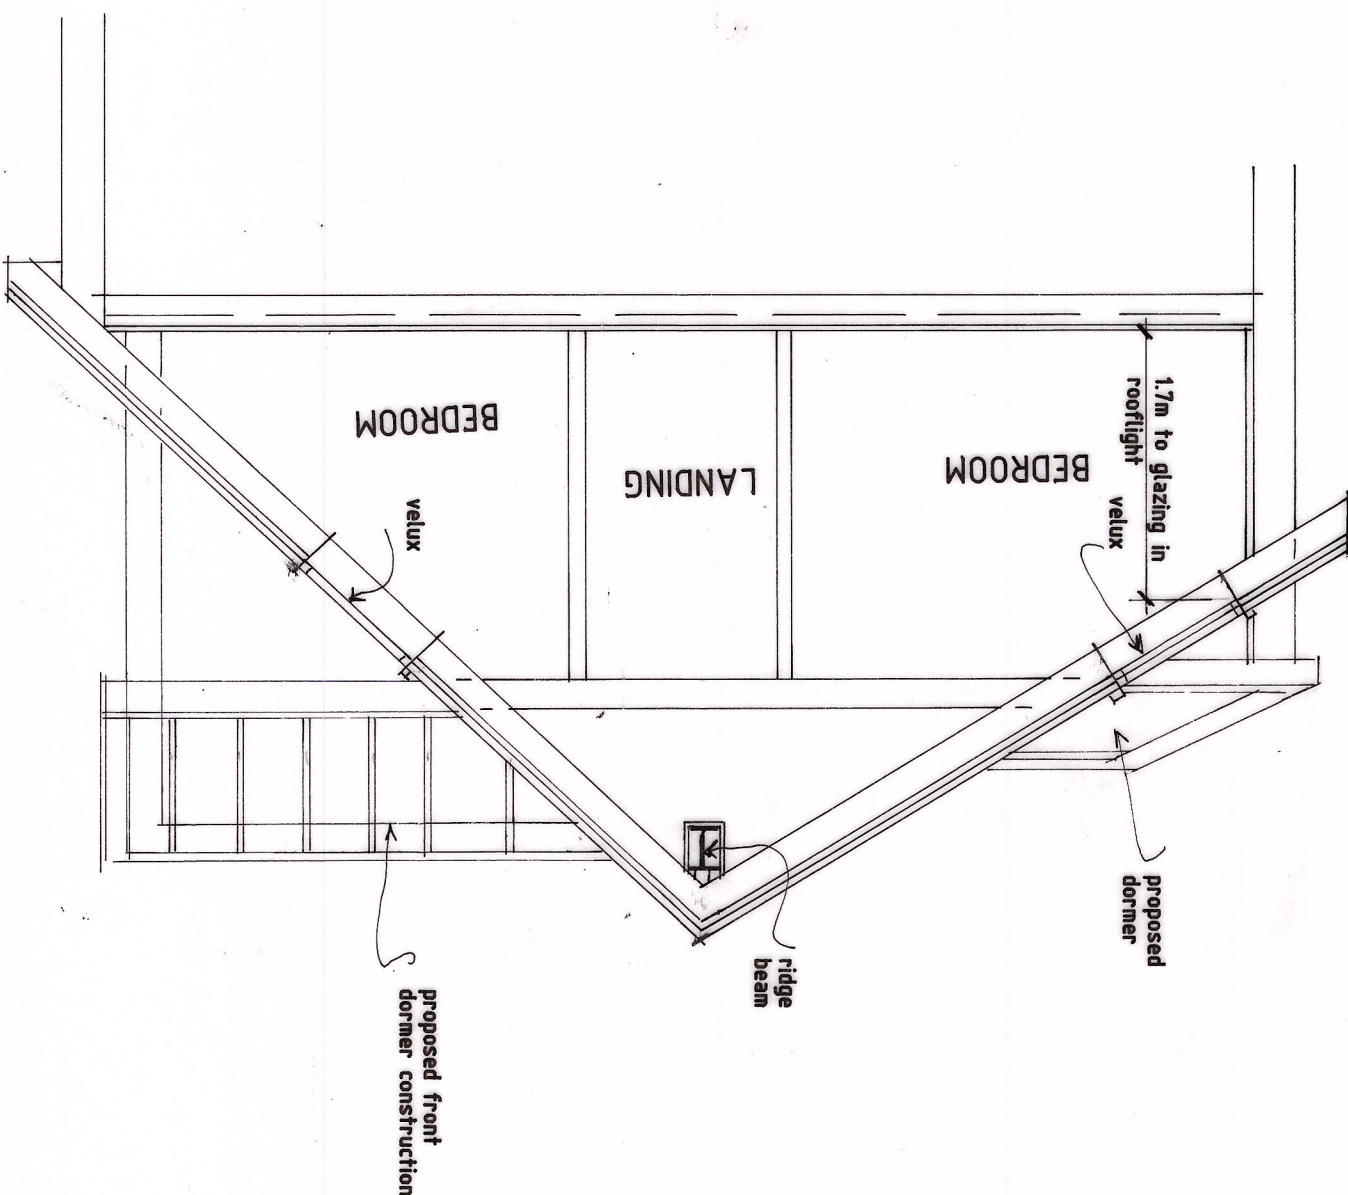

PROPOSED SECTION

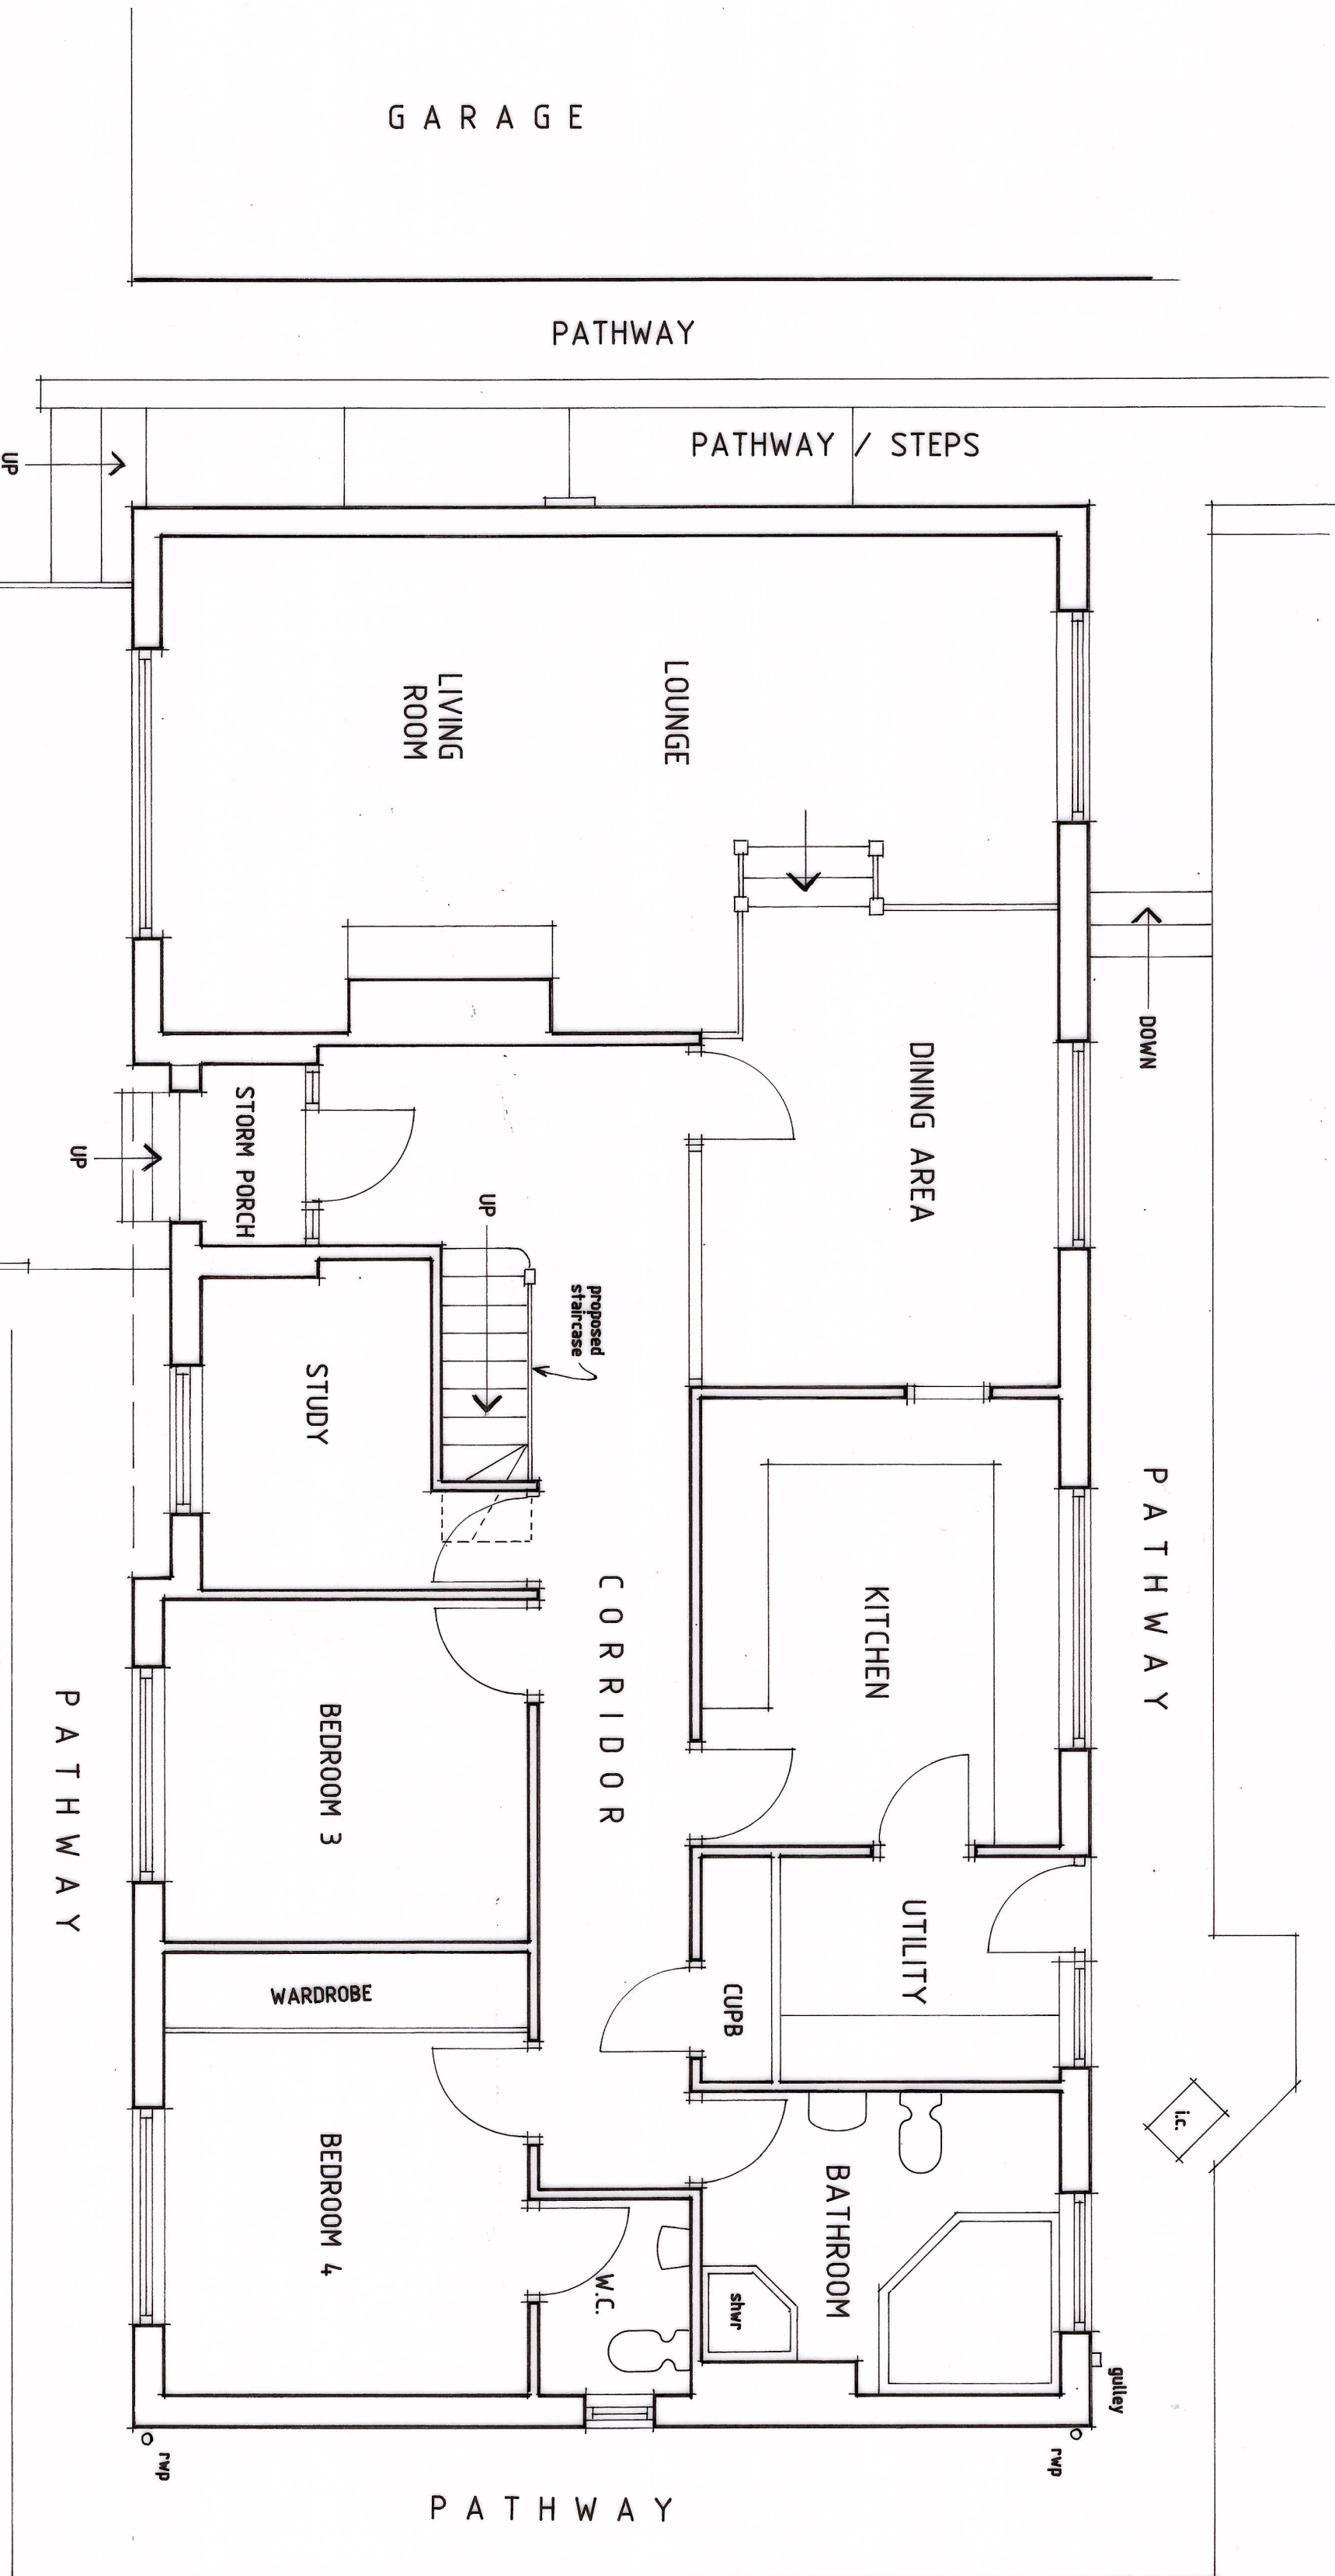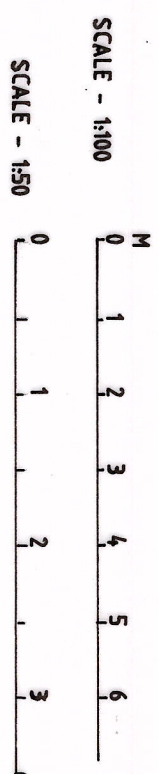

PROPOSED GROUND FLOOR PLAN

Revisions

Ref	Date	Description
A	03/26	NO GLAZING AT REAR LESS THAN 1.7M BELOW FFL TO REAR

K.W. DORRINGTON MCAT MCABE
ARCHITECTURAL ASSOCIATES
Tel:(01633) 857566

PROPOSED FIRST FLOOR EXTENSION -
STONEWELL, LOWER ROAD,
LLANDEVAUD, NEWPORT,
SOUTH WALES. NP18 2AE.

PROPOSED

date: OCTOBER 2025

scale: PLANS- 1:50 & ELEVATIONS - 1:100 AT A1
drawing number: KD2043/2A