


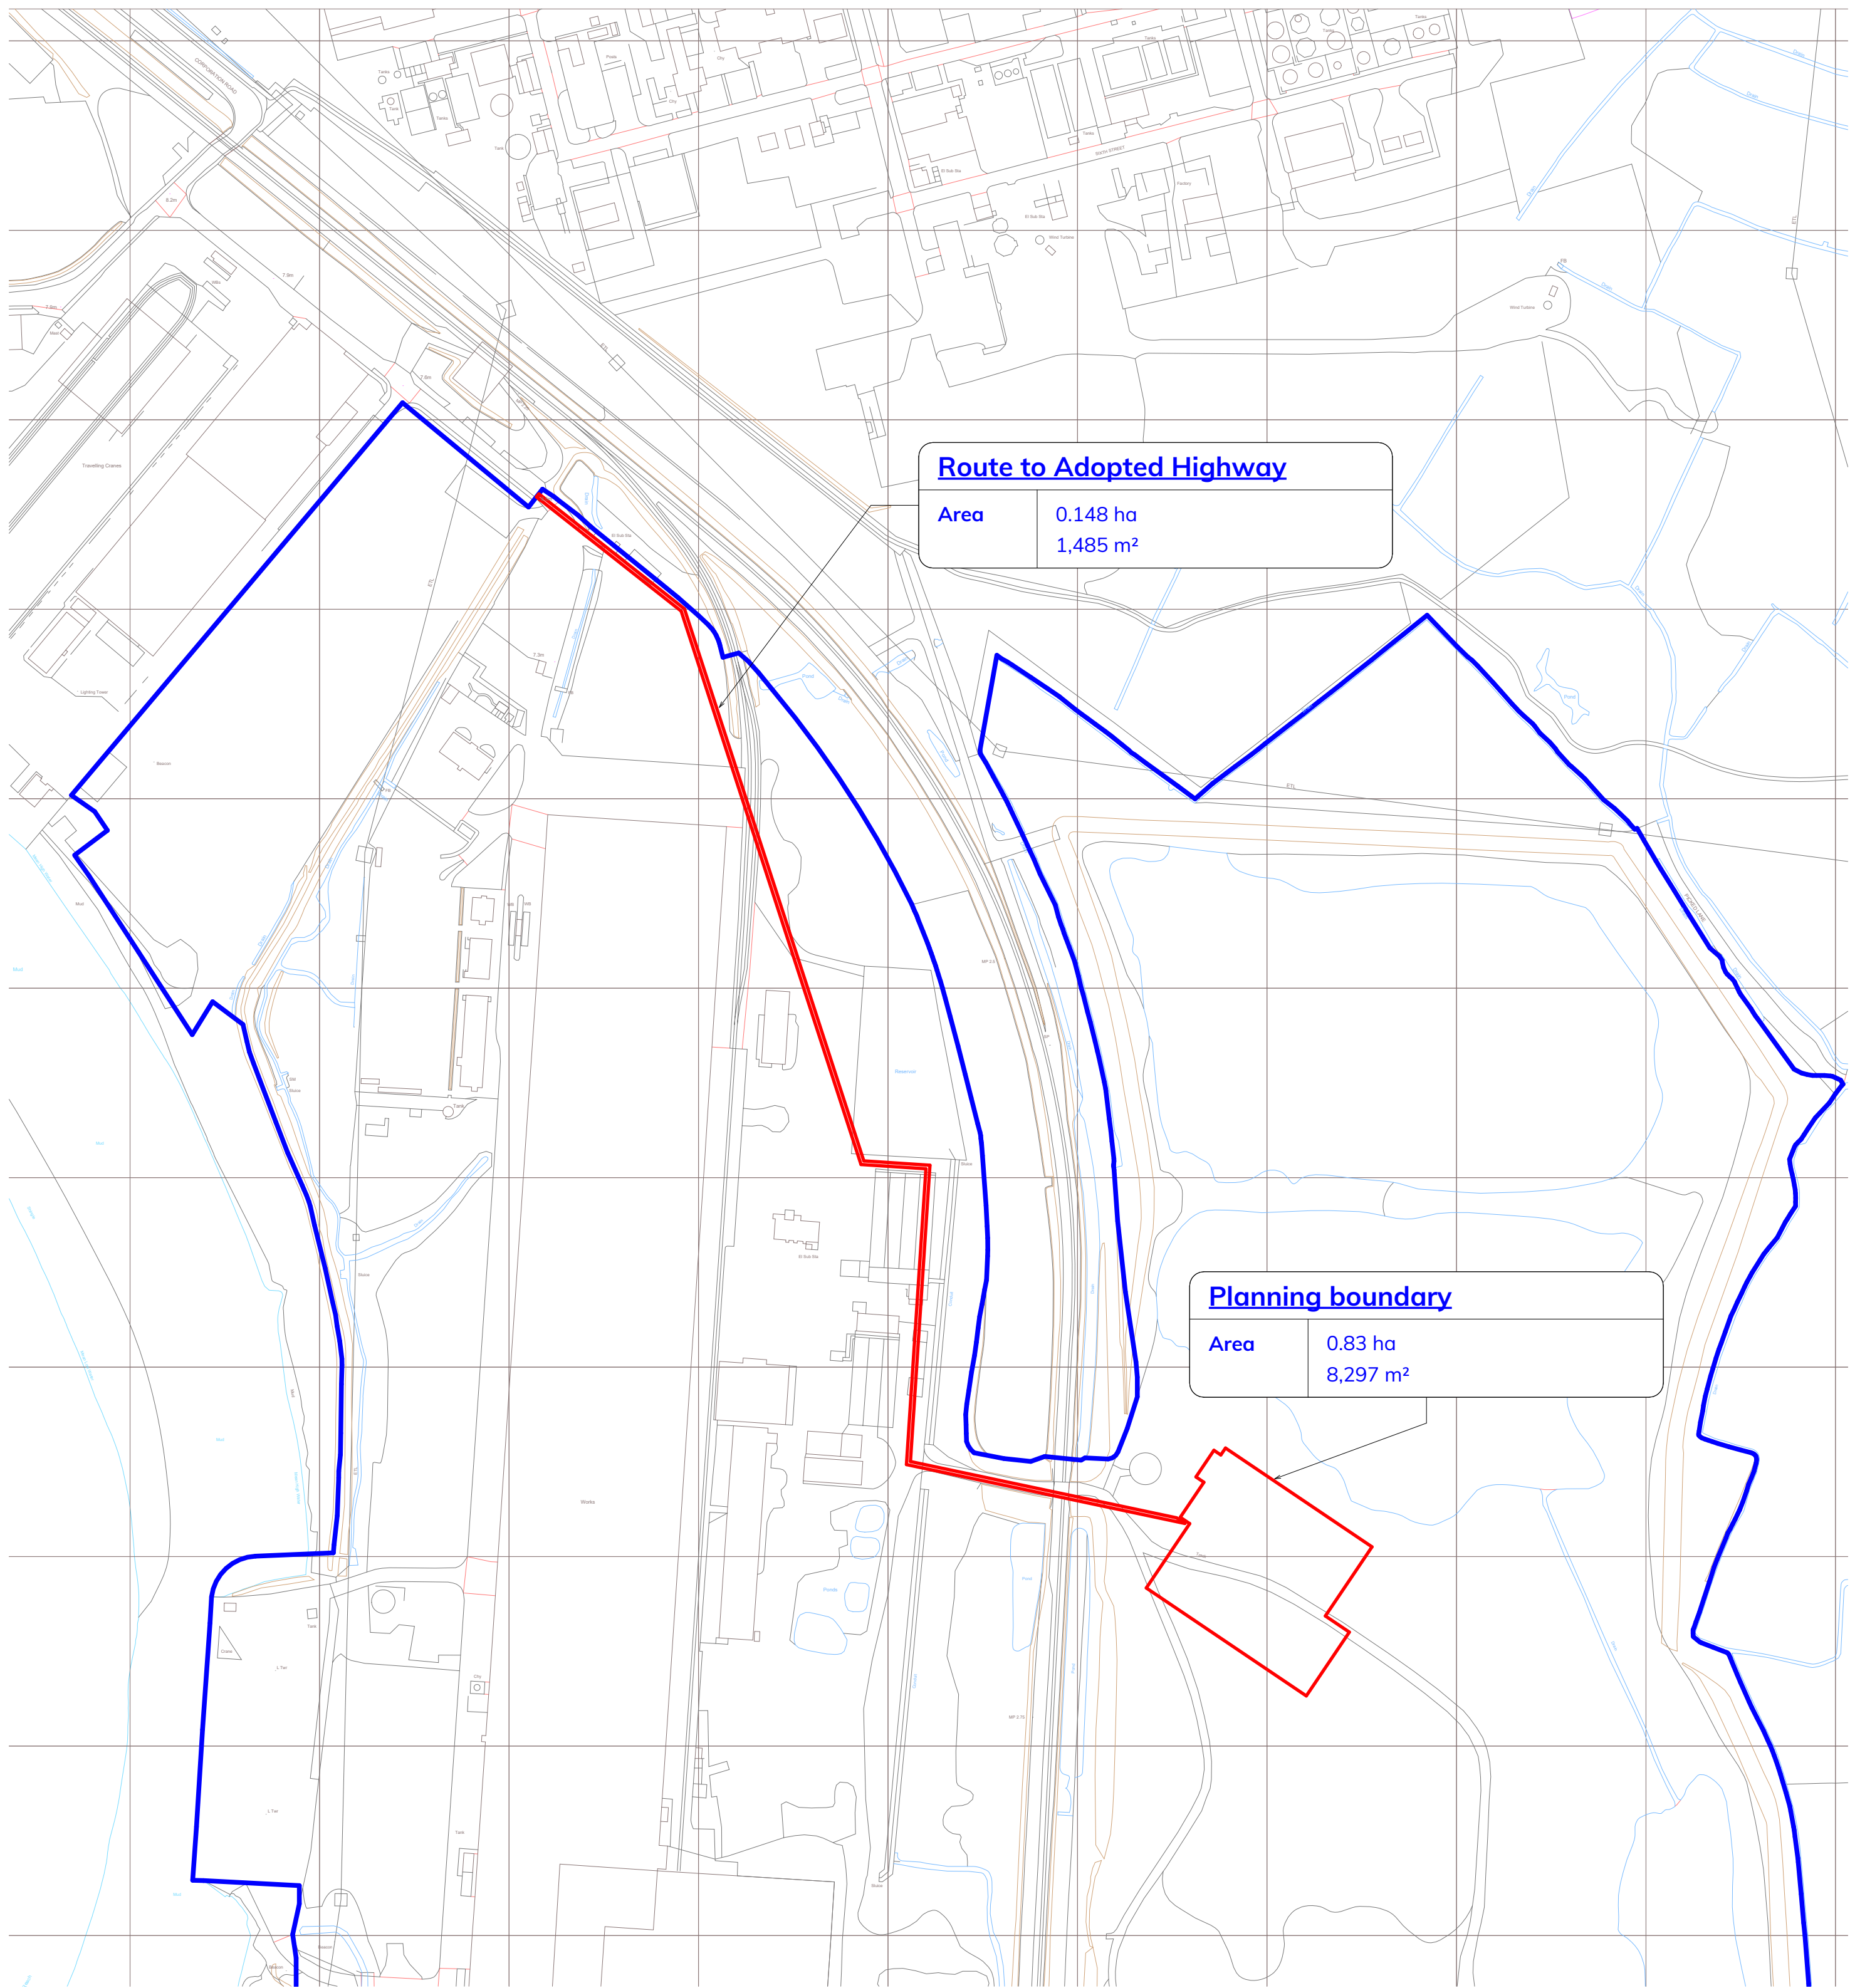

1 Site Location Plan
1:2500

SITE PLAN LEGEND

- Application Boundary
Ownership Boundary



General Notes:					
1. Do not scale off this drawing unless a scale bar is provided.					
2. Any ambiguities, omissions and errors on this drawing should be notified immediately to the Architect before the commencement of works on site.					
3. Dimensions are in millimetres unless otherwise stated.					
4. Dimensions, unless otherwise indicated, are to the face of unfinished block walls or to the finished plaster face of stud partitions.					
5. Dimensions are to be checked on site. Discrepancies are to be notified immediately to the Architect before the commencement of works on site.					
6. All levels are in meters unless otherwise stated.					
7. This drawing is to be read in conjunction with all other relevant drawings and specifications for this project.					
Revision Notes:					
Rev.	Date	Notes	Issuer	Checker	
P1	2026-03-11	Preliminary Planning	OTH	BH	
P2	2026-03-18	Redline Boundary Updated	OTH	BH	
P3	2026-05-07	Ownership Boundary added.	OTH	BH	
P4	2026-05-19	Redline Boundary Updated	OTH	BH	
0 100m 1:2500					

Carbon3.ai

Newport

Job Number:	25-0071	Project Address:	51.557733, -2.960885
Client Name:	Carbon3.ai		
Director / Associate:	Oliver Higgins	Project Lead:	Ivan Tomasevic
Status:	S3 Preliminary	Functional Breakdown:	S1
Sheet Size:	A1P	Scale:	1:2500

Drawing Name:					
Site Location Plan					
Full Document Reference:					
Identification / Location	Originator	Function	Space	Form	Disc. Number
VLS-FEA-S1-XX-DP-A-0002					
Document Number:					
0002					
Current Revision:					
P4					
Revision Date:					
2026-05-19					

