



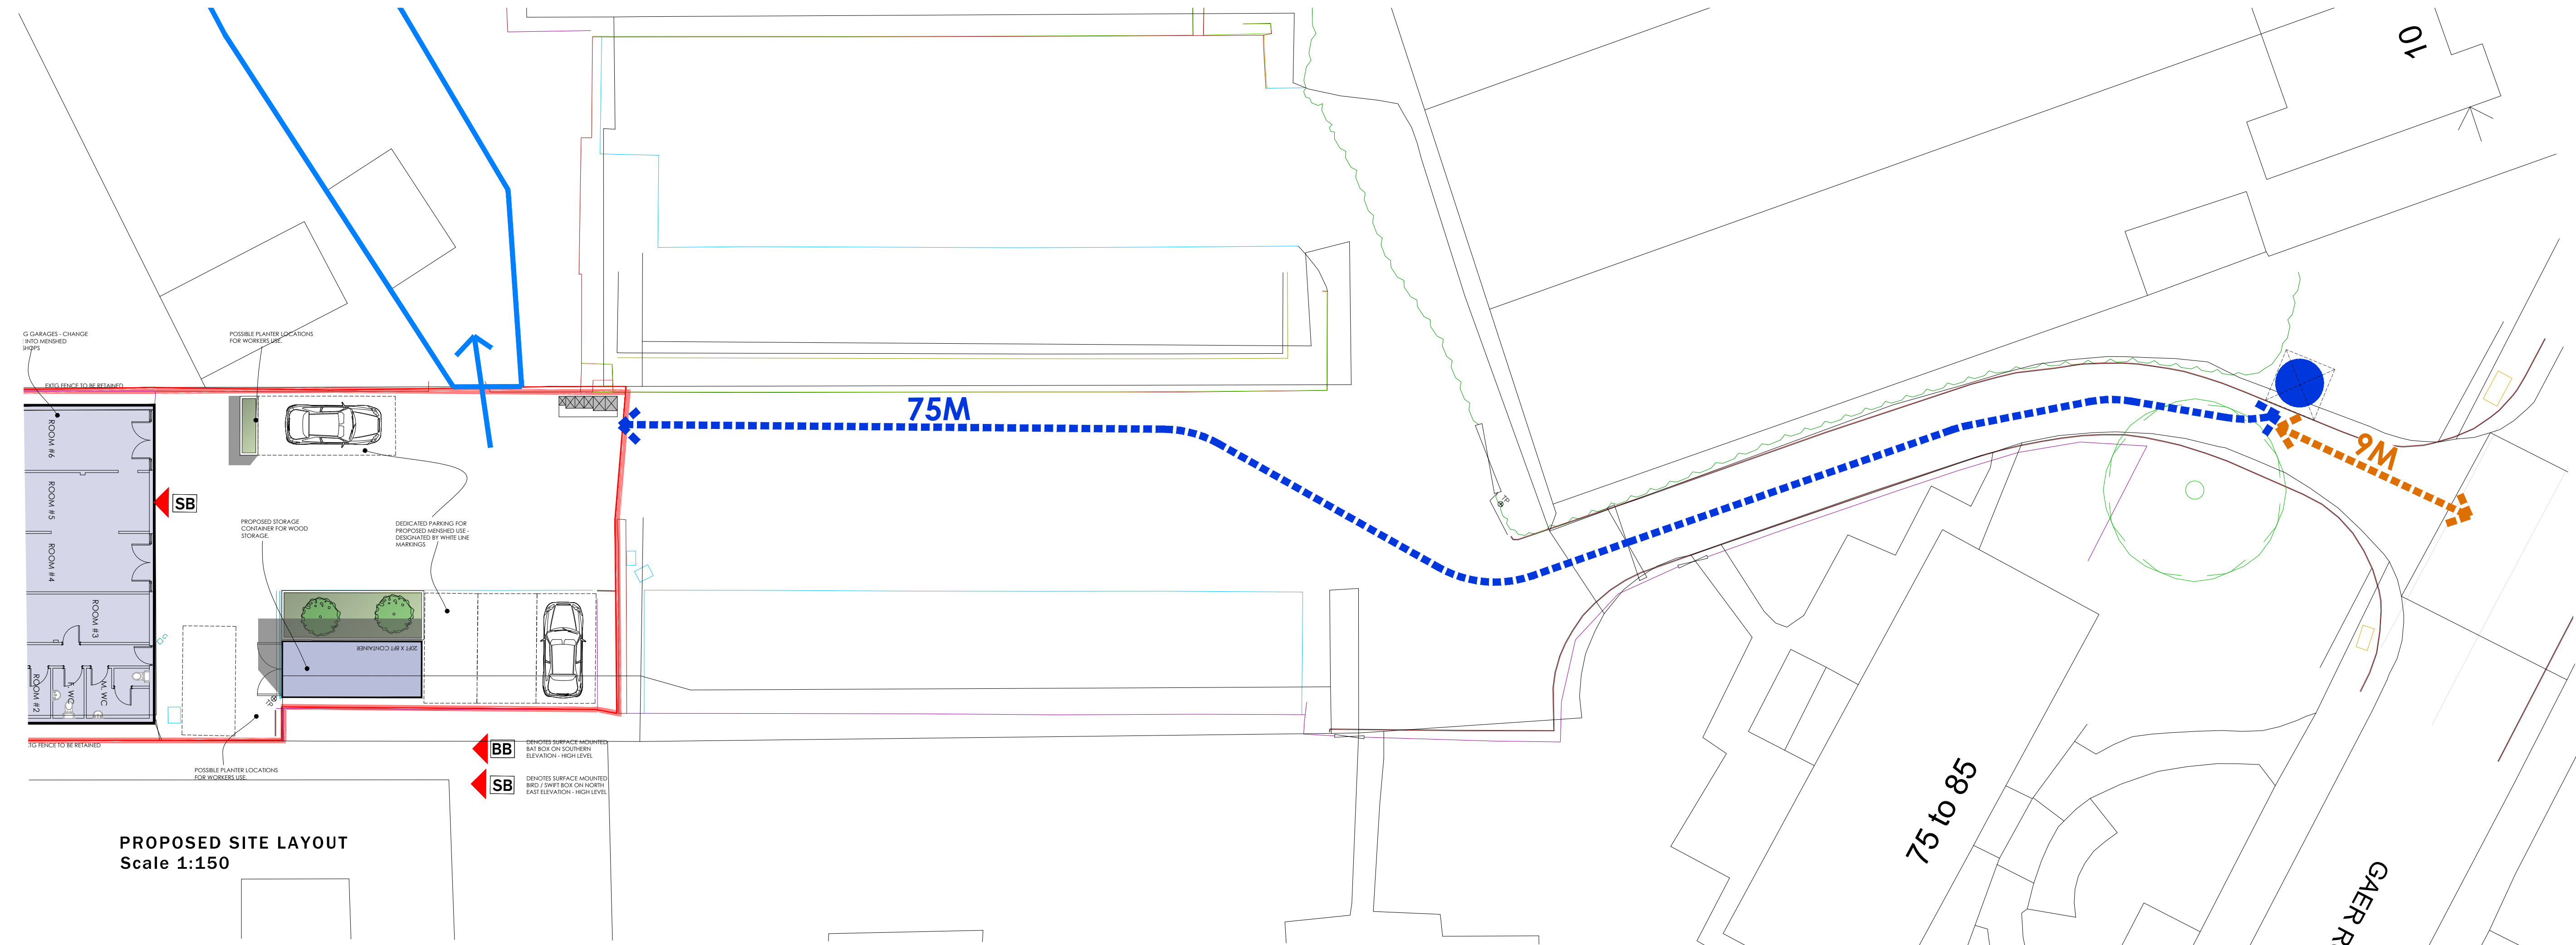

SITE PLAN + REFUSE STRATEGY
Scale 1:150

 

Client	Drawing No	Scale	Revision
Hedynn HA	LT2508.04.03	1:150 @ A1	
Job Title	Drawing Title	Date	Checked
Menshed, Gaer Garages	Proposed Refuse Strategy	Jan 26	KML

Revisions