



Existing elevations @ 1:200

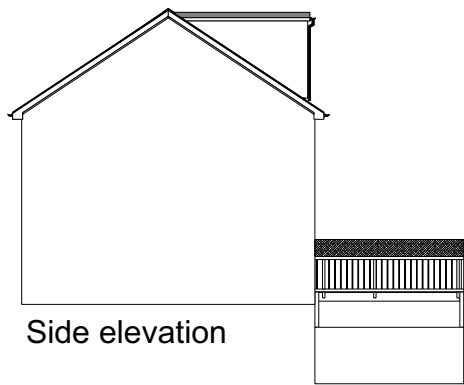

Side elevation



Rear elevation

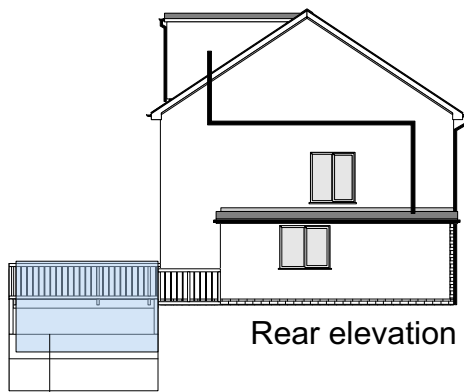


Rear elevation

Boundary fence shown in transparent blue

NOTES ON DRAWINGS:
FIRST FLOOR AND
SECOND FLOOR TO
REMAIN THE SAME.
FRONT ELEVATION
REMAINS UNCHANGED.


Existing floor plan @ 1:100

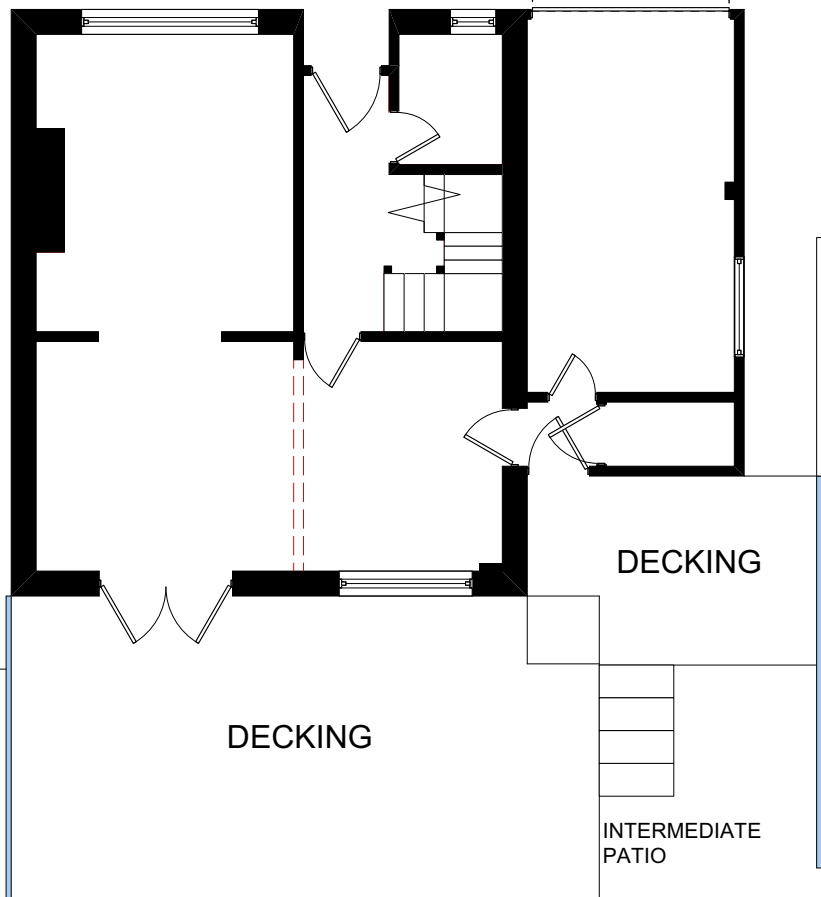

950mm vertical timber fence with gaps, with 450 horizontal timber panel above. The length matches the decking.

Fence is 1200mm above path to side of house and decking shown to the right.

Fence is 2400mm above intermediate patio area shown to the right.

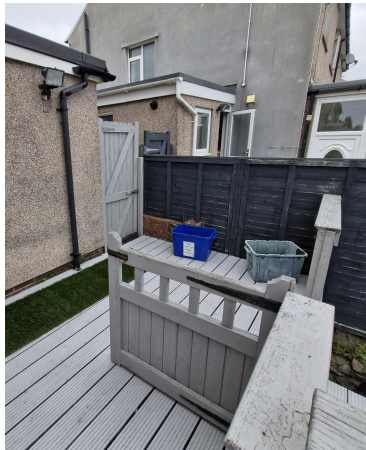



Skerryvore Designs Ltd
skerryvoredesigns.co.uk

Phone **01633 897922**
Mobile **07816 934352**
contact@skerryvoredesigns.co.uk

JOB

TITLE 17 Duffryn Close
NP10 8PD

DRAWING

TITLE PLANNING:
Existing plans &
elevations

DRAWING No. SD1121-P-01

SCALE 1:100 & 1:200 @ A3

DATE Oct 2025