


Site Location-Brynglas drive 78
Proposal-Single storey rear extension
Scale-1;100
Drawing title -Pergola side elevation
Drawing no-D4

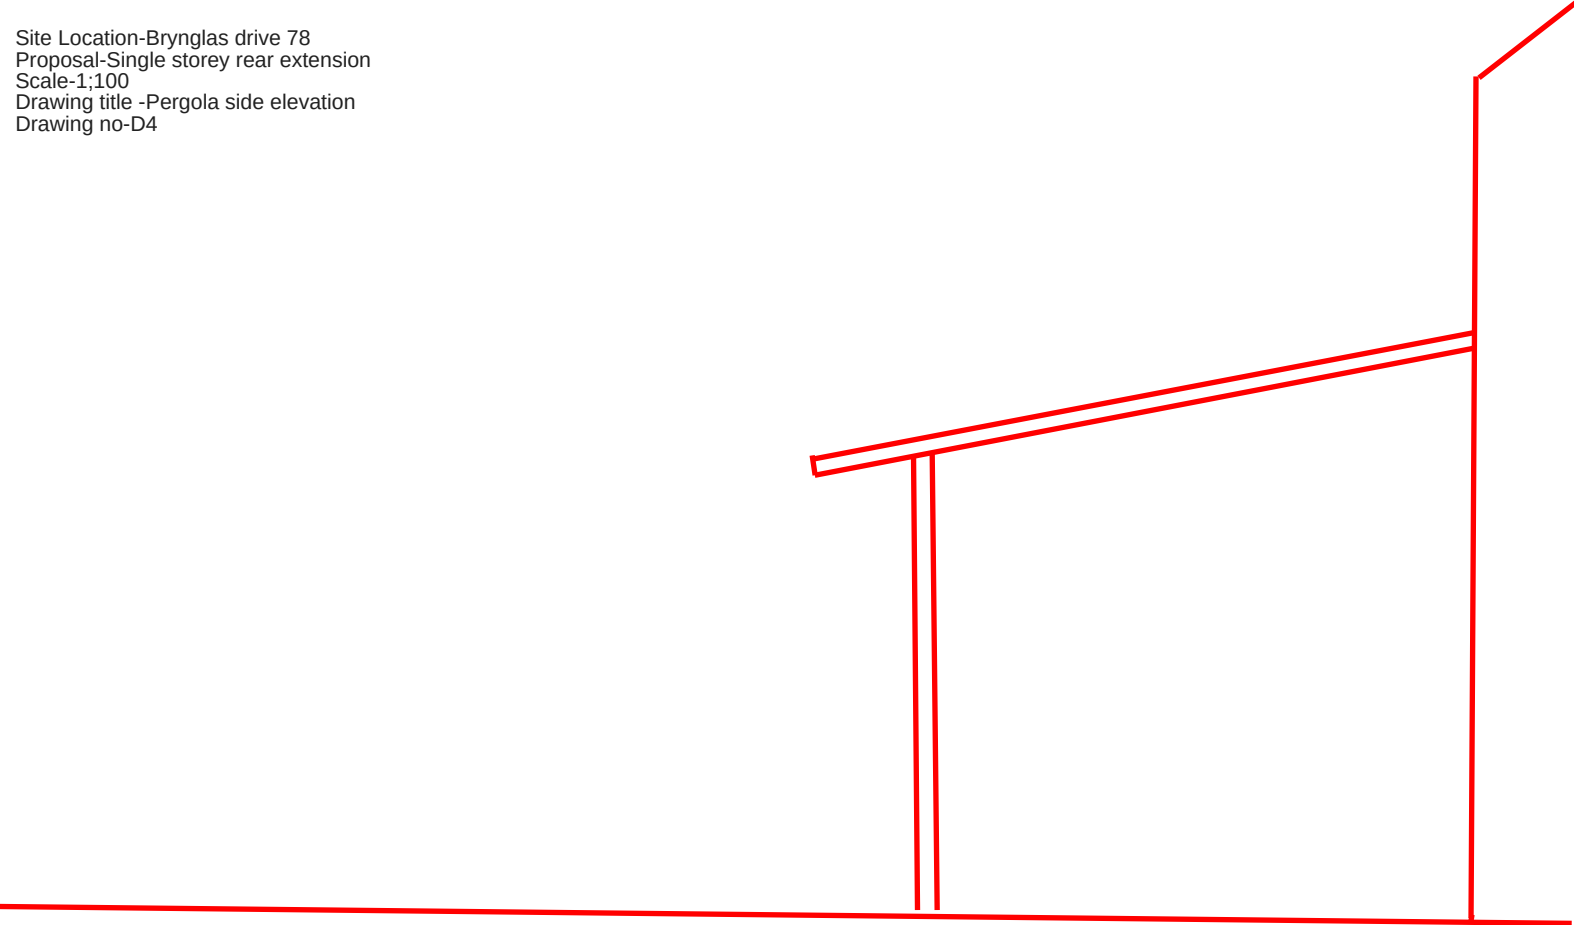

Site Location- Brynglas drive 78
Proposal-Single storey rear extension
Scale -1,100
Drawing Tile-Pregola 2nd rear elevation
Drawing no -D3

