

COMMERCIAL STREET

CORN STREET

Carpark
Entrance

Carpark

UNITS 1/2/3

UNIT 4



UNIT 5

UNIT 6

UNIT 7

UPPER DOCKS STREET

FRIARS WALK

 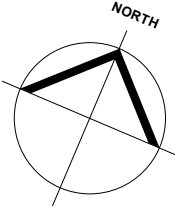

This drawing must not be scaled.
Figured dimensions and levels to be used.
Any inaccuracies must be notified to the architect.
Detail drawings and large scale drawings take precedence over smaller drawings.

A2
THIS DRAWINGS IS COPYRIGHT

Rev:

--

PRELIMINARY	
PLANNING	✓
DESIGN	
TENDER	
CONSTRUCTION	

powelldobson
ARCHITECTS

Cardiff . Swansea . London t +44 (0)33 33 201 001 www.powelldobson.com @PDArchitects

Contract: Chartist Tower, Newport
For Garrison Barclay Estates

Title: Existing Lower Ground Floor Plan

PDA Job No: 17154					
SITE	ORG. PDA	DIS. A	DRG NO. EX -01 GA (05)100	REV	
		VOLUME	LEVEL	DR TYPE	NUMBER

Scale: 1 : 200
Date: 04/04/2018
Drawn: Author
Checked: Checker