
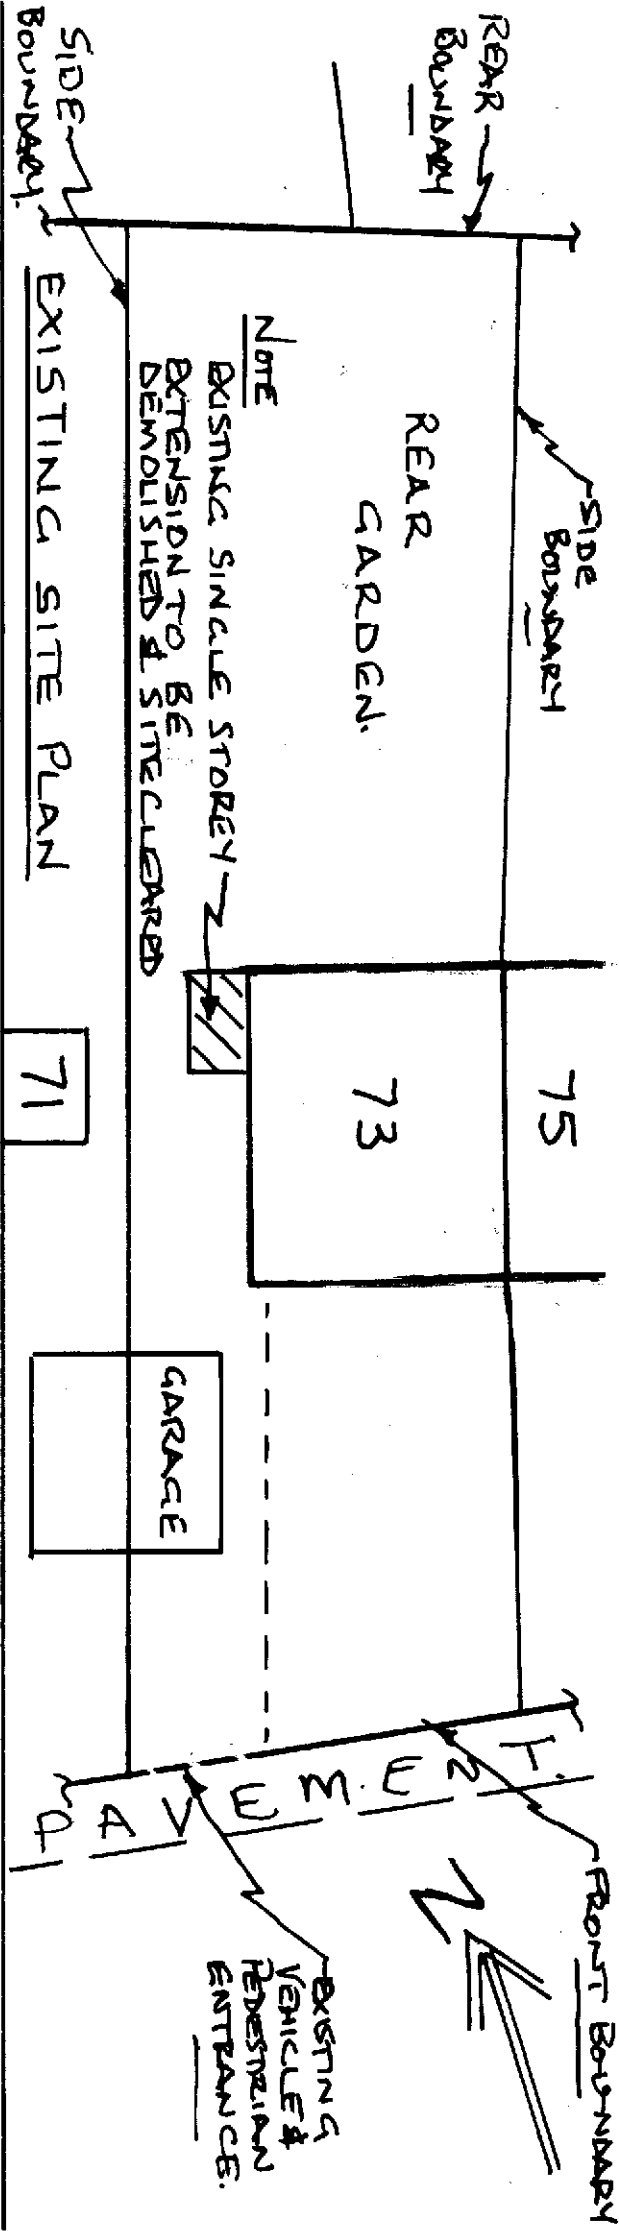


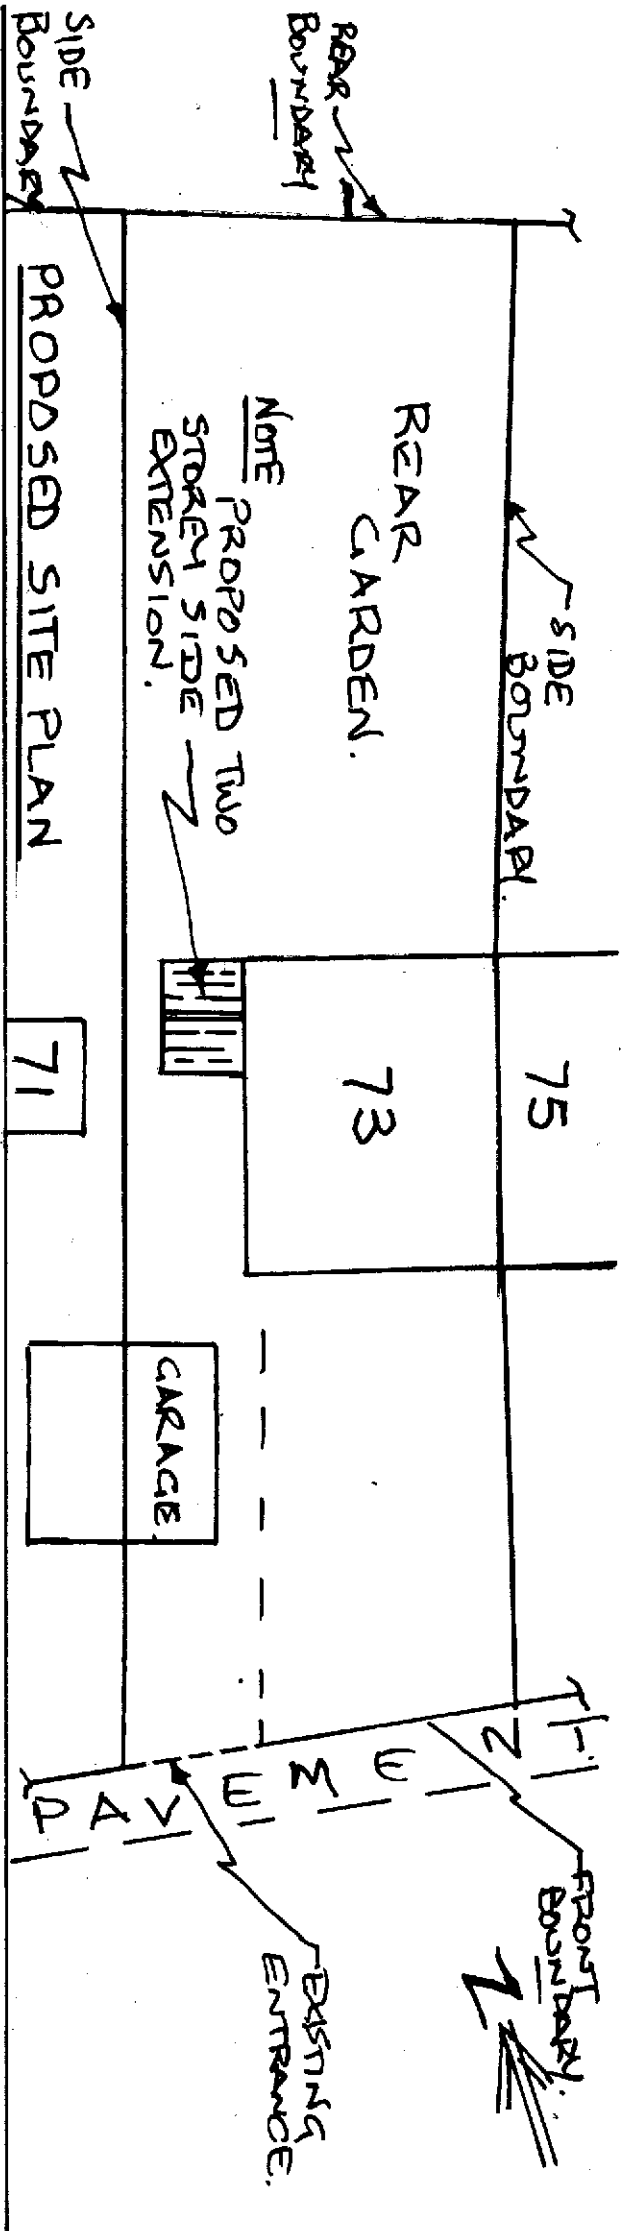

SITE PLANS OF 73, THE MOORINGS, NEWPORT, NP19 7JL.

SCALE 1:200

DRG. REF. 3