


PROPOSED FINISHES
 WALLS - RED FACING BRICK, DARK
 HANGING TILES.
 ROOF - DARK TILES.
 WINDOWS - WHITE UPVC.
 DOORS - WHITE UPVC.
 NOTE
 ALL FINISHES TO
 MATCH EXISTING.

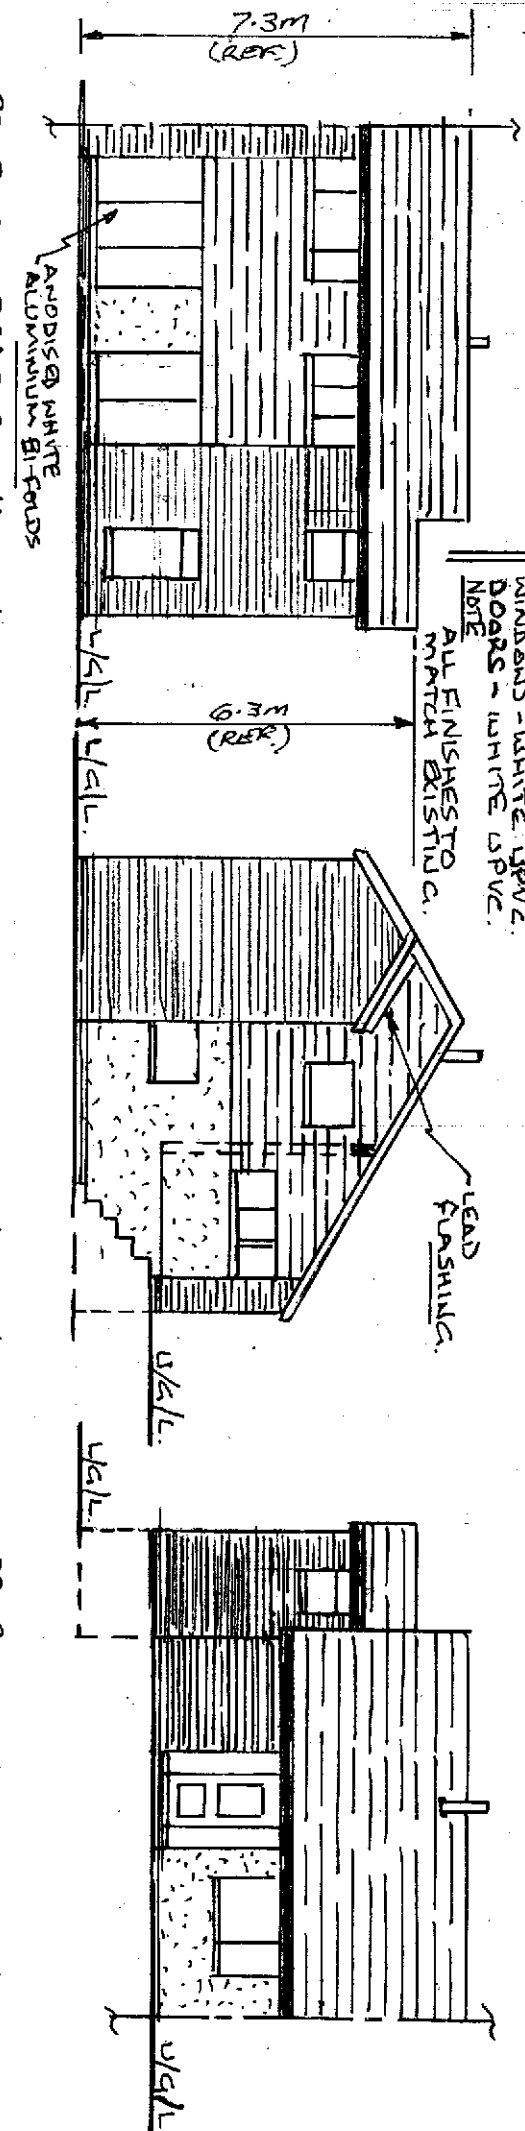


PROPOSED REAR ELEVATION

PROPOSED SIDE ELEVATION

PROPOSED FRONT ELEVATION

EXISTING FINISHES
 WALLS - RED FACING BRICK, DARK
 HANGING TILES & STAIR
 ROOFS - DARK TILES.
 WINDOWS - WHITE UPVC.
 DOORS - WHITE UPVC.

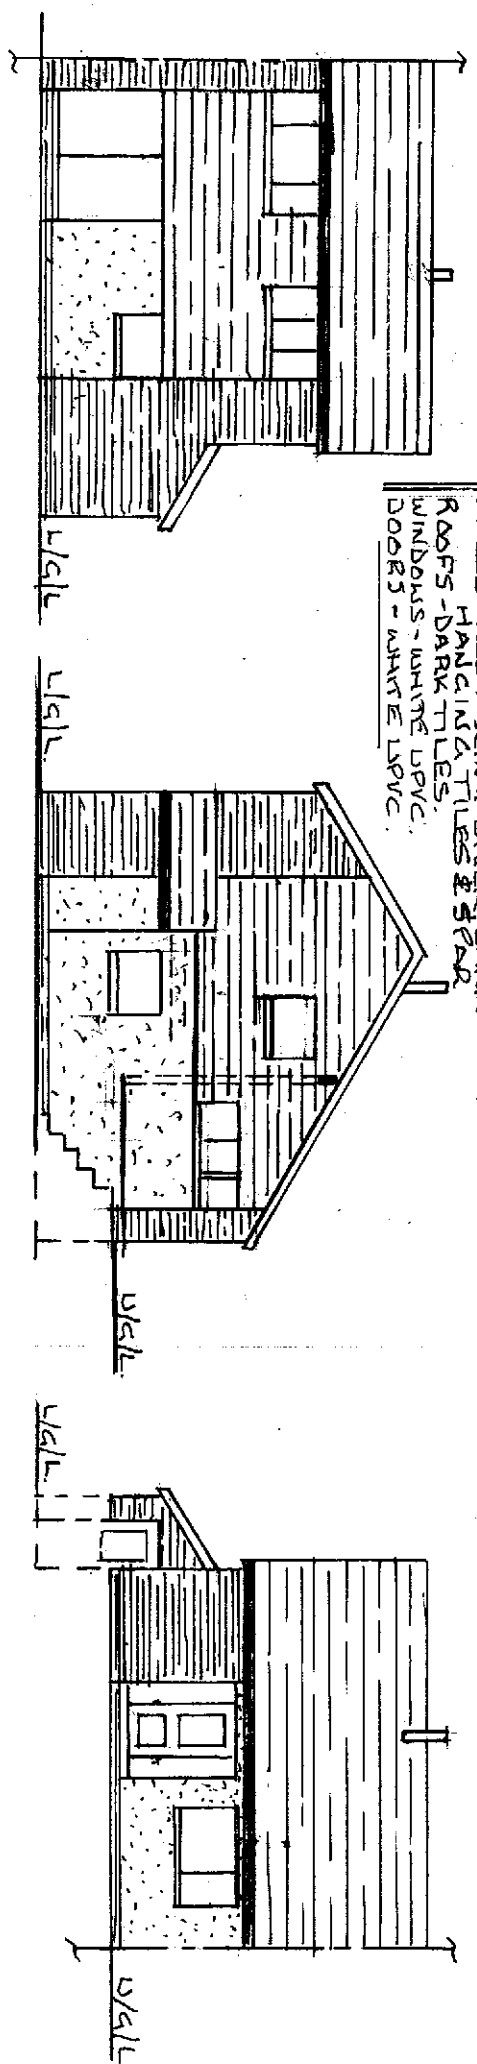

EXISTING REAR ELEVATION

EXISTING SIDE ELEVATION

EXISTING FRONT ELEVATION

ELEVATIONS FOR 73, THE MOORINGS, NEWPORT.

SCALE 1:100
 DRG. REF. 1