




West Elevation
1:100

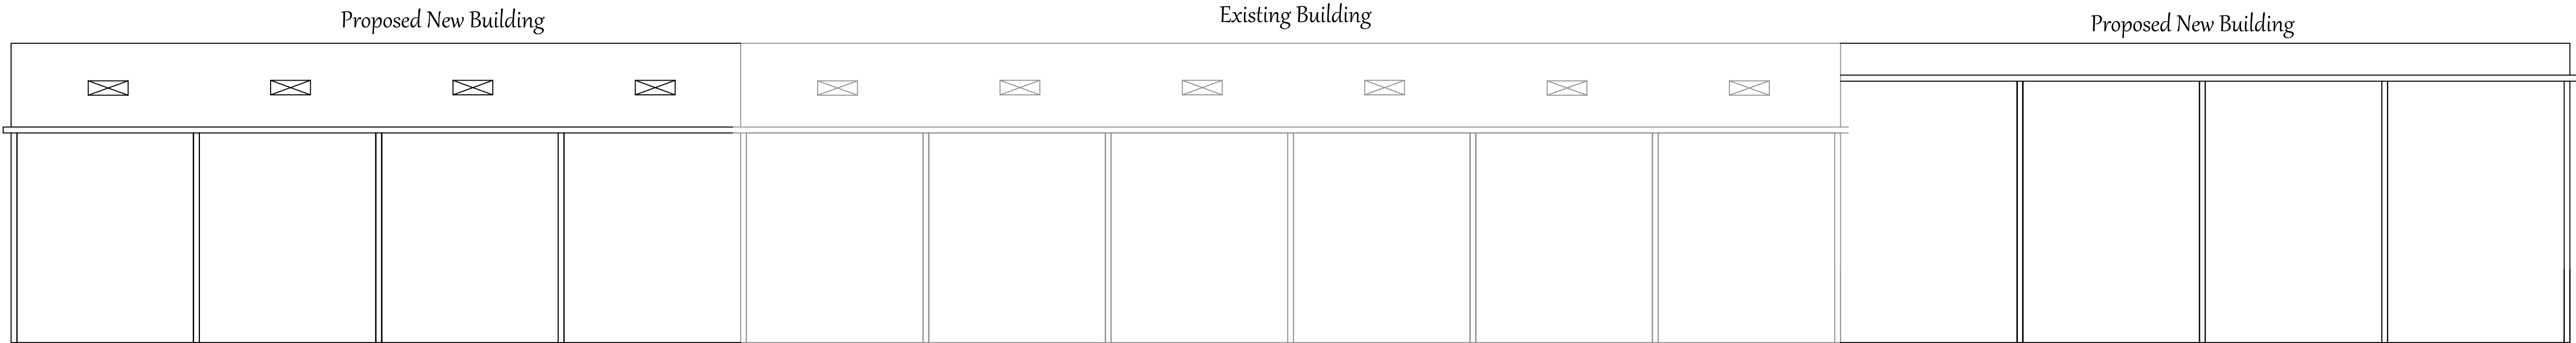

East Elevation
1:100

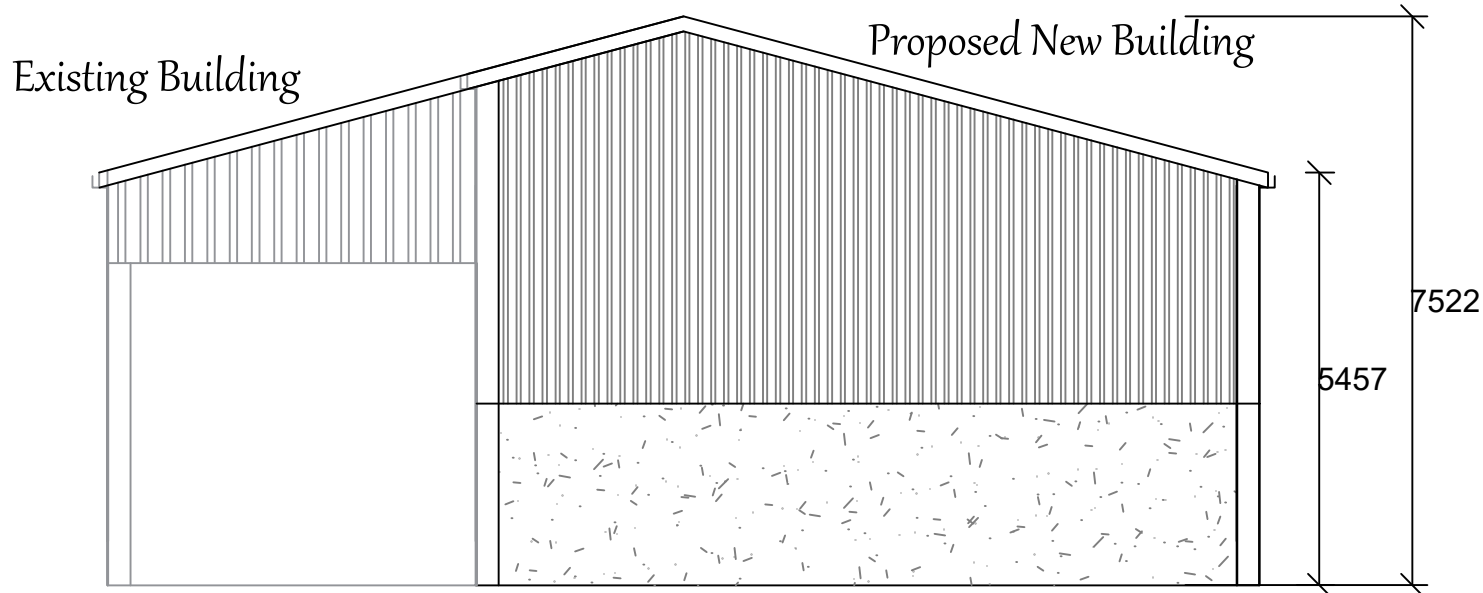

North Elevation
1:100

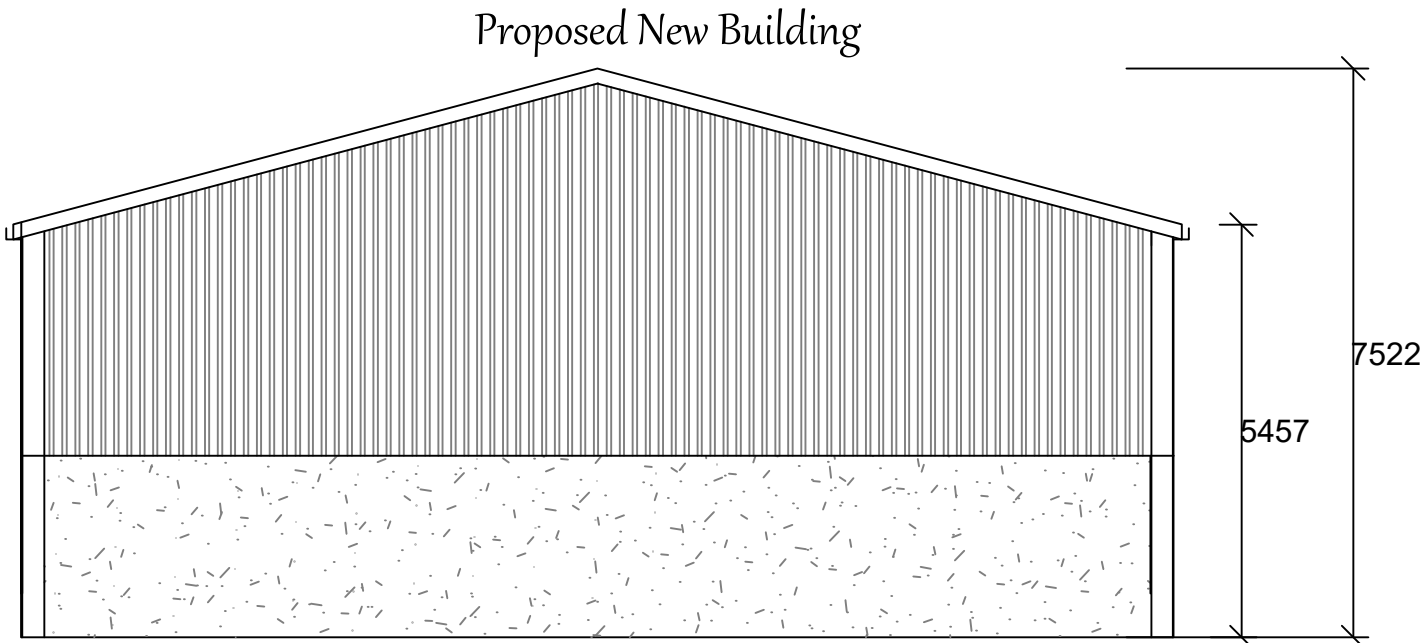


South Elevation
1:100


Proposed Materials
Roof: Natural Grey Fibre Cement
with GRP Rooflights

Cladding: Slate Blue box Profile
Metal sheeting and
Yorkshire Boarding.

Guttering: Metal Guttering with
Black PVC Down pipes.

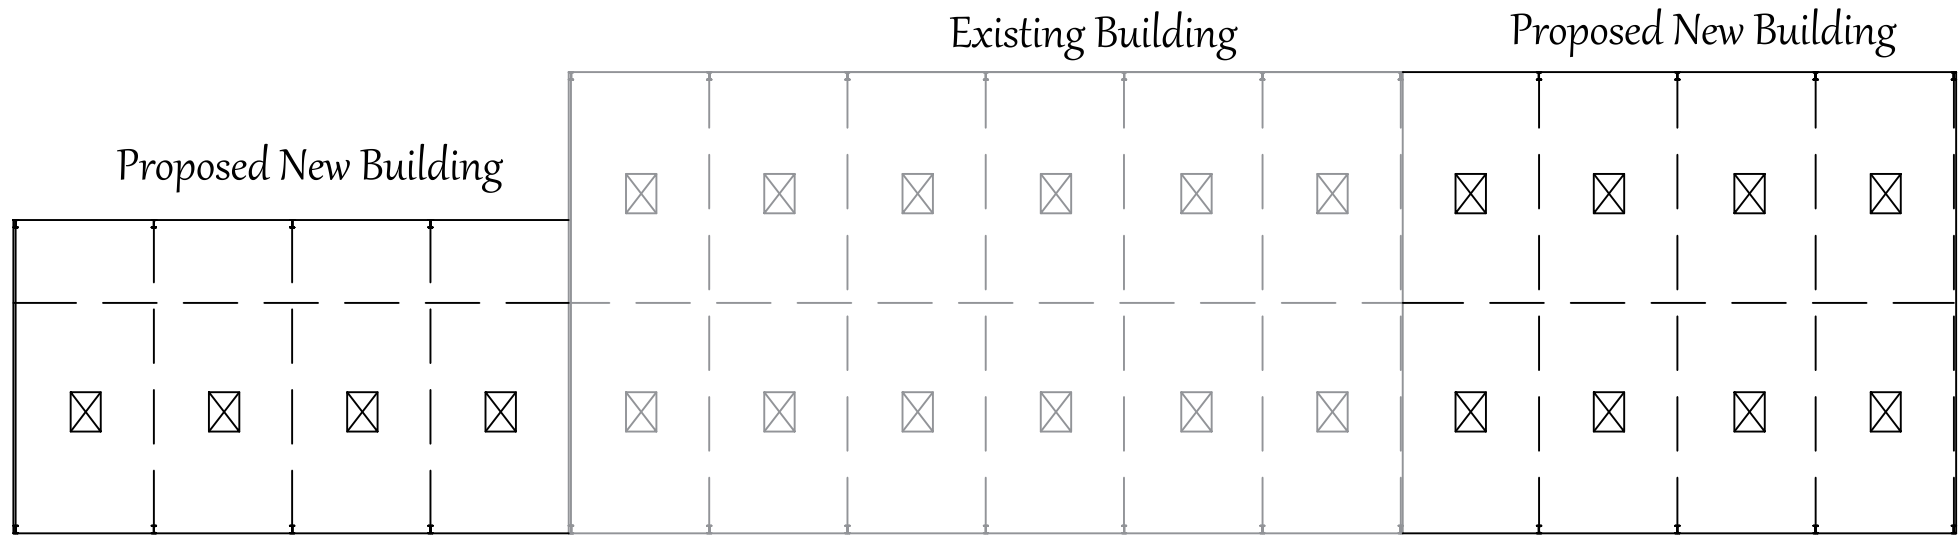

Roof Plan
1:250

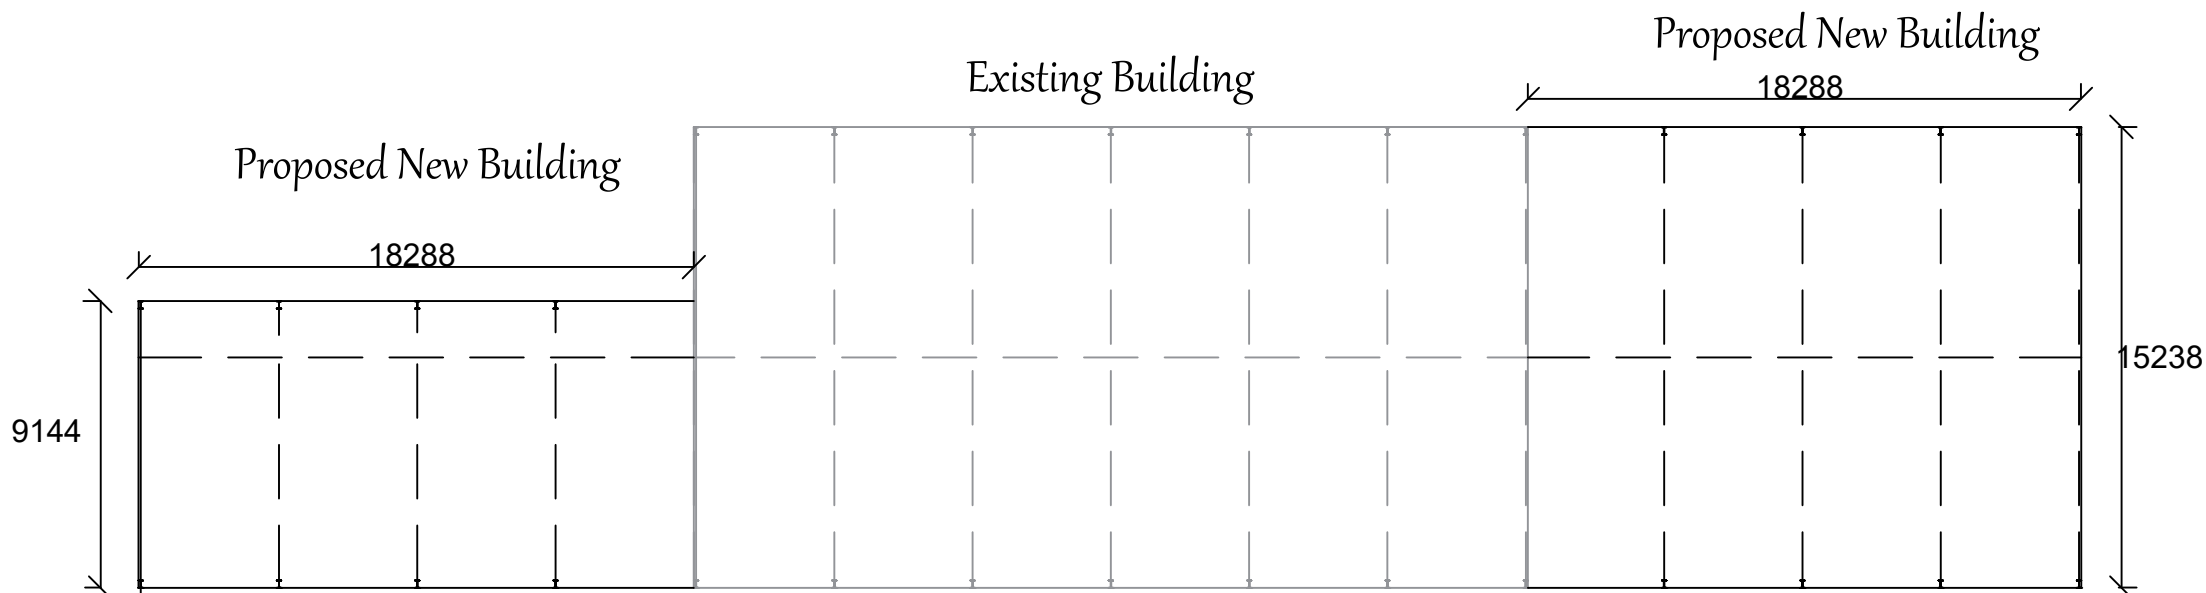

Floor Plan
1:250

TITLE			
Brief Plans and Elevations of proposed New Building			
©COPYRIGHT THIS DRAWING MAY NOT BE REPRODUCED OR COPIED			
CUSTOMER	Mr M Webber	DRN	EW
SITE ADDRESS	Castle Farm, Bishton,	DATE	27.02.2026
	Newport. NP18 2DZ.	SCALE	1:100@ A1
		JOB No.	
		DRG No.	
		PP01	