




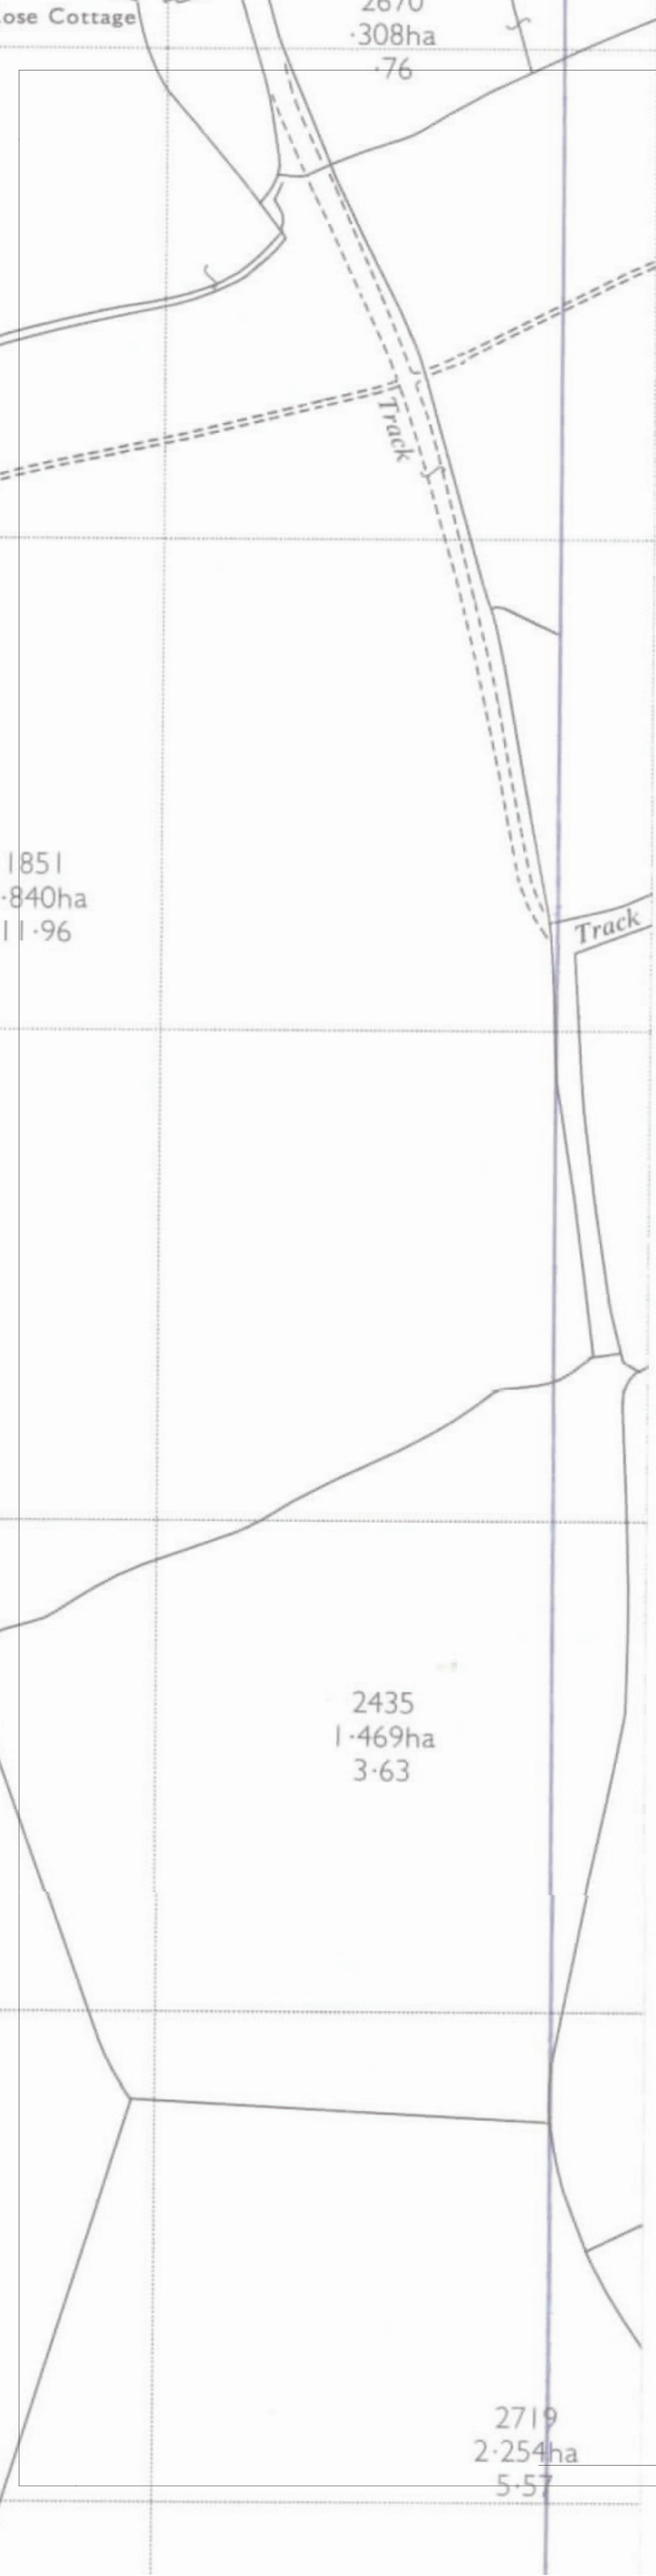

North South Section

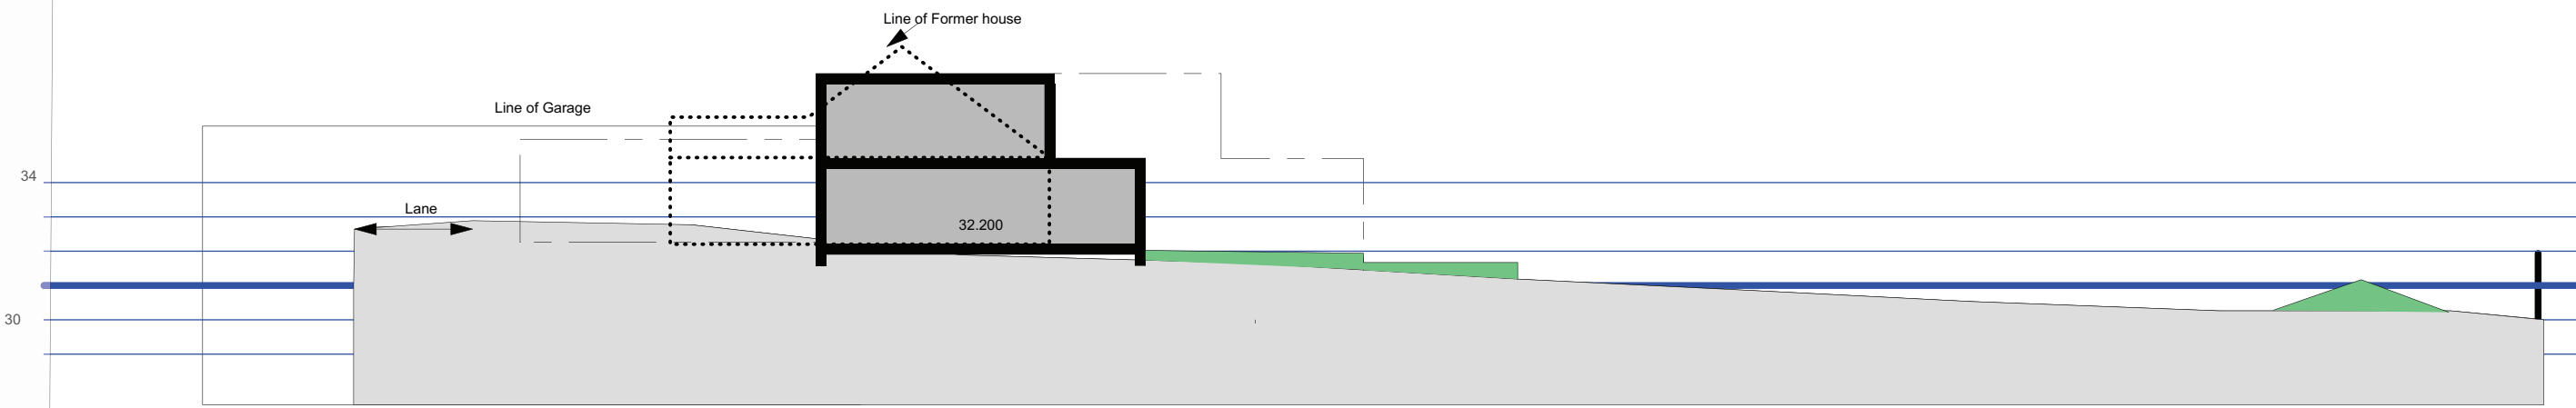

East West Section

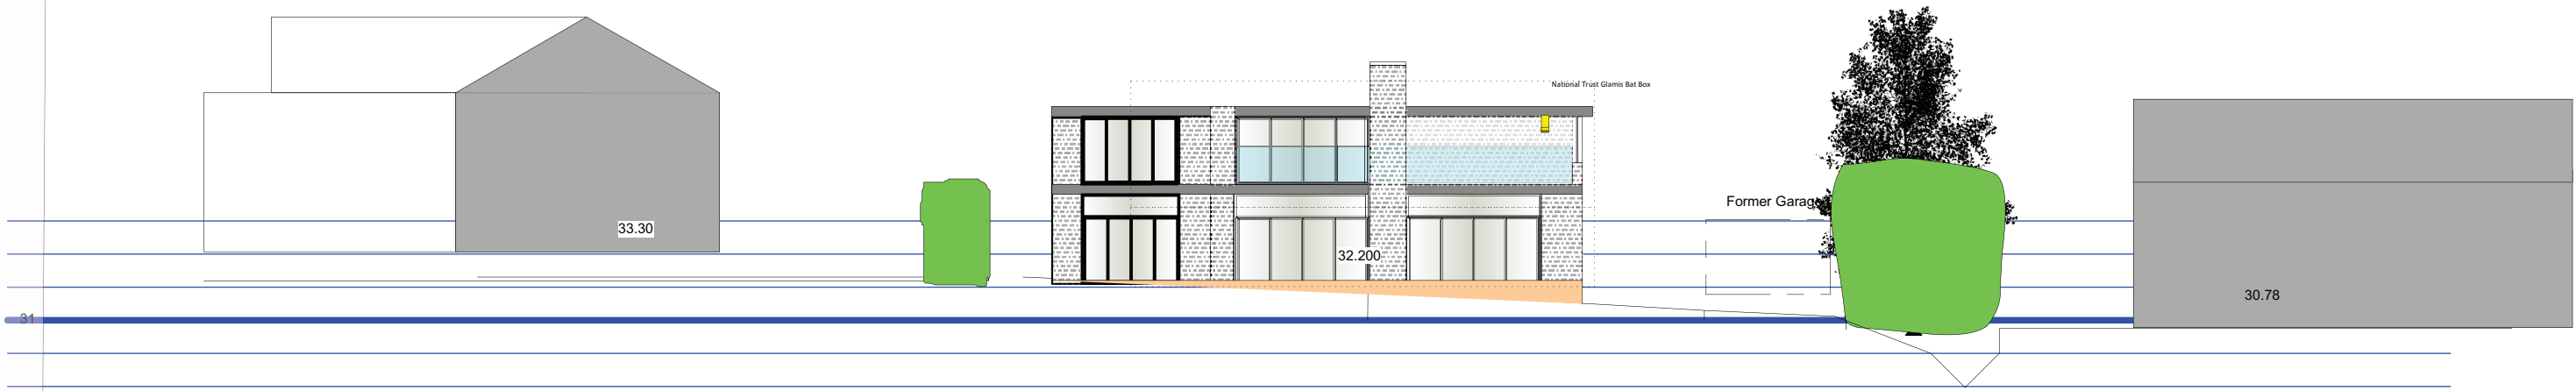

Skerryvore Designs Ltd
skerryvoredesigns.co.uk

SDX

Phone **01633 897922**
Mobile **07816 934352**
contact@skerryvoredesigns.co.uk

JOB
TITLE

Bramley
Cats Ash Road
Langstone
NP9 8EE

DRAWING
TITLE

Floor Plans
and Block Plan

DRAWING No. SD903 08

SCALE 1/200

DATE Feb 2026