

SITE LAYOUT
1:100



KEY SCHEDULE
REFER TO BOUNDARY TREATMENTS & BOUNDARY IDENTIFICATION DRAWINGS FOR FURTHER DETAIL.

	SITE APPLICATION BOUNDARY
	DENOTES 1800MM HIGH TREATED CLOSE BOARDED FENCE.
	DENOTES FACING BRICK RETAINING/BOUNDARY WALL - REFER TO ENGINEERS DRAWINGS FOR R.WALL DETAILS
	DENOTES <1M RETAINING WALL WITH 1800MM HIGH TREATED CLOSE BOARDED FENCE ON TOP - REFER TO ENGINEERS DRAWINGS FOR R.WALL DETAILS
	DENOTES PERMEABLE AAVING PARKING BAYS WITH 50MM X 100MM PC CONCRETE PATH EDGING TO DELINEATE BAYS.
	DENOTES AREAS OF 450 X 450MM P.C CONC. PAVING SLABS TO FORM PATIO AREAS AND 1000/1200MM MIN FOOTPATHS TO TO CURTLAGE OF HOUSES AND FLATS - REFER TO SCHEME SPECIFICATION FOR FURTHER DETAILS AND WORKMANSHIP
	DENOTES AREAS OF LANDSCAPE WITHIN CURTLAGE OF DWELLINGS AND ADJOINING AREAS, INCORPORATING SHRUBS/NATIVE SHRUB SPECIES AS PER SEPARATE LANDSCAPING DRAWINGS BY OTHERS - REFER TO SCHEME SPEC FOR FURTHER DETAILS & WORKMANSHIP
	DENOTES AREAS OF TURFED GRASS TO REAR GARDENS - REFER TO SCHEME SPECIFICATION FOR FURTHER DETAILS AND WORKMANSHIP
	DENOTES 1.8M HIGH - 900MM WIDE TIMBER CLOSE BOARDED GATE WITH A SECURITY LOCK, IN COMPLIANCE WITH BS8300 - NOTE GATE TO BE SIMILAR HEIGHT TO ADJACENT WALL/GATE IF APPLICABLE.
	DENOTES POSITION OF IBSTOCK OR SIMILAR SWIFT BOX IN SMOOTH RED - TO BE INSTALLED AT MIN. 5M FROM EXTERNAL GROUND LEVEL - TO BE APPROVED BY CCBC TO SATISFY CONDITION 8 OF PLANNING APPROVAL.
	DENOTES POSITION OF IBSTOCK BAT BRICK (TYPE A) OR SIMILAR - REFER TO INDIVIDUAL ELEVATIONS FOR EXACT LOCATION - TO BE APPROVED BY CCBC TO SATISFY CONDITION 9 OF PLANNING APPROVAL.
	DENOTES POSITION OF ELECTRIC METER CHARGING POINT

PLANT SCHEDULE

HEDGE PLANTING

ABRV	SPECIES	DENSITY	HEIGHT/GIRTH	ROOT COND.	POT SIZE
Lc	Ilex Crenata	5 per lin/m	40 - 60 (h)	CON	3L



SHRUB PLANTING

ABRV	SPECIES	DENSITY	HEIGHT/GIRTH	ROOT COND.	POT SIZE
AI	Anemranthele lessoniana	4 sqm	30-40 (h)	CON	3L
CIA	Choisya ternata Apple Blossom	4 sqm	30-40 (h)	CON	3L
Ctr	Ceanothus thyrsiflorus repens	5 sqm	30-40 (h)	CON	3L
HAG	Hebe Autumn Glory	4 sqm	30-40 (h)	CON	3L
HH	Hieracium Hicote	3 sqm	30-40 (h)	CON	3L

SUDDS PLANTING

ABRV	SPECIES	DENSITY	HEIGHT/GIRTH	ROOT COND.	POT SIZE
Amo	Alchemilla mollis	4 sqm	30-40 (h)	CON	2L
AST WHI	Astrantia major 'Large white'	4 sqm	30-40 (h)	CON	2L
B'BR'	Bergenia 'Bressingham Ruby'	5 sqm	30-40 (h)	CON	2L
Bm 'JF'	Brunnera macrophylla Magnus	4 sqm	30-40 (h)	CON	2L

STREET ELEVATION
1:100

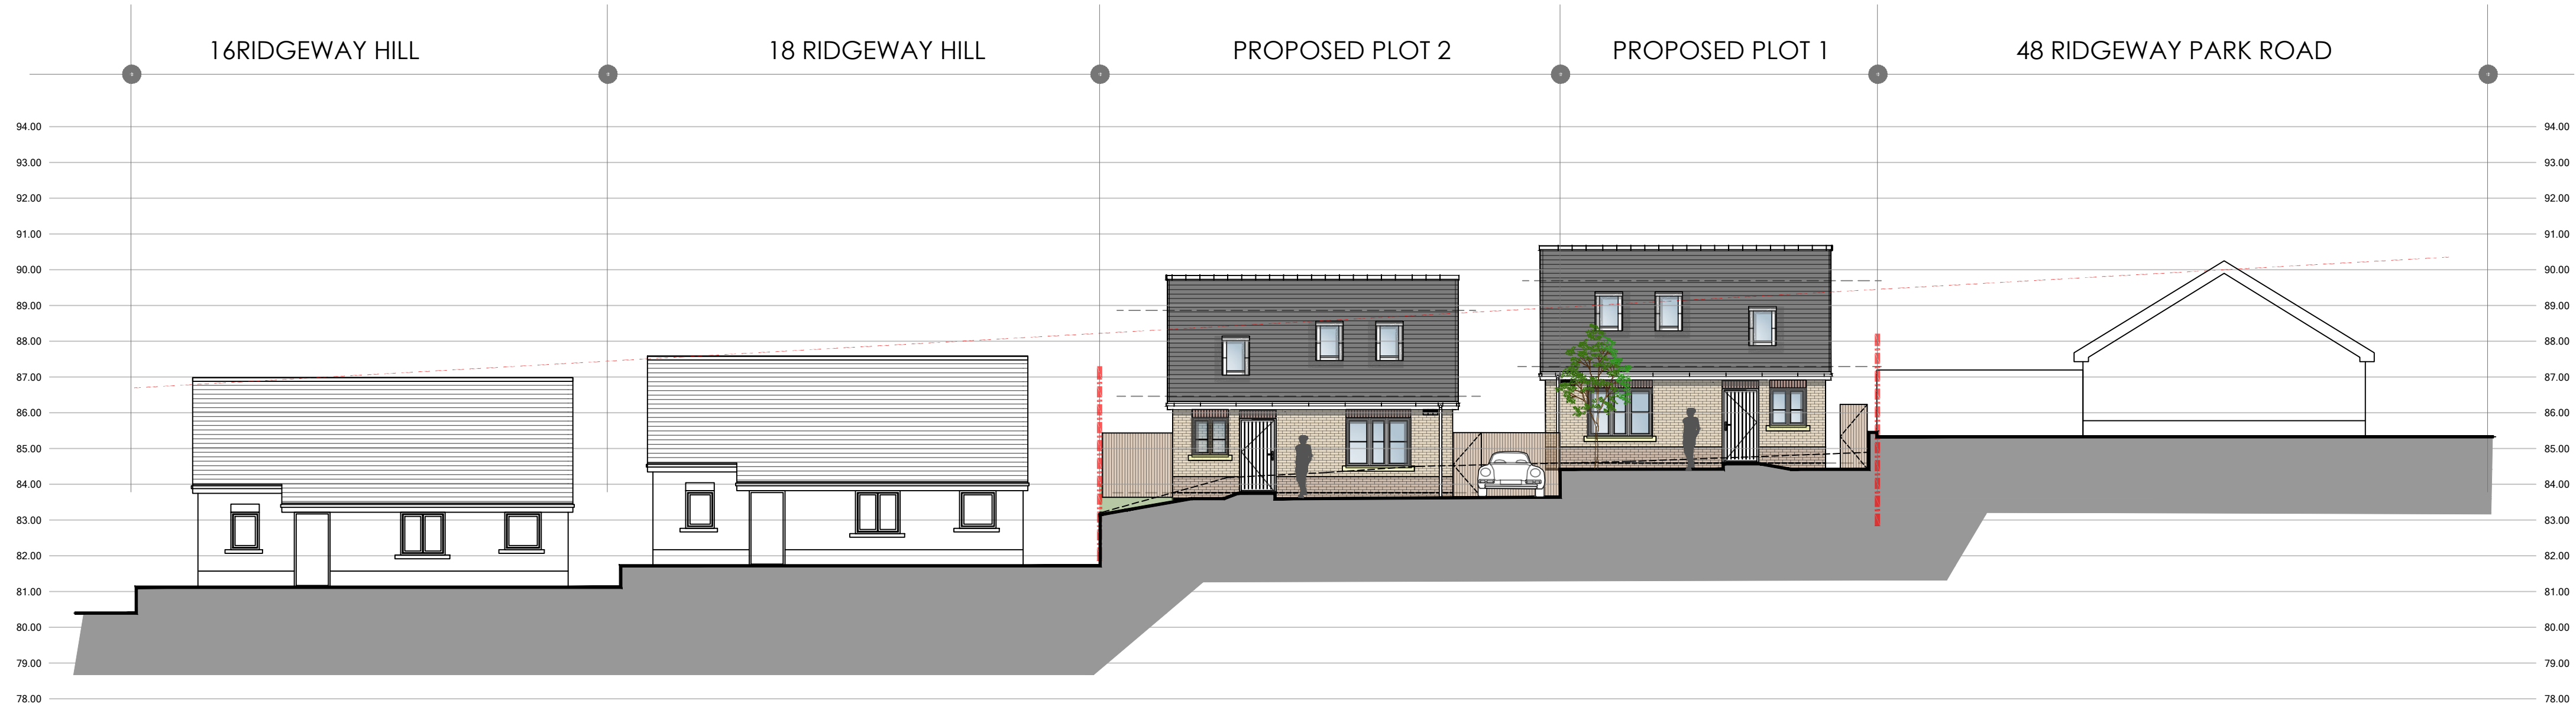 

Drawing Purpose
PLANNING

Client	Drawing No	Scale	Revision
Riversee Ltd	LT2417.04.01	1:100 @A1	E
Job Title	Drawing Title	Date	Checked
Ridgeway Road, Newport	Proposed Site Layout	Nov 24	KWL

Revisions

REV. A APR 25 VISION BAYS ADDED, HEDGEROW FULL REDRAW OF FLOOR PLANS AND LANDSCAPING KEY UPDATED TO INCLUDE SUDDS PLANTING.

REV. B APR 25 P.C ADDED TO SITE PLAN AND STREET ELEVATIONS FULLY REDESIGNED TO SUIT NE PLANNING APPLICATION

REV. C APR 25 VISION BAYS ADDED, HEDGEROW FULL REDRAW OF FLOOR PLANS AND LANDSCAPING KEY UPDATED TO INCLUDE SUDDS PLANTING.

REV. D APR 25 P.C ADDED TO SITE PLAN AND STREET ELEVATIONS FULLY REDESIGNED TO SUIT NE PLANNING APPLICATION

Do not scale from this drawing.
The users of this drawing shall check all dimensions & report all errors and omissions to LeTrucco Design.

This drawing is copyright. It must not be copied, used or disclosed to third parties without prior permission of LeTrucco Design.