

Do not scale from this drawing. The users of this drawing shall check all dimensions & report all errors and omissions to LeTrucco Design. This drawing is copyright. It must not be copied, used or disclosed to third parties without prior permission of LeTrucco Design.


Revisions

Client Riversee Ltd	Drawing No LT2417.04.101	Scale 1:100 @ A2	Revision
	Drawing Title Plans + Elevations - PLOT 2	Date Sept 25	Checked KML
Job Title Ridgeway Hill, Newport			

Drawing Purpose
PLANNING


Client
Riversee Ltd

Job Title
Ridgeway Hill, Newport

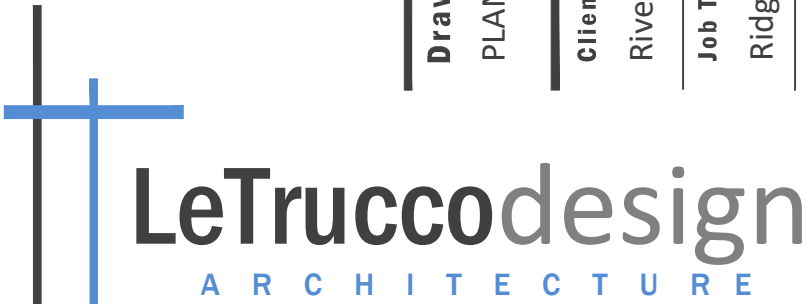


Suite 7, 35 Stow Park Circle
Newport, NP20 4HF

Tel: 07710390800 / 07710390801
info@letruccodesign.co.uk
www.letruccodesign.co.uk

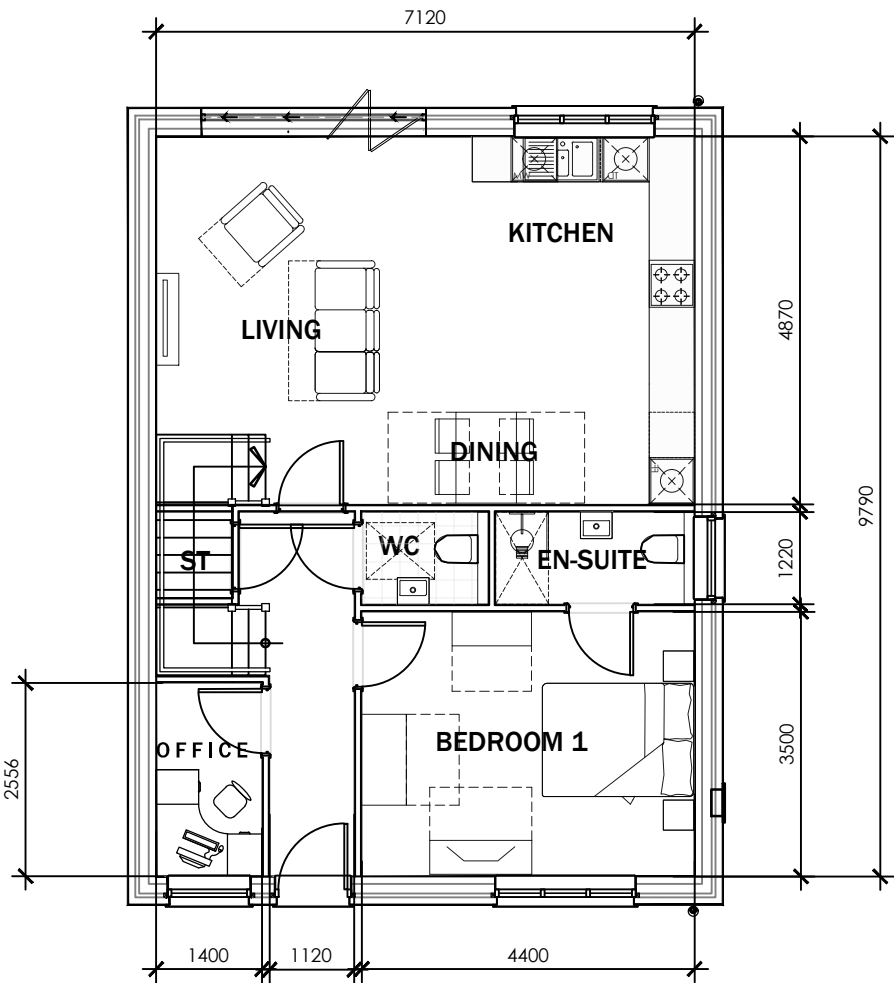

GROUND FLOOR PLAN

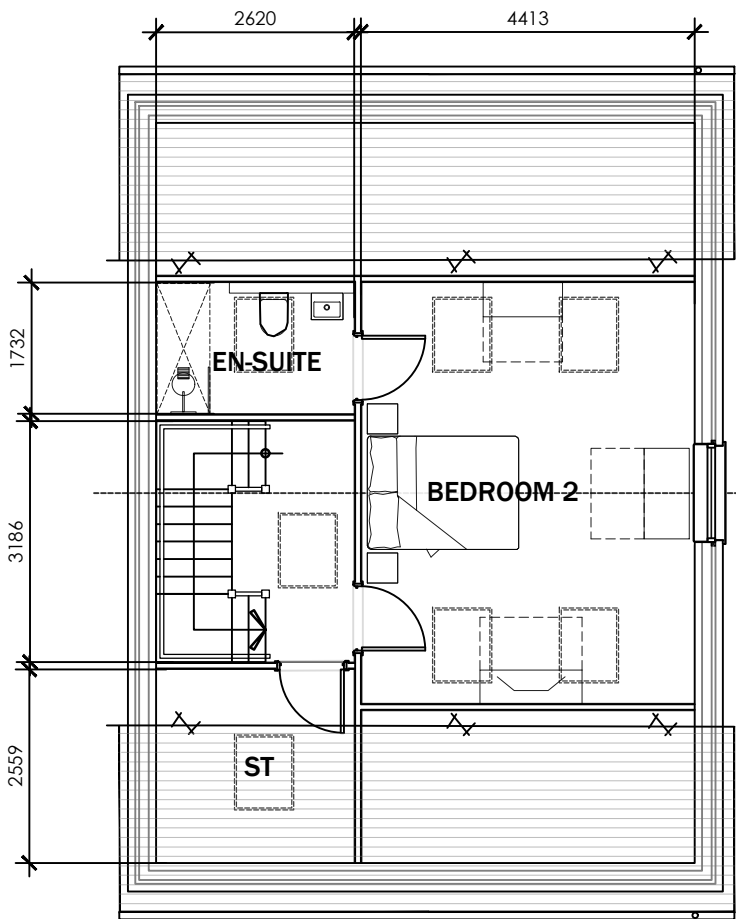


FIRST FLOOR PLAN



FRONT ELEVATION




SIDE ELEVATION

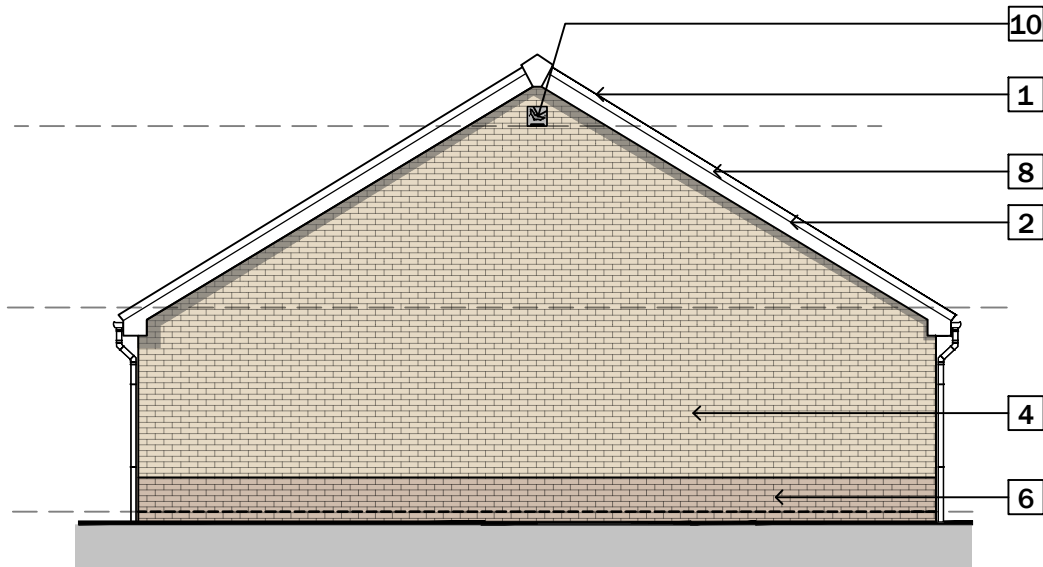

SIDE ELEVATION



REAR ELEVATION

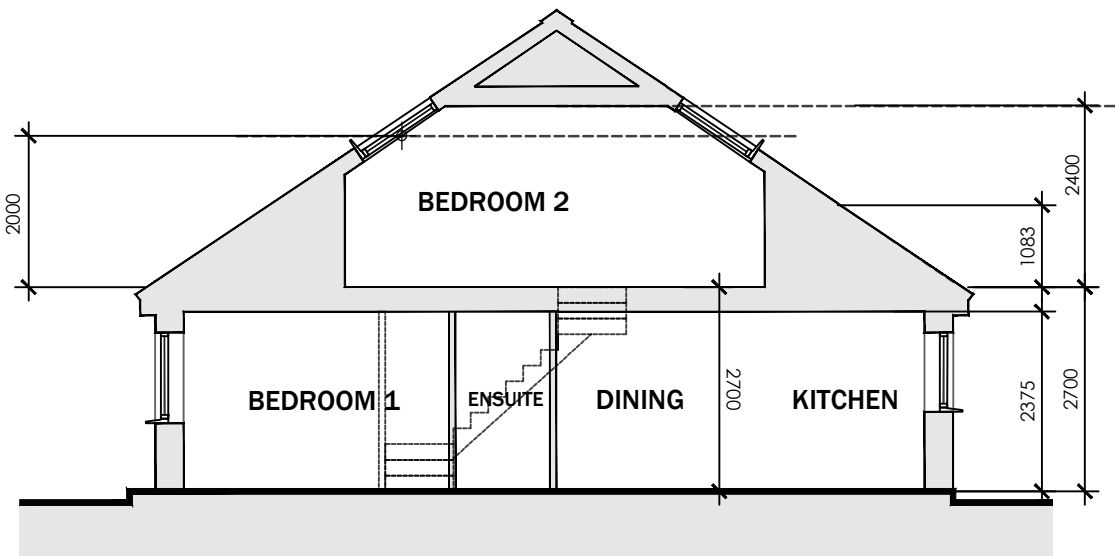

SECTION

MATERIAL KEY LEGEND

- 1 BROWN INTERLOCKING CONCRETE ROOF TILES TO MATCH SURROUNDING VERNACULAR
- 2 WHITE UPVC FASCIAS, SOFFITES AND BARGEBOARDS WITH BLACK RAINWATER GOODS
- 3 WHITE UPVC DOUBLE GLAZED WINDOWS AND REAR DOOR UNITS WITH RED FACING BRICKWORK SOLDIER COURSE HEADS
- 4 LIGHT BUFF FACING BRICKWORK TO UPPER LEVELS
- 5 GRP PORCH CANOPY OVER
- 6 DARK BROWN FACING BRICKWORK PLINTH
- 7 GRP COMPOSITE FRONT ENTRANCE DOORS
- 8 ANTHRACITE GREY DORMER WINDOWS
- 9 LOCATION OF BIRD BOX - REFER TO ECOLOGISTS REPORT
- 10 LOCATION OF BAT BOX - REFER TO ECOLOGISTS REPORT
- 11 RECONSTITUTED STONE CILLS

FLOOR PLANS & ELEVATIONS - PLOT 2
Scale 1:100

