


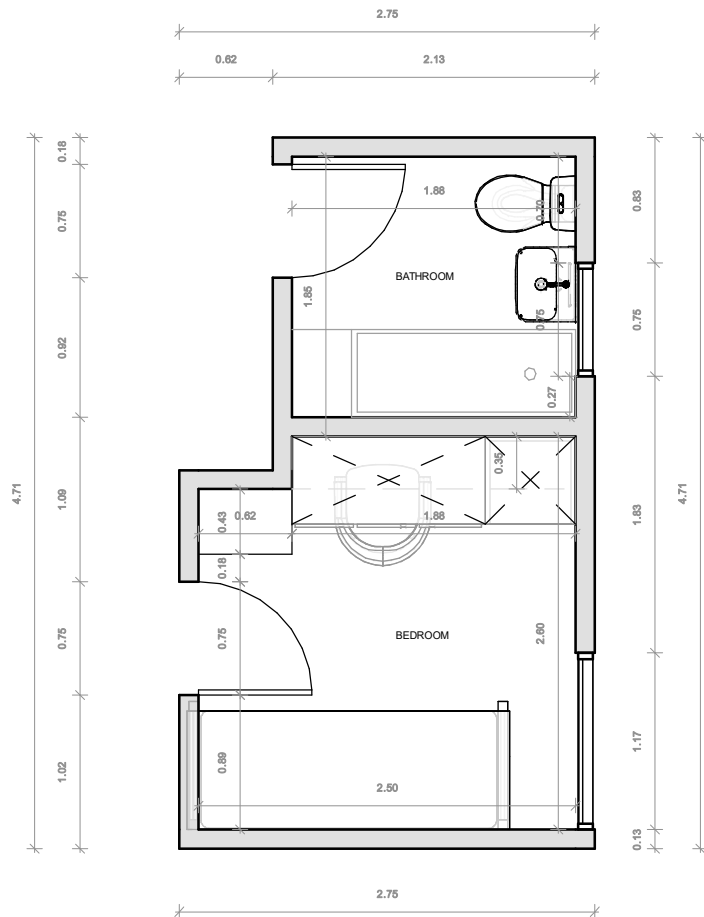

CLIENT

-

PROPOSED FLOOR PLAN

Project number 20251215

Date -

Drawn by A.M

Checked by JLH

A001

Scale 1 : 50