


UNITS 11 - 14 (INCL. ESTATE ROADS) UNDER APPLICATION 24/0983

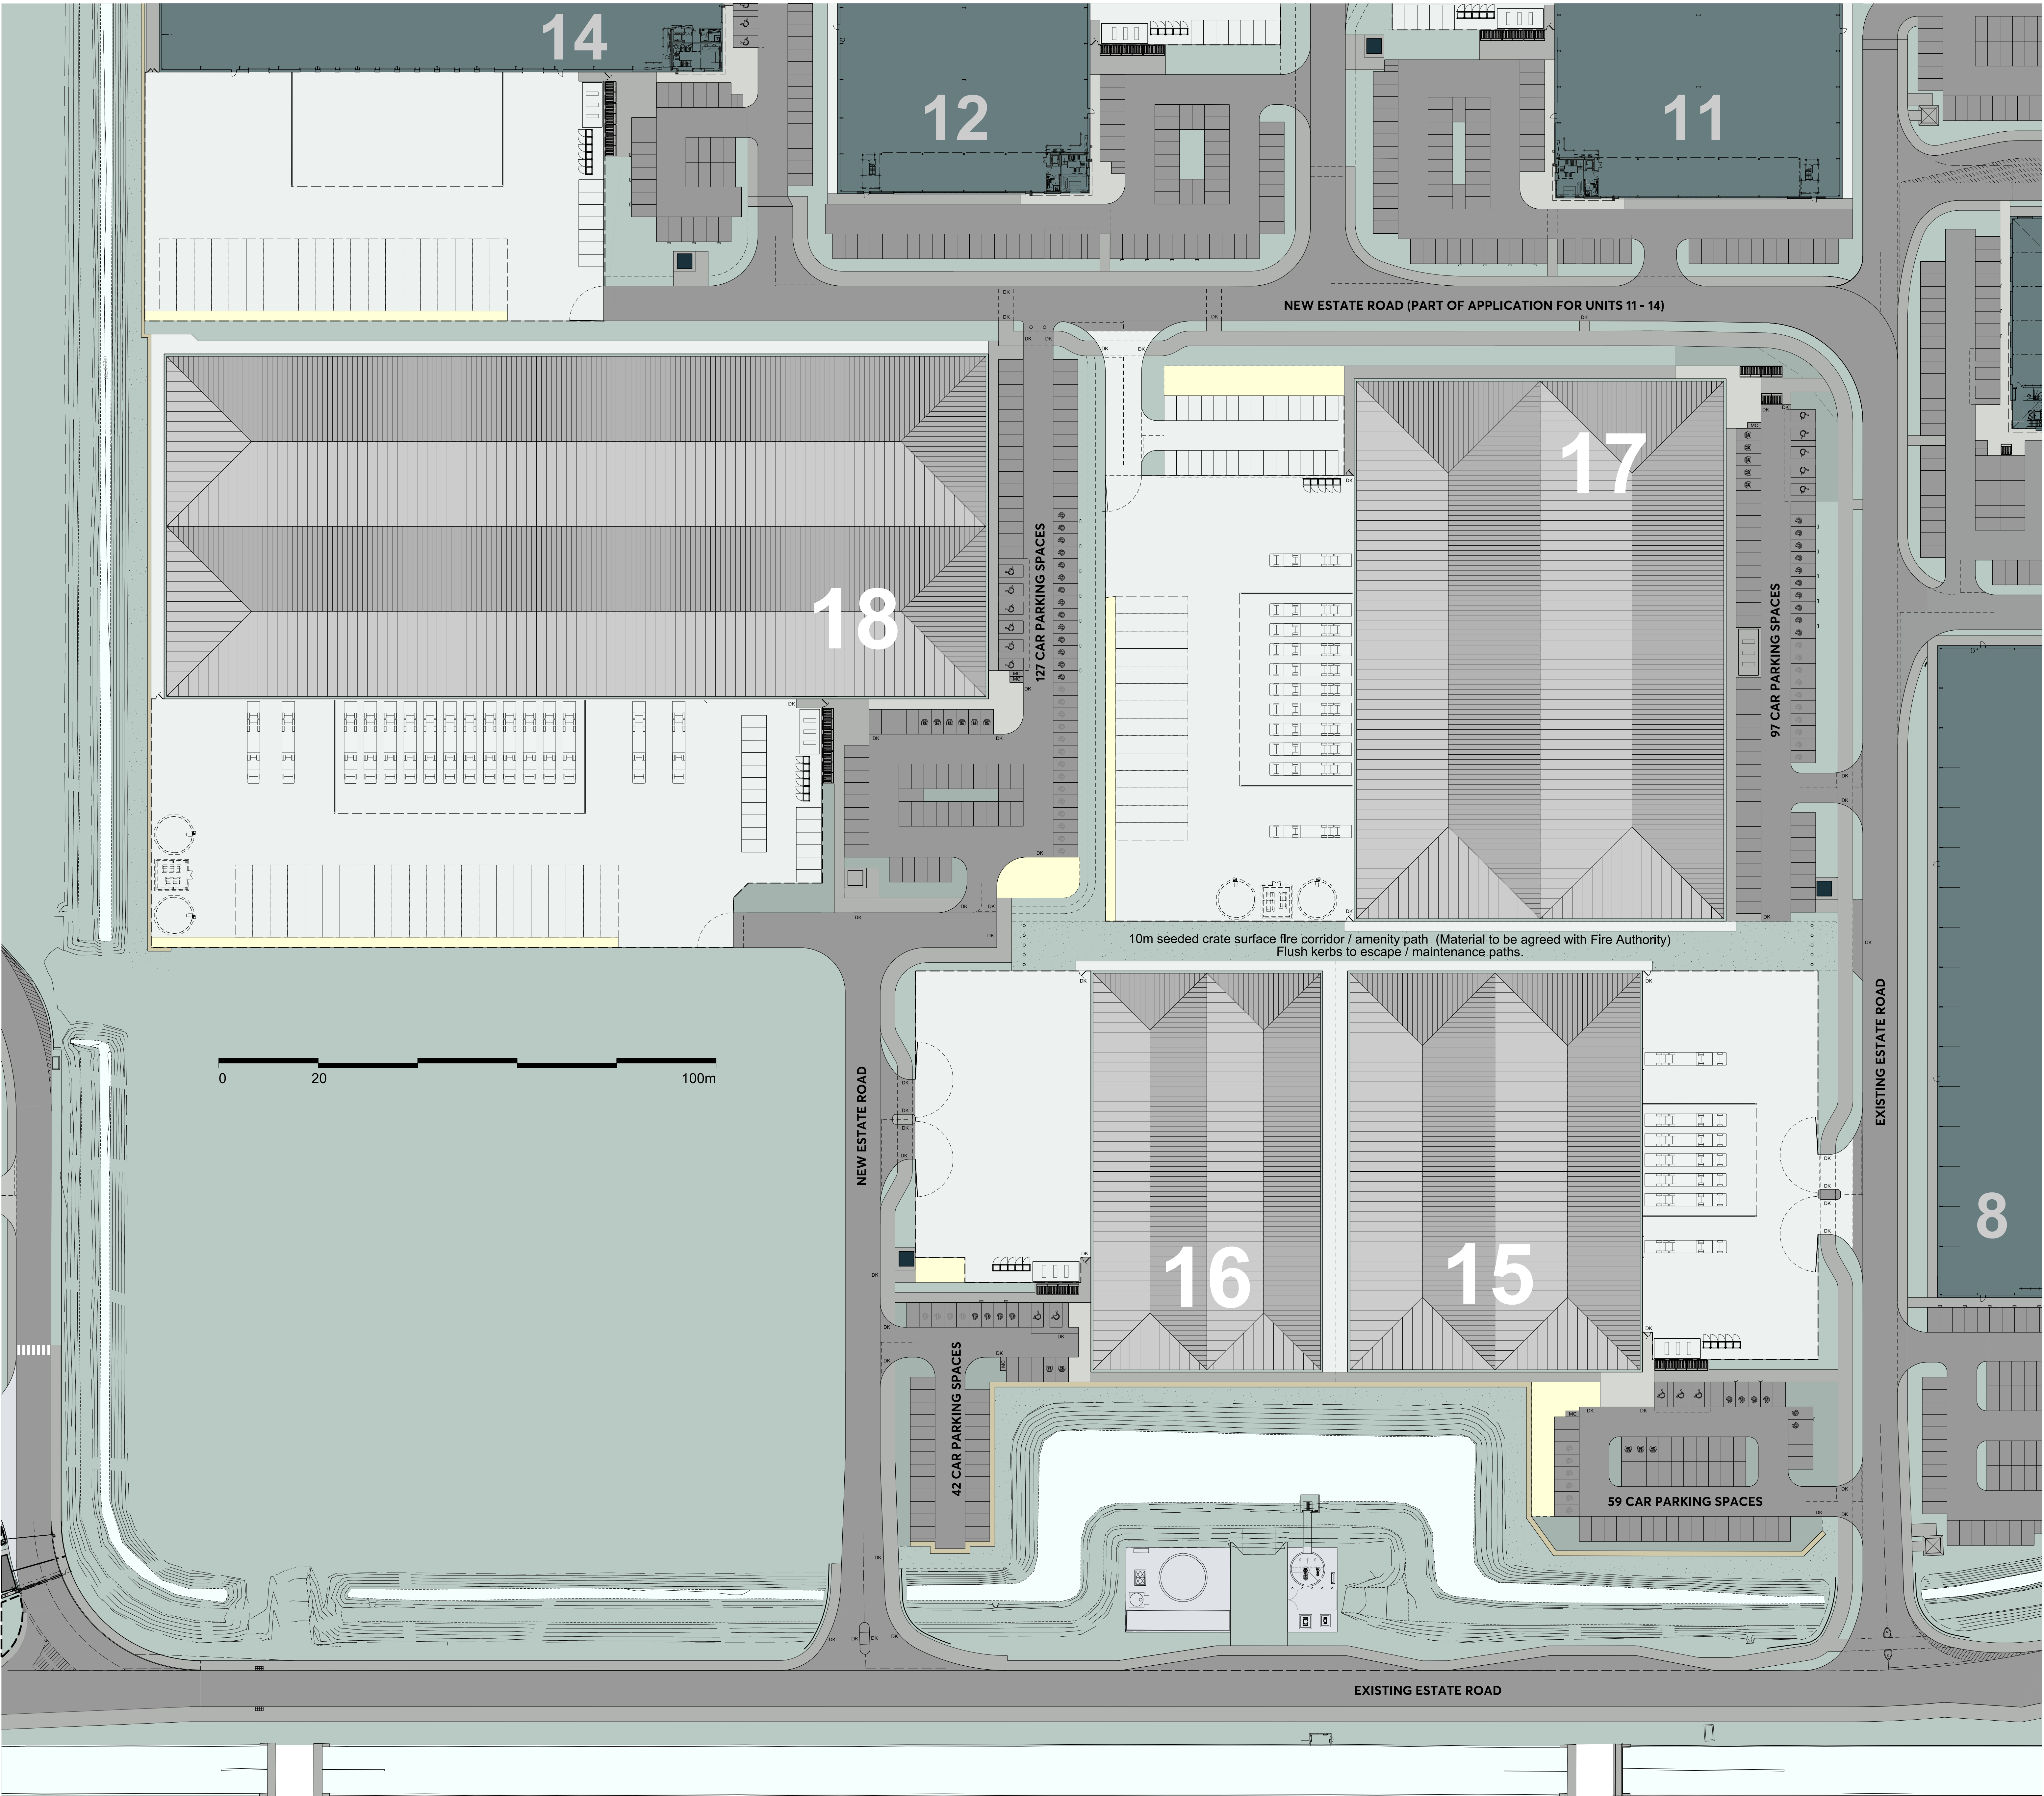



Scaling

THIS SHOULD MEASURE 60mm WHEN PRINTED CORRECTLY

This drawing is the copyright of Roberts Limbrick Ltd and should not be reproduced in whole or in part, or used in any manner whatsoever without their written permission.
Responsibility is not accepted for errors made by others in scaling from this drawing. Use only figure dimensions and report any discrepancies or omissions to Roberts Limbrick immediately.

Drawing Revisions

REV	DATE	BY	CHK	DESCRIPTION
A	Aug 25	DO	WO	RETAINING WALL REVISIONS UPDATED

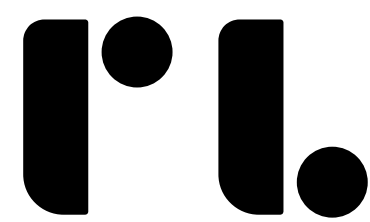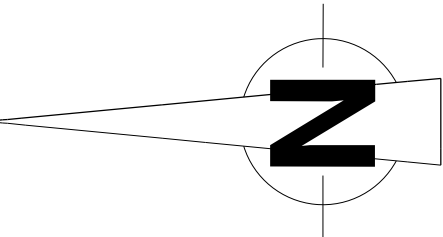

Roberts Limbrick

03333 405500
mail@robertslimbrick.com
robertslimbrick.com

Registered Office: England No. 08556209

Project

UNITS 15 - 18
INDURENT PARK
NEWPORT

Client



Drawing Title

PROPOSED ROOF PLAN
-

Scale

1/500 @ A0

RL Project No.

11044

Status

A3

Purpose of Issue

PLANNING

Project	Org	Yr	Level	Type	Role
701106	RLA	25	XX	DR	A

Number

0004

Revision

A