


Scaling

THIS SHOULD MEASURE 70mm WHEN PRINTED CORRECTLY

This drawing is the copyright of Roberts Limbrick Ltd and should not be reproduced in whole or in part, or used in any manner whatsoever without their written permission.  
Responsibility is not accepted for errors made by others in scaling from this drawing. Use only figured dimensions and report any discrepancies or omissions to Roberts Limbrick immediately.

Drawing Revisions

| REV. | DATE | BY | CHK | DESCRIPTION |
|------|------|----|-----|-------------|
|      |      |    |     |             |

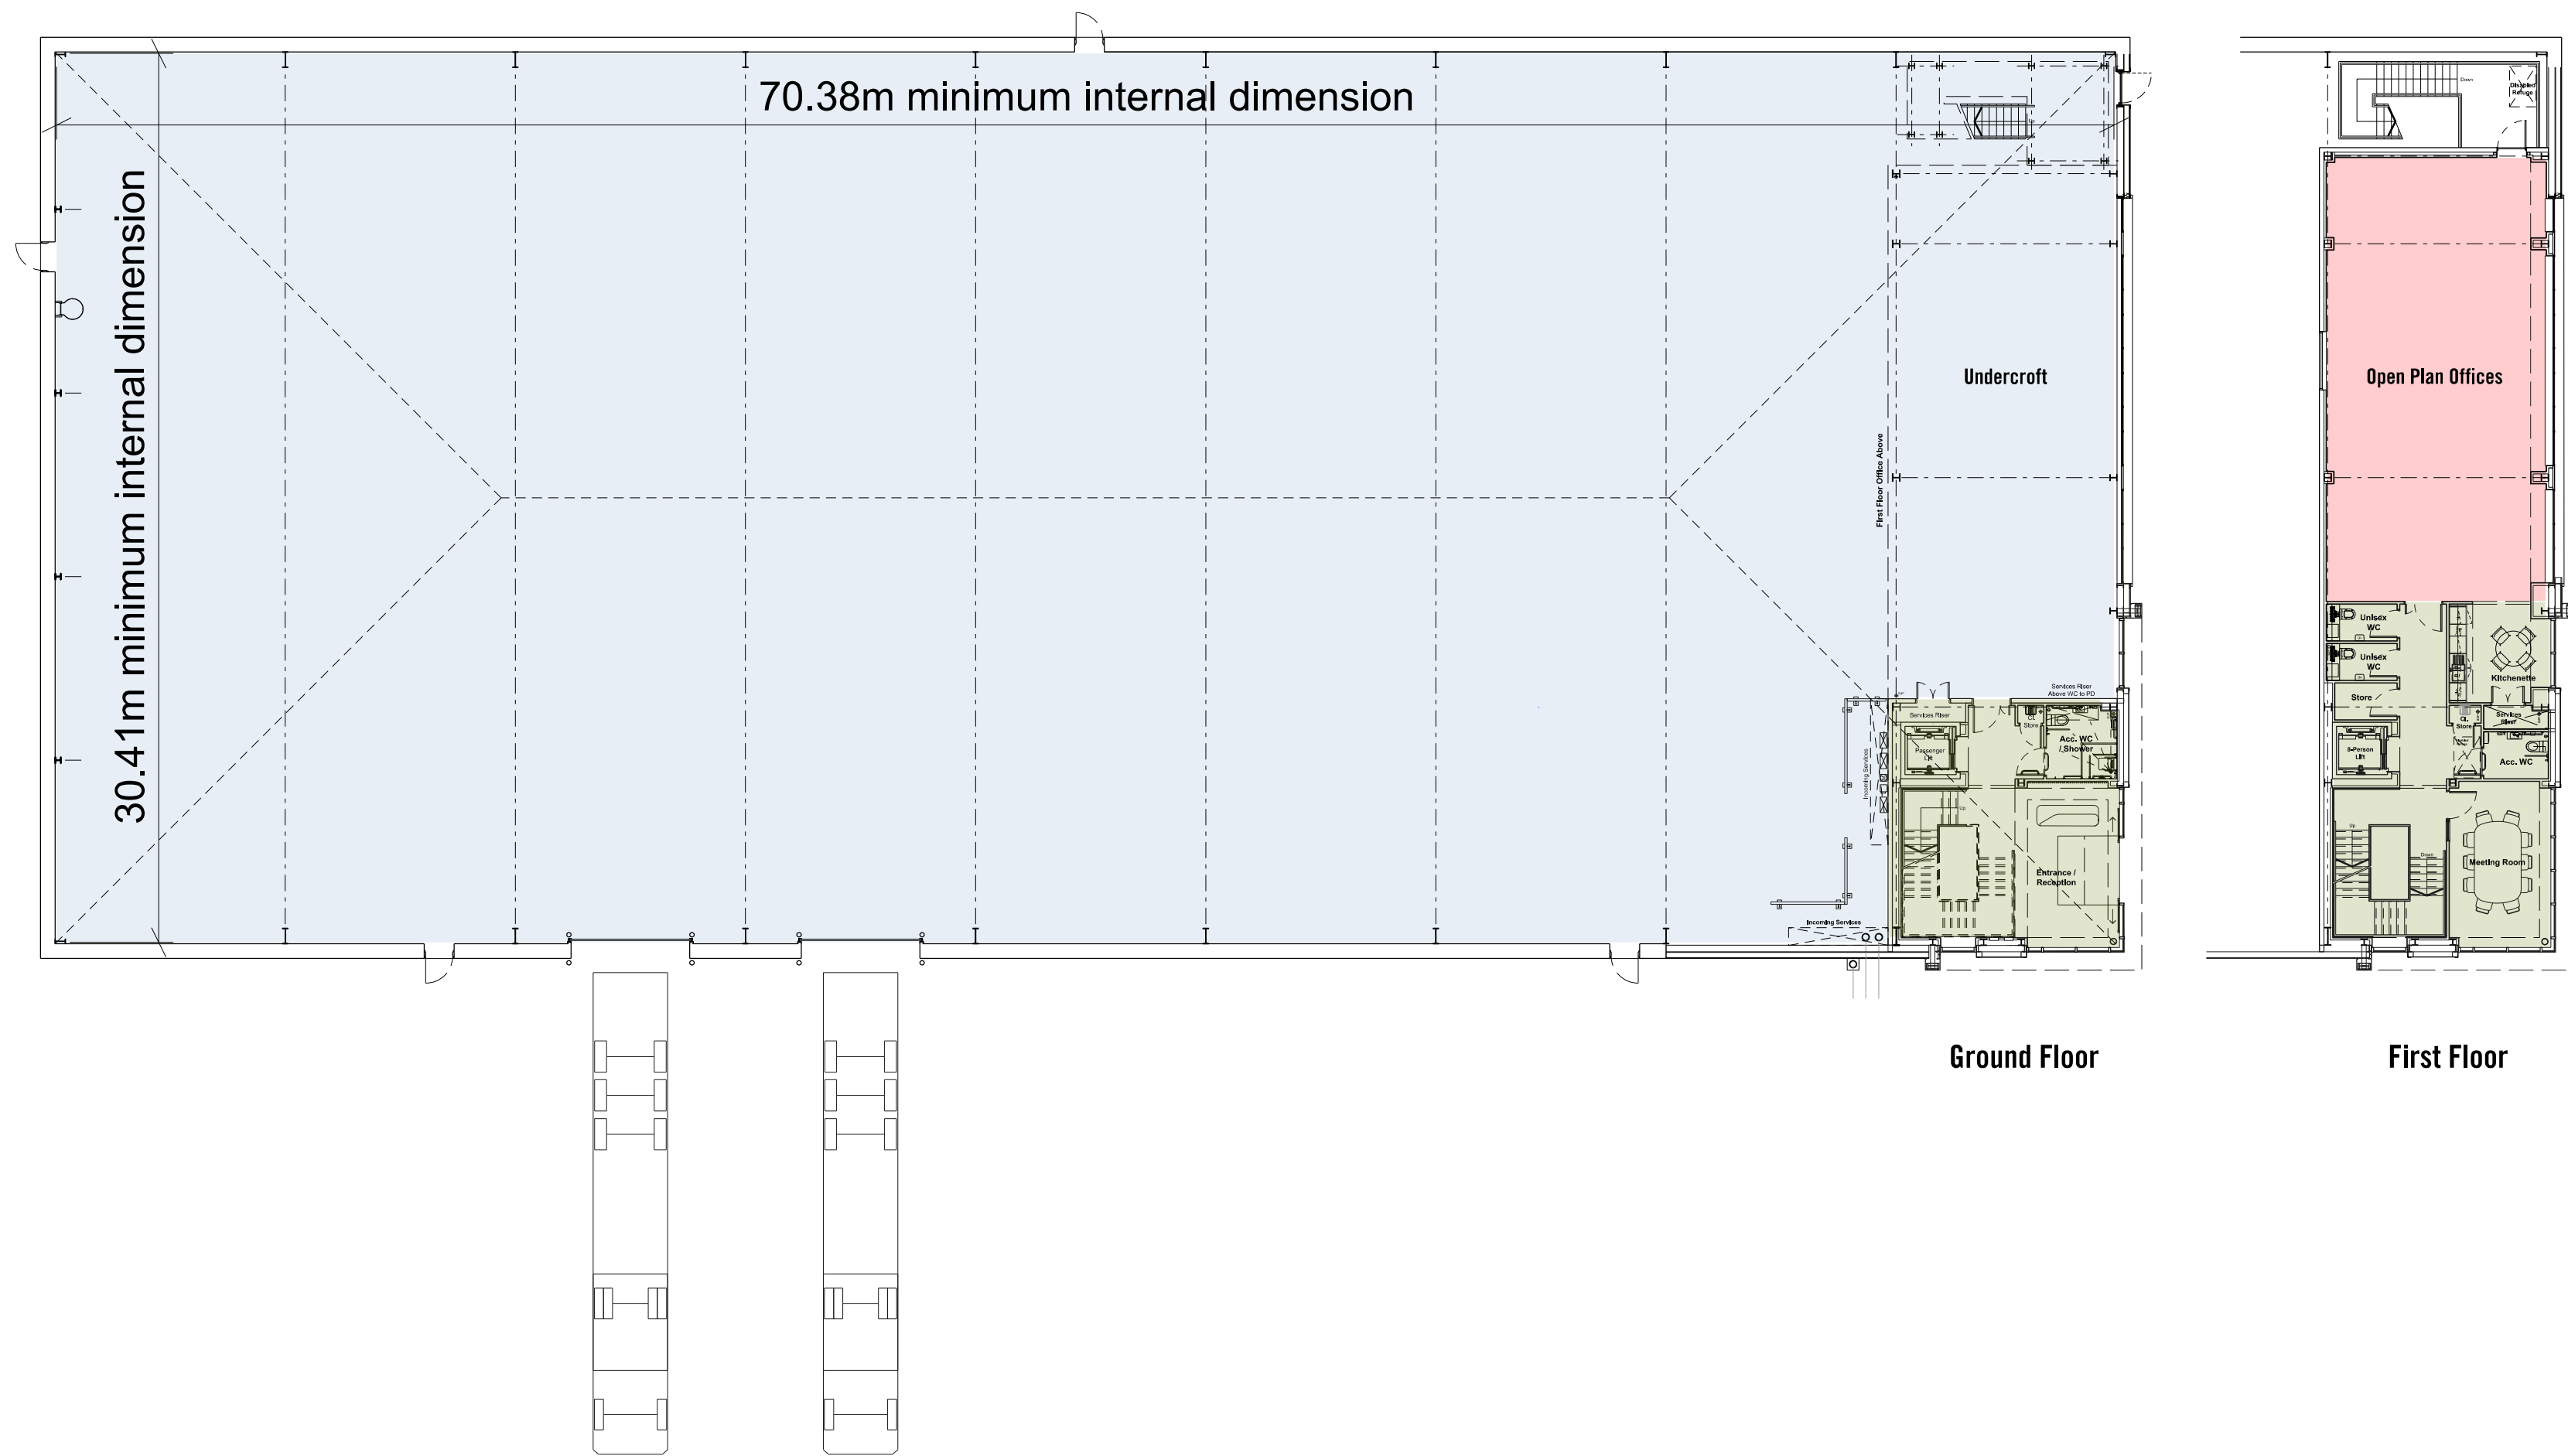


GROSS INTERNAL AREAS

|                                               |                               |
|-----------------------------------------------|-------------------------------|
| Ground floor warehouse (incl. undercroft)     | 22338 ft²                     |
| Ground floor core (incl. party wall)          | 694 ft²                       |
| First floor office                            | 1216 ft²                      |
| First floor core (incl. party wall to office) | 927 ft²                       |
| Total                                         | 25,175 ft²<br>2,338.83 SQ. M. |

PLEASE NOTE: DIMENSIONS AND FLOOR AREAS ARE APPROXIMATE AND SUBJECT TO FINAL CONSTRUCTION DETAILS AND TOLERANCES

GROSS EXTERNAL AREAS

|              |                               |
|--------------|-------------------------------|
| Ground floor | 24248 ft²                     |
| First Floor  | 2472 ft²                      |
| Total        | 26,720 ft²<br>2,482.37 SQ. M. |

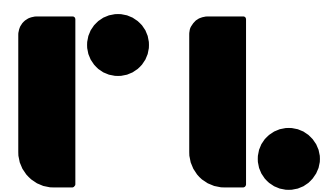

Roberts Limbrick

03333 405500

mail@robertslimbrick.com

robertslimbrick.com

Registered Office: England No. 06658029

Project

UNITS 19 - 21

INDURENT PARK

NEWPORT

Client



Drawing Title

PROPOSED FLOOR PLANS

UNIT 21

-

Scale

1/200 @ A1

RL Project No.

10259

Status

A3

Purpose of Issue

PLANNING

| Project | Org     | Yr | Level  | Type | Role |
|---------|---------|----|--------|------|------|
| 701103  | • RLA • | 25 | • XX • | DR   | • A  |

Number

0009

Revision

-

