





Photos of Existing Kitchen Layout

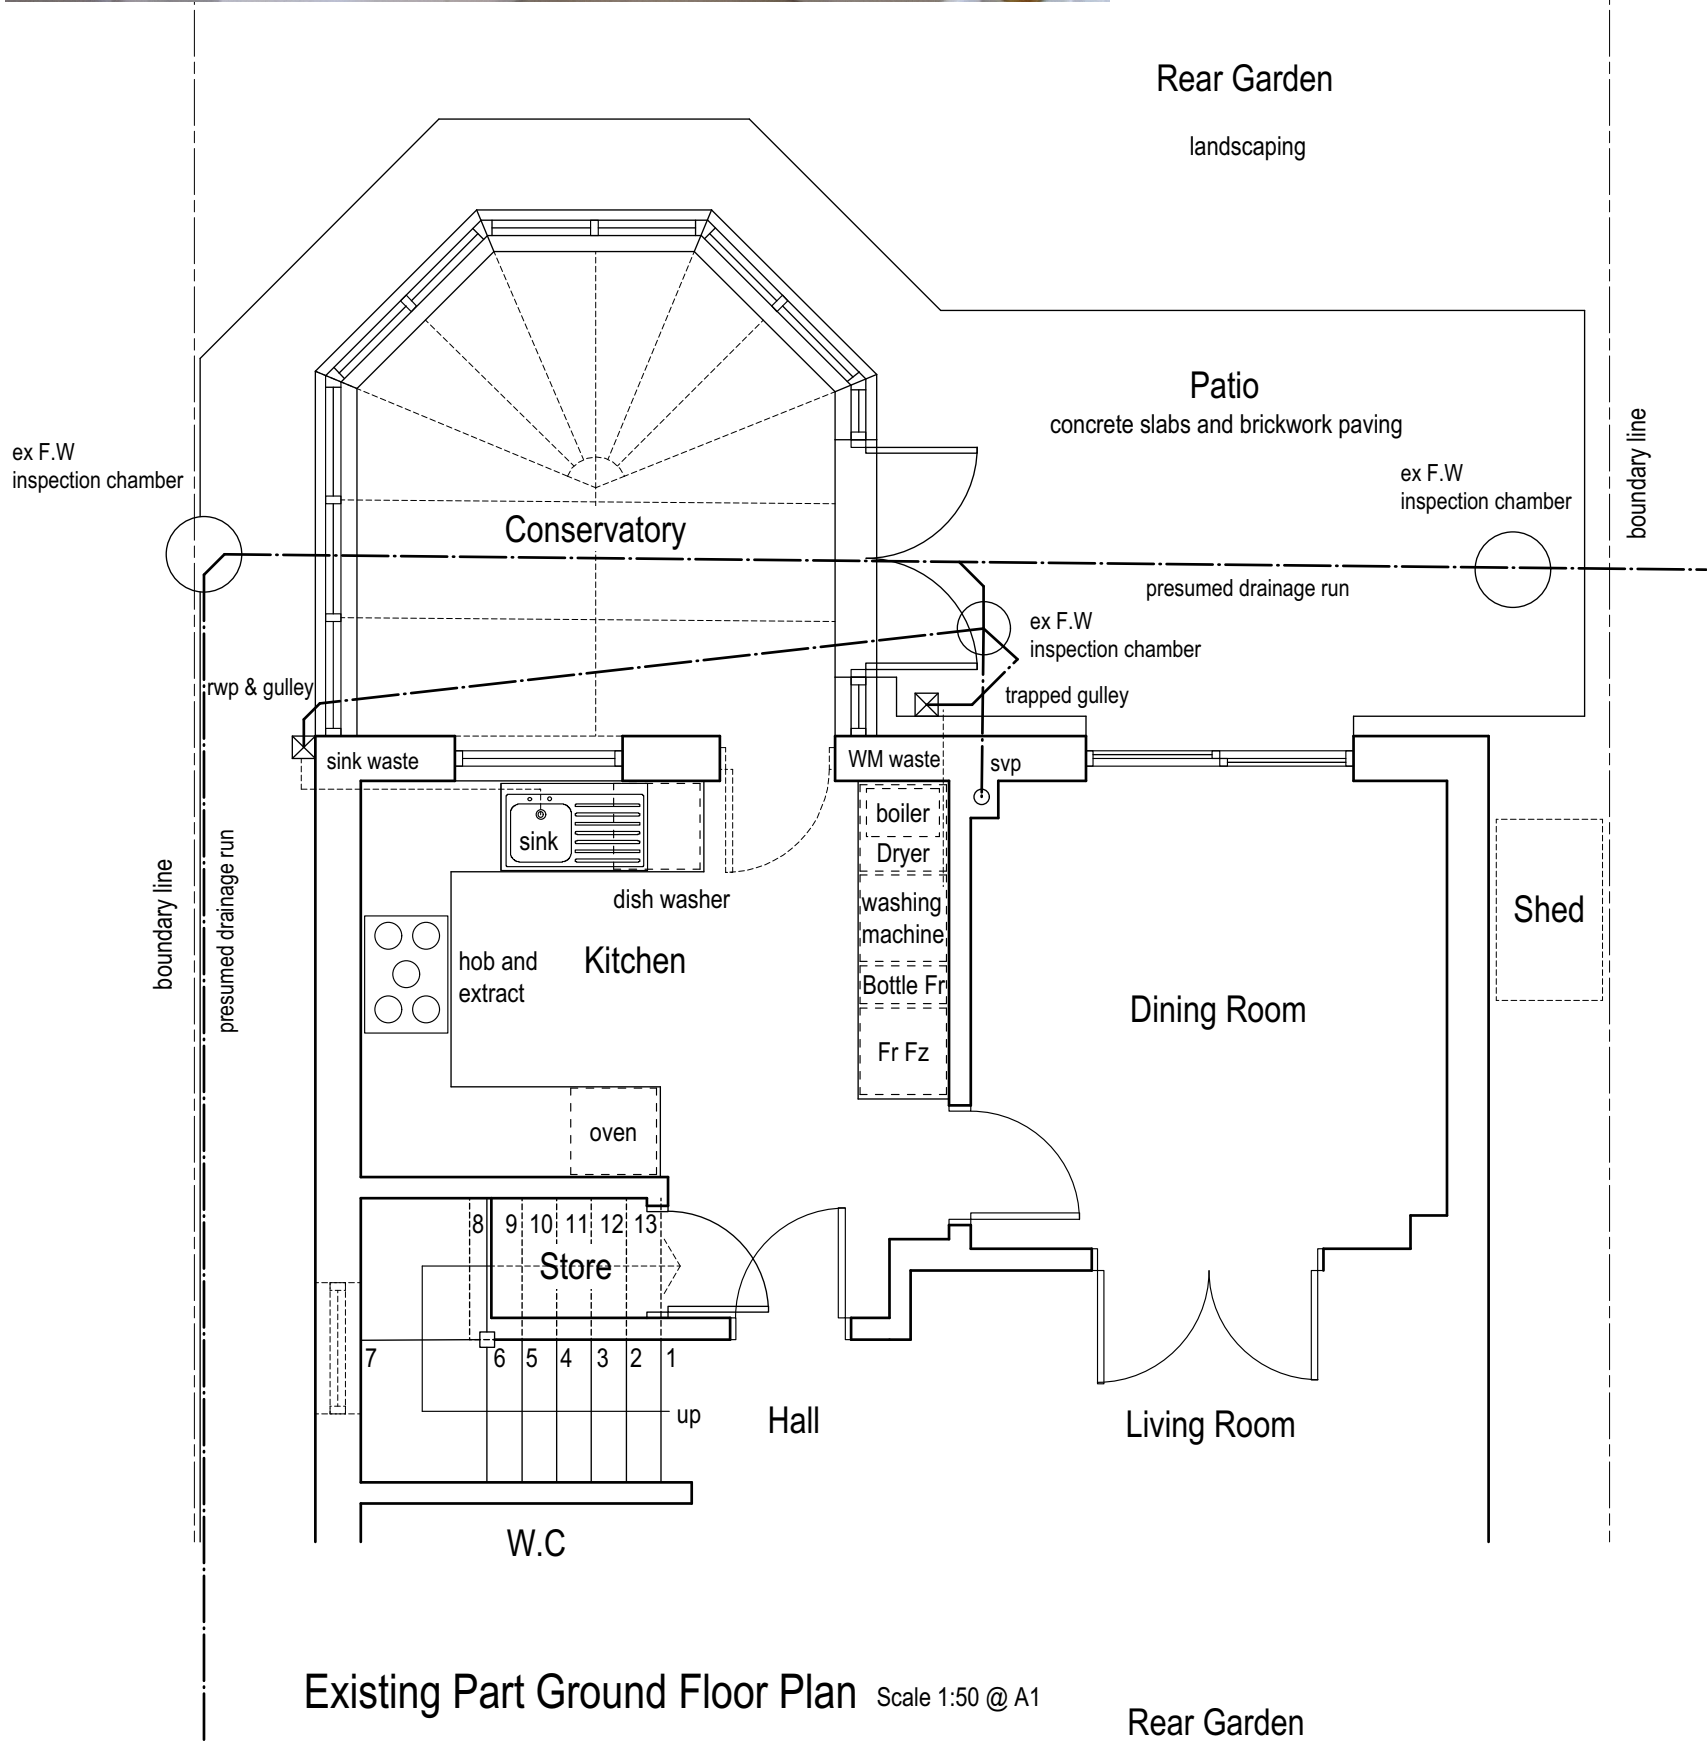


Existing Part Ground Floor Plan

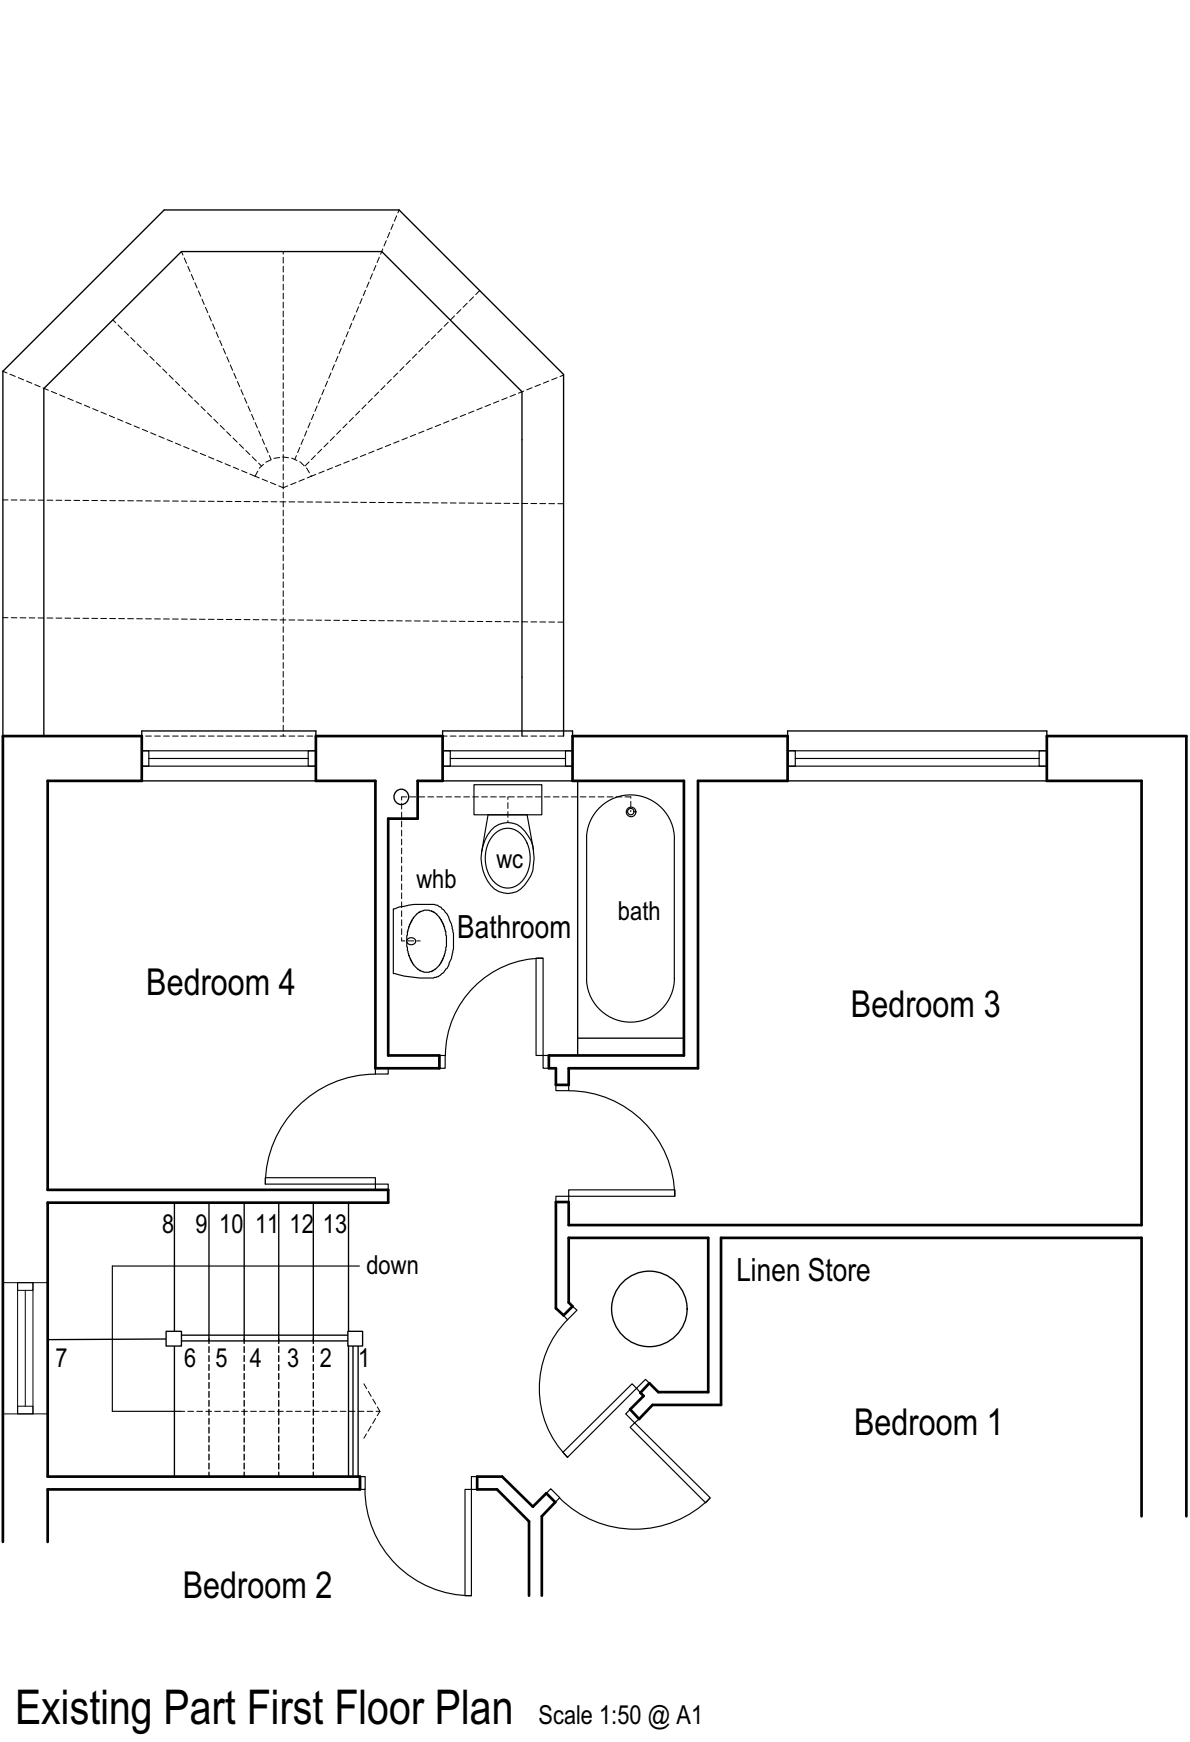

Existing Part First Floor Plan




Existing Rear Elevation

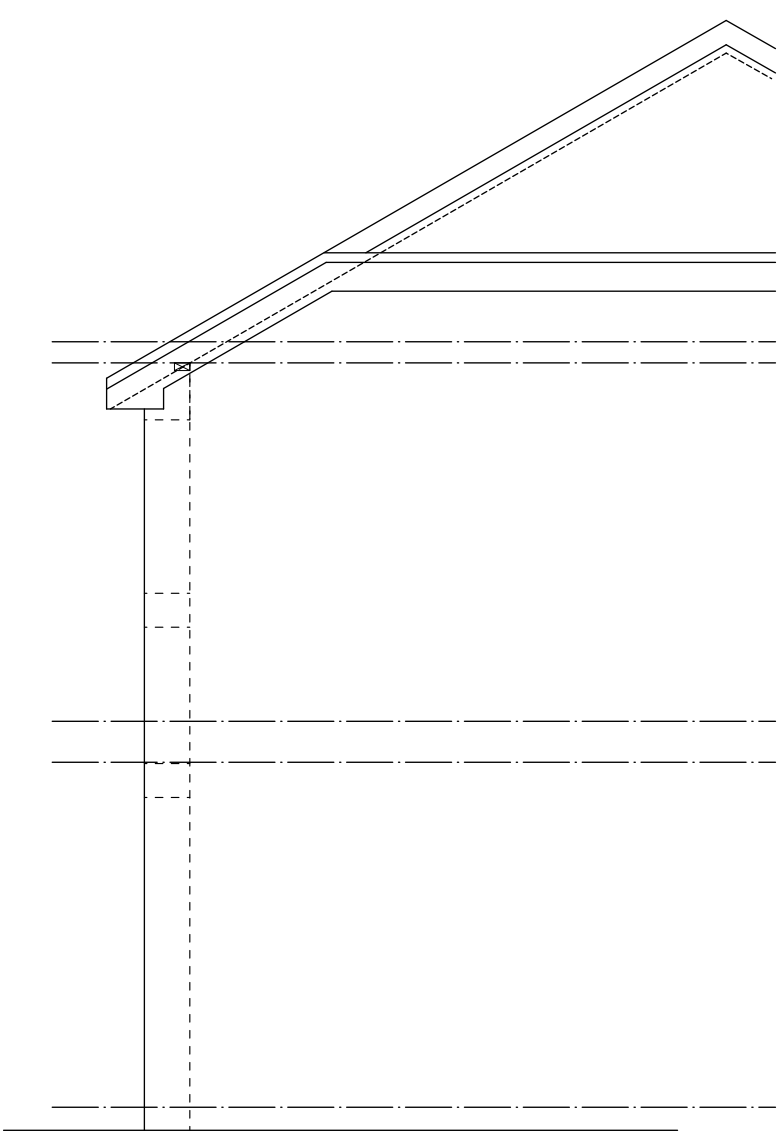


Existing Part Side Elevation




Proposed Rear Elevation

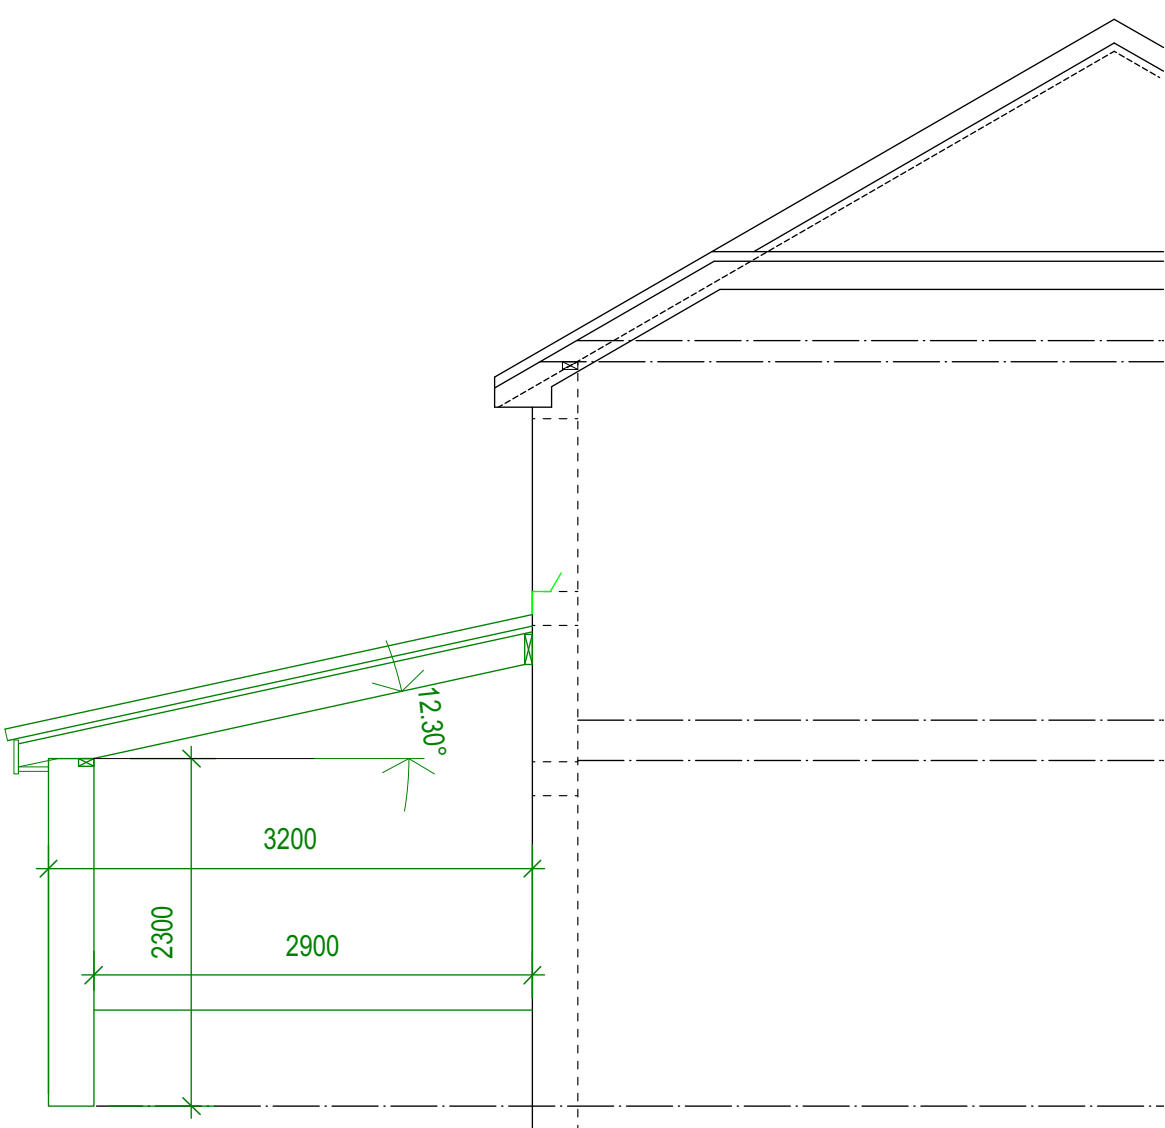

Proposed Part Side Elevation

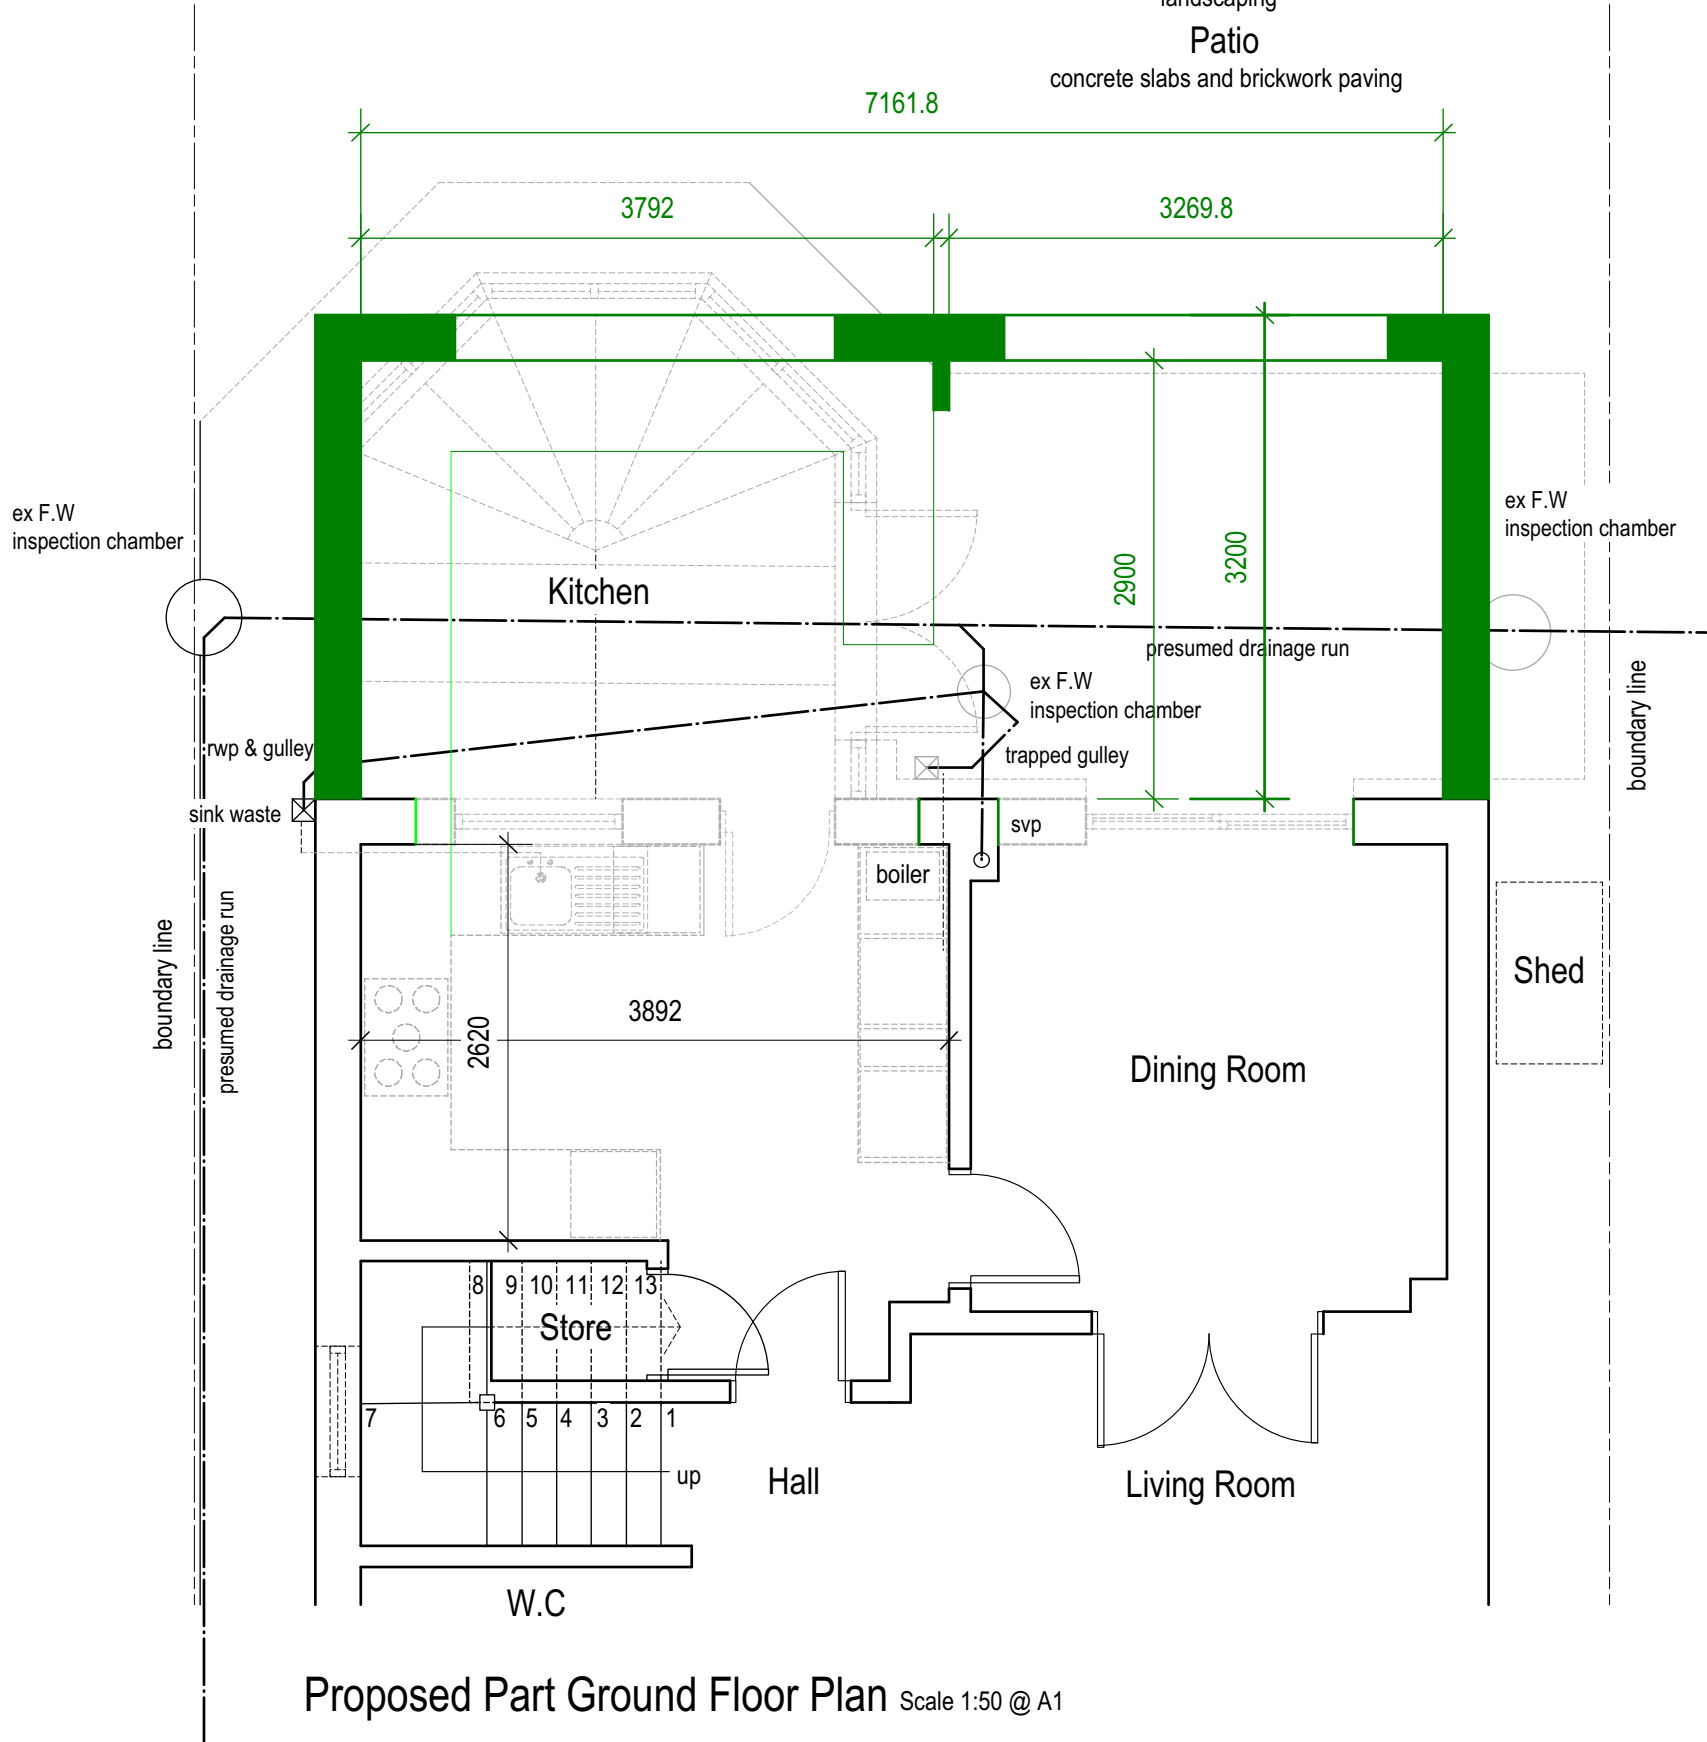


Proposed Part Ground Floor Plan

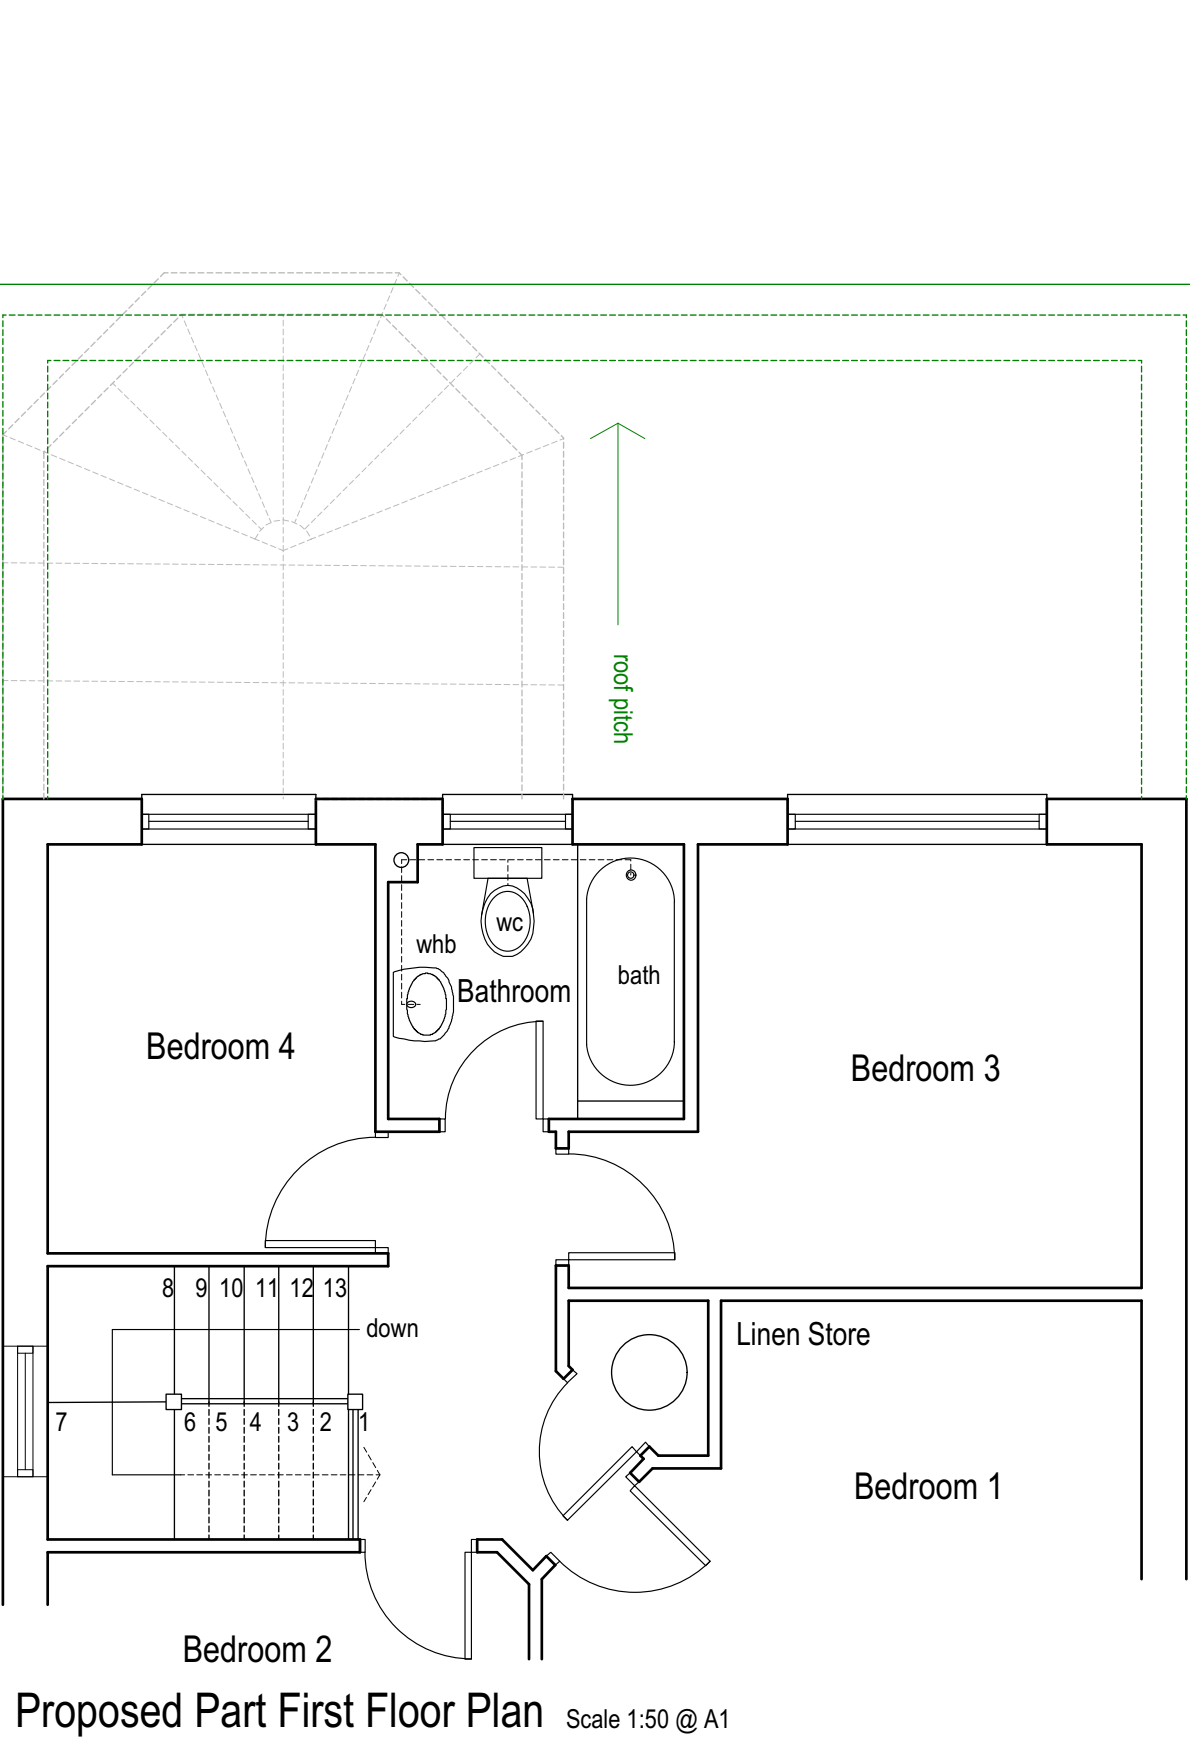


Proposed Part First Floor Plan

Proposed Internal View

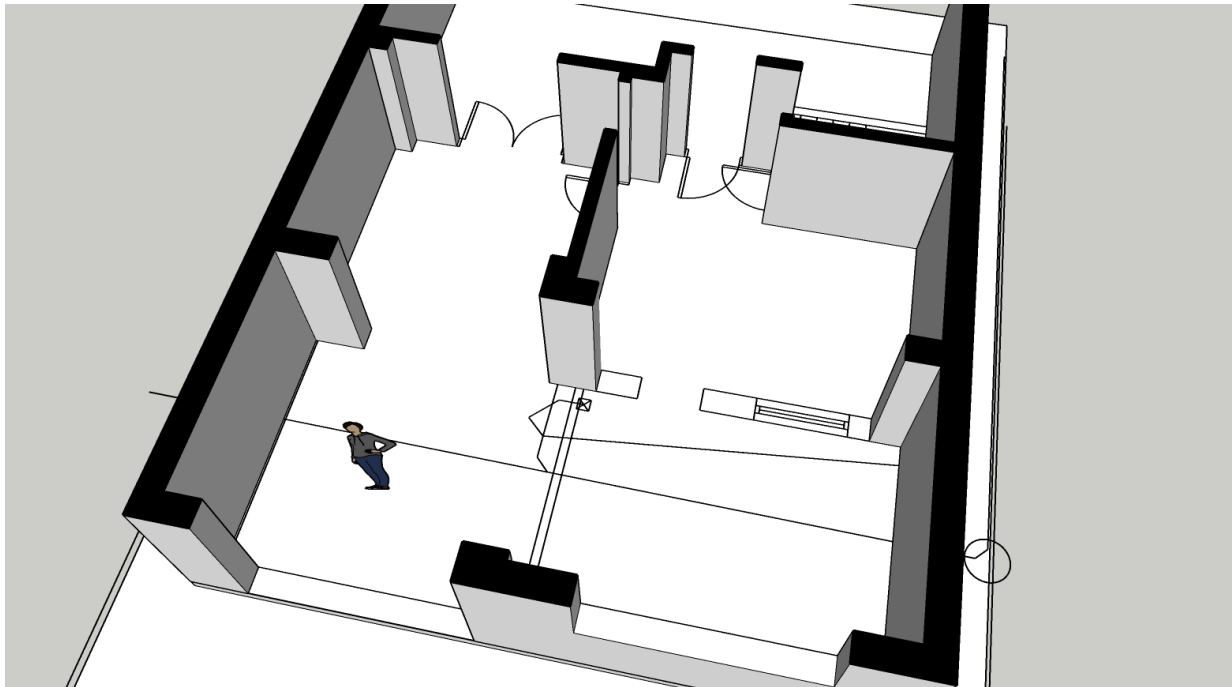

Existing Rear View

 

Notes & Revisions

Any discrepancies in this drawing must be reported immediately to the Client. The Contractor must check ALL dimensions on site. All dimensions are in millimetres. DO NOT scale this drawing.

SITE REFERED TO:-
PROPOSED SINGLE STOREY REAR EXTENSION
TO No 24, BALA DRIVE
ROGERSTONE
SOUTH WALES
NP10 9HN
FOR MR & MRS J FISHER

SKETCH SCHEME EXISTING & PROPOSED PLANS
& ELEVATIONS

N.B Contractor to check all setting out dimensions / criteria prior to commencement of works

Note: This drawing to be read in conjunction with dwg's in the series No 260309/SS.....set

Scale(s): 1:50 at A1, 1:100 at A3

MARCH 2026

260309/SS01

Date Drawing No. Rev