



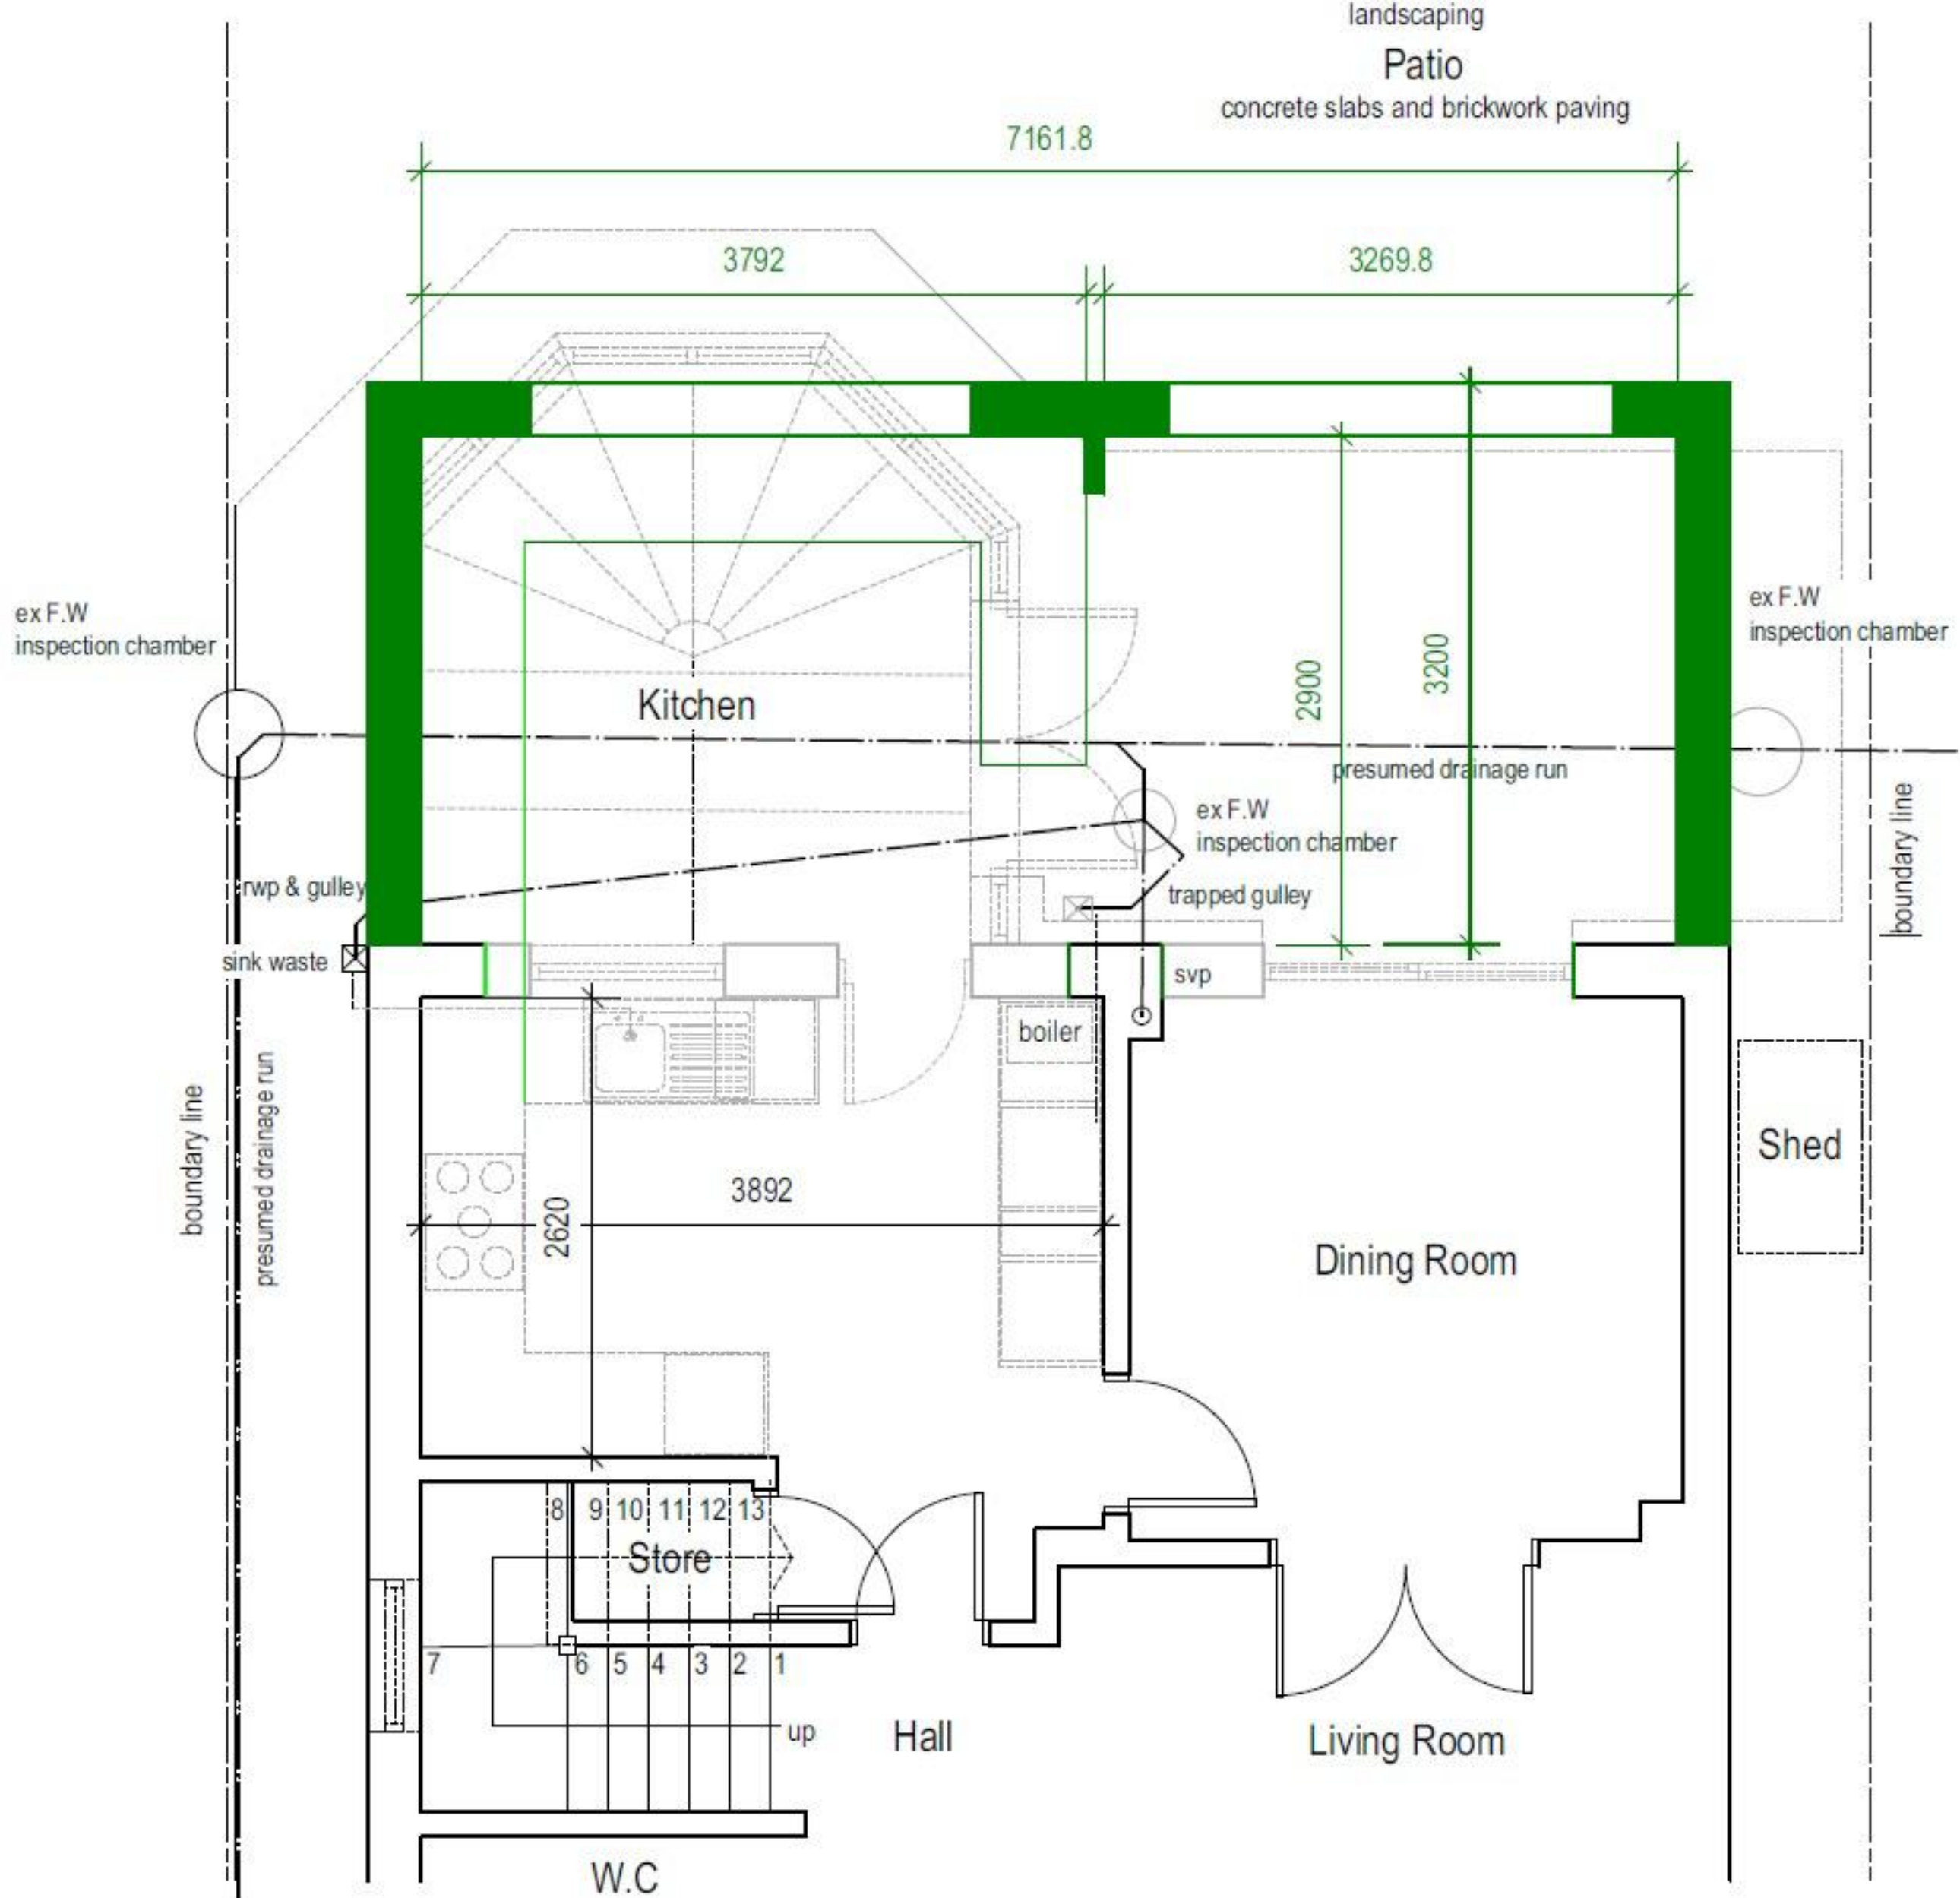

Proposed Part Ground Floor Plan Scale 1:50 @ A1

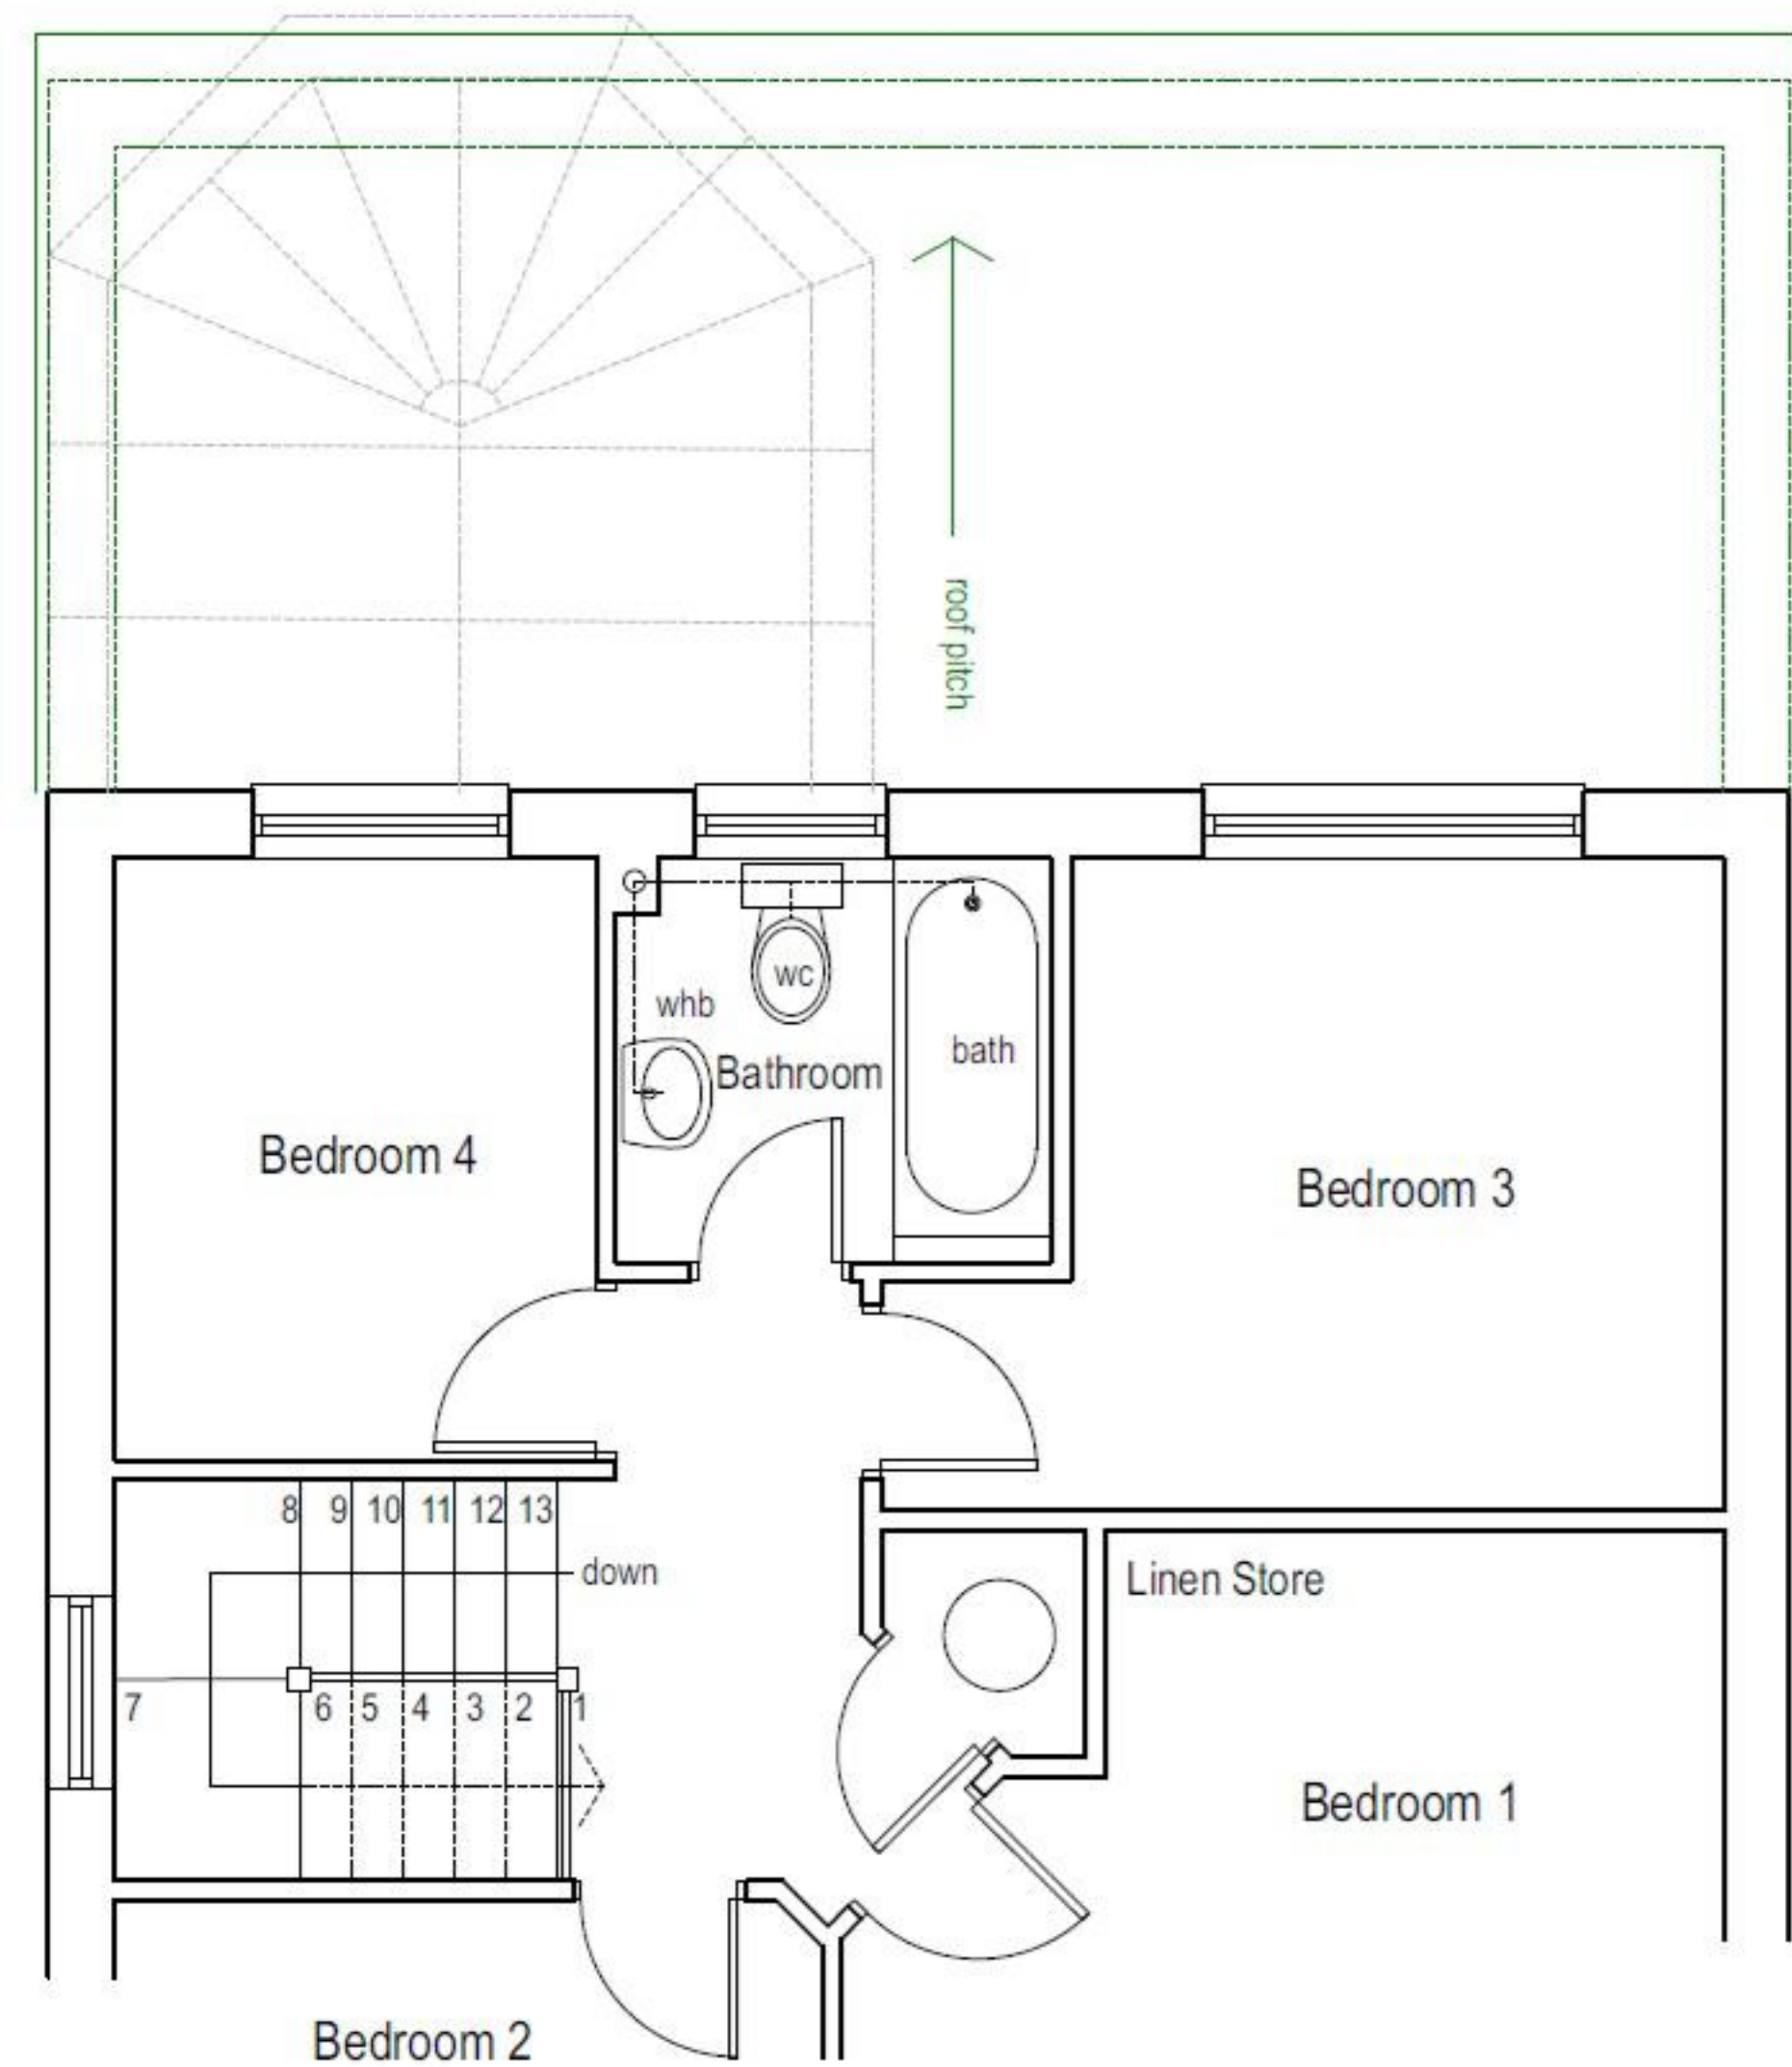

Proposed Part First Floor Plan Scale 1:50 @ A1