


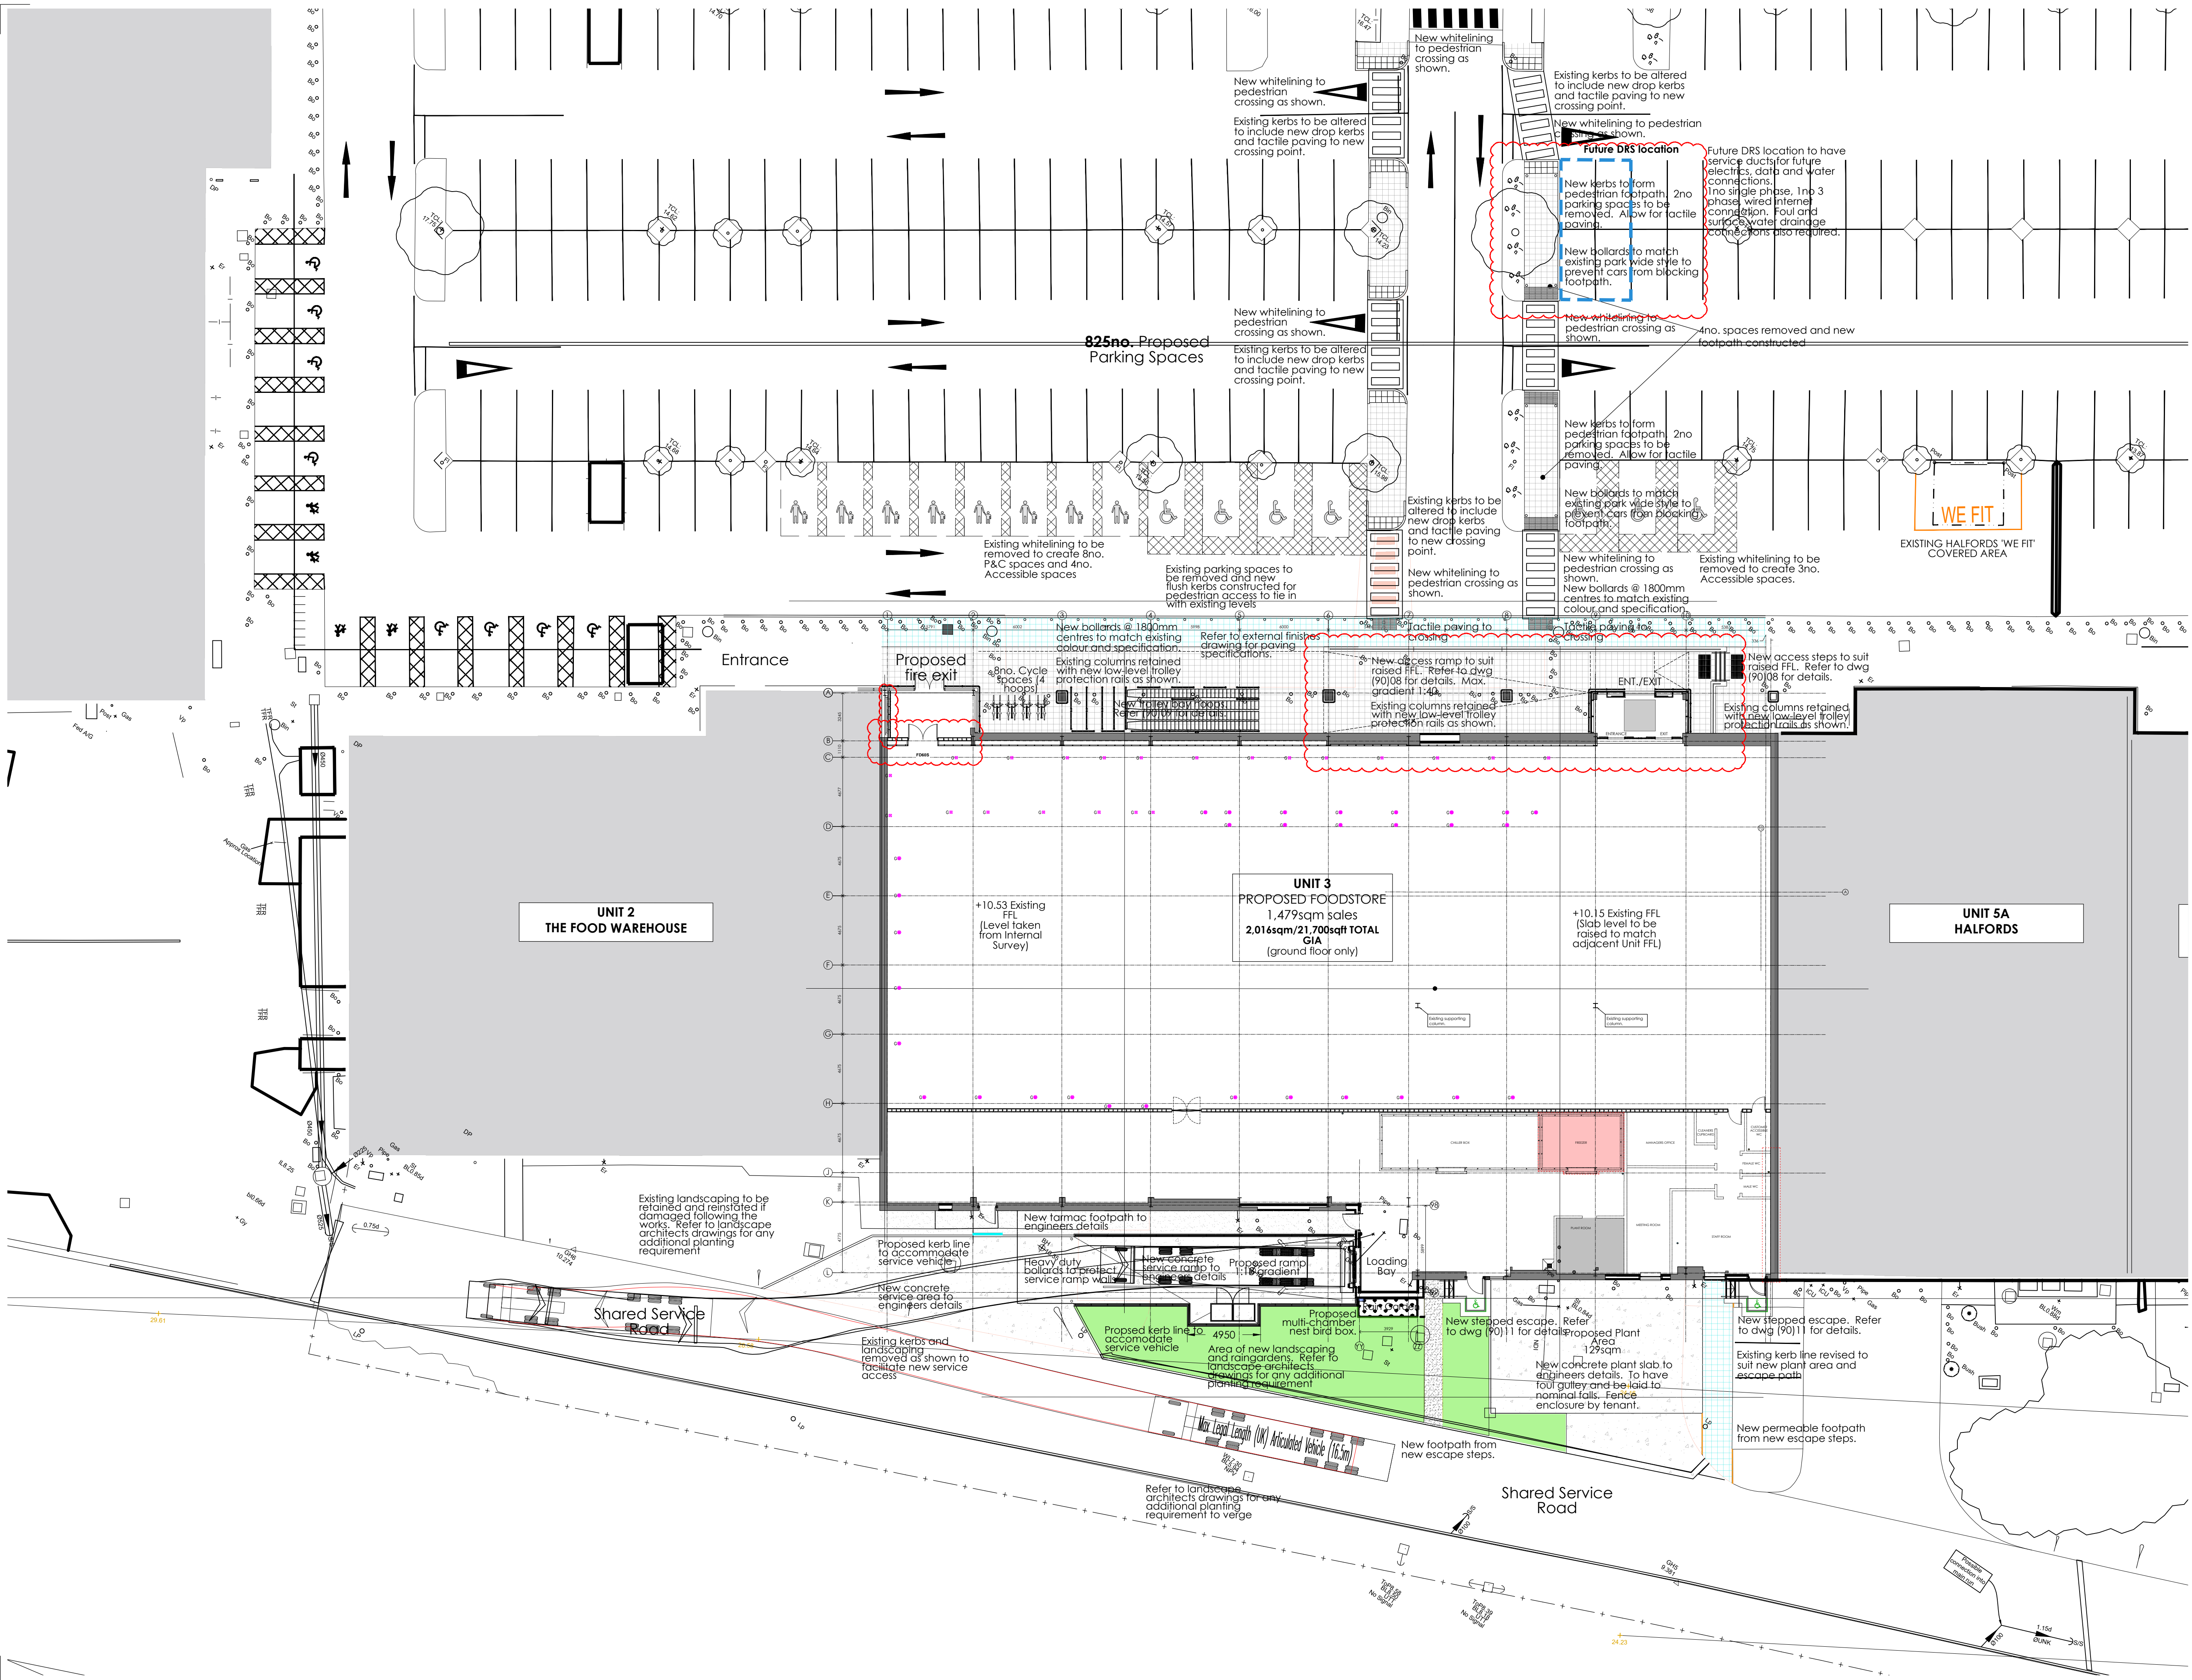

The Harris Group Ltd does not accept liability for any deviation to our drawings or specification. This drawing is copyright and may not be reproduced in whole or part without written authority. Do not scale off this drawing.

CONSTRUCTION DRAWING
This drawing has been prepared to assist the Contractor in constructing the project in line with the Design and Build Contract.
For Structural details refer to the Structural & Civil Engineers detailed design drawings & specifications.
For M&E information, refer to the M&E Engineers and sub contractors design drawings & specifications.
Do not scale from this drawing. Verify all dimensions and setting out on site. Notify any discrepancies to the architect. For Health & Safety information, refer to the Design Risk Assessment. This drawing is copyright and may not be reproduced in whole or part without written authority.

Rev.	Date	Description	Drawn	Chk'd
P01	27.06.25	Preliminary tender issue.	SB	WH
P02	31.07.25	Tender issue.	SB	WH
P03	14.08.25	Tender pack return.	SB	WH
P04	20.08.25	D&S confirmed as A&D request.	WH	SB
P05	02.09.25	Click and Collect white lining has been removed and D&S reintroduced. All as per A&D comments. Steel Column between Unit 3 and 4 have been relocated to suit the site investigation report received 29.08.25. Gridlines updated to suit.	SB	WH
C01	28.11.25	CONSTRUCTION ISSUE: Kerb line amended to service yard, outside kerb added to new fire escape door. Permeable paving added and additional landscaping and rain garden area shown.	SB	WH
C02	23.02.26	Service vehicle hocking added. Bird box location updated. Additional soft landscaping and Rain Garden shown. Footprint of D&S has been reduced as per comments received from A&D.	WH	SB
C03	13.03.26	Service vehicle hocking added. Bird box location updated.	WH	SB
C04	26.03.26	Bird box location updated.	SB	WH
C05	27.04.26	Additional soft landscaping and Rain Garden shown. Footprint of D&S has been reduced as per comments received from A&D.	SB	WH
C06	20.05.26	Entrance ramp has been updated to suit the Structural Engineers (Evolve) Level details. Compartment wall to Gridline 1 has been updated. Timber detail to head of lobby screen has been removed.	SB	WH

0 5 10 15 20 25m
SCALE 1:500

THE HARRIS PARTNERSHIP
Architecture
Masterplanning
Interior Design
www.harrispartnership.com

Walsfield Manchester Milton Keynes Reading London Harrogate Edinburgh

Client
Quadrant Estates

Project Title
Proposed Foodstore

Units 3-4, Newport East Retail Park
NEWPORT
NP20 2NW

Drawing Title
PROPOSED SITE PLAN

Drawn	Checked	Scale	BM Status	Date
WH	SB	1:200	A	06.25

Rev.	THP Project No
C06	19170

Project No.	Originator	Volume	Level	Type	Role	Number
19170	THPW	XX	XX	DR	A	(90)04