


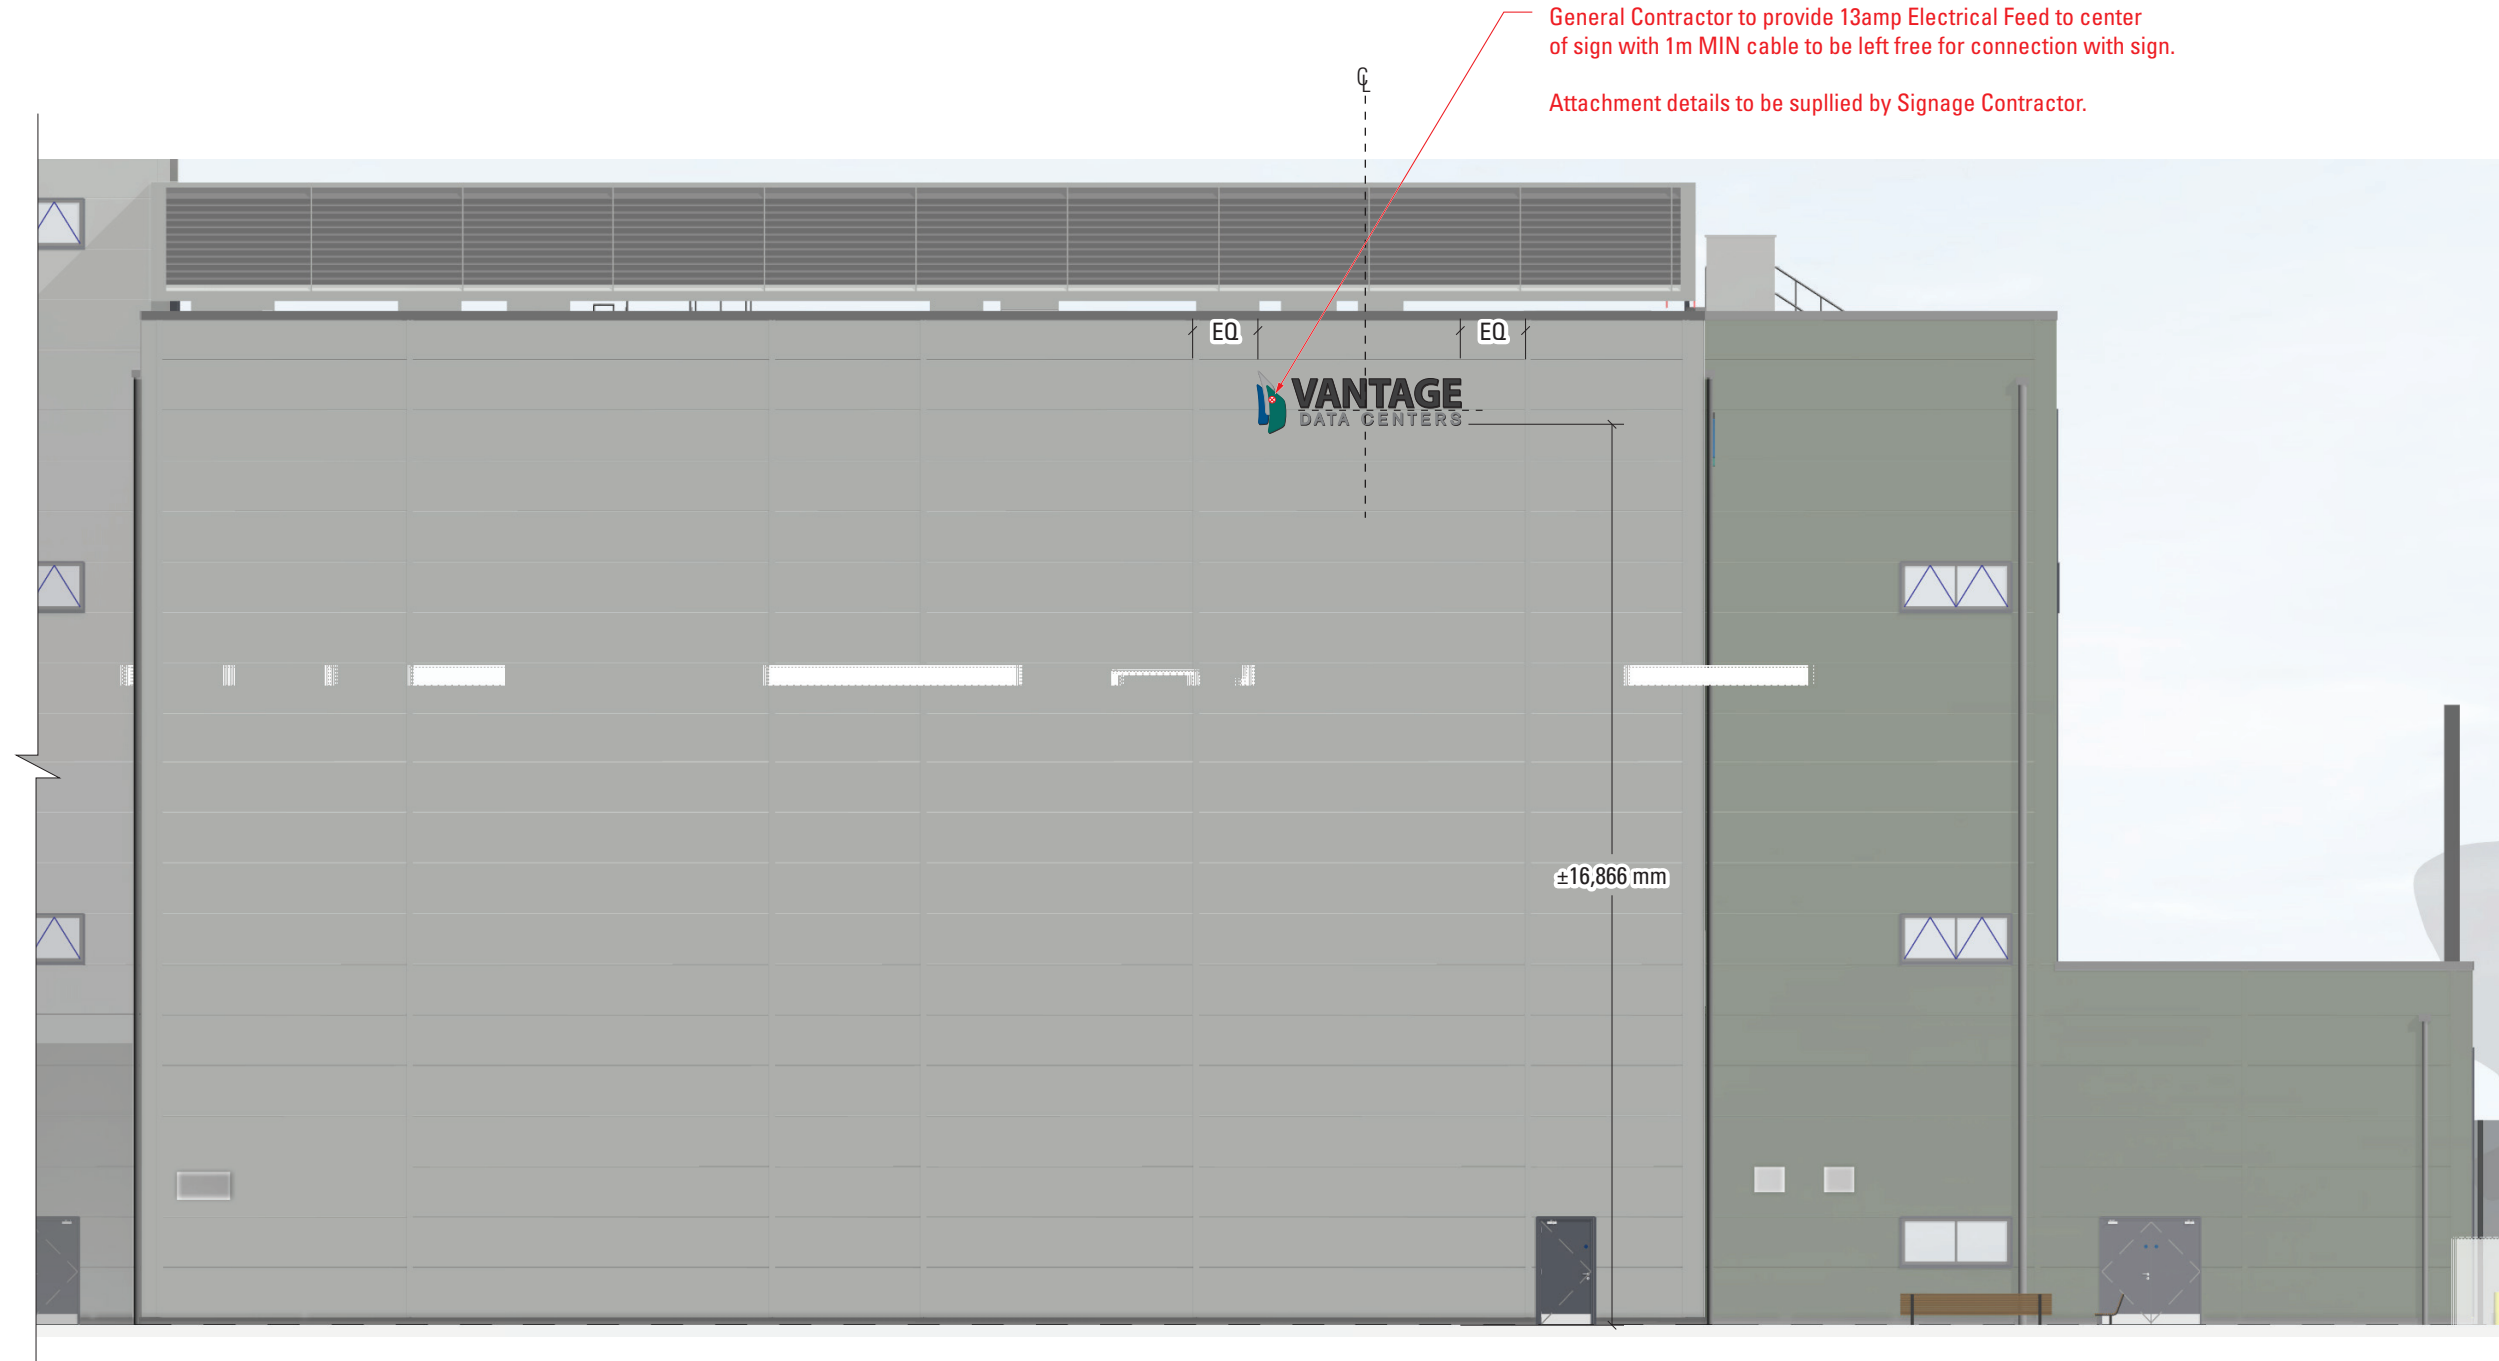

LOCATION DETAIL (SOUTH ELEVATION)
Scale: 1:150

*Illuminated signage not to exceed 200 cd/m2'