


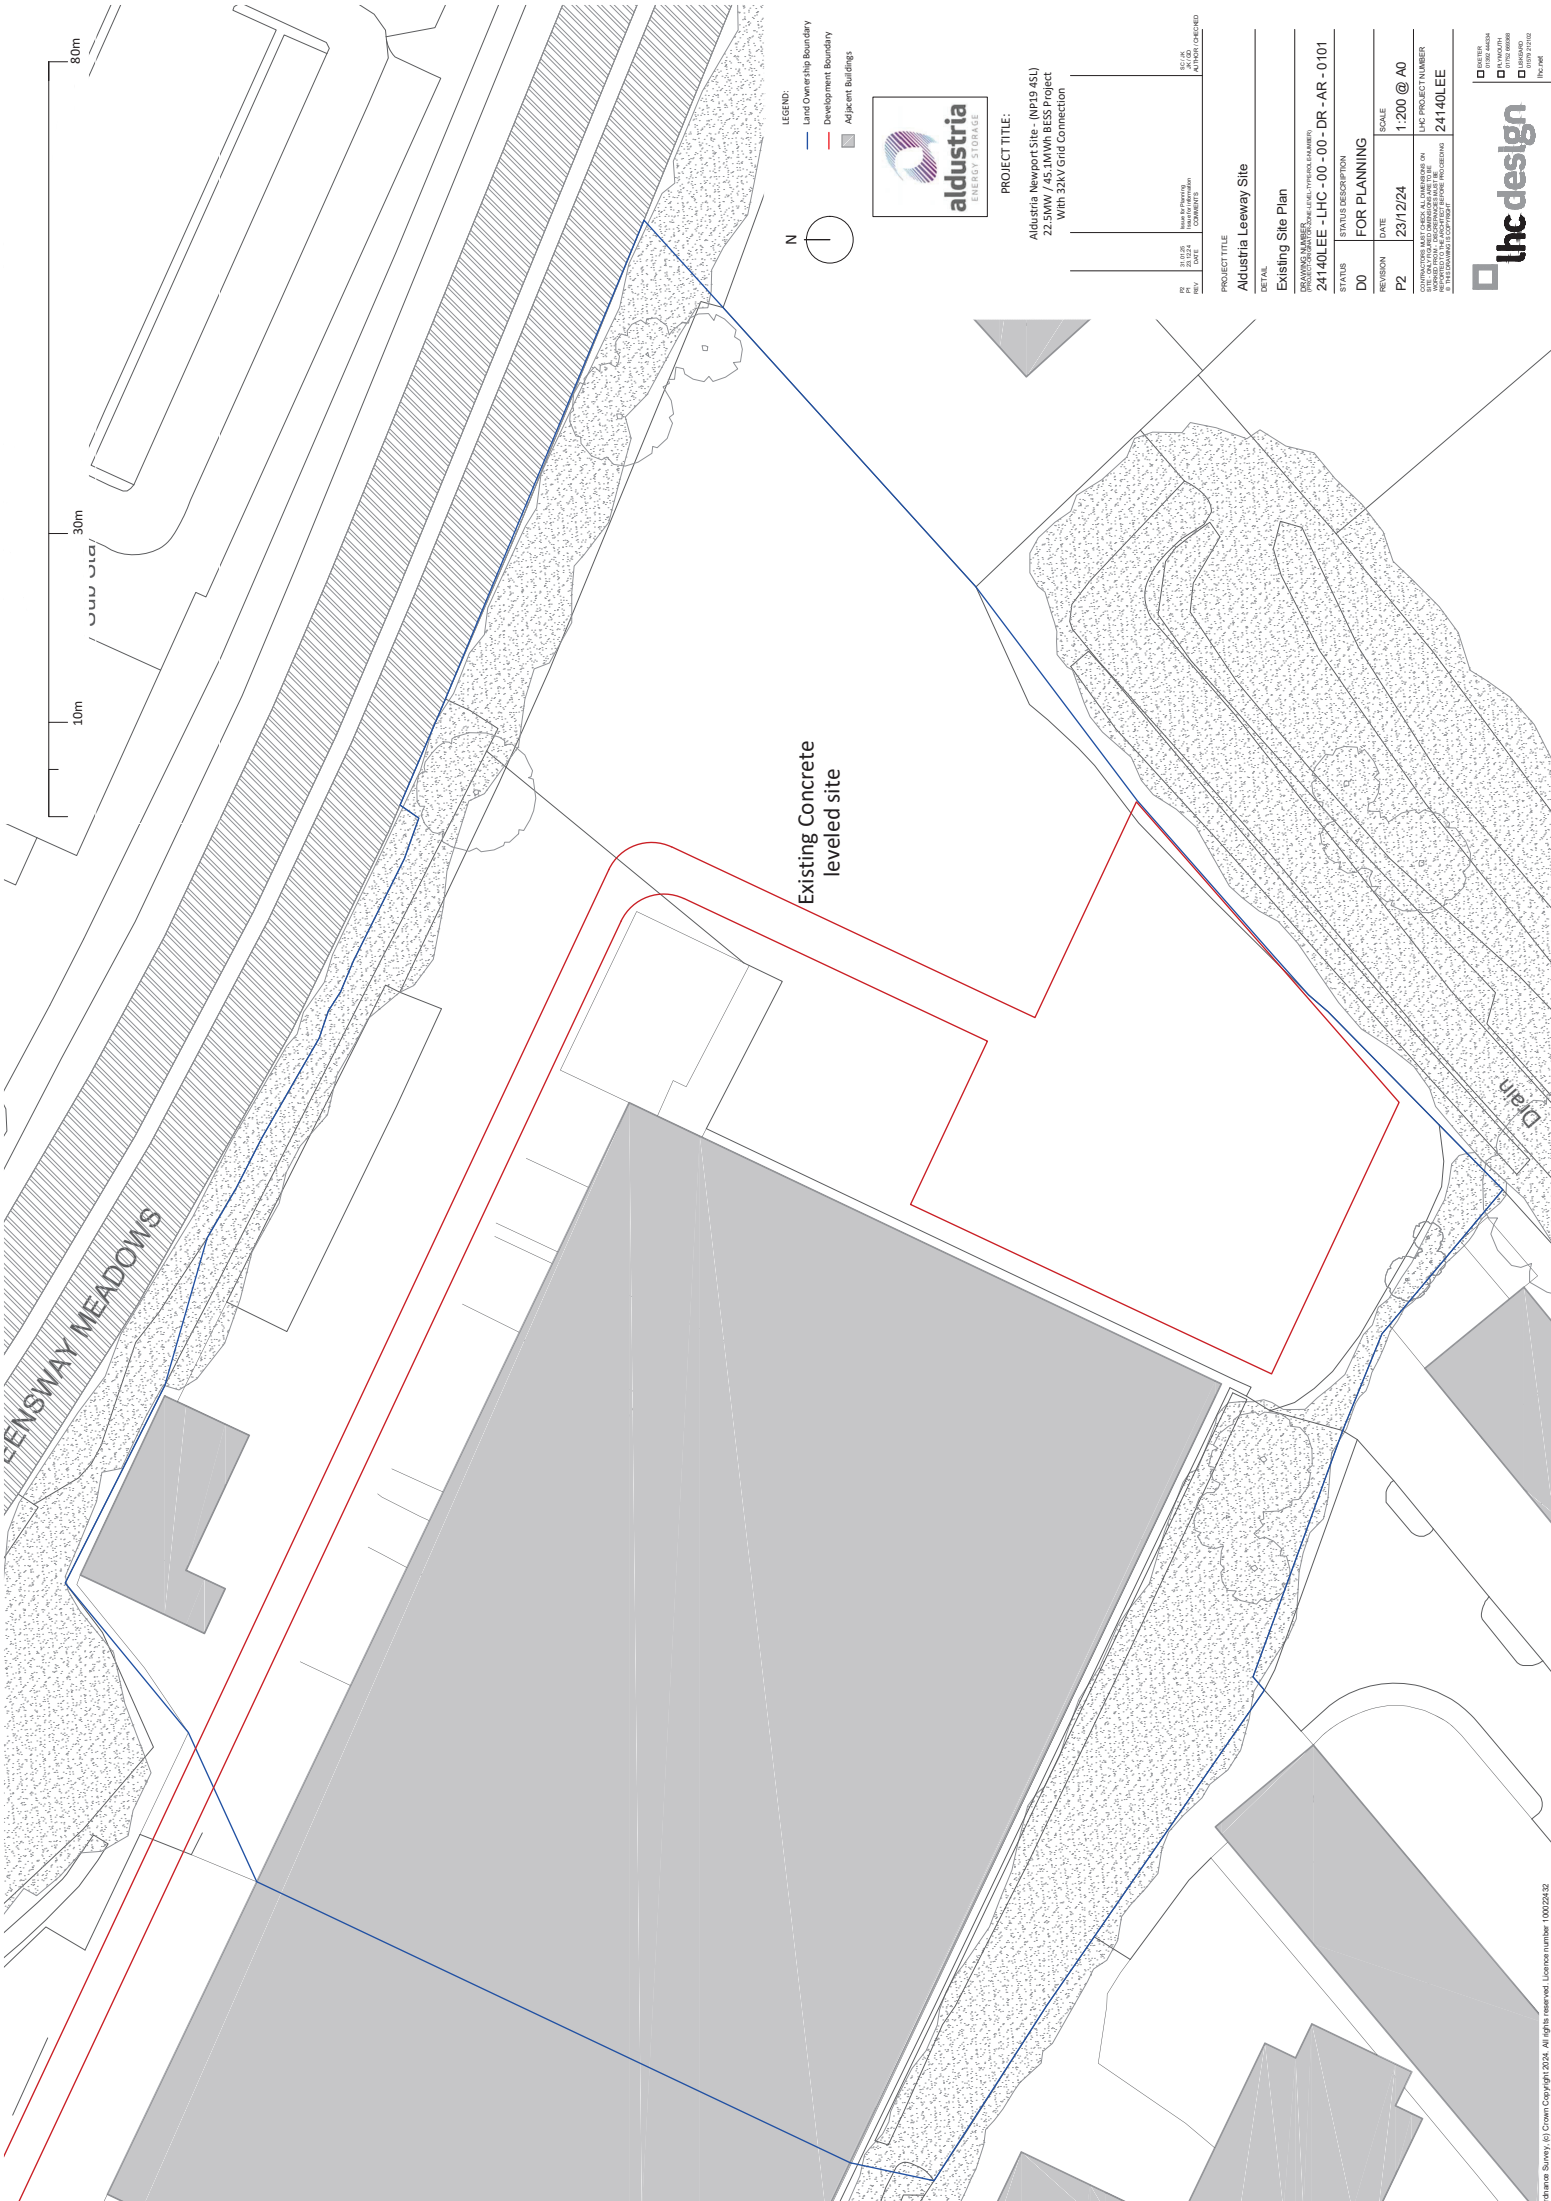

LEGEND:
— Land Ownership Boundary
— Development Boundary
■ Adjacent Buildings



PROJECT TITLE:
Aldustria Newport Site - (NP19 4SL)
22.5MW / 45.1MWh BESS Project
With 32kV Grid Connection

REV	DATE	DESCRIPTION	BY	CHKD	STATUS
1	12/25/24	Issue for Planning	ALDUSTRIA	ALDUSTRIA	FOR PLANNING
2	12/25/24	Issue for Planning	ALDUSTRIA	ALDUSTRIA	FOR PLANNING

PROJECT TITLE:
Aldustria Leeway Site

EXISTING SITE PLAN
DRAWING NUMBER: 24140LEE - LHC - 00 - 00 - DR - AR - 0101

STATUS	DESCRIPTION	SCALE
D0	FOR PLANNING	1:200 @ A0
P2	23/12/24	1:200 @ A0

CONTRIBUTOR: ALDUSTRIA ENERGY STORAGE
DATE: 23/12/24
SCALE: 1:200 @ A0
LHC PROJECT NUMBER: 24140LEE

ALDUSTRIA ENERGY STORAGE
22.5MW / 45.1MWh BESS Project
With 32kV Grid Connection